DEPARTMENT OF PUBLIC WORKS & ENGINEERING
ENGINEERING & CONSTRUCTION DIVISION
WBS NO. M-000241-0003-4

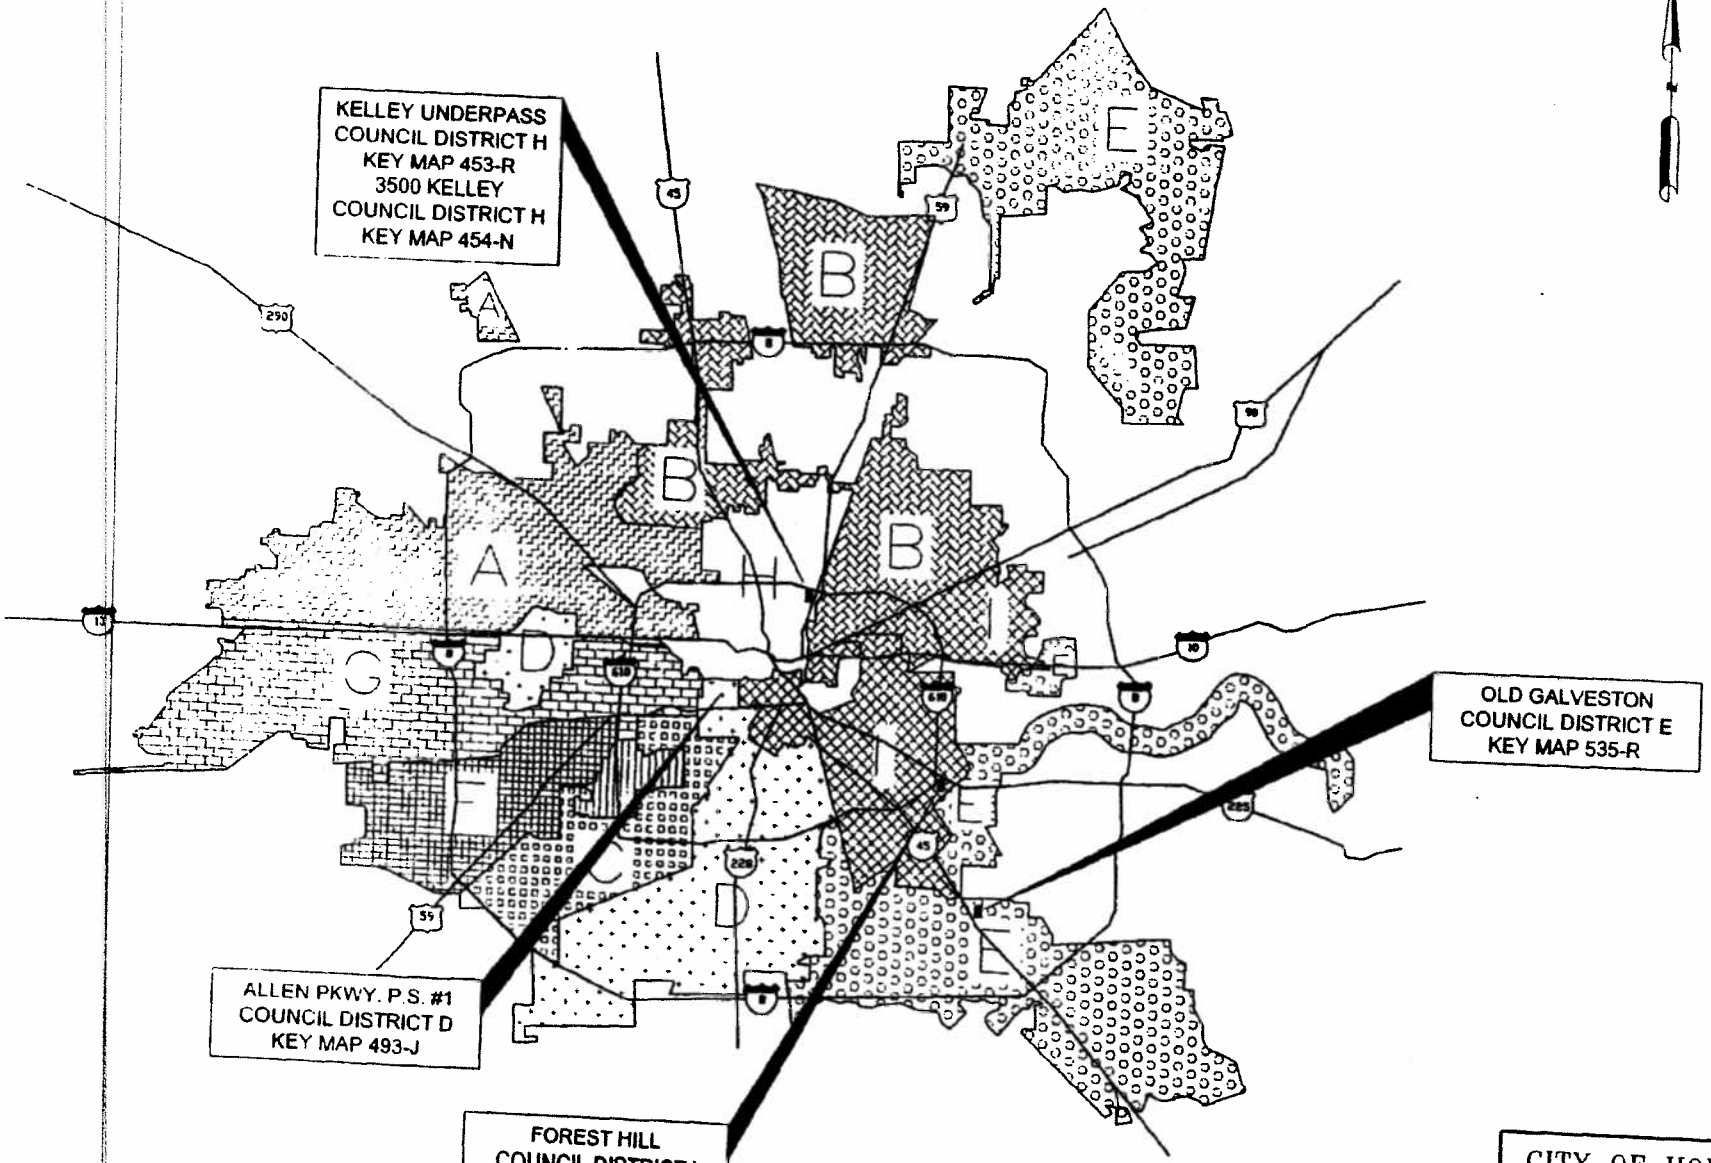

CITY OF HOUSTON
WBS NO. M-000241-0003-4
DRAINAGE IMPROVEMENTS
AT GRADE SEPARATIONS PKG II
PROJECT LOCATIONS MAP
COUNCIL DISTRICT BOUNDRIES

DEPARTMENT OF PUBLIC WORKS & ENGINEERING
ENGINEERING & CONSTRUCTION DIVISION
WBS NO. M-000241-0003-4

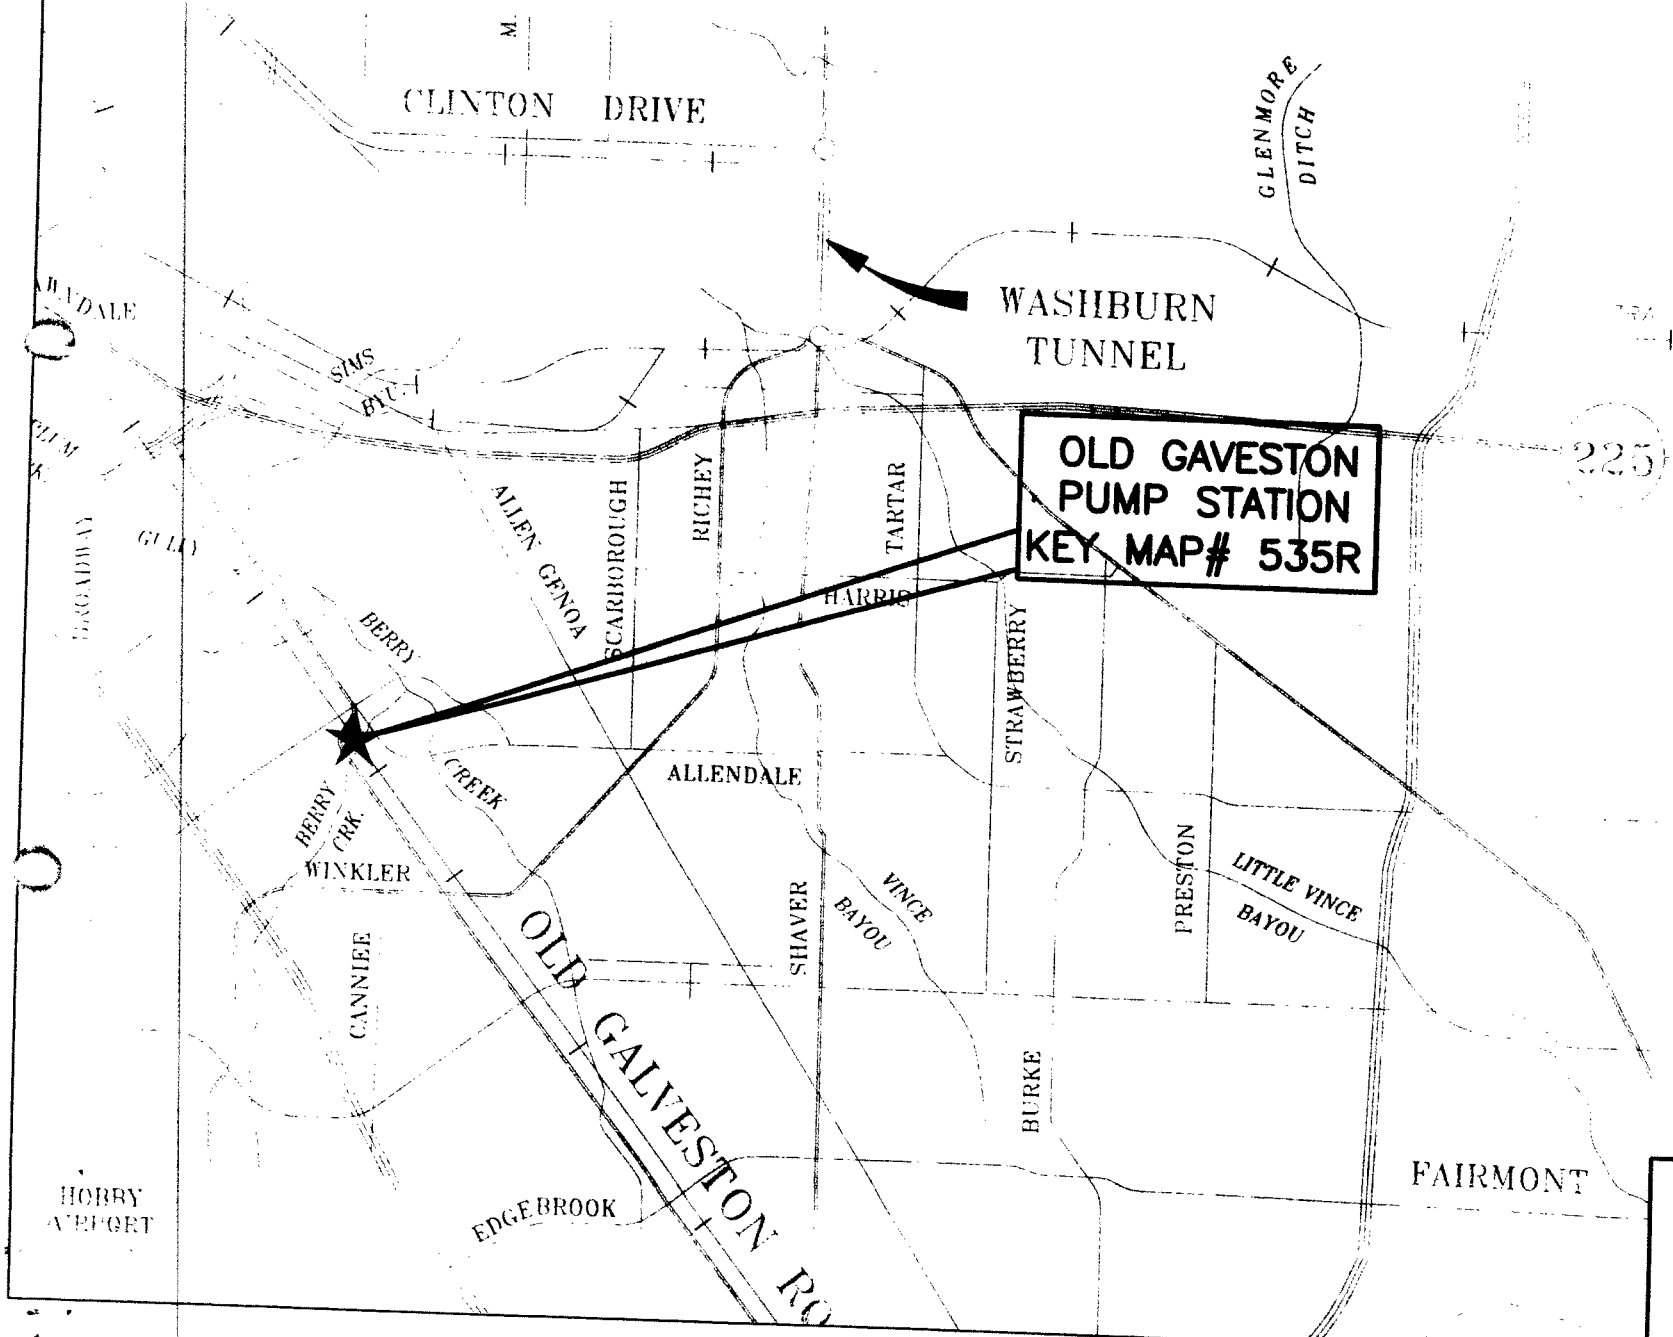

CITY OF HOUSTON
WBS NO. M-000241-0003-4
DRAINAGE IMPROVEMENTS
AT GRADE SEPARATIONS PKG II
PROJECT LOCATIONS MAP

DEPARTMENT OF PUBLIC WORKS & ENGINEERING
ENGINEERING & CONSTRUCTION DIVISION
WBS NO. M-000241-0003-4

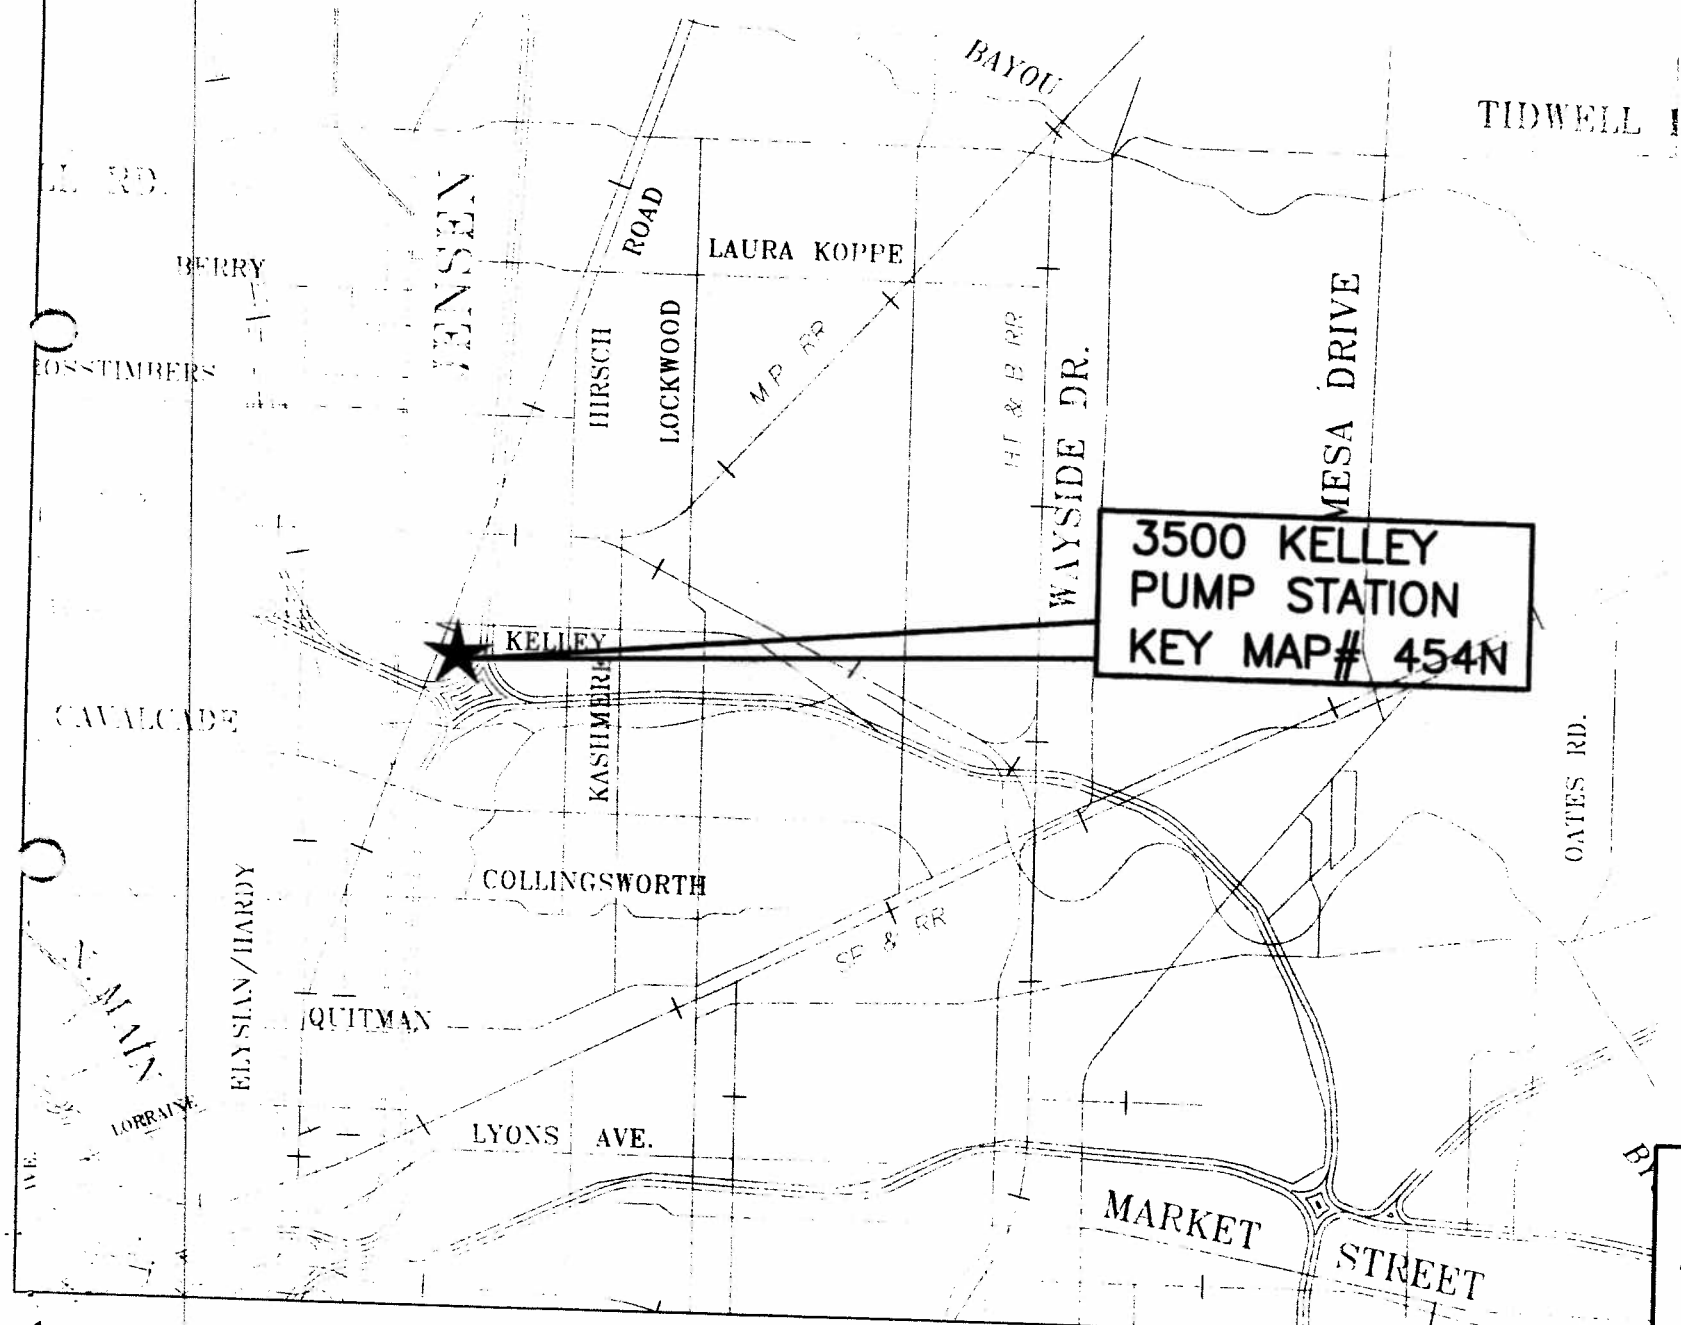

CITY OF HOUSTON
WBS NO. M-000241-0003-4
DRAINAGE IMPROVEMENTS
AT GRADE SEPARATIONS PKG II
PROJECT LOCATIONS MAP

DEPARTMENT OF PUBLIC WORKS & ENGINEERING
ENGINEERING & CONSTRUCTION DIVISION
WBS NO. M-000241-0003-4

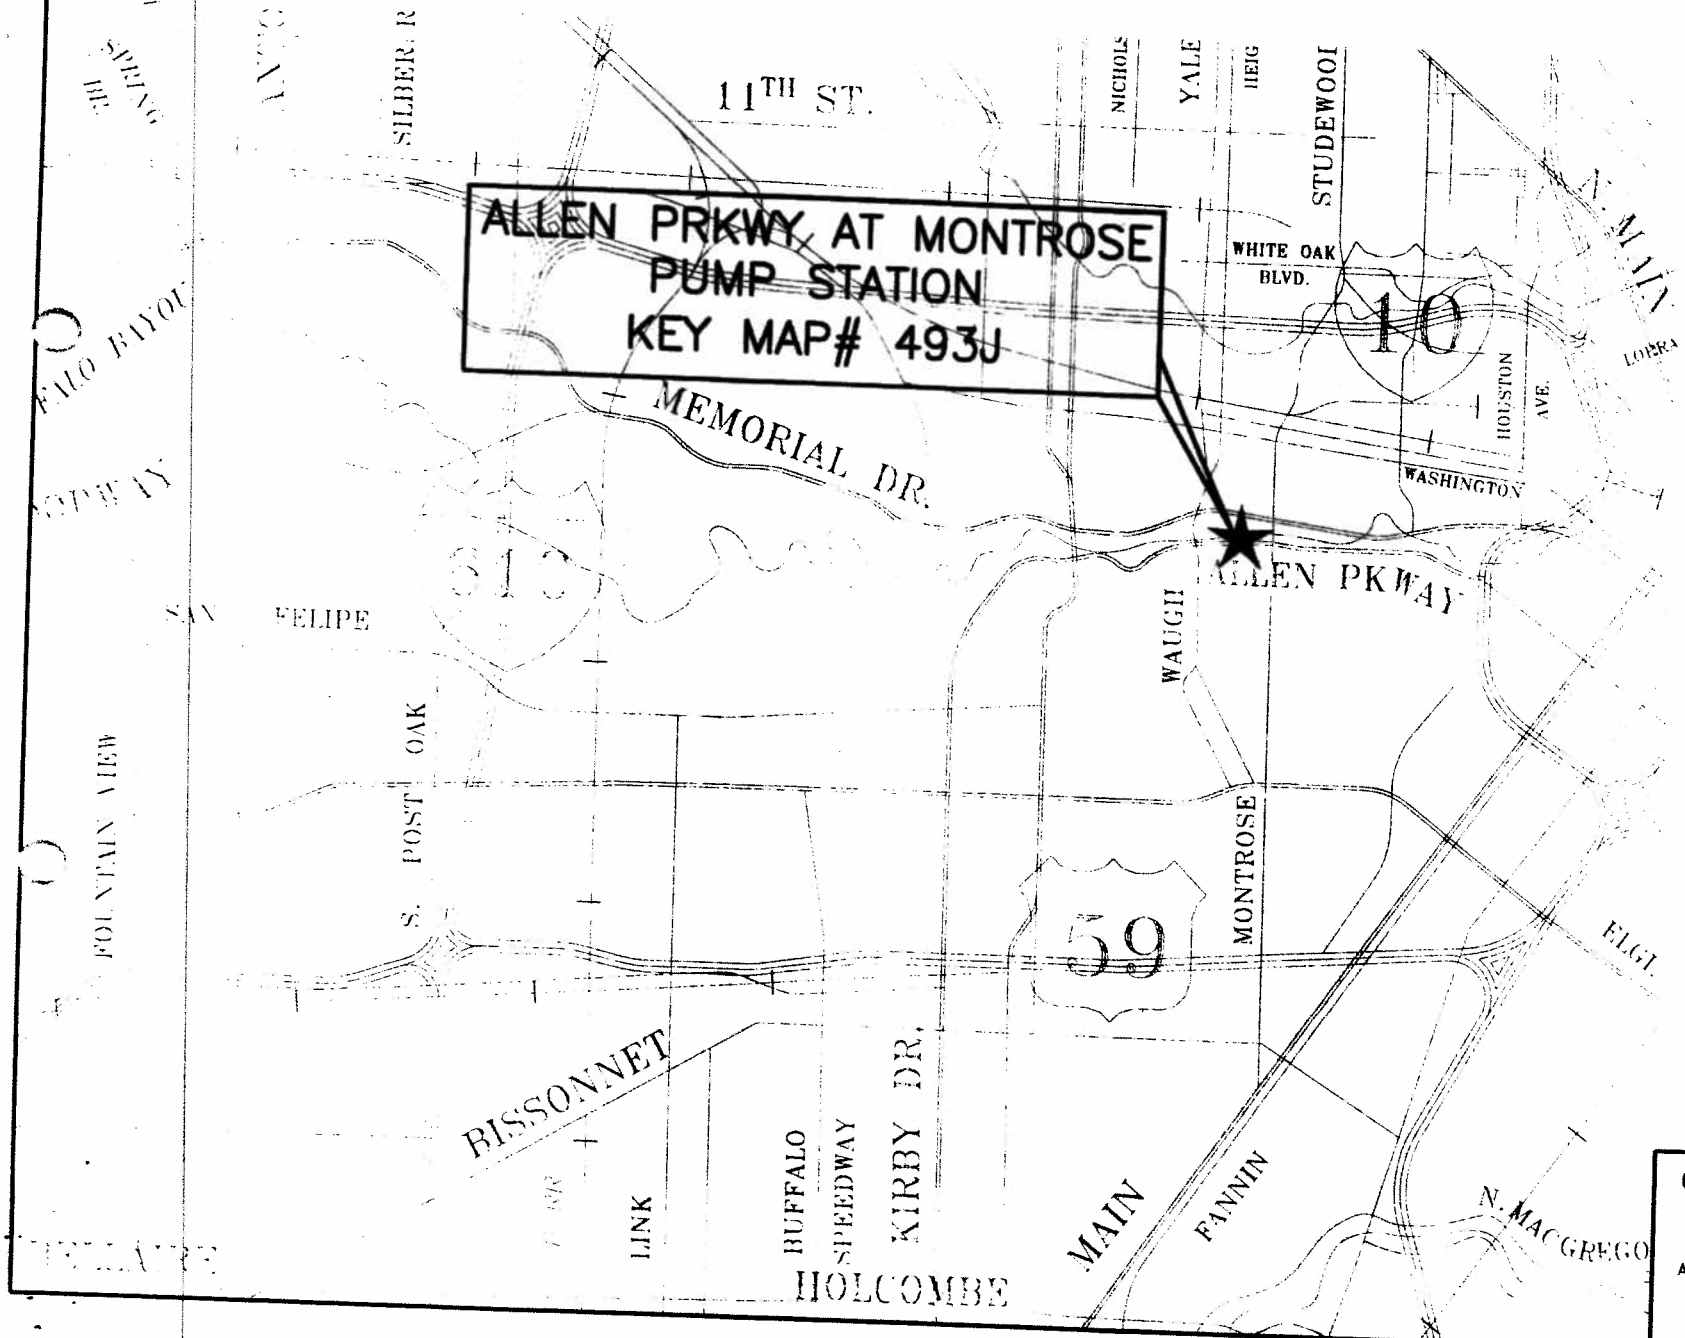

CITY OF HOUSTON
WBS NO. M-000241-0003-4
DRAINAGE IMPROVEMENTS
AT GRADE SEPARATIONS PKG II
PROJECT LOCATIONS MAP

DEPARTMENT OF PUBLIC WORKS & ENGINEERING
ENGINEERING & CONSTRUCTION DIVISION
WBS NO. M-000241-0003-4

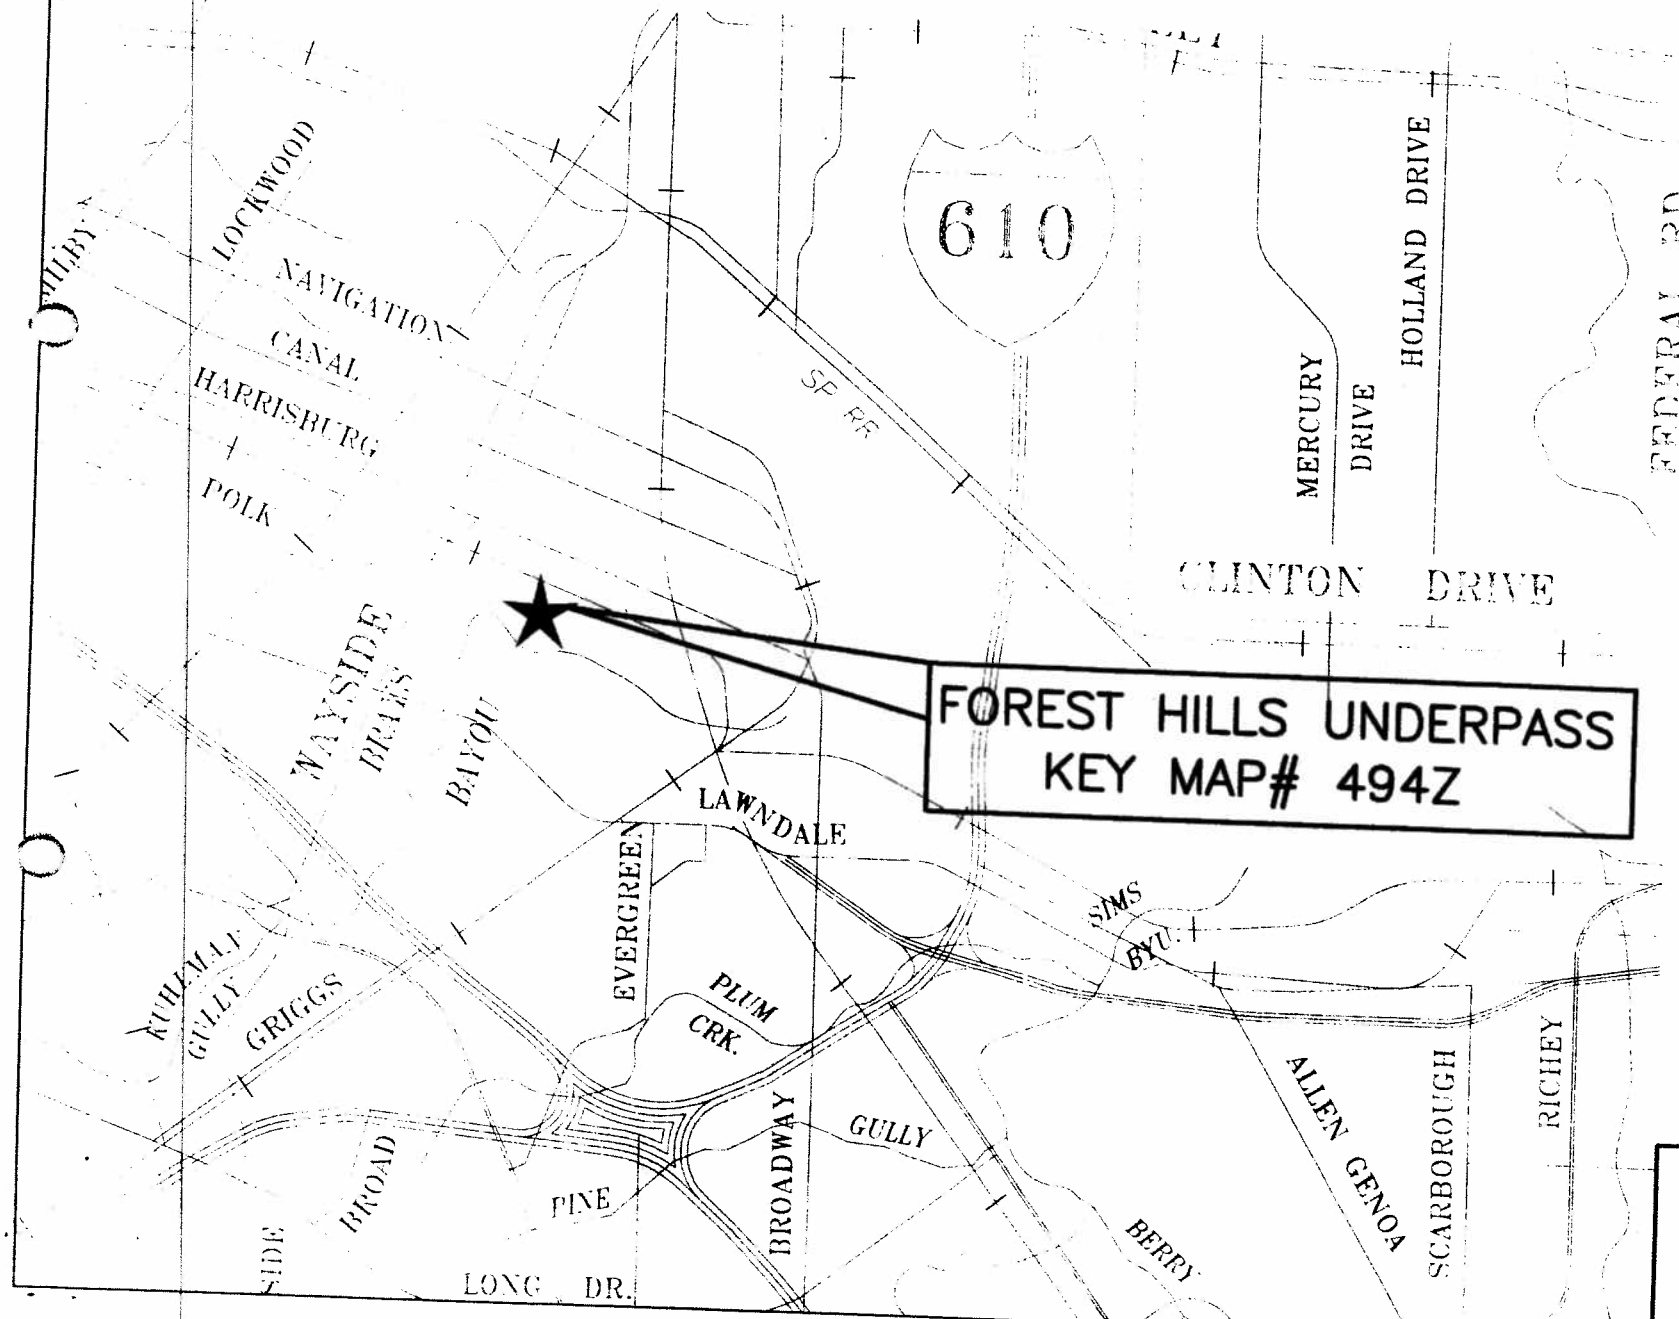

FOREST HILLS UNDERPASS
KEY MAP# 494Z

CITY OF HOUSTON
WBS NO. M-000241-0003-4
DRAINAGE IMPROVEMENTS
AT GRADE SEPARATIONS PKG II
PROJECT LOCATIONS MAP

DEPARTMENT OF PUBLIC WORKS & ENGINEERING
ENGINEERING & CONSTRUCTION DIVISION
WBS NO. M-000241-0003-4

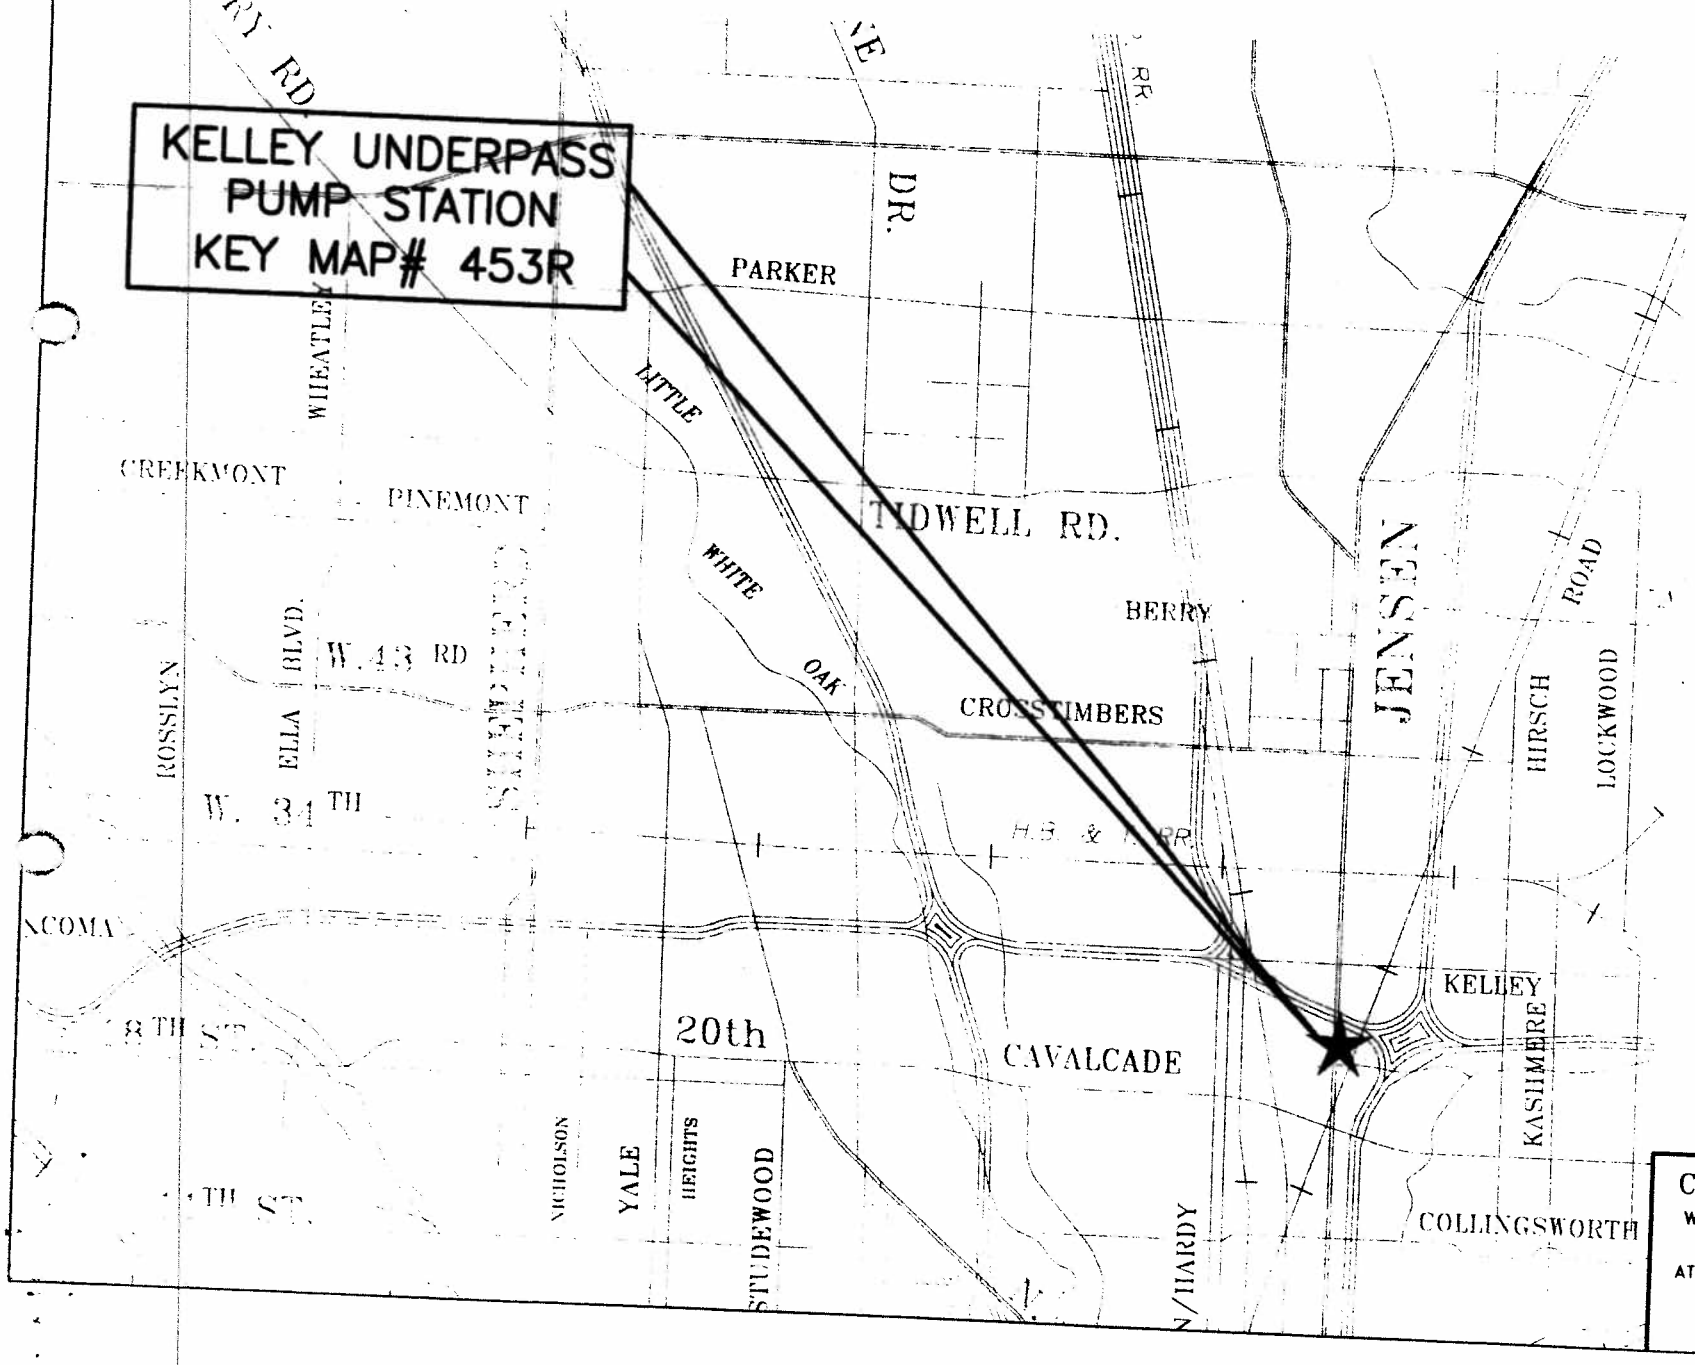

CITY OF HOUSTON
WBS NO. M-000241-0003-4
DRAINAGE IMPROVEMENTS
AT GRADE SEPARATIONS PKG II
PROJECT LOCATIONS MAP