D5

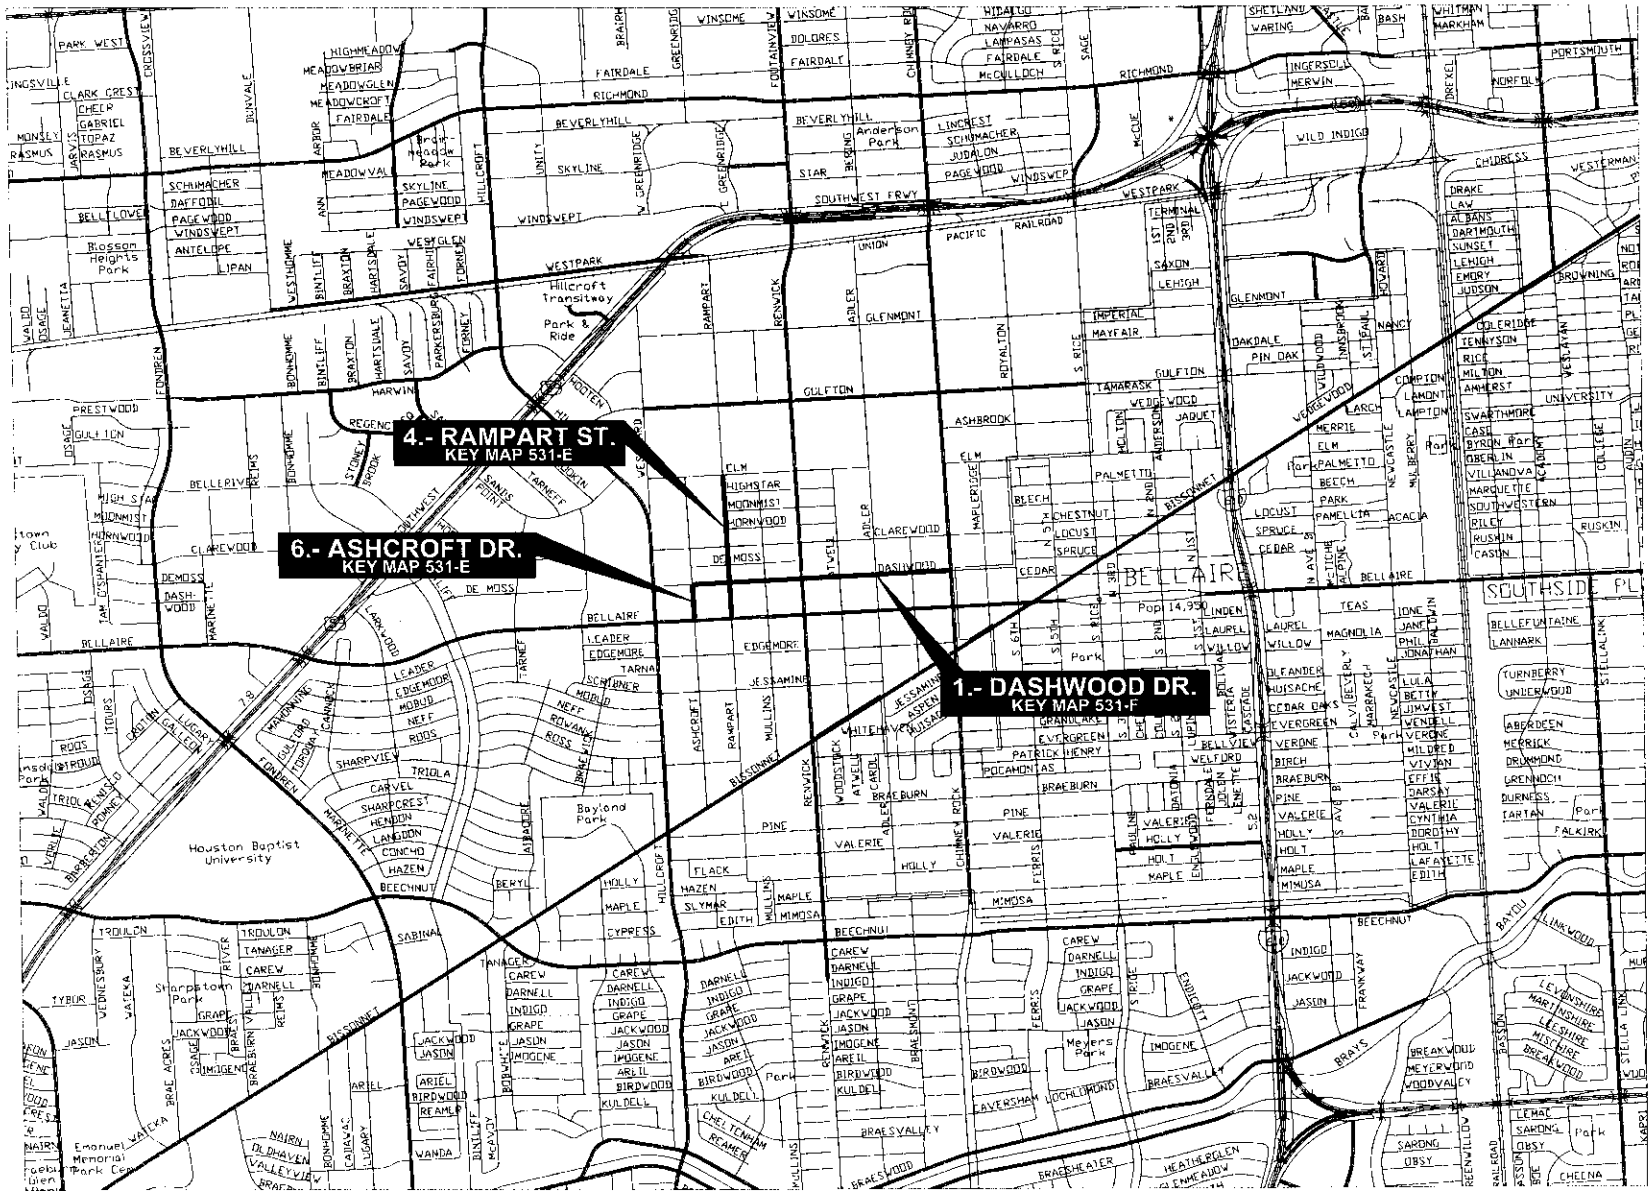

SES HORIZON
CONSULTING ENGINEERS, INC.
10101 Southwest Freeway, Suite 400 Houston, Texas 77074
(713) 984-5504, Fax (713) 984-1441 www.seshorizon.com

DOCUMENT IS FOR INTERIM REVIEW AND NOT INTENDED FOR CONSTRUCTION, BIDDING, OR PERMIT PURPOSES.

FRANCISCO A. AREVALO, P.E.
TEXAS SERIAL NO. 98562
DATE: March, 2009

CITY OF HOUSTON
DEPARTMENT OF PUBLIC WORKS AND ENGINEERING

SAFE SIDEWALK PROGRAM
OVERALL PROJECT LOCATION

WBS NO.N-00610A-0005-4	CITY DWG NO.:
DRAWING SCALE	
1"=1000	
CITY OF HOUSTON PM	
KANU, SAM, P.E.	
SHEET NO. 3 OF 43	

FOR REDUCED PLANS, original scale in inches

PLOTTED ON Monday, March 09, 2009 12:11:25 AM
FILE NAME: D:\SM 02-07\GENERAL\OVERALL-05.DWG