D3

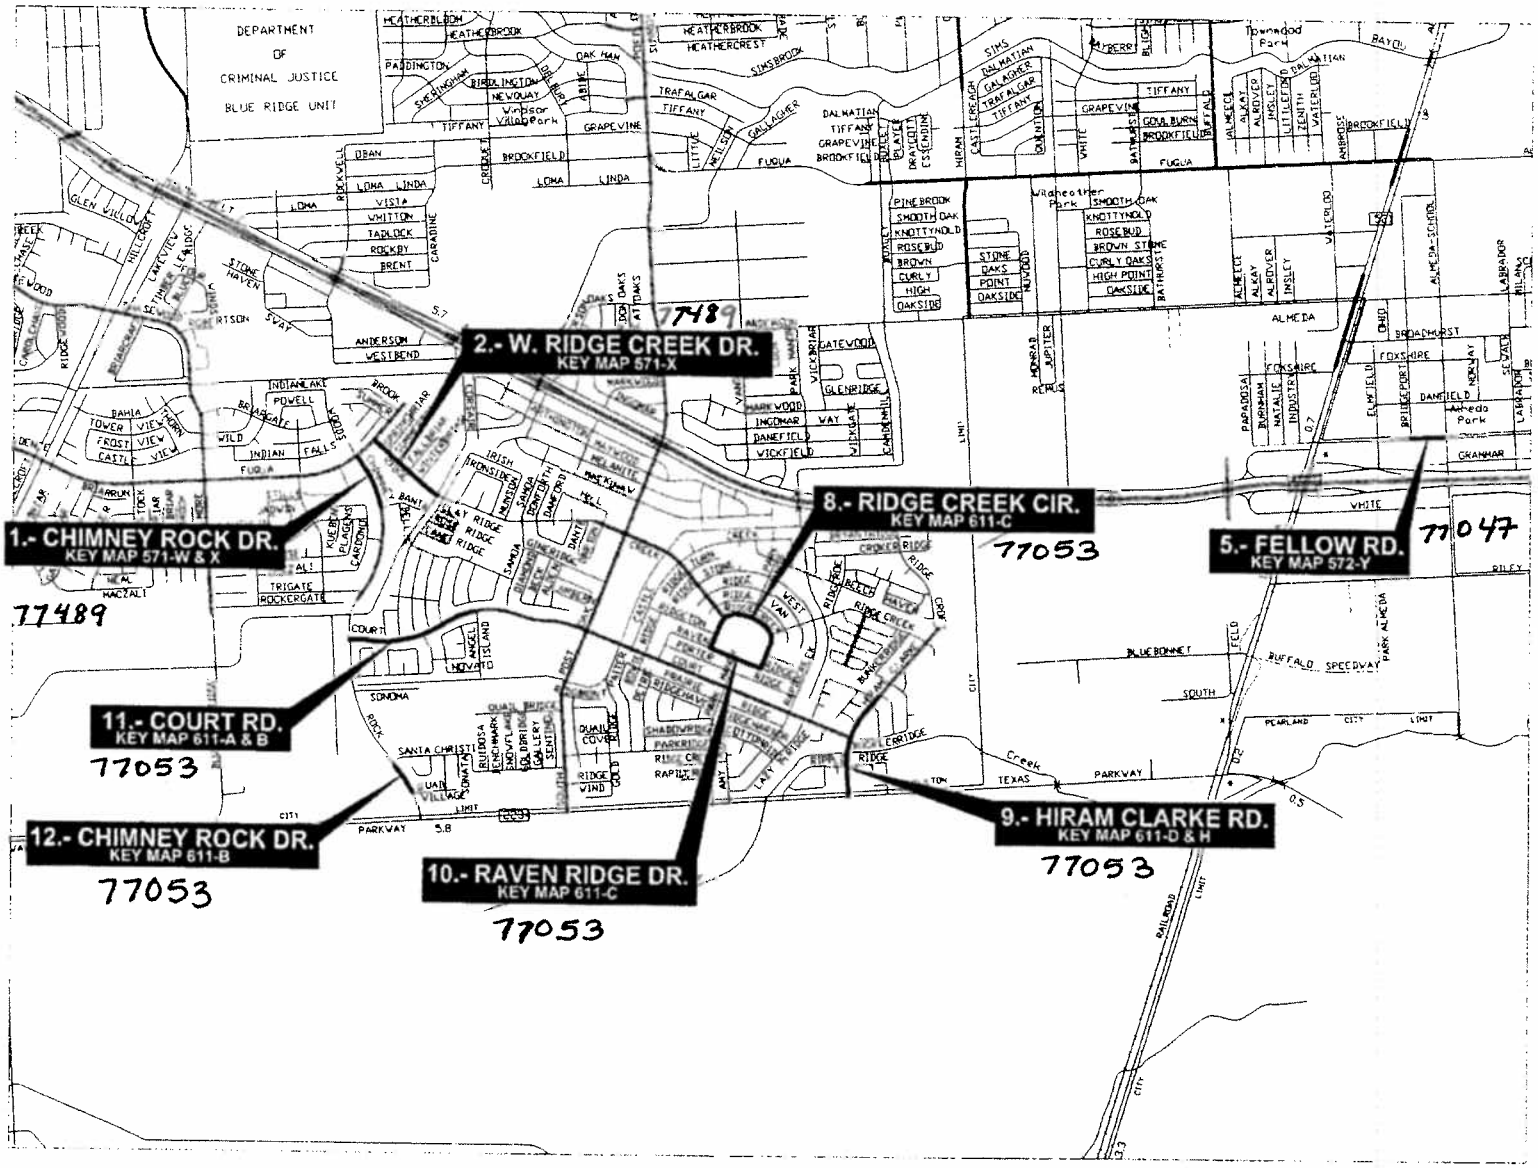

0 250 500 1000
GRAPHIC SCALE

SES HORIZON
CONSULTING ENGINEERS, INC.

DOCUMENT IS FOR INTERIM REVIEW AND NOT INTENDED FOR CONSTRUCTION, BIDDING, OR PERMIT PURPOSES.

FRANCISCO A. AREVALO, P.E.
TEXAS SERIAL NO. 98582
DATE: March, 2009

CITY OF HOUSTON
DEPARTMENT OF PUBLIC WORKS AND ENGINEERING

SAFE SIDEWALK PROGRAM
OVERALL PROJECT LOCATION

SHEET 1 OF 2

WBS NO.H-00610A-0003-3	CITY DWG NO.:
DRAWING SCALE	
1"=1000	
CITY OF HOUSTON PM	
KAMU, SAM, P.E.	
SHEET NO. 3 OF 189	

FOR REDUCED PLANS
original scale in inches 0 1 2

PLOTTED ON: Wednesday, March 04, 2009 9:26:11 AM
FILE NAME: O:\SW D2-D7\GENERAL\OVERALL-D3.DWG

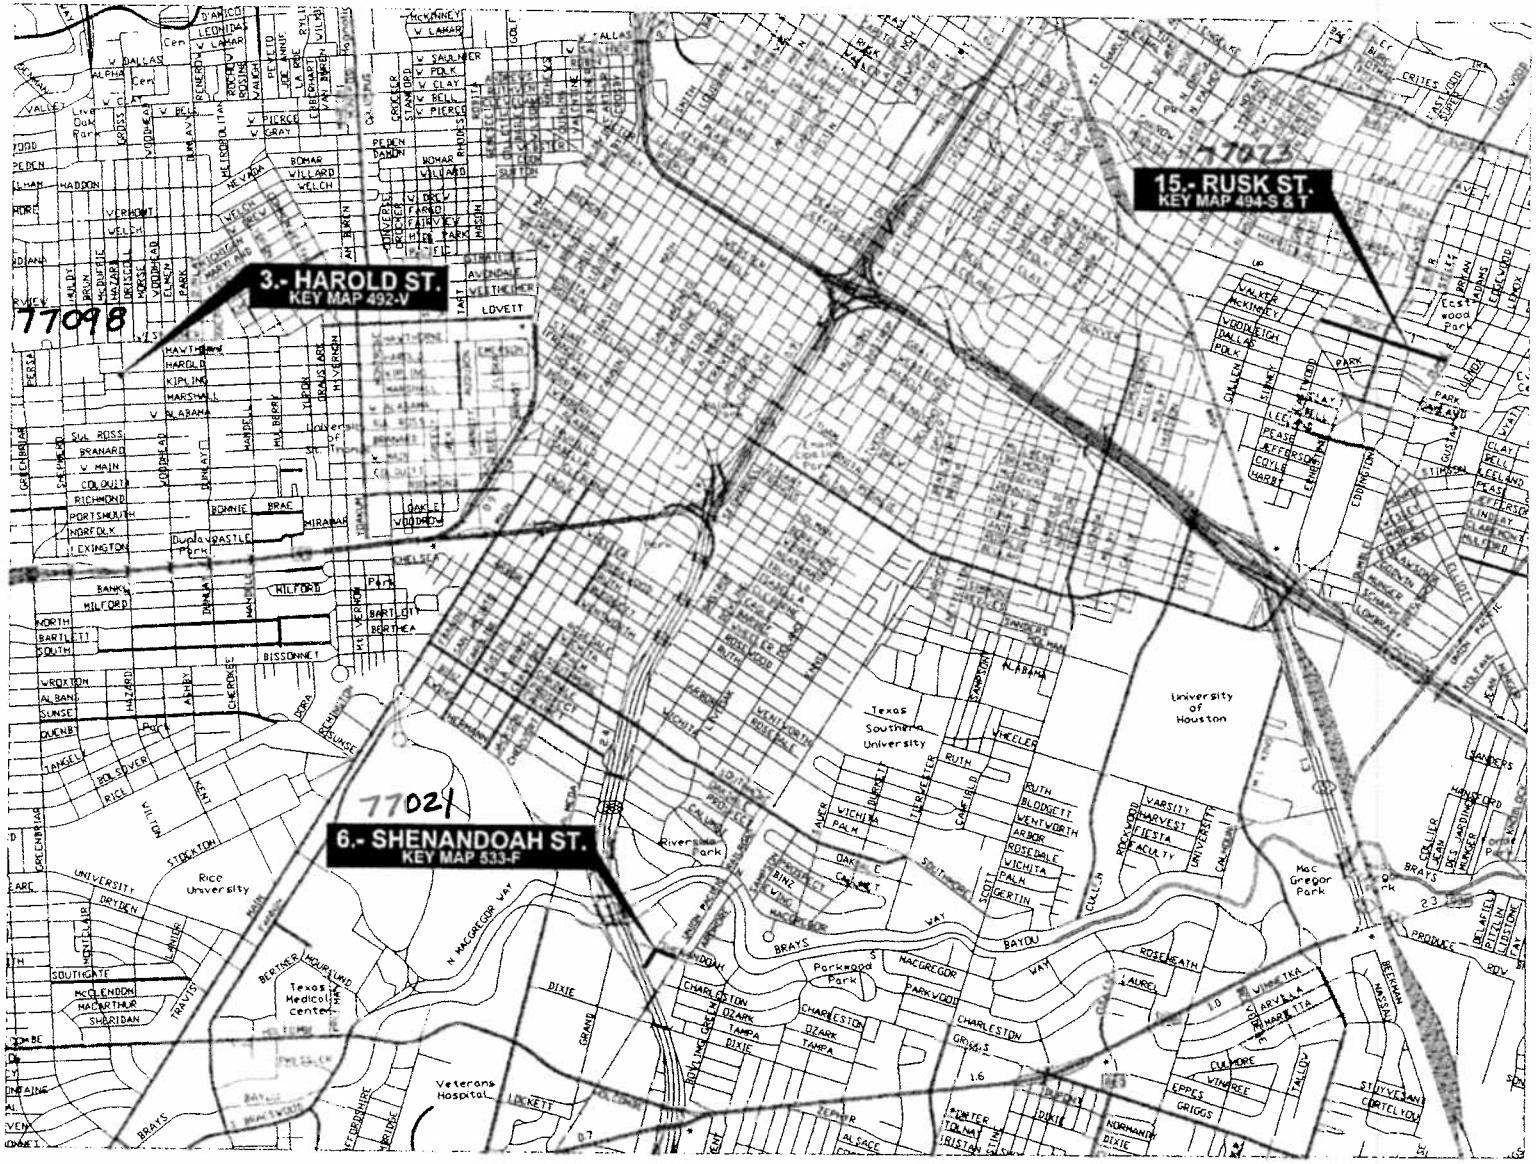

0 250 500 1000
GRAPHIC SCALE

SES HORIZON
CONSULTING ENGINEERS, INC.
10101 Southwest Freeway, Suite 400 Houston, Texas 77074
(713) 998-5504, Fax (713) 998-1441 www.seshorizon.com

DOCUMENT IS FOR INTERIM REVIEW AND NOT INTENDED FOR CONSTRUCTION, BIDDING, OR PERMIT PURPOSES.

FRANCISCO A. AREVALO, P.E.
TEXAS SERIAL NO. 96562
DATE: March, 2009

CITY OF HOUSTON
DEPARTMENT OF PUBLIC WORKS AND ENGINEERING

SAFE SIDEWALK PROGRAM
OVERALL PROJECT LOCATION

SHEET 3 OF 3

WBS NO.H-00610A-0003-3	CITY DWG NO.
DRAWING SCALE	
1"=1000	
CITY OF HOUSTON PM	
KANU, SAM, P.E	
SHEET NO 5 OF 169	

FOR REDUCED PLANS
original scale in inches

PLOTTED ON Wednesday, March 04, 2009 9:26:41 AM
FILE NAME O:\SW D2-D7\GENERAL\OVERALL-D3.DWG

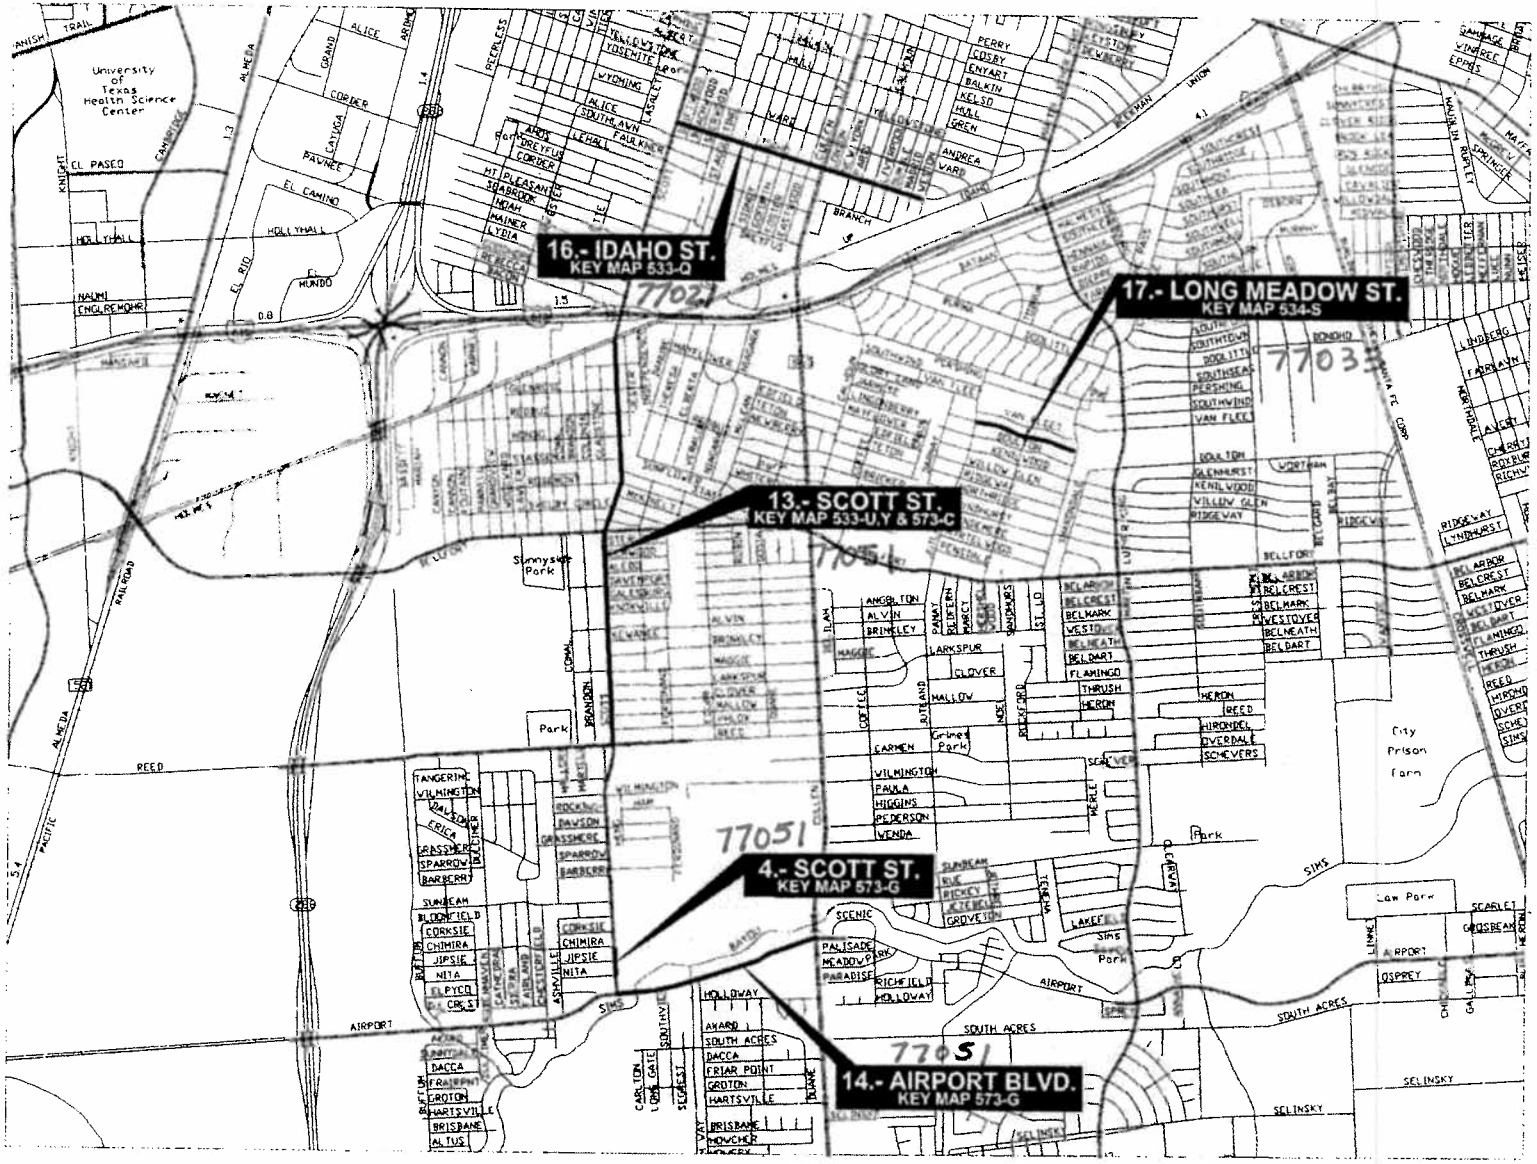

SES HORIZON
CONSULTING ENGINEERS, INC.

DOCUMENT IS FOR INTERIM REVIEW AND NOT INTENDED FOR CONSTRUCTION, BIDDING, OR PERMIT PURPOSES.

FRANCISCO A. AREVALO, P.E.
TEXAS SERIAL NO. 98562
DATE: March, 2009

CITY OF HOUSTON
DEPARTMENT OF PUBLIC WORKS AND ENGINEERING

SAFE SIDEWALK PROGRAM
OVERALL PROJECT LOCATION

SHEET 2 OF 3

WBS NO.N-00610A-0003-3	CITY DWG NO.:
DRAWING SCALE	
1"=1000	
CITY OF HOUSTON PM	
KANU, SAM, P.E.	
SHEET NO. 4 OF 189	

FOR REDUCED PLANS original scale in inches

PLOTTED ON: Wednesday, March 04, 2009 9:26:25 AM
FILE NAME: O:\SW D2-D7\GENERAL\OVERALL-03.DWG