MATCHLINE SEE SHEET 8

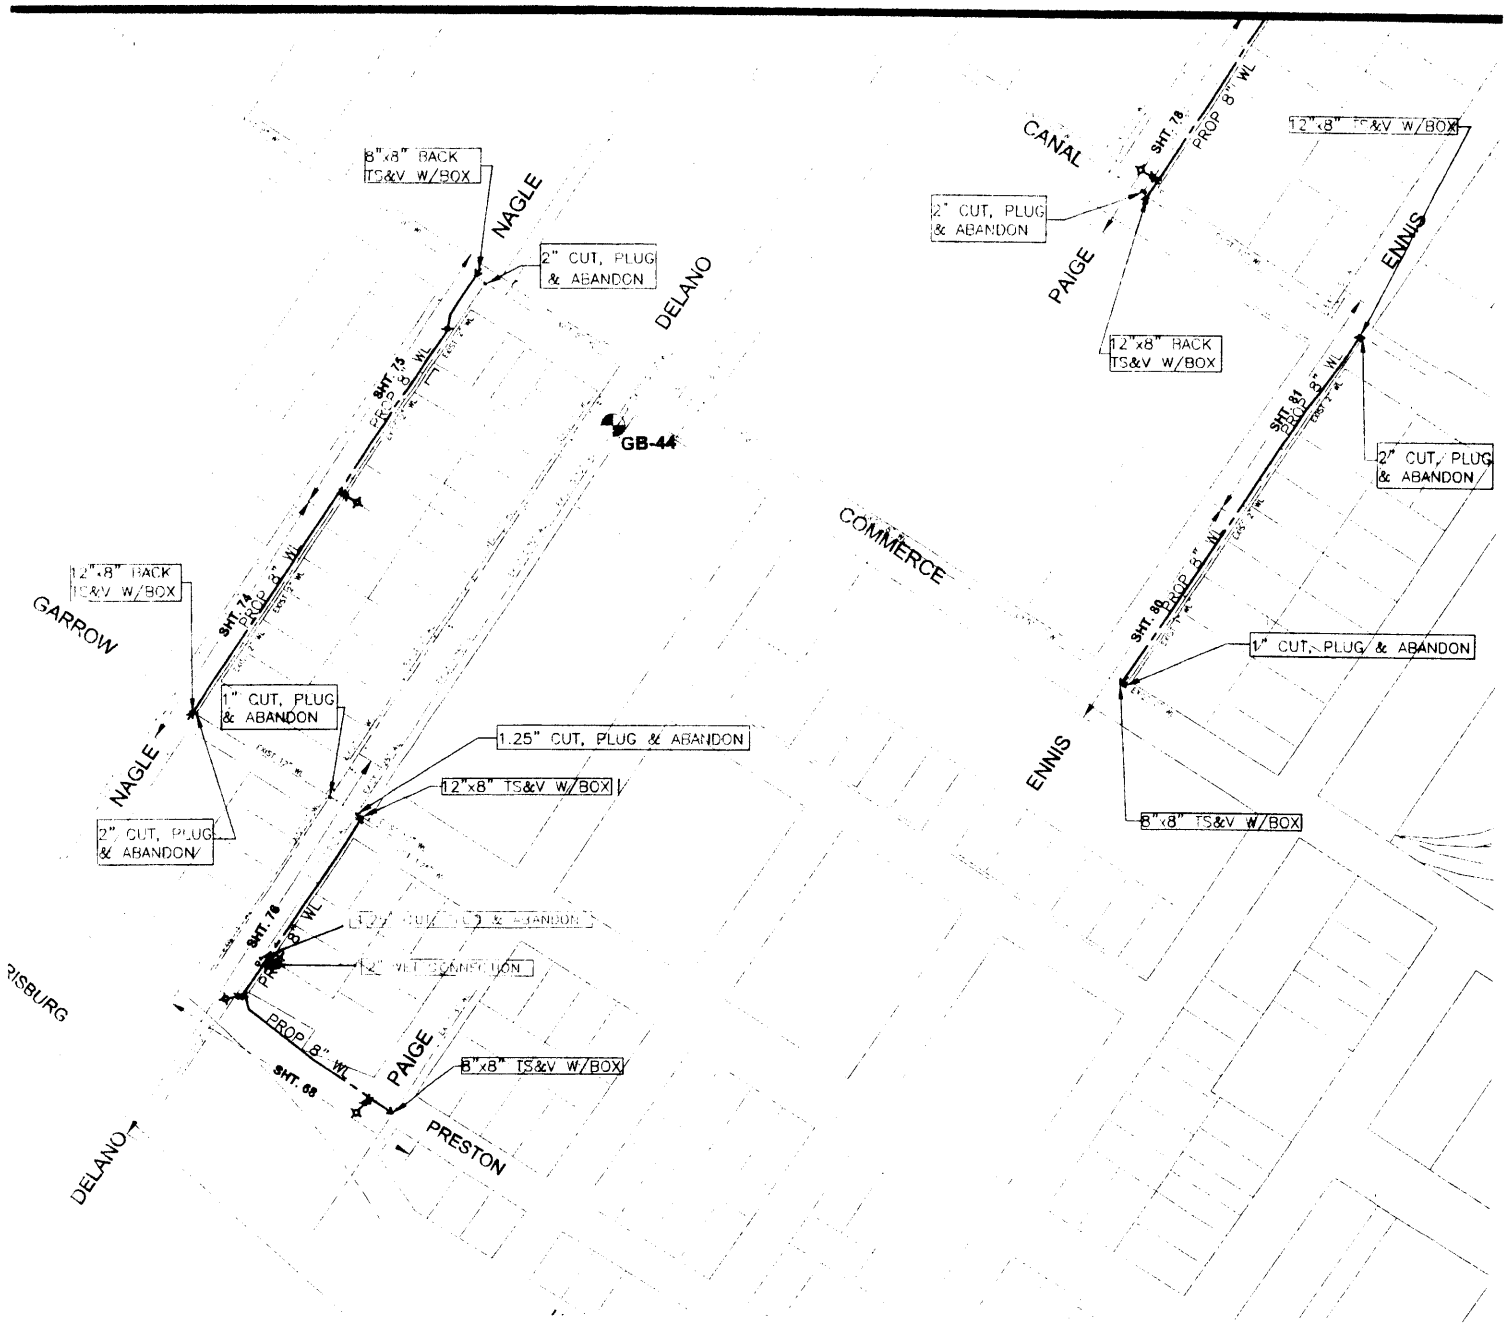

ORIGINAL CALE IN INCHES FOR REDUCED PLANS

77003

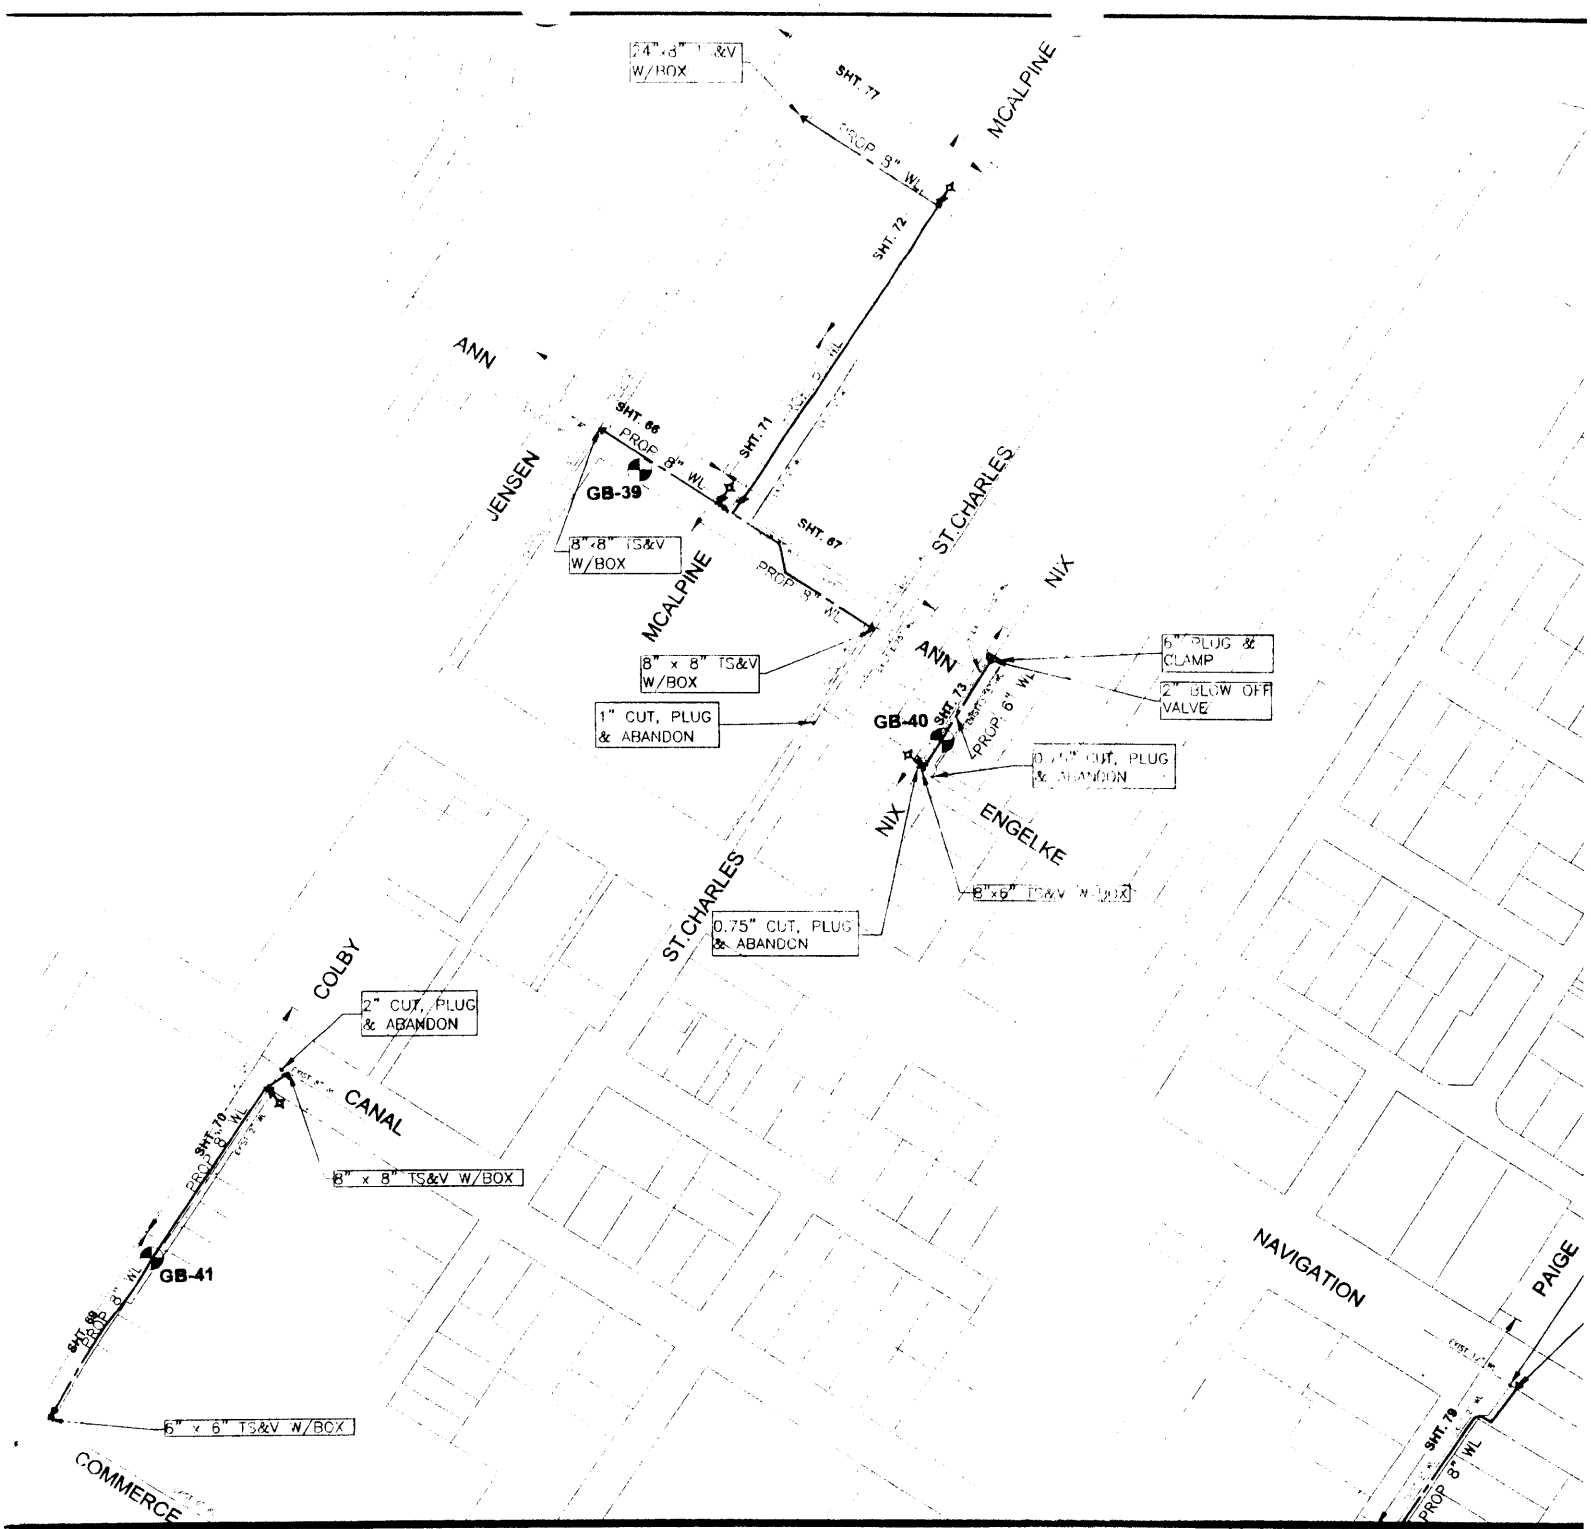

MATCHLINE SEE SHEET 7

ORIGINAL SCALE IN INCHES FOR REDUCED PLANS

77003

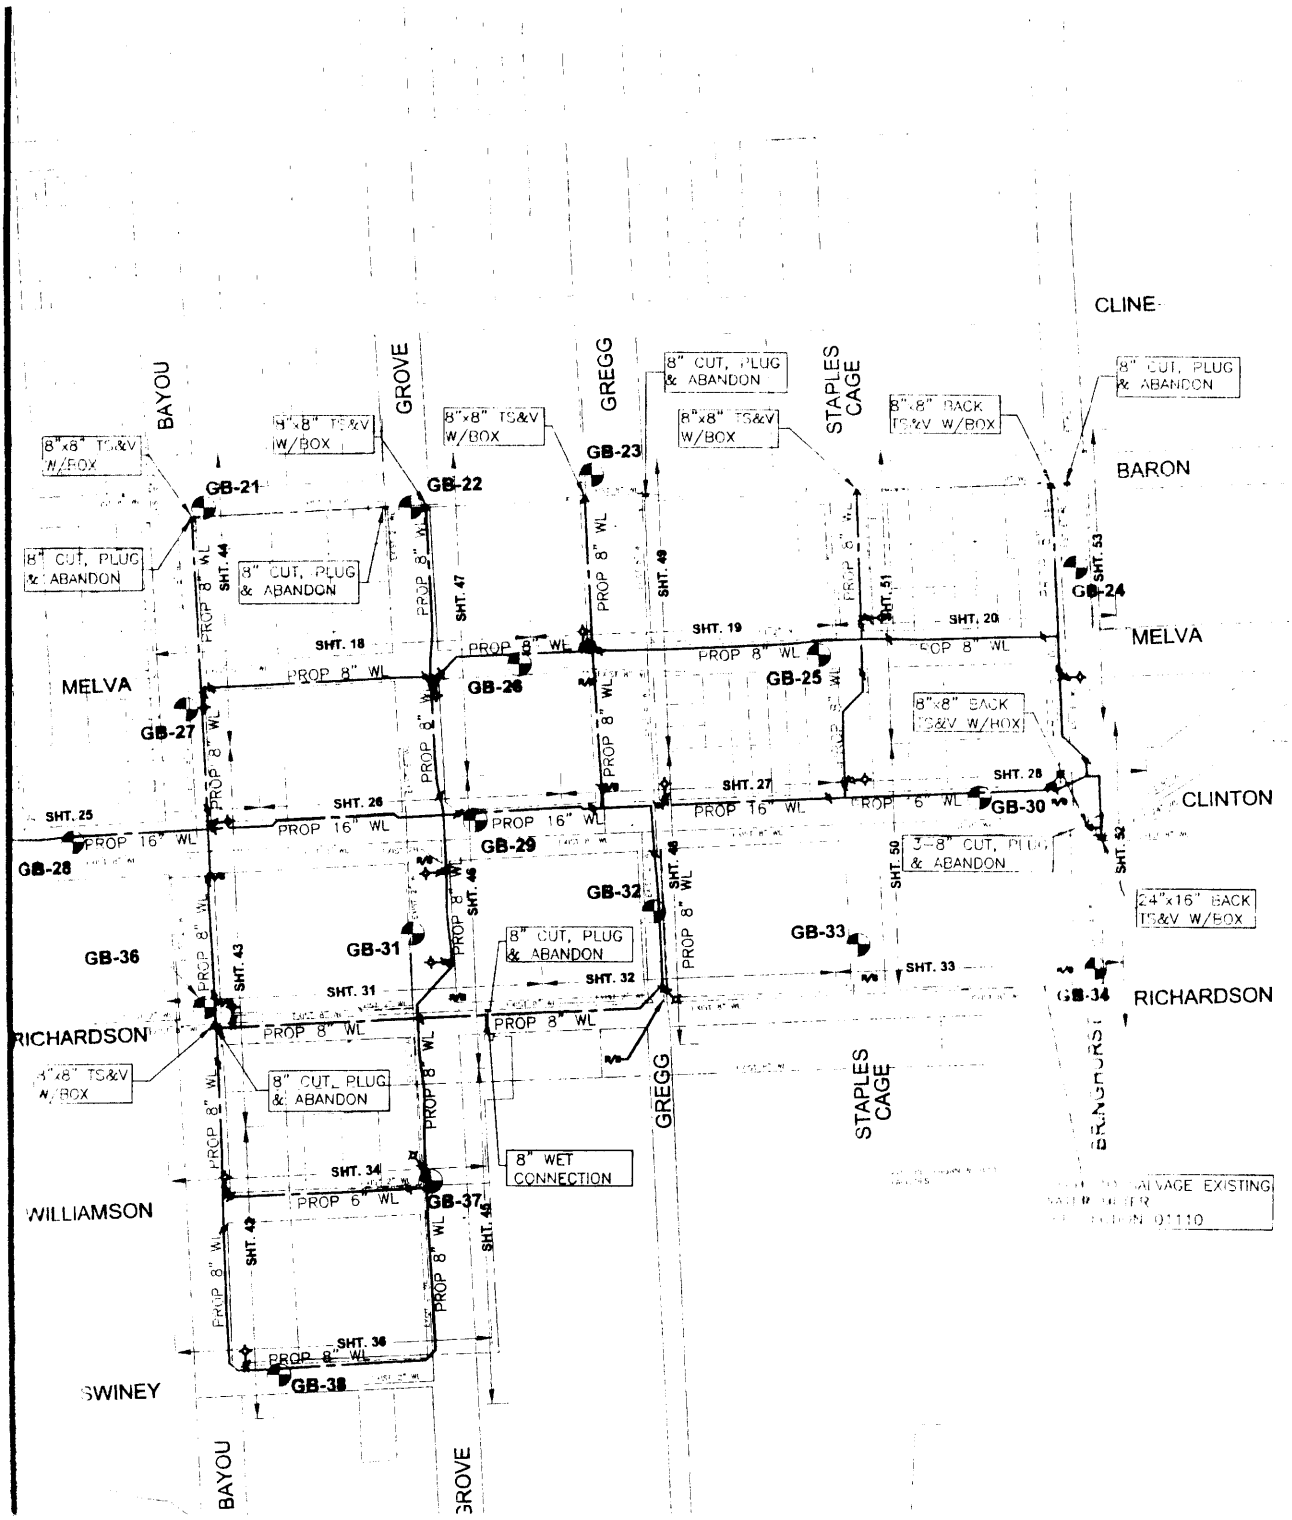
CLINE
BAYOU
GROVE
GREGG
STAPLES CAGE
BARON
MELVA
CLINTON
RICHARDSON
WILLIAMSON
SWINEY
GB-21
GB-22
GB-23
GB-24
GB-25
GB-26
GB-27
GB-28
GB-29
GB-30
GB-31
GB-32
GB-33
GB-34
GB-36
GB-37
GB-38
8"x8" TS&V W/BOX
8" CUT, PLUG & ABANDON
8"x8" BACK TS&V W/BOX
3-8" CUT, PLUG & ABANDON
24"x16" BACK TS&V W/BOX
8" WET CONNECTION
PROP 8" WL
PROP 16" WL
PROP 6" WL
SHT. 18
SHT. 19
SHT. 20
SHT. 25
SHT. 26
SHT. 27
SHT. 28
SHT. 31
SHT. 32
SHT. 33
SHT. 34
SHT. 36
SHT. 43
SHT. 44
SHT. 47
SHT. 48
SHT. 49
SHT. 50
SHT. 51
SHT. 52
SHT. 53

77020

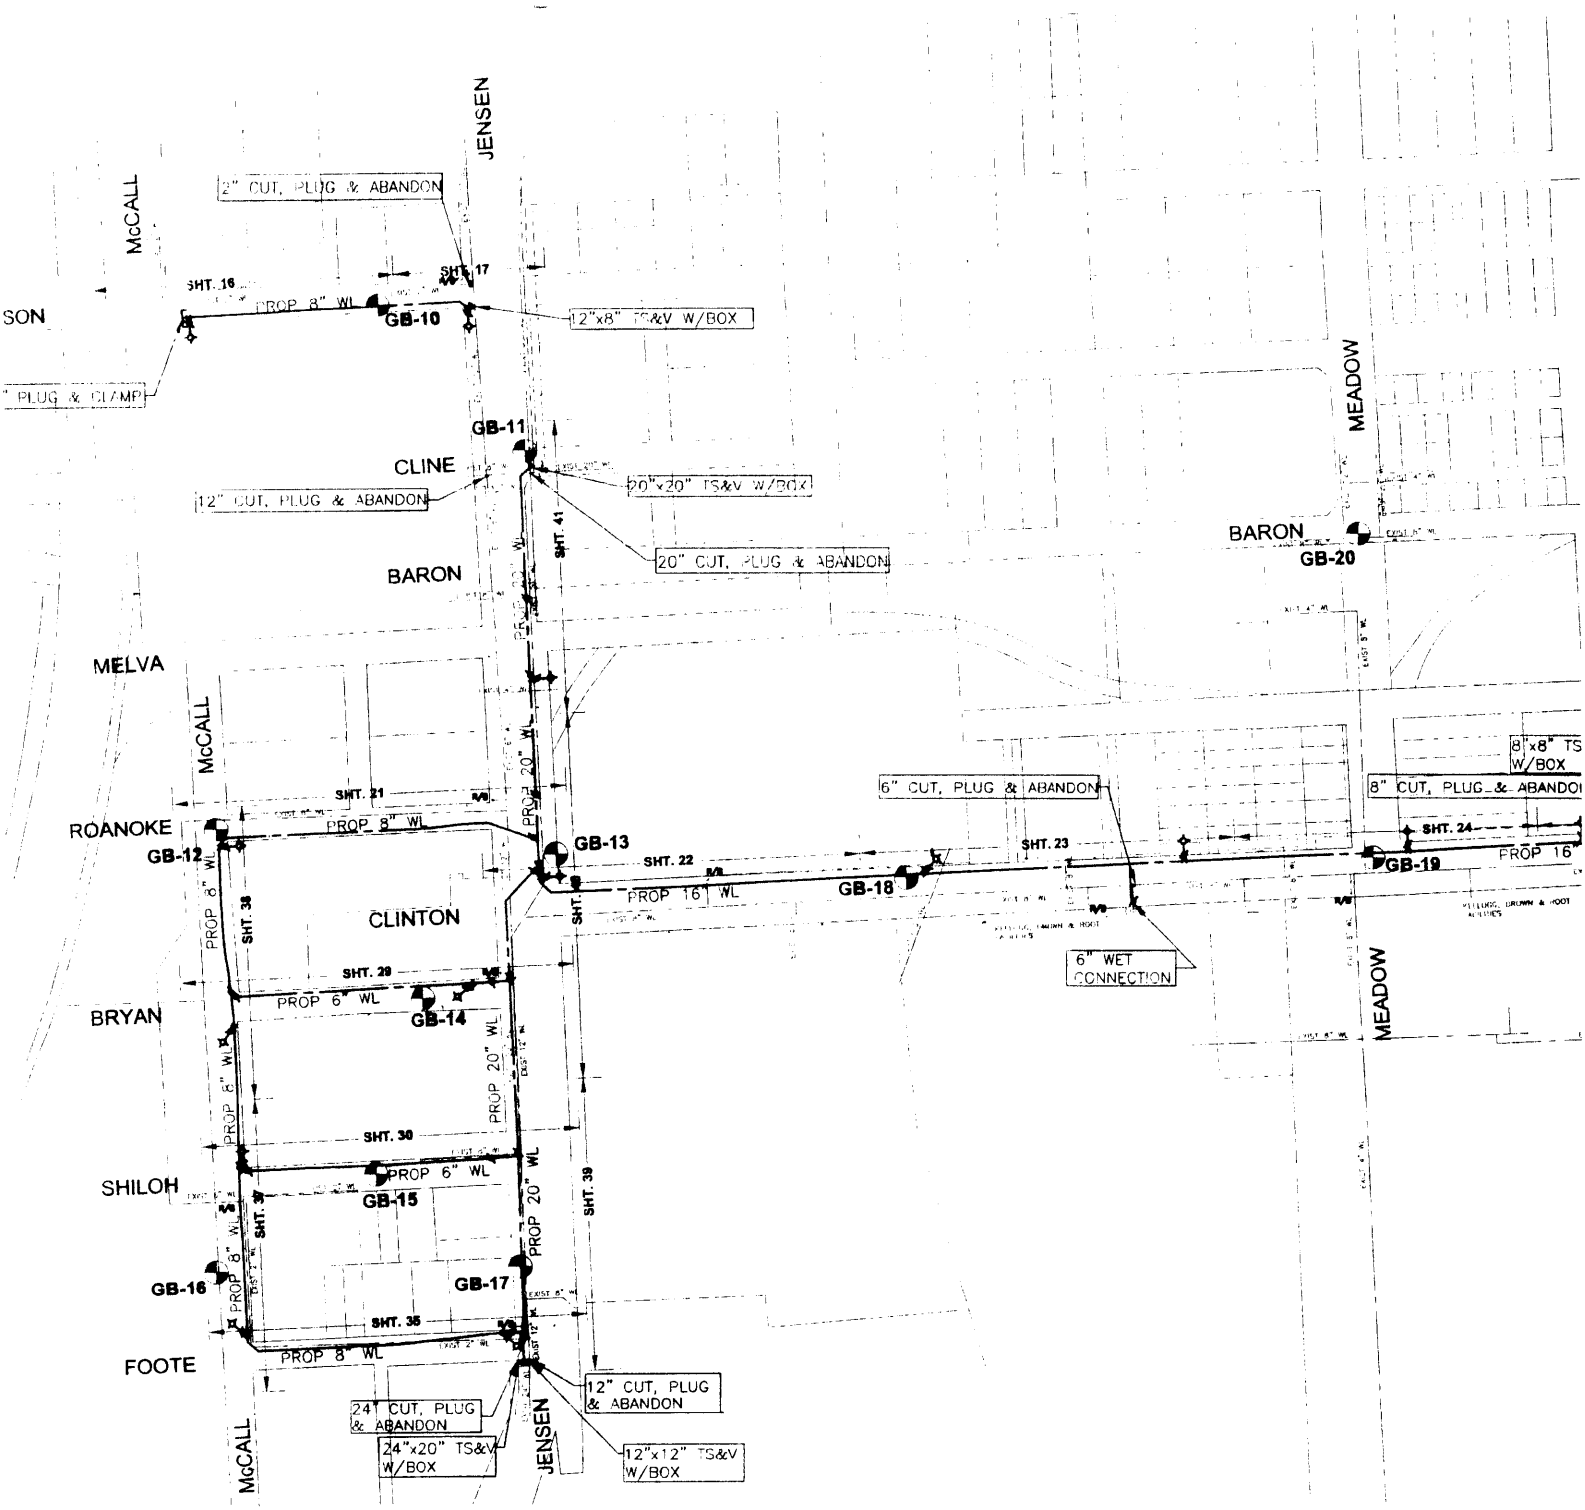
JENSEN
McCALL
2" CUT, PLUG & ABANDON
SHT. 16
SHT. 17
PROP 8" WL
GB-10
12"x8" TS&V W/BOX
SON
" PLUG & CLAMP
GB-11
CLINE
12" CUT, PLUG & ABANDON
20"x20" TS&V W/BOX
20" CUT, PLUG & ABANDON
SHT. 41
BARON
MEADOW
BARON
GB-20
MELVA
McCALL
PROP 20" WL
SHT. 21
PROP 8" WL
ROANOKE
GB-12
GB-13
SHT. 22
PROP 16" WL
GB-18
SHT. 23
6" CUT, PLUG & ABANDON
8"x8" TS W/BOX
8" CUT, PLUG & ABANDON
SHT. 24
GB-19
PROP 16"
PROP 8" WL
SHT. 38
CLINTON
6" WET CONNECTION
SHT. 29
PROP 6" WL
GB-14
BRYAN
MEADOW
PROP 8" WL
PROP 20" WL
SHT. 30
SHILOH
PROP 6" WL
GB-15
SHT. 37
SHT. 39
PROP 20" WL
GB-16
PROP 8" WL
GB-17
SHT. 35
FOOTE
PROP 8" WL
12" CUT, PLUG & ABANDON
24" CUT, PLUG & ABANDON
24"x20" TS&V W/BOX
12"x12" TS&V W/BOX
McCALL
JENSEN

77020

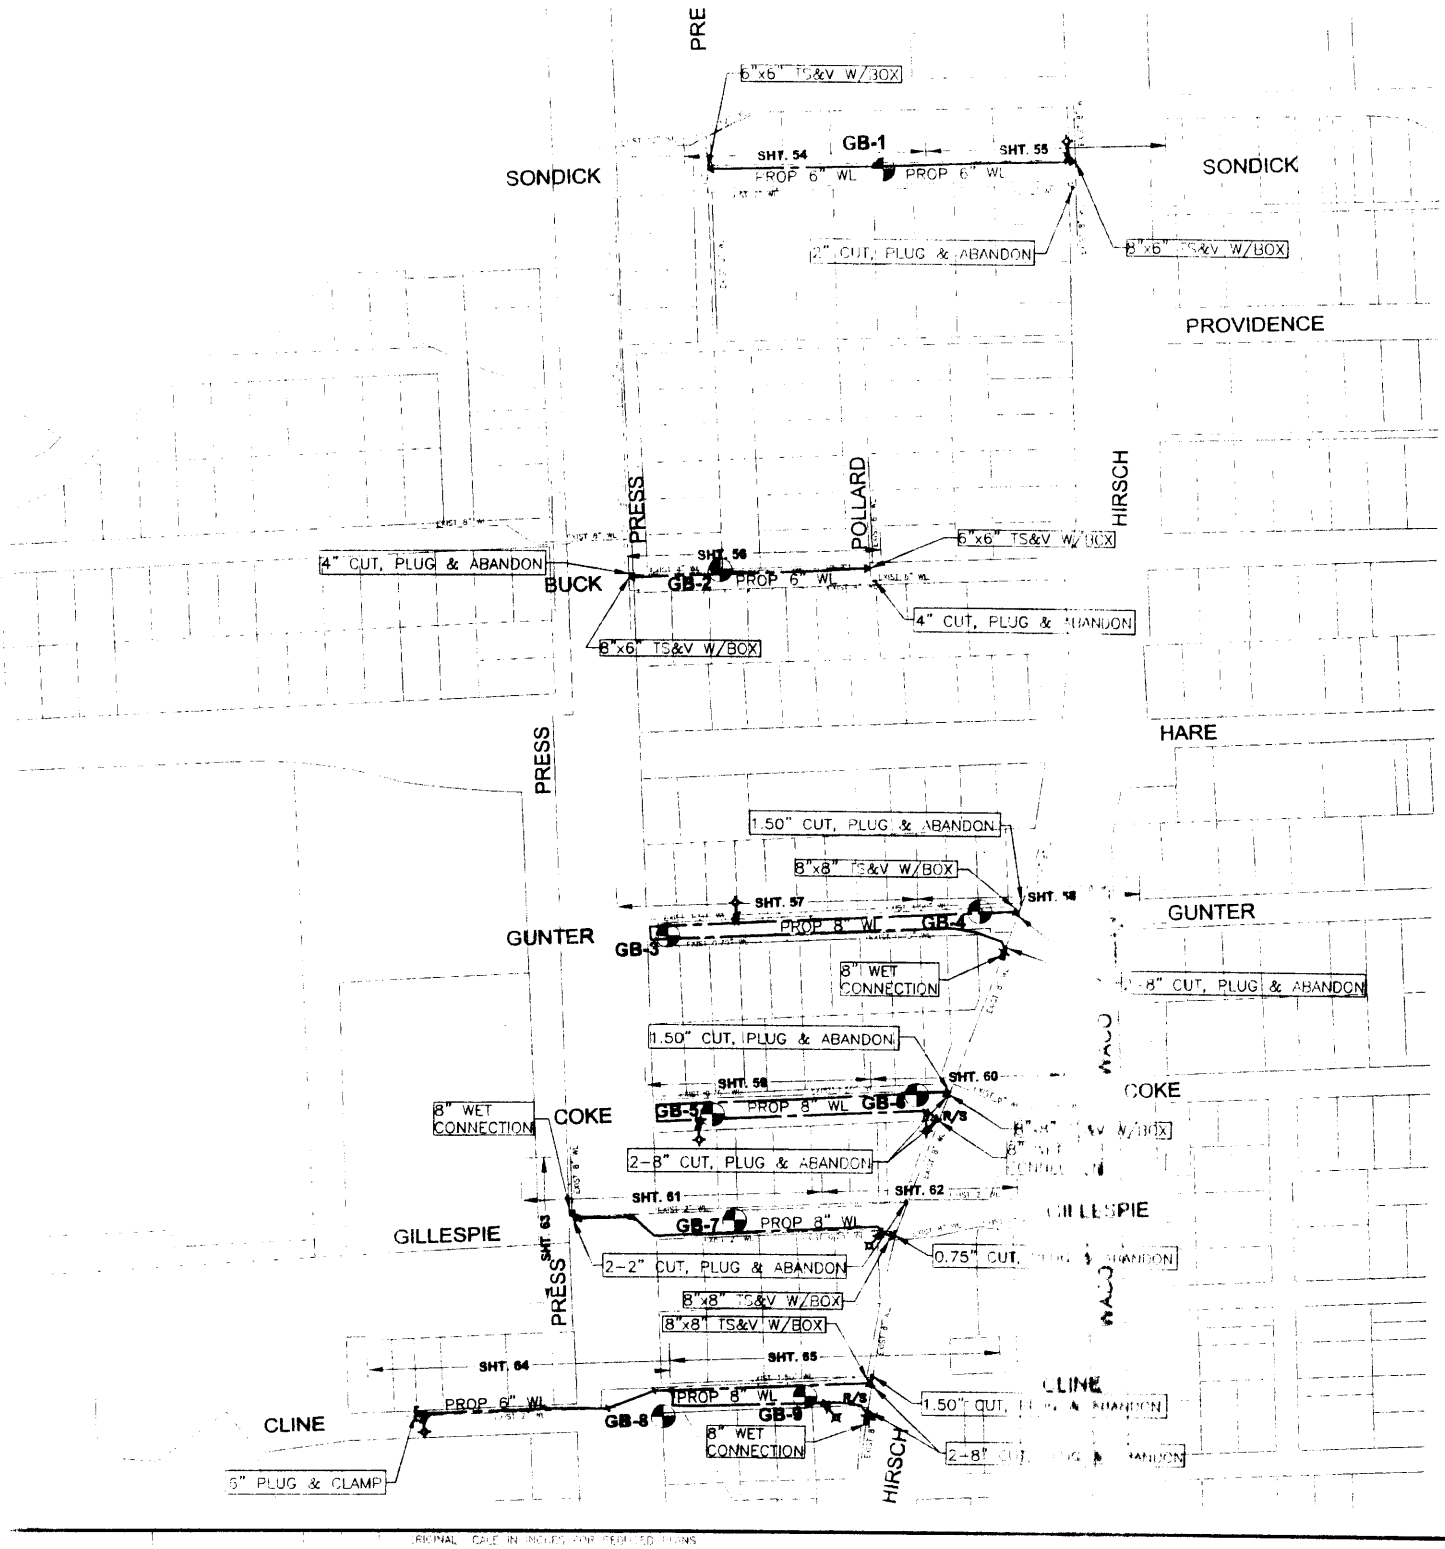

ORIGINAL SCALE IN INCHES FOR REDUCED PLANS

777020