SUMMARY OF SIDEWALK PROJECTS-PAR- D7 -VARIOUS COUNCIL DISTRICTS-

Site Number	Key Map Location	Project Title	Project Limits	Sidewalk Program	Comments on Project
1	530-L	**Ms. Lena Margaret Glick**	7206 Roos to Bank of America (Two Alternatives).	PAR	Council Ditrict F
2	490-Z	**Ms. Margaret Swenson**	7622 Richmond to Walgreen's.	PAR	Council Ditrict G
3	576-E	**Mr. Brodie Riner**	2418 Rodney to Shawnee & Metro Bus Stop @ Edgebroock St.	PAR	Council Ditrict E
4	534-H	**Mr. Leroy Arce**	4031 Huey to Grocery Stores & Metro Bus Stop at Broad St. @ Telephone Rd.	PAR	Council Ditrict I
5	535-Y	**Ms. Gloria Perales on behalf of Mr. Ramon Corva (father)**	8311 Glenscott to Medical Facility on Stone @ Wynbroock.	PAR	Council Ditrict I
6	454-A,B	**Mr. Larry Wallance**	3132 Tidwell to Grocery Store and Wells Fargo Bank on Tidwell @ Jensen.	PAR	Council Ditrict H
7	497-E	**Ms. Renee Rocha**	13129 Knollcrest to Metro Bus Stop on Uvalde @ Mobile.	PAR	Council Ditrict E
8	494-H, M	**Mr. & Mrs. Victor Soria**	1115 Gazin to Place of Worship @ Zoe and Medical Facility.	PAR	Council Ditrict B
9	531-S, W	**Ms. Karla Tuner for Mr. Robert Forbes**	11022 Ashcroft to West side of 10,000 block of Ashcroft and East side of 10,000 block of Hillcroft, to Church and Grocery Store	PAR	Council Ditrict C
10	453-B, C	**Ms. Adeline Thompson**	238 Robmore to 200 to 100 block of Robmore; Church on 10110 Bauman Rd.; Grocery Store on 10240 Bauman Rd.; Bus Stop 10305 Bauman Rd. @ Robmore; Restaurant on Dipping @ Clark.	PAR	Council Ditrict H

77063

D7

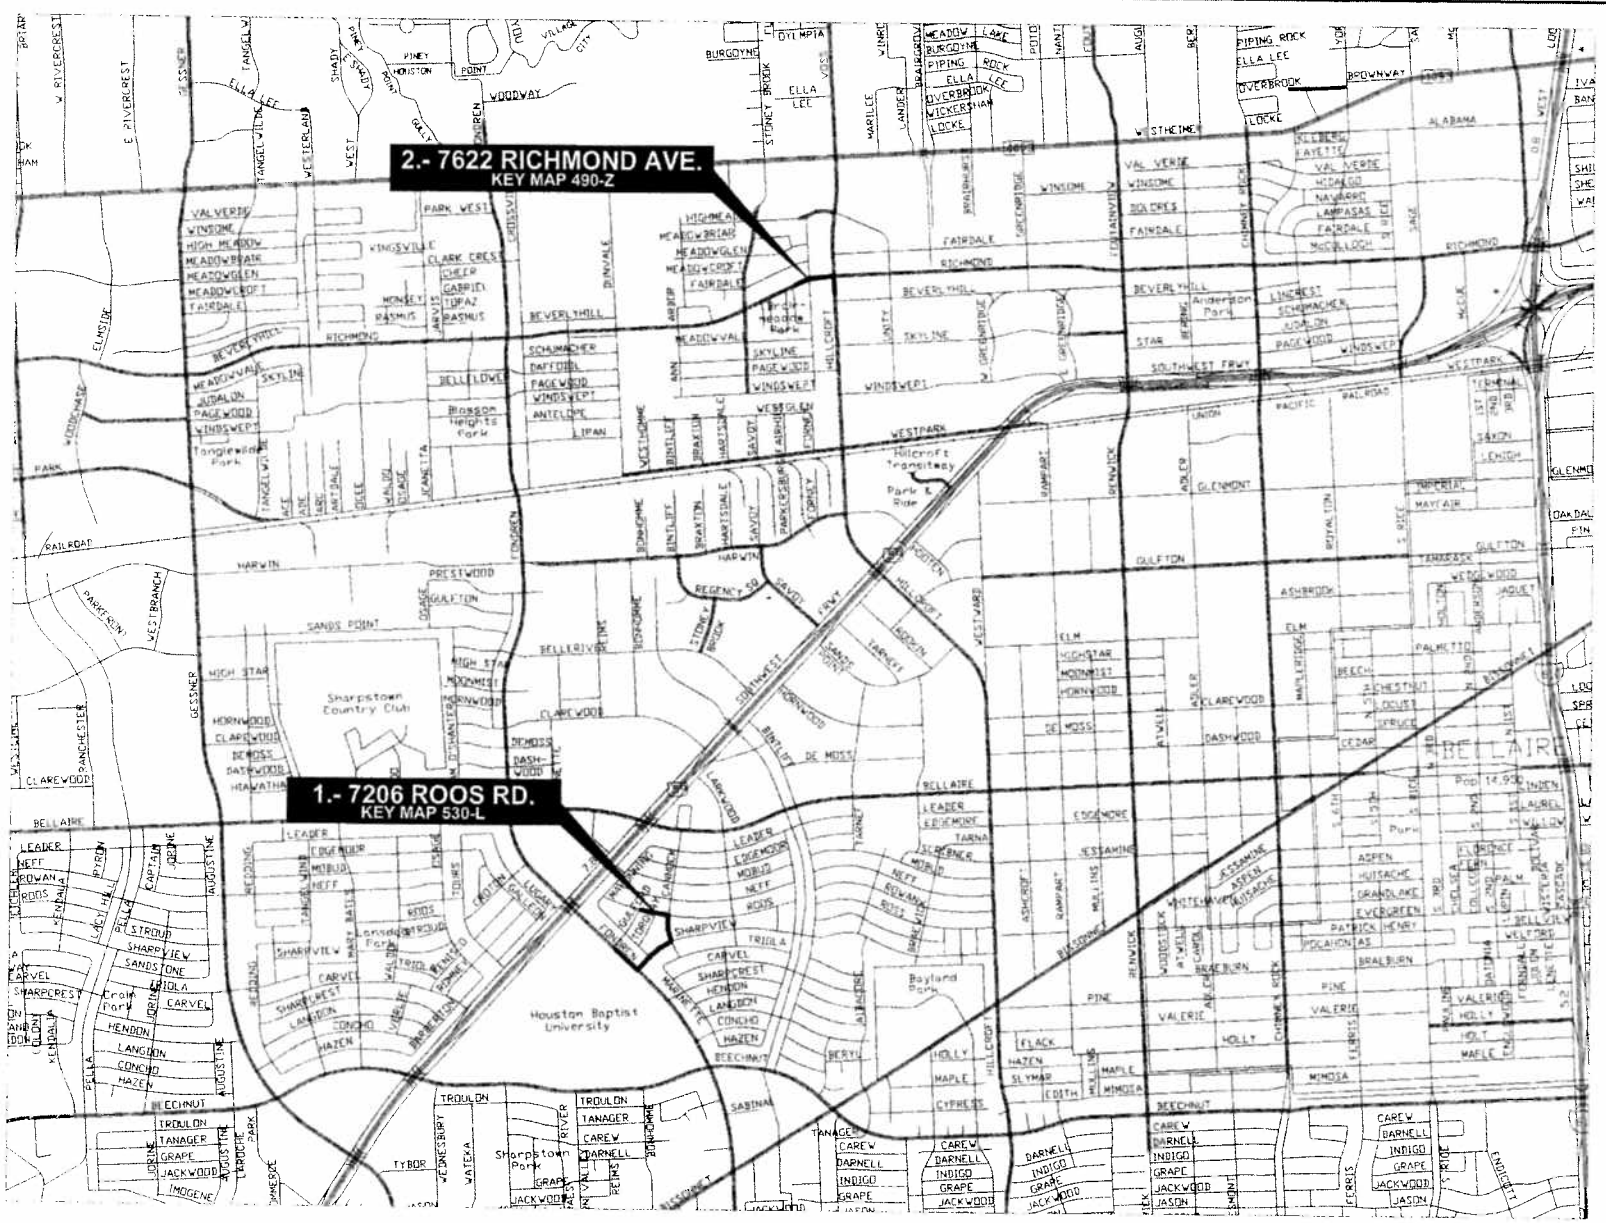

77074

SES HORIZON
CONSULTING ENGINEERS, INC.

CITY OF HOUSTON
DEPARTMENT OF PUBLIC WORKS AND ENGINEERING

SAFE SIDEWALK PROGRAM

OVERALL PROJECT LOCATION

SHEET 1 OF 7

CITY DWG NO.	
WBS NO.N-006104-0007-4	
DRAWING SCALE	1"=1000
CITY OF HOUSTON PM	
KANU, SAM, P.E.	
SHEET NO. 3 OF 103	

PLOTTED ON: Wednesday, March 11, 2009 11:52:48 AM
D:\C NAME: O:\SW D2-D7\GENERAL\OVERALL_D7.DWG

77096

SES HORIZON
CONSULTING ENGINEERS, INC.
1010 Southwest Freeway, Suite 400 Houston, Texas 77074
(713) 988-5904 Fax (713) 988-1441 www.seshorizon.com

CITY OF HOUSTON
DEPARTMENT OF PUBLIC WORKS AND ENGINEERING

SAFE SIDEWALK PROGRAM

OVERALL PROJECT LOCATION

SHEET 2 OF 7

WBS NO N-00610A-0007-4	CITY DWG NO.
DRAWING SCALE	
1"=1000	
CITY OF HOUSTON PM	
KANU, SAM, P.E.	
SHEET NO. 4 OF 103	

PLOTTED ON: Wednesday, March 11, 2009 11:54:05 AM
FILE NAME: O:\SW 02-07\GENERAL\OVERALL-07.DWG

FOR REDUCED PLANS, original scale in inches

77087

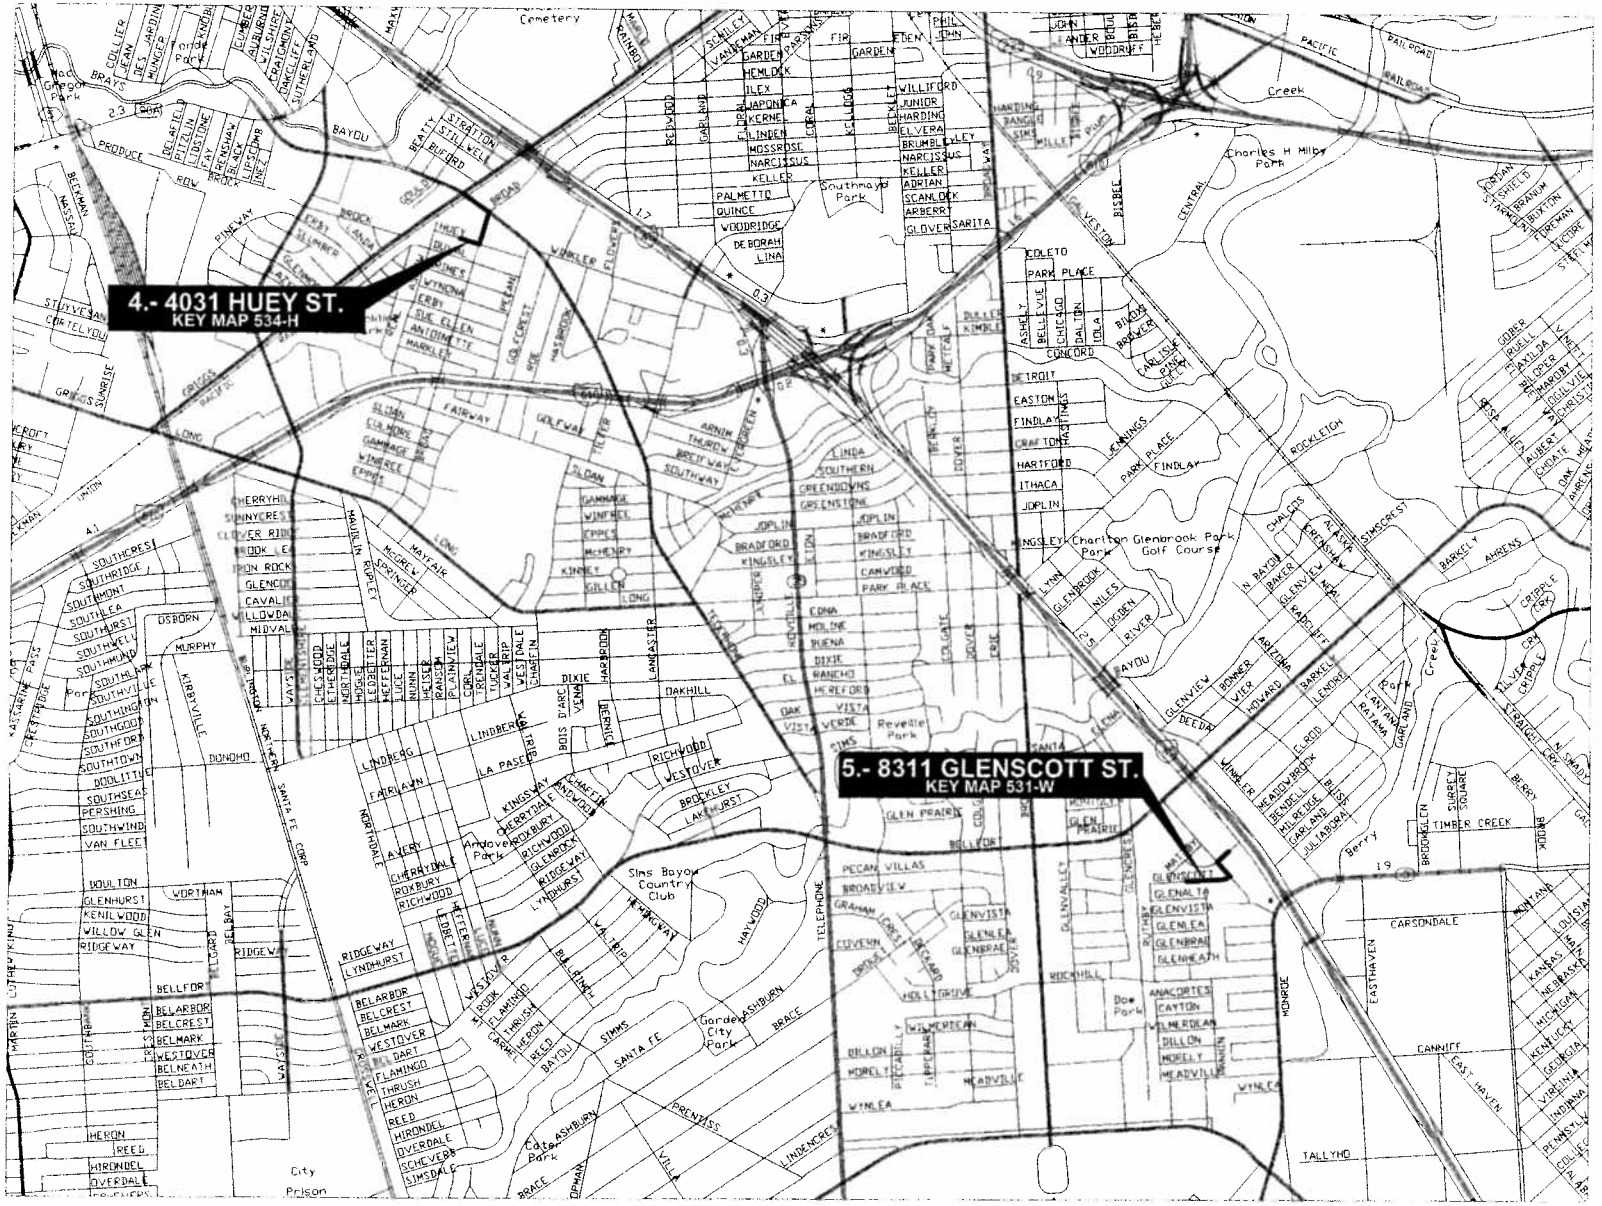

Key Map
535 Y

77061

SES HORIZON
CONSULTING ENGINEERS, INC.
10101 Southwest Freeway, Suite 400 Houston, Texas 77074
(713) 588-5504, Fax (713) 588-1441, www.seshorizon.com

CITY OF HOUSTON
DEPARTMENT OF PUBLIC WORKS AND ENGINEERING

SAFE SIDEWALK PROGRAM

OVERALL PROJECT LOCATION

SHEET 3 OF 7

WBS NO N-006104-0007-4	CITY DWG NO
DRAWING SCALE	
1"=1000'	
CITY OF HOUSTON PM	
KANU, SAM, P.E.	
SHEET NO 5 OF 103	

PLOTTED ON Wednesday, March 11, 2009 11:54:18 AM
FILE NAME D:\SW 02-07\GENERAL\OVERALL-07.DWG

FOR REDUCED PLANS
original scale is 1"=1000'

77075
77034

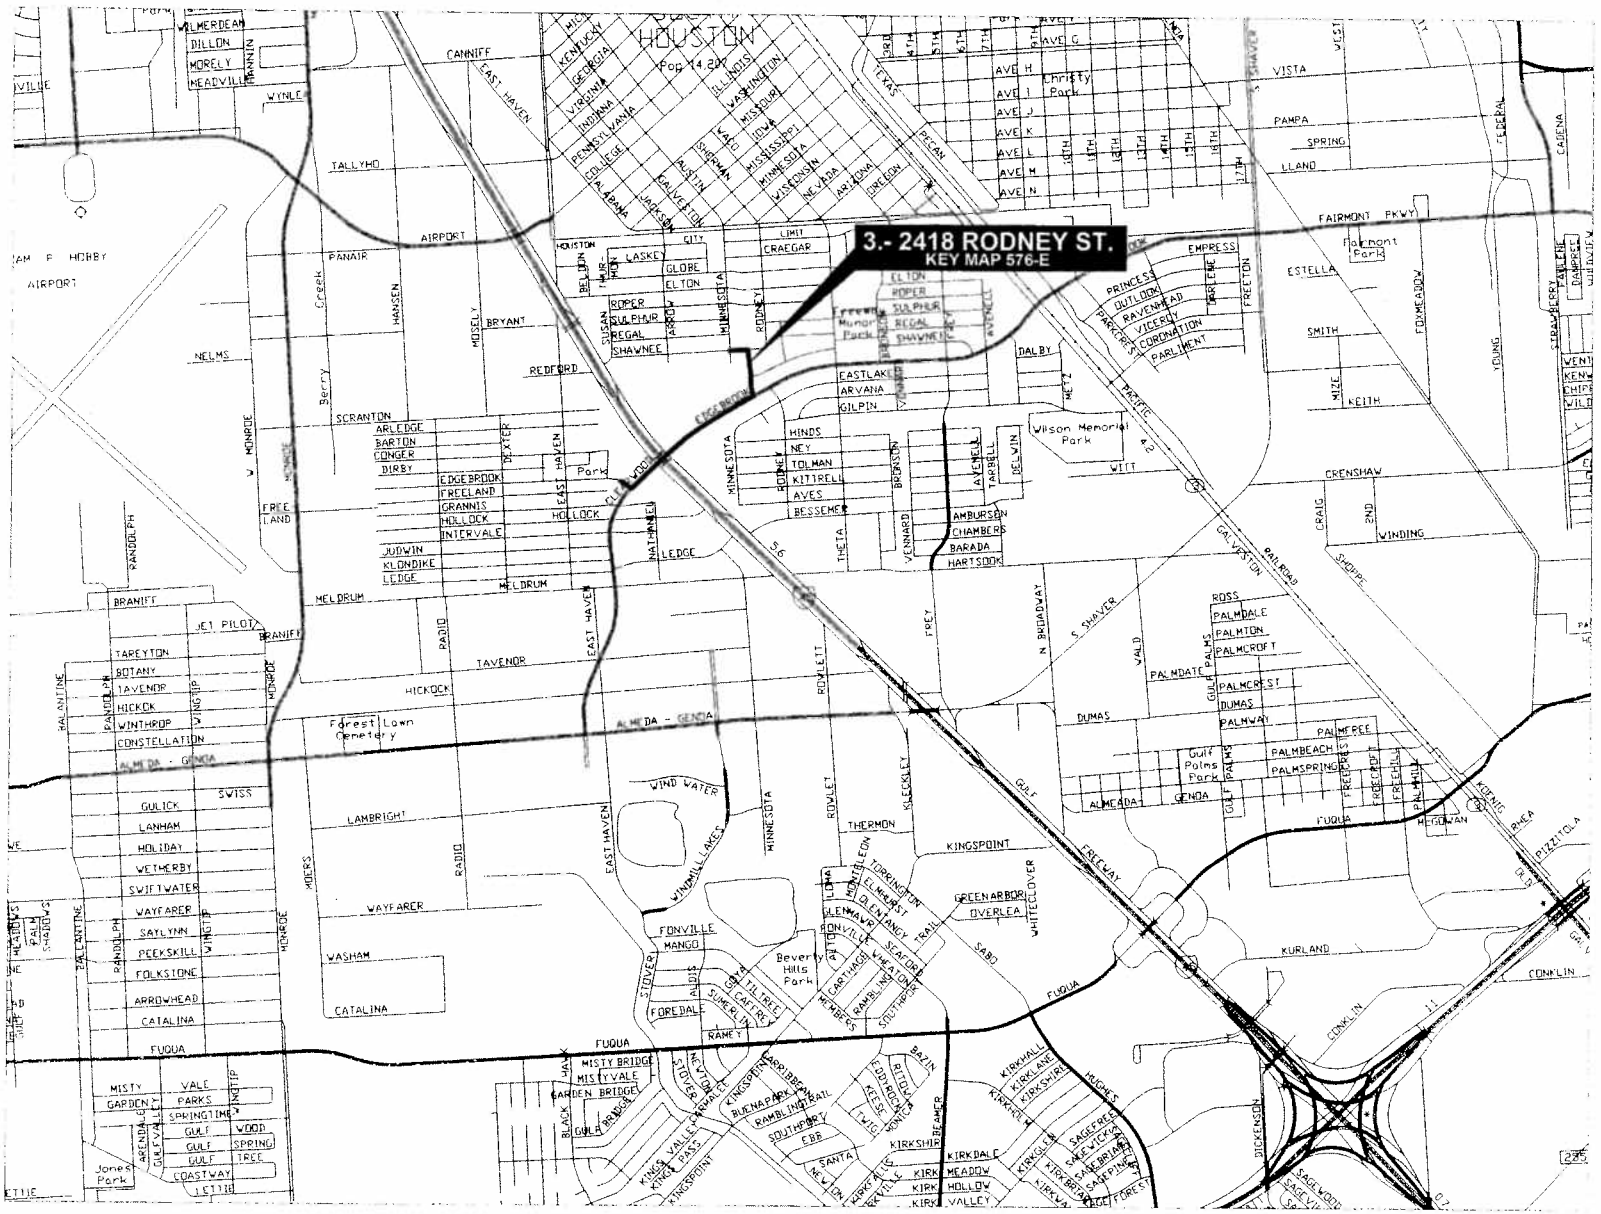

SES HORIZON
CONSULTING ENGINEERS, INC.
10101 Southwest Freeway, Suite 400 Houston, Texas 77074
(713) 988-5106, Fax (713) 988-1441 www.seshorizon.com

STATE OF TEXAS
FRANCISCO A. AREVALO
103822
LICENSED
PROFESSIONAL ENGINEER

CITY OF HOUSTON
DEPARTMENT OF PUBLIC WORKS AND ENGINEERING

SAFE SIDEWALK PROGRAM

OVERALL PROJECT LOCATION

SHEET 4 OF 7

WBS NO N-006610A-0007-4	CITY DWG NO.
DRAWING SCALE	
1"=1000	
CITY OF HOUSTON PM	
KANU, SAW, P.E	
SHEET NO. 8 OF 103	

FOR REDUCED PLANS
Original Scale in Inches

PLOTTED ON Wednesday, March 11, 2009 11:54:33 AM
FILE NAME: O:\SW 02-07\GENERAL\OVERALL 07.DWG

77076

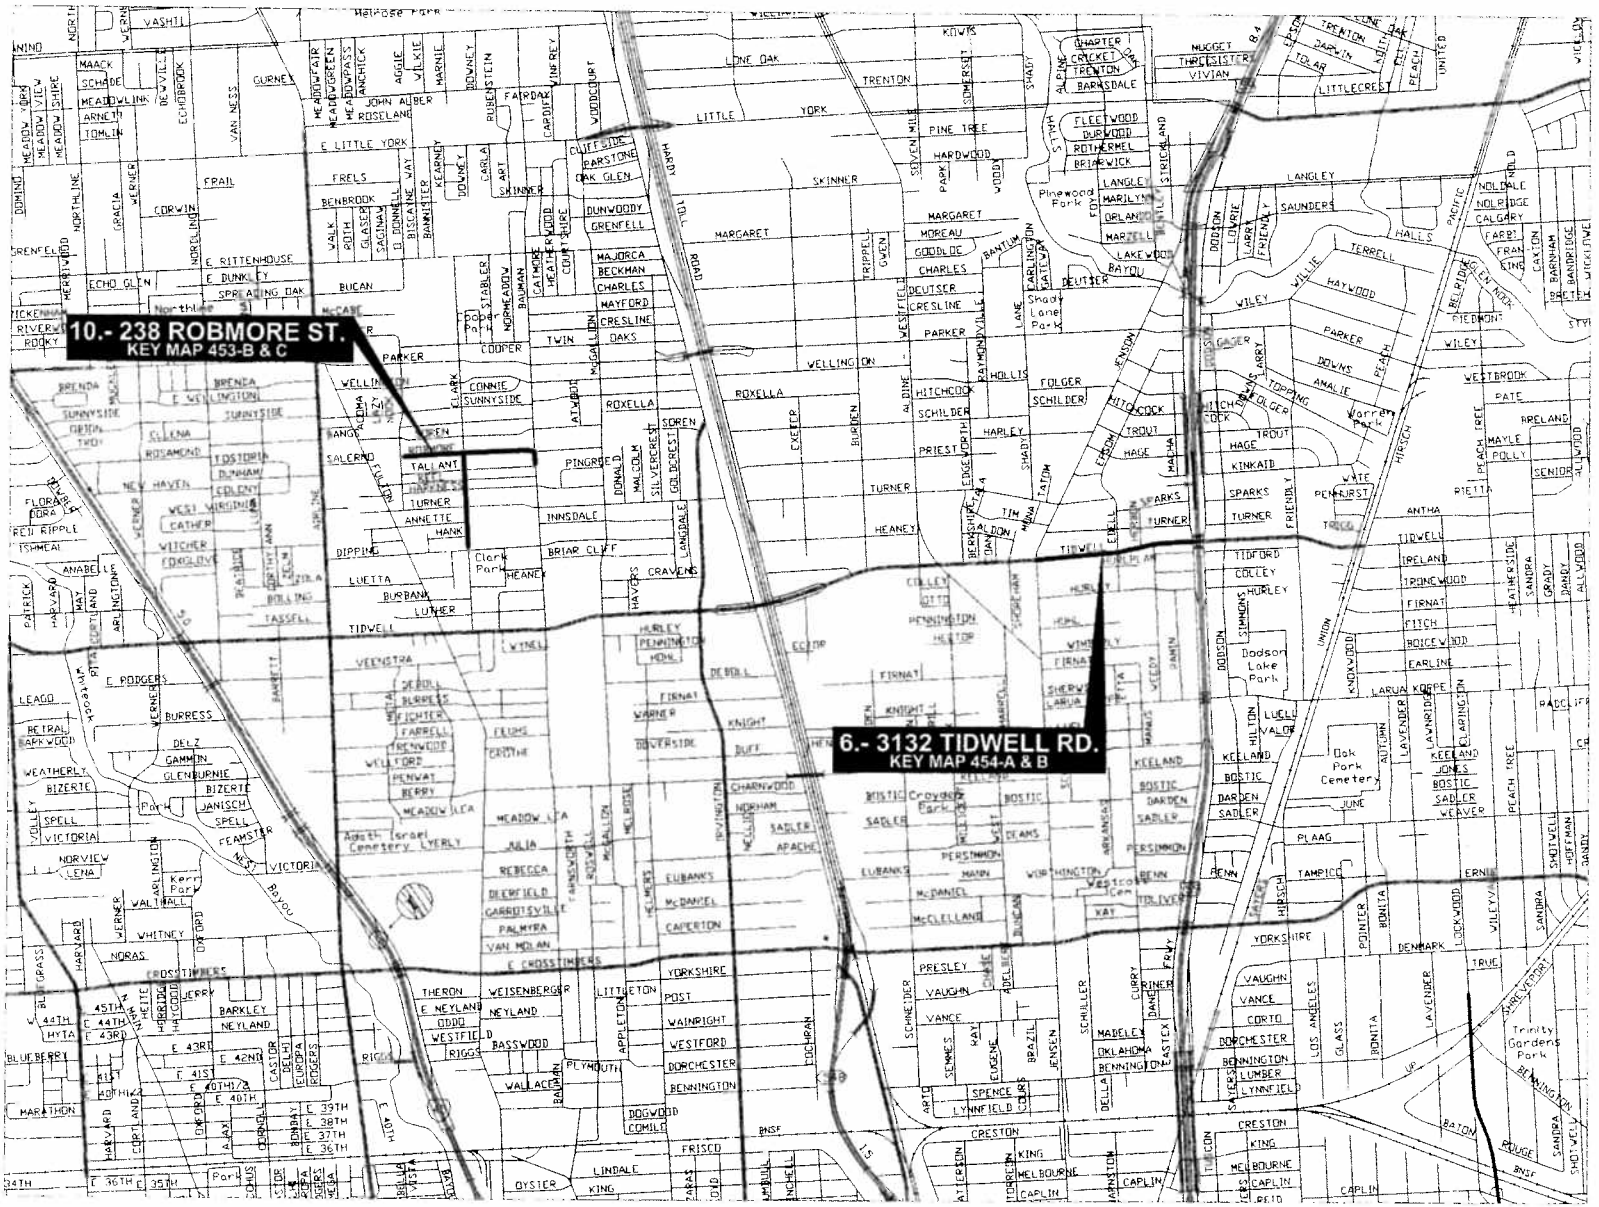

77093

0 250 500 1000
GRAPHIC SCALE

SES HORIZON
CONSULTING ENGINEERS, INC.

CITY OF HOUSTON
DEPARTMENT OF PUBLIC WORKS AND ENGINEERING

SAFE SIDEWALK PROGRAM

OVERALL PROJECT LOCATION

SHEET 5 OF 7

WBS NO.N-00610A-0007-4	CITY DWG NO.
DRAWING SCALE	
1"=1000	
CITY OF HOUSTON PM	
KANU, SAW, P.E.	
SHEET NO. 7 OF 103	

PLOTTED ON Wednesday, March 11, 2009 11:54:48 AM
FILE NAME: Q:\SW 02-07\GENERAL\OVERALL-07.DWG

FOR REDUCED PLANS, original scale in inches

77020

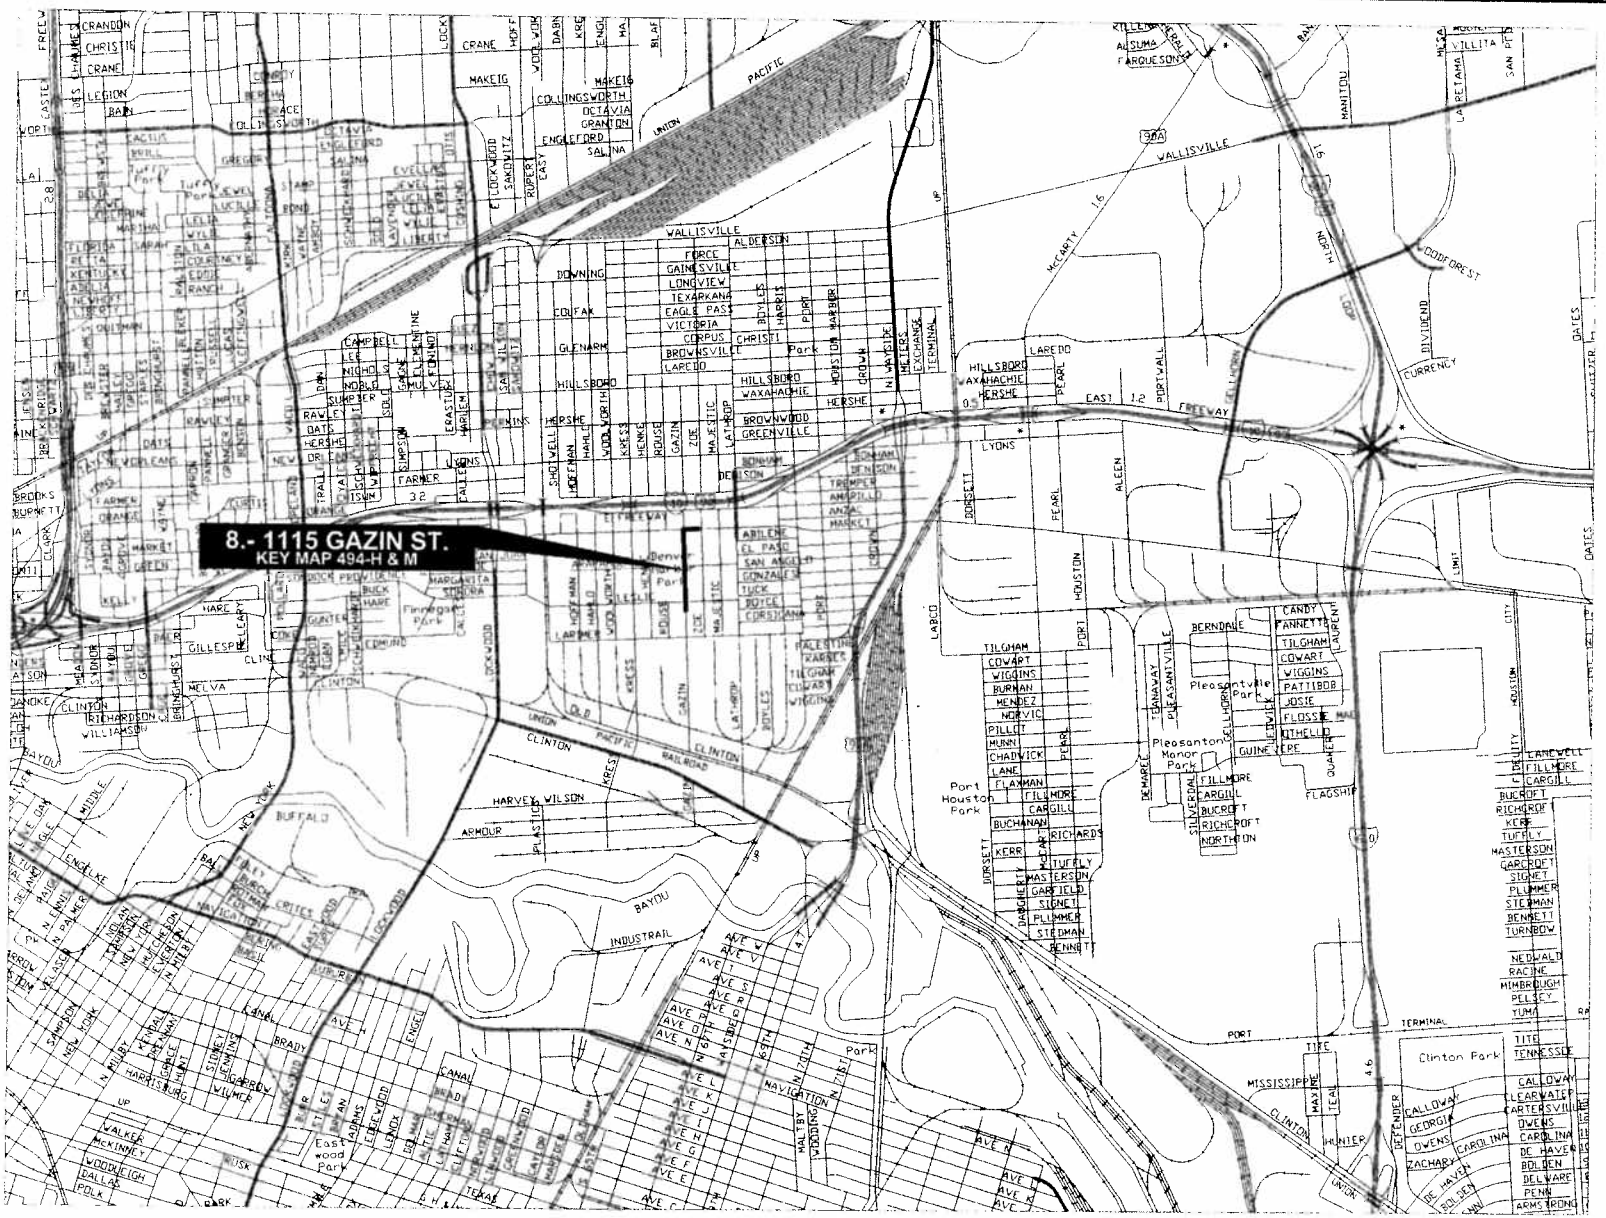

SES HORIZON
CONSULTING ENGINEERS, INC.
10111 Southwest Freeway, Suite 400 Houston, Texas 77074
(713) 988-5304 Fax (713) 988-1441 www.seshorizon.com

CITY OF HOUSTON
DEPARTMENT OF PUBLIC WORKS AND ENGINEERING

SAFE SIDEWALK PROGRAM
OVERALL PROJECT LOCATION

SHEET 8 OF 7

WBS NO N-008108-0007-4	CITY DWG NO.
DRAWING SCALE	
1"=1000	
CITY OF HOUSTON PM	
KAMU, SAM, P.E.	
SHEET NO. 8 OF 103	

FOR REDUCED PLANS original scale in inches

PLOTTED ON Wednesday, March 11, 2009 11:55:33 AM
FILE NAME O:\SW D2-07\GENERAL\OVERALL-07.DWG

SES HORIZON
CONSULTING ENGINEERS, INC.

CITY OF HOUSTON
DEPARTMENT OF PUBLIC WORKS AND ENGINEERING

SAFE SIDEWALK PROGRAM

OVERALL PROJECT LOCATION

SHEET 7 OF 7

WBS NO N-006104-0007-4	CITY DWG NO.
DRAWING SCALE	
1"=1000	
CITY OF HOUSTON PM	
KANU, SAM, P.E.	
SHEET NO. 9 OF 103	

77015

PLOTTED ON Wednesday, March 11, 2009 11:55:19 AM
FILE NAME: O:\SW\02-07 GENERAL OVERALL-07.DWG