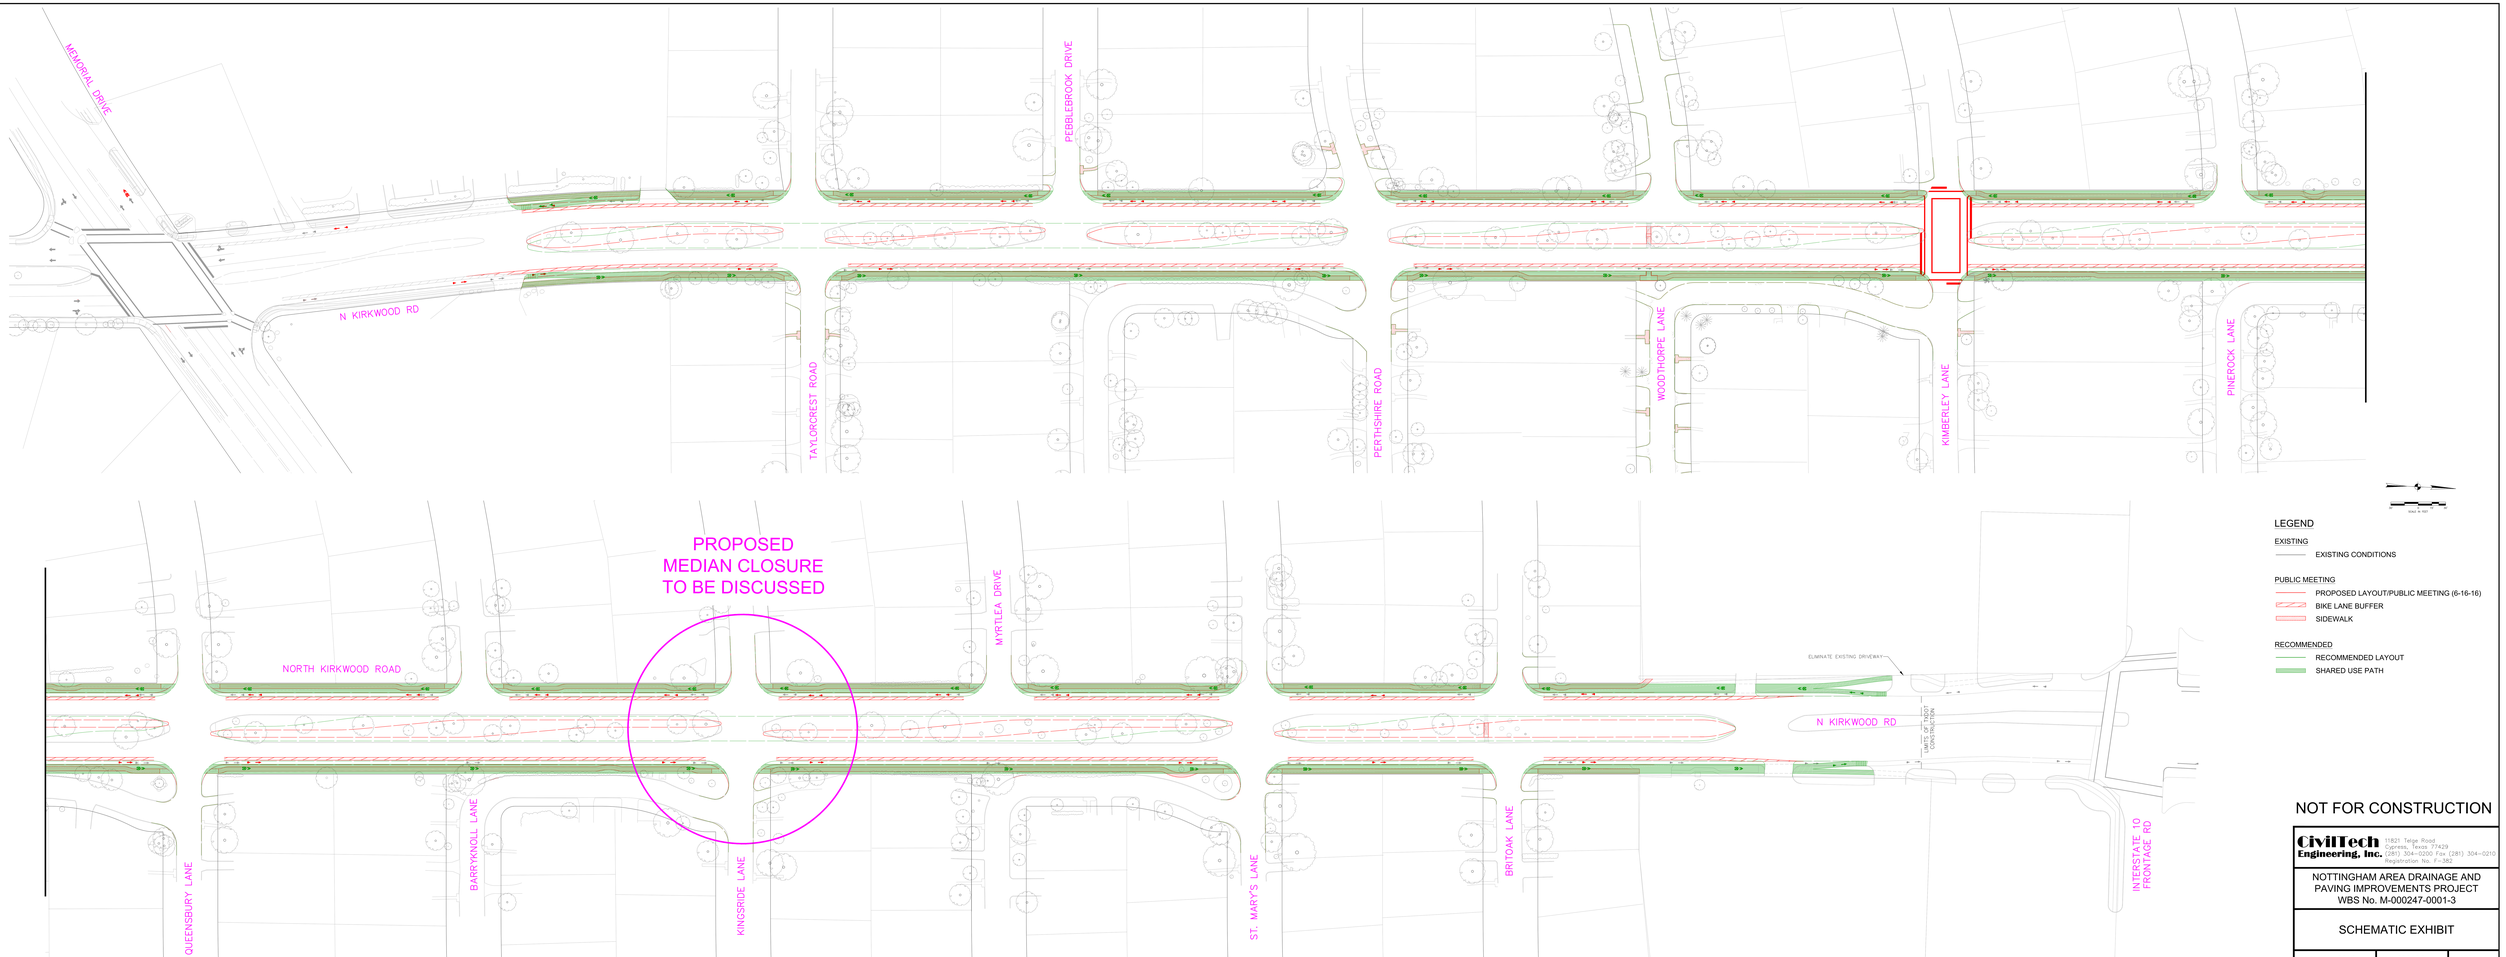
MEMORIAL DRIVE
N KIRKWOOD RD
PEBBLEBROOK DRIVE
TAYLORCREST ROAD
PERTHSHIRE ROAD
WOODTHORPE LANE
KIMBERLEY LANE
PINEROCK LANE
PROPOSED
MEDIAN CLOSURE
TO BE DISCUSSED
NORTH KIRKWOOD ROAD
MYRTLEA DRIVE
ELIMINATE EXISTING DRIVEWAY
N KIRKWOOD RD
LIMITS OF ROAD CONSTRUCTION
QUEENSBURY LANE
BARRYKNOLL LANE
KINGSRIDE LANE
ST. MARY'S LANE
BRITOAK LANE
INTERSTATE 10
FRONTAGE RD
LEGEND
EXISTING
EXISTING CONDITIONS
PUBLIC MEETING
PROPOSED LAYOUT/PUBLIC MEETING (6-16-16)
BIKE LANE BUFFER
SIDEWALK
RECOMMENDED
RECOMMENDED LAYOUT
SHARED USE PATH
NOT FOR CONSTRUCTION
CivilTech Engineering, Inc.
11821 Telge Road
Cypress, Texas 77429
(281) 304-0200 Fax (281) 304-0210
Registration No. F-1352
NOTTINGHAM AREA DRAINAGE AND
PAVING IMPROVEMENTS PROJECT
WBS No. M-000247-0001-3
SCHEMATIC EXHIBIT
Date: JAN 2017
Job: 350020
Exhibit: