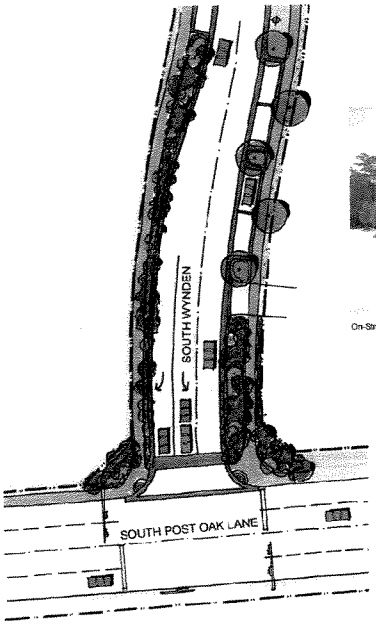

Intersection of South Wynden and South Post Oak Lane

Signalized Intersection
One - 14' Wide Lane entering Wynden Community
Two - 11' Wide Exit Lanes, North and South bound on South Post Oak Lane

On-Street Parallel Parking

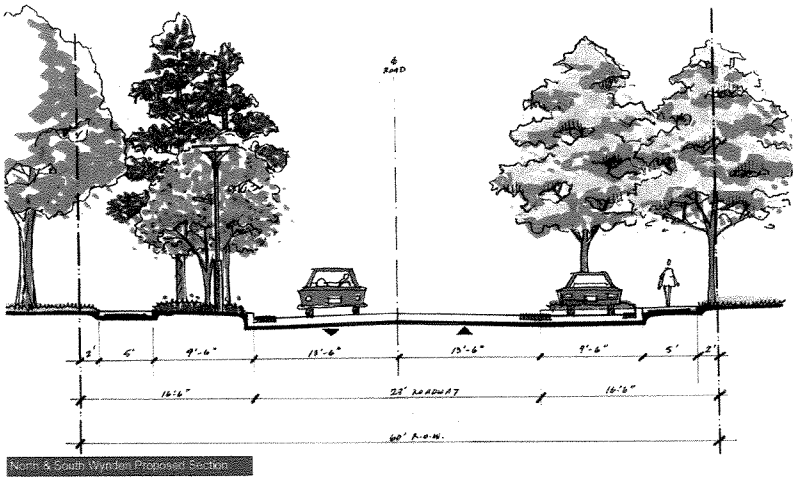

North & South Wynden Proposed Section

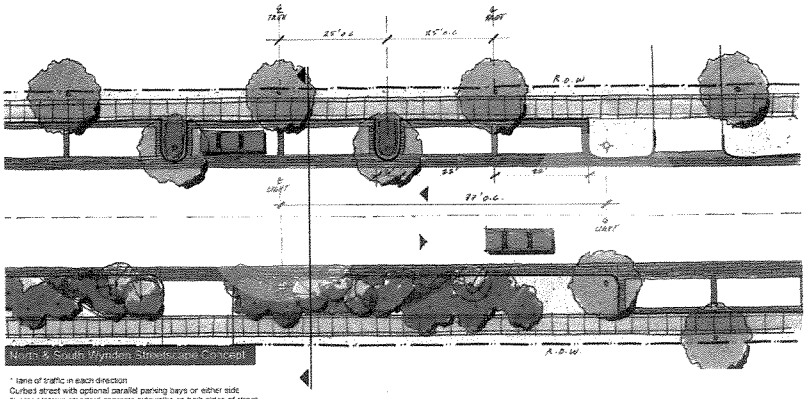

North & South Wynden Streetscape Concept

1 lane of traffic in each direction
Curbed street with optional parallel parking bays on either side
5' wide Uptown standard concrete sidewalks on both sides of street
Decorative pedestrian / street lighting, staggered.
Textured paver at streetscape accent bands.

North & South Wynden Streetscape

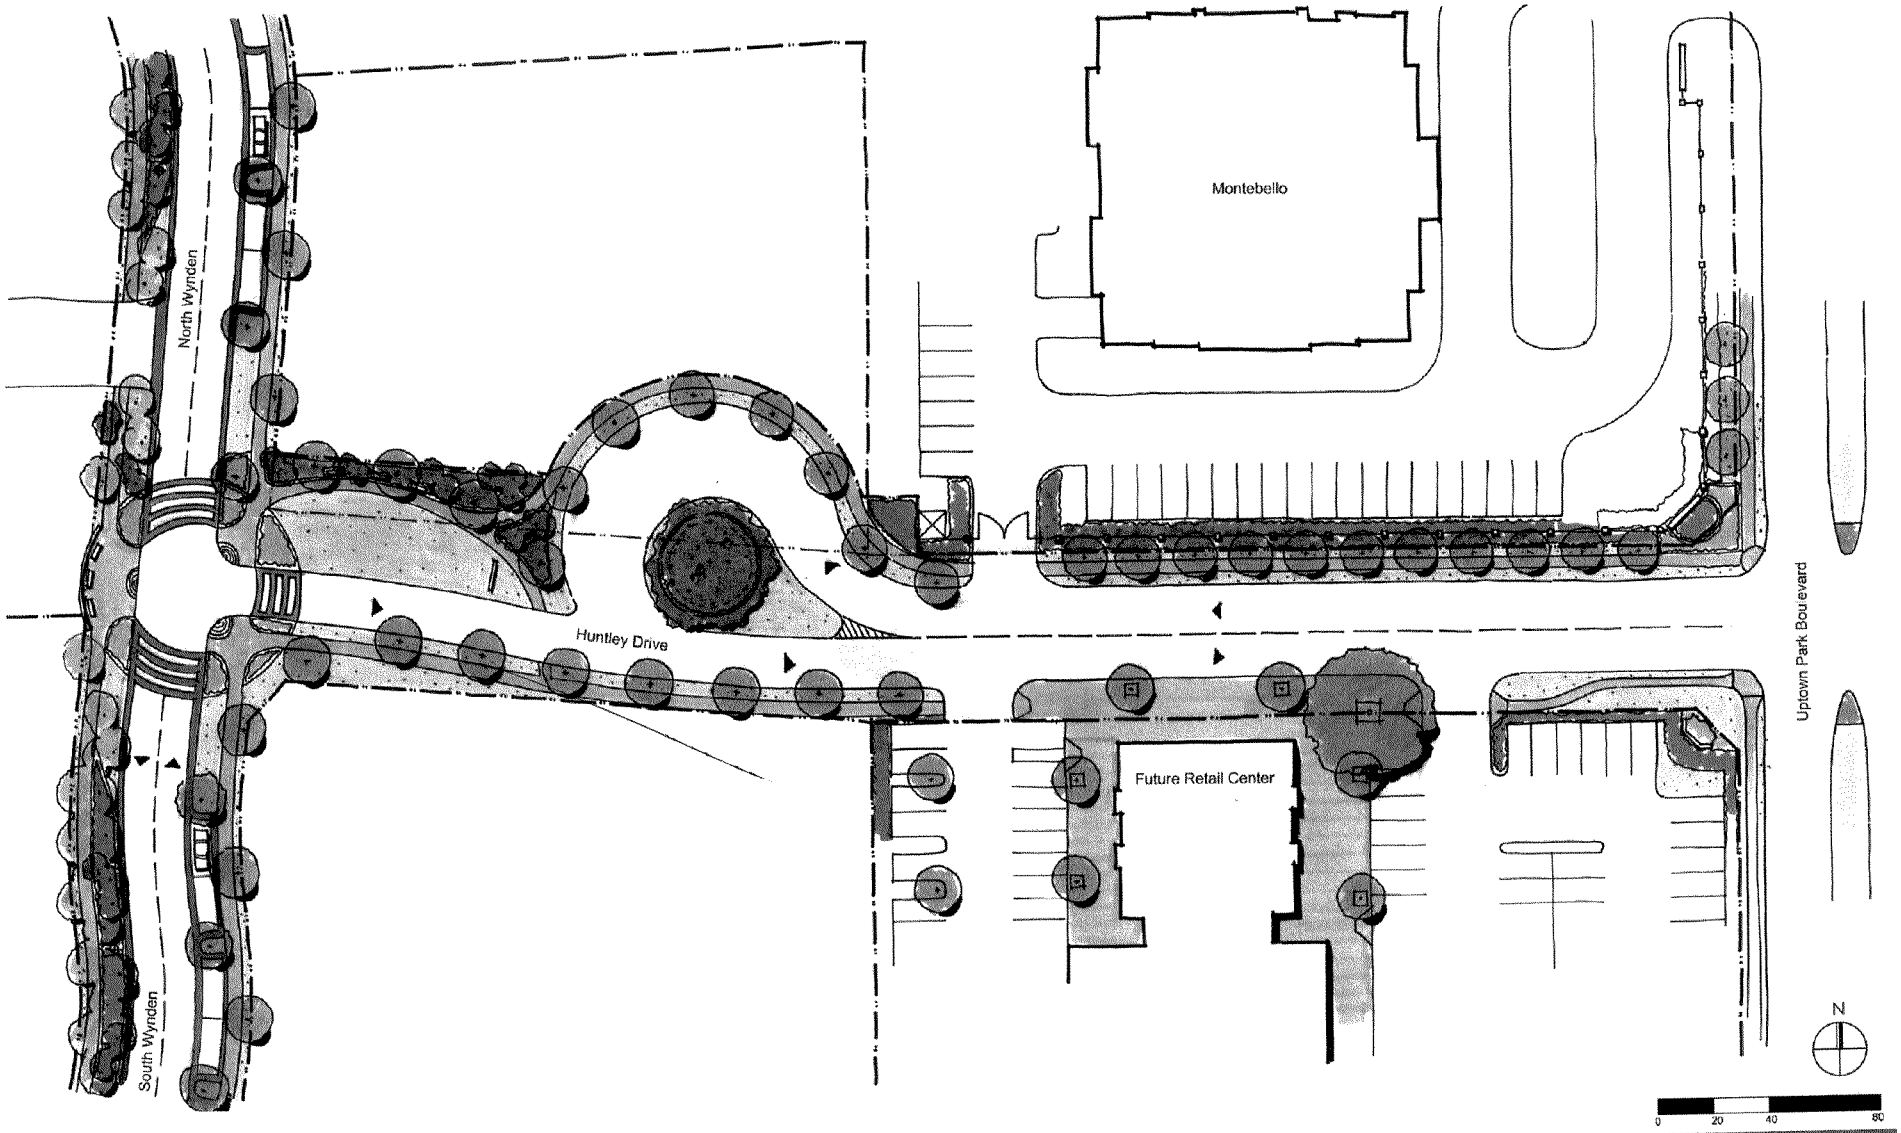

Huntley Drive Plan

North & South Wynden Streetscape