CERTIFICATE OF APPROPRIATENESS
APPLICATION FORM

PLANNING & DEVELOPMENT DEPARTMENT

PROPERTY

Address 501 EUCLID

Historic District / Landmark WOODLAND HEIGHTS HCAD # 0372870000015

Subdivision WOODLAND HEIGHTS Lot 16 & TR 15 Block 22

DESIGNATION TYPE

- ☐ Landmark
- ☐ Protected Landmark
- ☐ Archaeological Site
- ☒ Contributing
- ☒ Noncontributing
- ☐ Vacant

PROPOSED ACTION

- ☒ Alteration or Addition
- ☐ Restoration
- ☐ New Construction
- ☐ Relocation
- ☐ Demolition
- ☐ Excavation

DOCUMENTS

☐ Application checklist for each proposed action and all applicable documentation listed within are attached

OWNER

Name ALAN HOPKINS

Company HEIGHTS CONSTRUCTION & RENOVATION

Mailing Address 711 RUTLAND ST.
HOUSTON, TX 77007

Phone 713-880-4456

Email [redacted]

Signature A. Hopkins, owner HC&R

Date 11-24-14

APPLICANT (if other than owner)

Name STEVEN CARRUBA

Company SC DESIGN, L.L.C.

Mailing Address 9039 KATY FWY, STE 335
HOUSTON, TX 77024

Phone 713-468-3355

Email [redacted]

Signature S. C

Date 11-24-14

ACKNOWLEDGEMENT OF RESPONSIBILITY

Requirements: A complete application includes all applicable information requested on checklists to provide a complete and accurate description of existing and proposed conditions. Preliminary review meeting or site visit with staff may be necessary to process the application. Owner contact information and signature is required. Late or incomplete applications will not be considered.

Deed Restrictions: You have verified that the work does not violate applicable deed restrictions.

Public Records: If attached materials are protected by copyright law, you grant the City of Houston, its officers, agencies, departments, and employees, non-exclusive rights to reproduce, distribute and publish copyrighted materials before the Houston Archaeological and Historical Commission, the Planning Commission, City Council, and other City of Houston commissions, agencies, and departments, on a City of Houston website, or other public forum for the purposes of application for a Certificate of Appropriateness or building permit, and other educational and not for profit purposes. You hereby represent that you possess the requisite permission or rights being conveyed here to the City.

Compliance: If granted, you agree to comply with all conditions of the COA. Revisions to approved work require staff review and may require a new application and HAHC approval. Failure to comply with the COA may result in project delays, fines or other penalties.

Planner: _____ *Application received:* ___/___/___ *Application complete:* ___/___/___

Rev. 10.2014

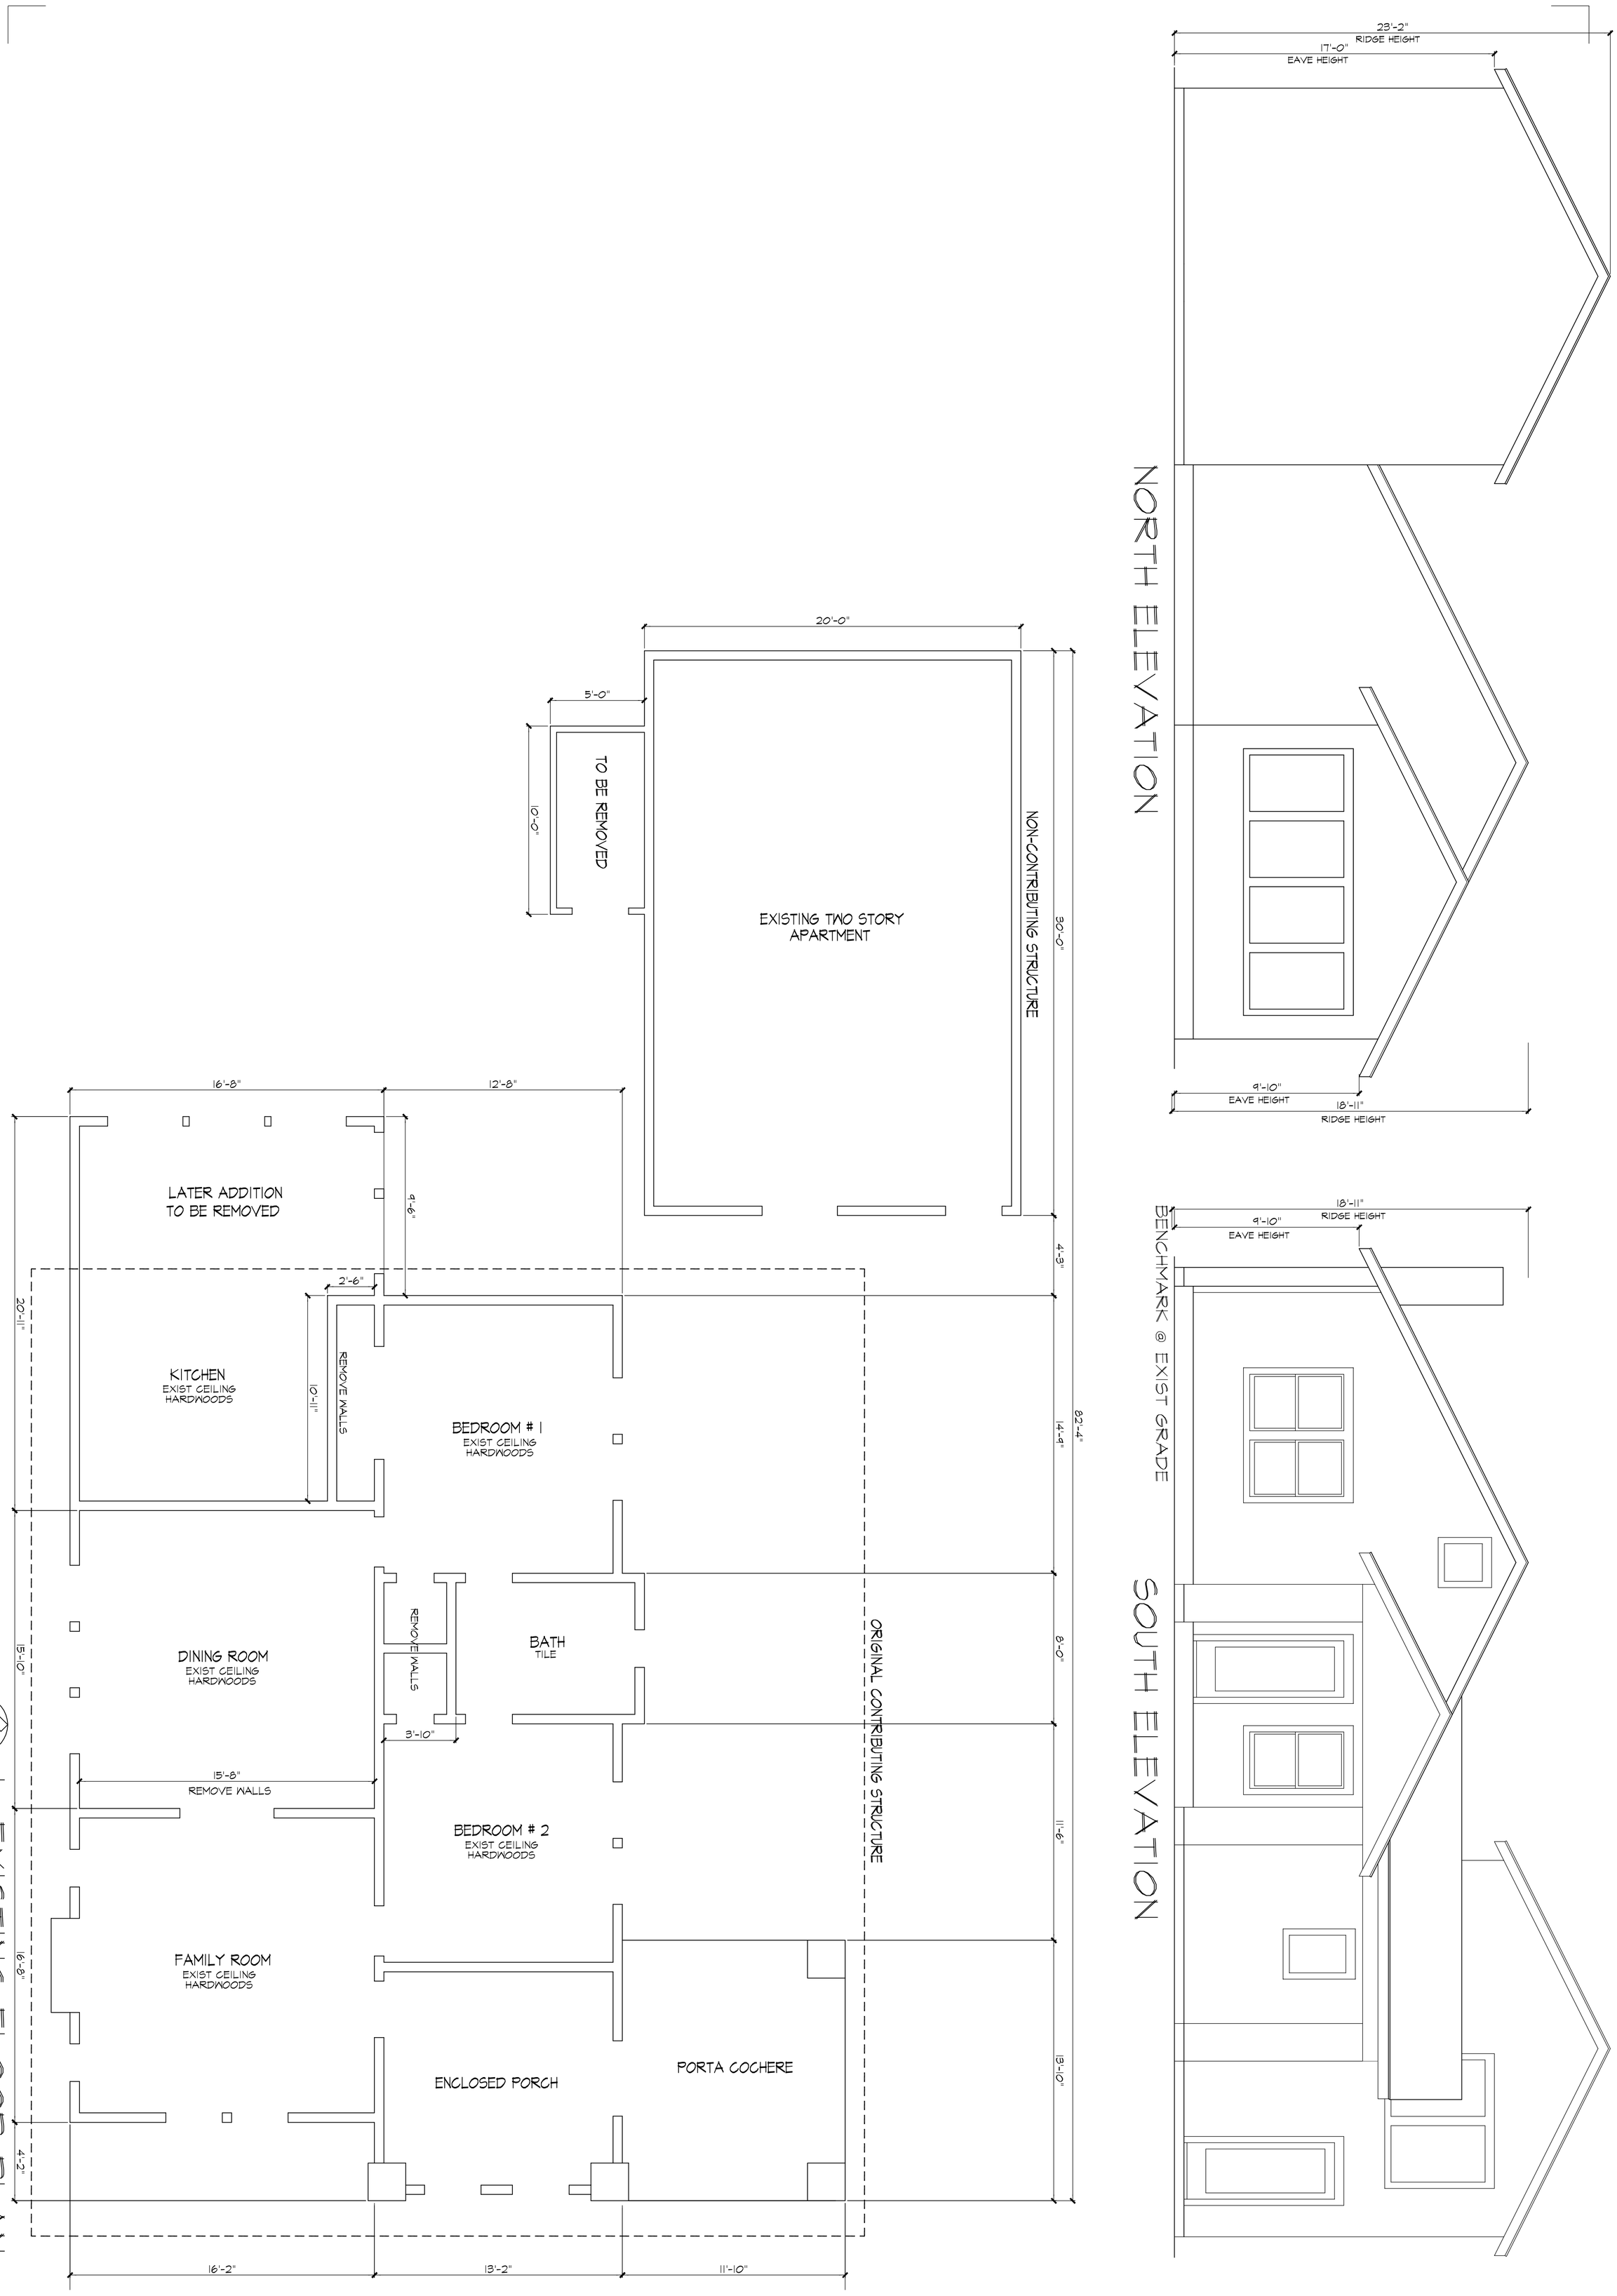

REVISION #	PROJECT #	PAGE TITLE	CUSTOMER APPROVAL	A RESIDENTIAL REMODEL OF: 501 EUCLID
PAGE # EX1		EXISTING FLOOR PLAN & ELEVATIONS		

DATE	RELEASE

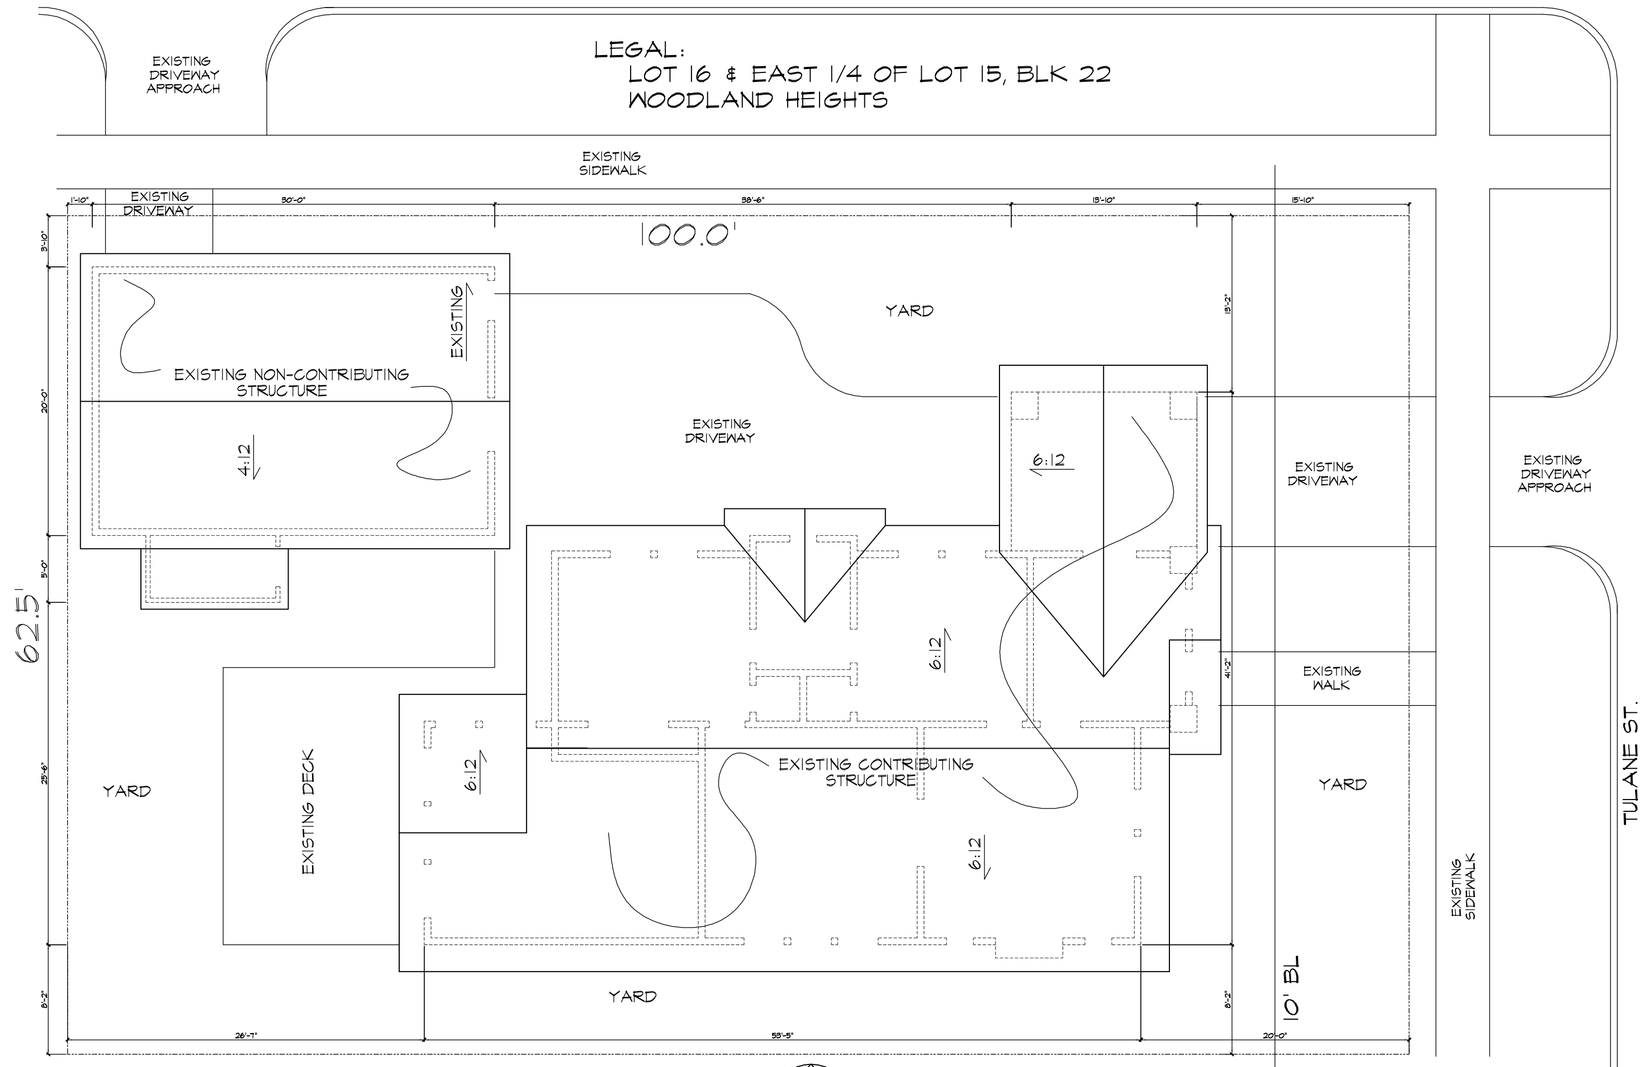

EXISTING ROOF / SITE PLAN

1/8" = 1'-0"

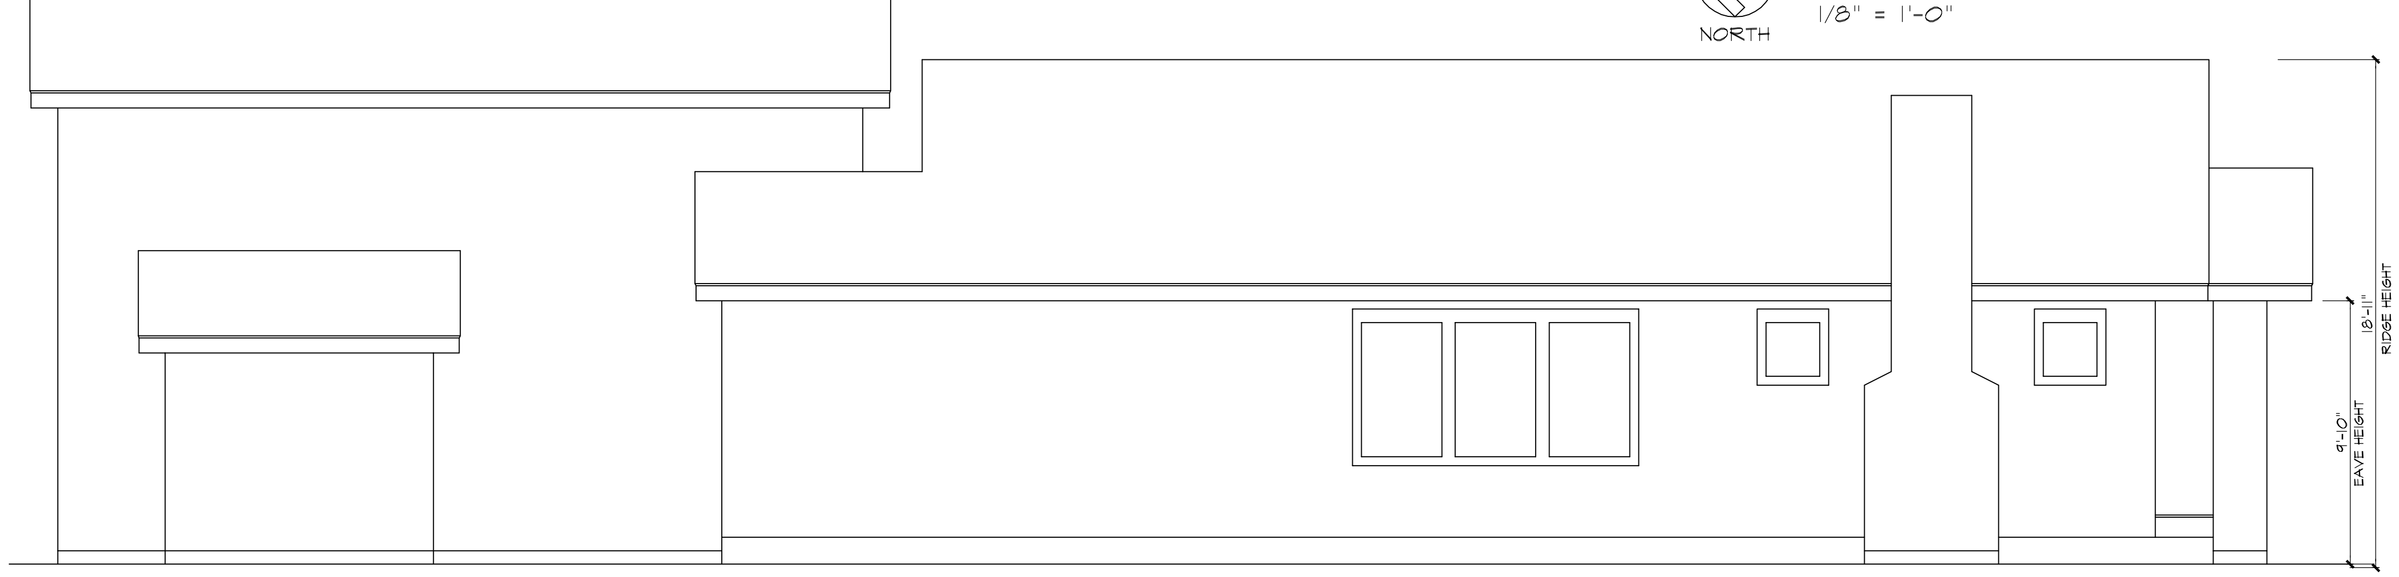

WEST ELEVATION

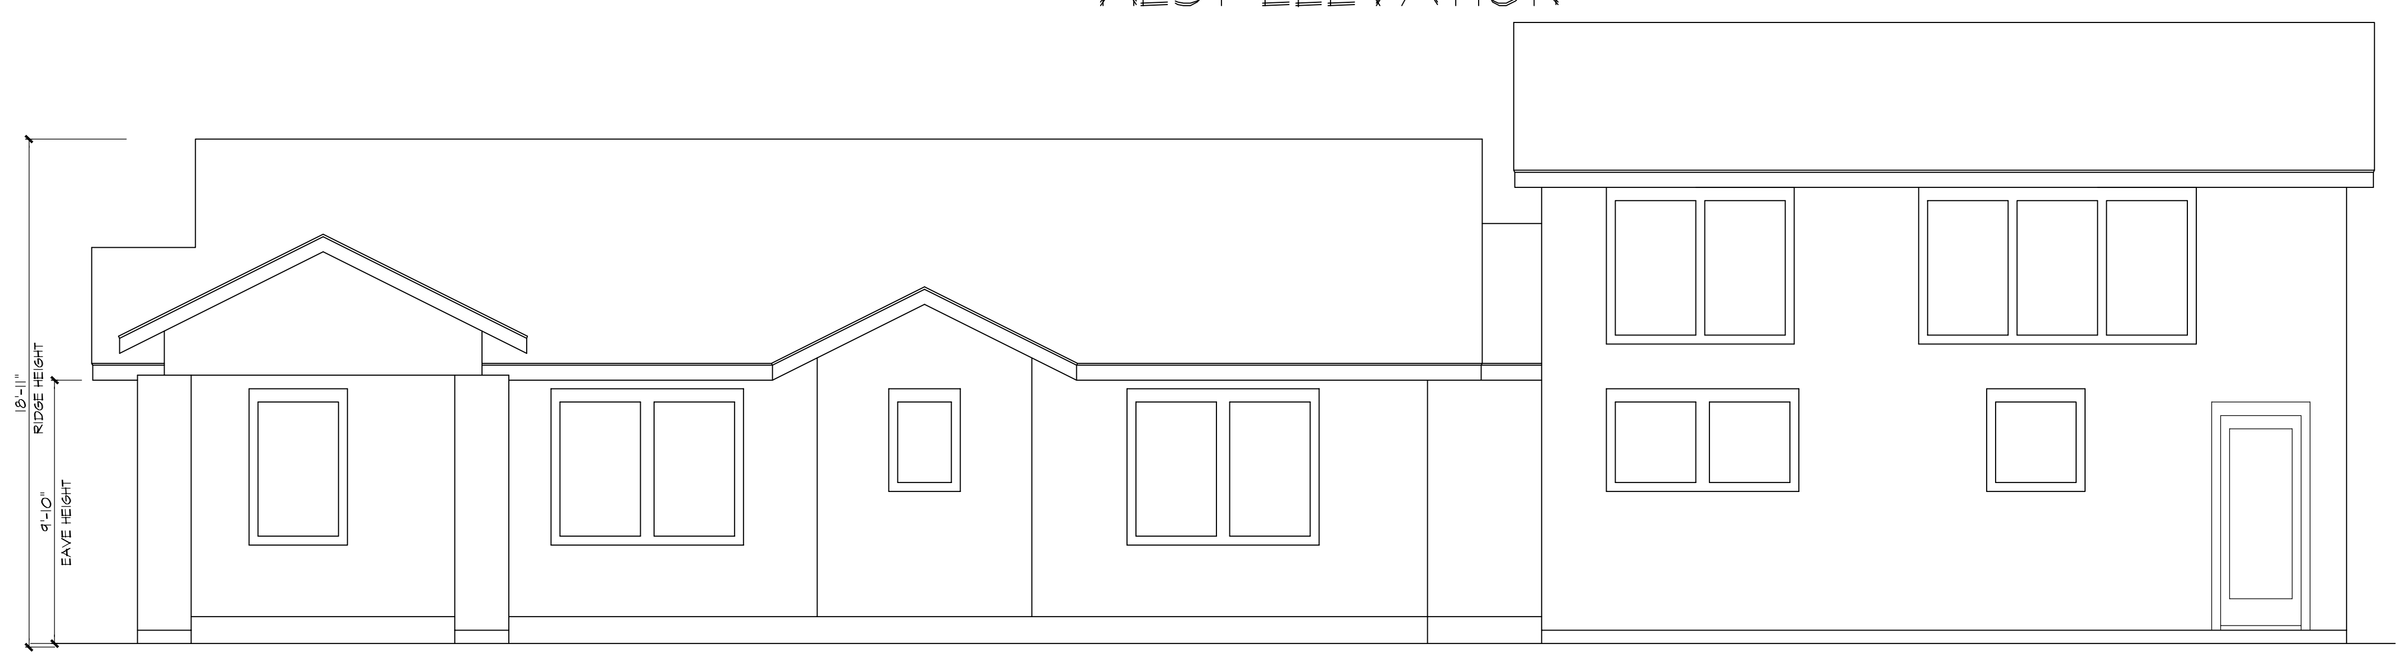

EAST ELEVATION

RELEASE

DATE

A RESIDENTIAL REMODEL OF:

501 EUCLID

CUSTOMER APPROVAL

PAGE TITLE

EXISTING & ELEVATIONS

PROJECT #

PAGE #

EX2

REVISION #

This document was created with Win2PDF available at http://www.win2pdf.com.
The unregistered version of Win2PDF is for evaluation or non-commercial use only.
This page will not be added after purchasing Win2PDF.

WINDOW SCHEDULE

#	CNT	SIZE	TYPE	HANG	LITES	MOUNT	NOTES
1	9	3050	WOOD	DH	1/1	INT SASH	ORIGINAL
2	2	3050	WOOD	DH	1/1	INT SASH	REPLACE W/ SALVAGE
3	1	3030	WOOD	DH	1/1	INT SASH	ORIGINAL
4	1	2030	WOOD	DH	1/1	INT SASH	ORIGINAL
5	14	3050	WOOD	DH	1/1	INT SASH	NEW WOOD WINDOW
6	2	2020	WOOD	PICT	1	INT SASH	NEW WOOD WINDOW
6	2	2030	WOOD	SH	3/1	INT SASH	ORIG GABLE WINDOW
6	2	2030	WOOD	SH	3/1	INT SASH	NEW TO MATCH ORIG

DOOR SCHEDULE

#	CNT	SIZE	TYPE	SWING	LITES	NEW/ORIG	NOTES
1	1	3068	WOOD	LH	6	NEW	CRAFTSMAN STYLE MOHG
2	1	3068	WOOD	LH	1	NEW	
3	1	3068	STEEL	LH	0	NEW	GARAGE BACK DOOR
4	1	6068	WOOD	DBL	1	NEW	

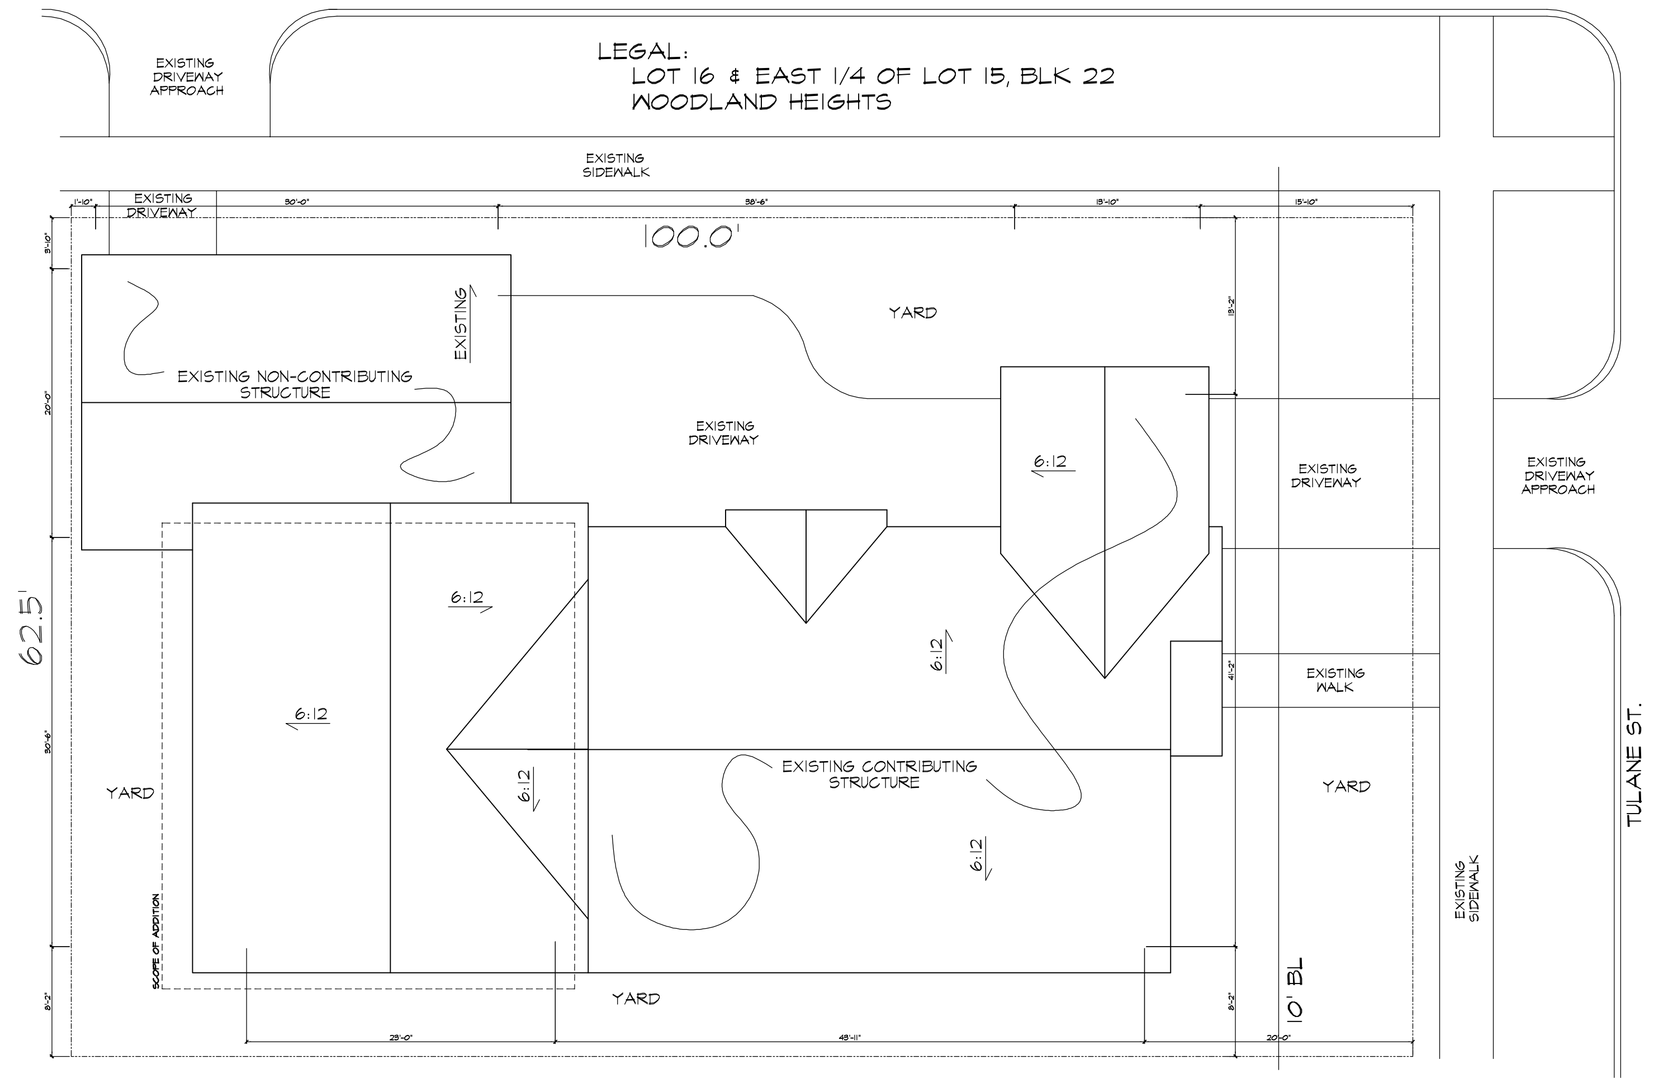

ROOF / SITE PLAN

1/8" = 1'-0"

NORTH

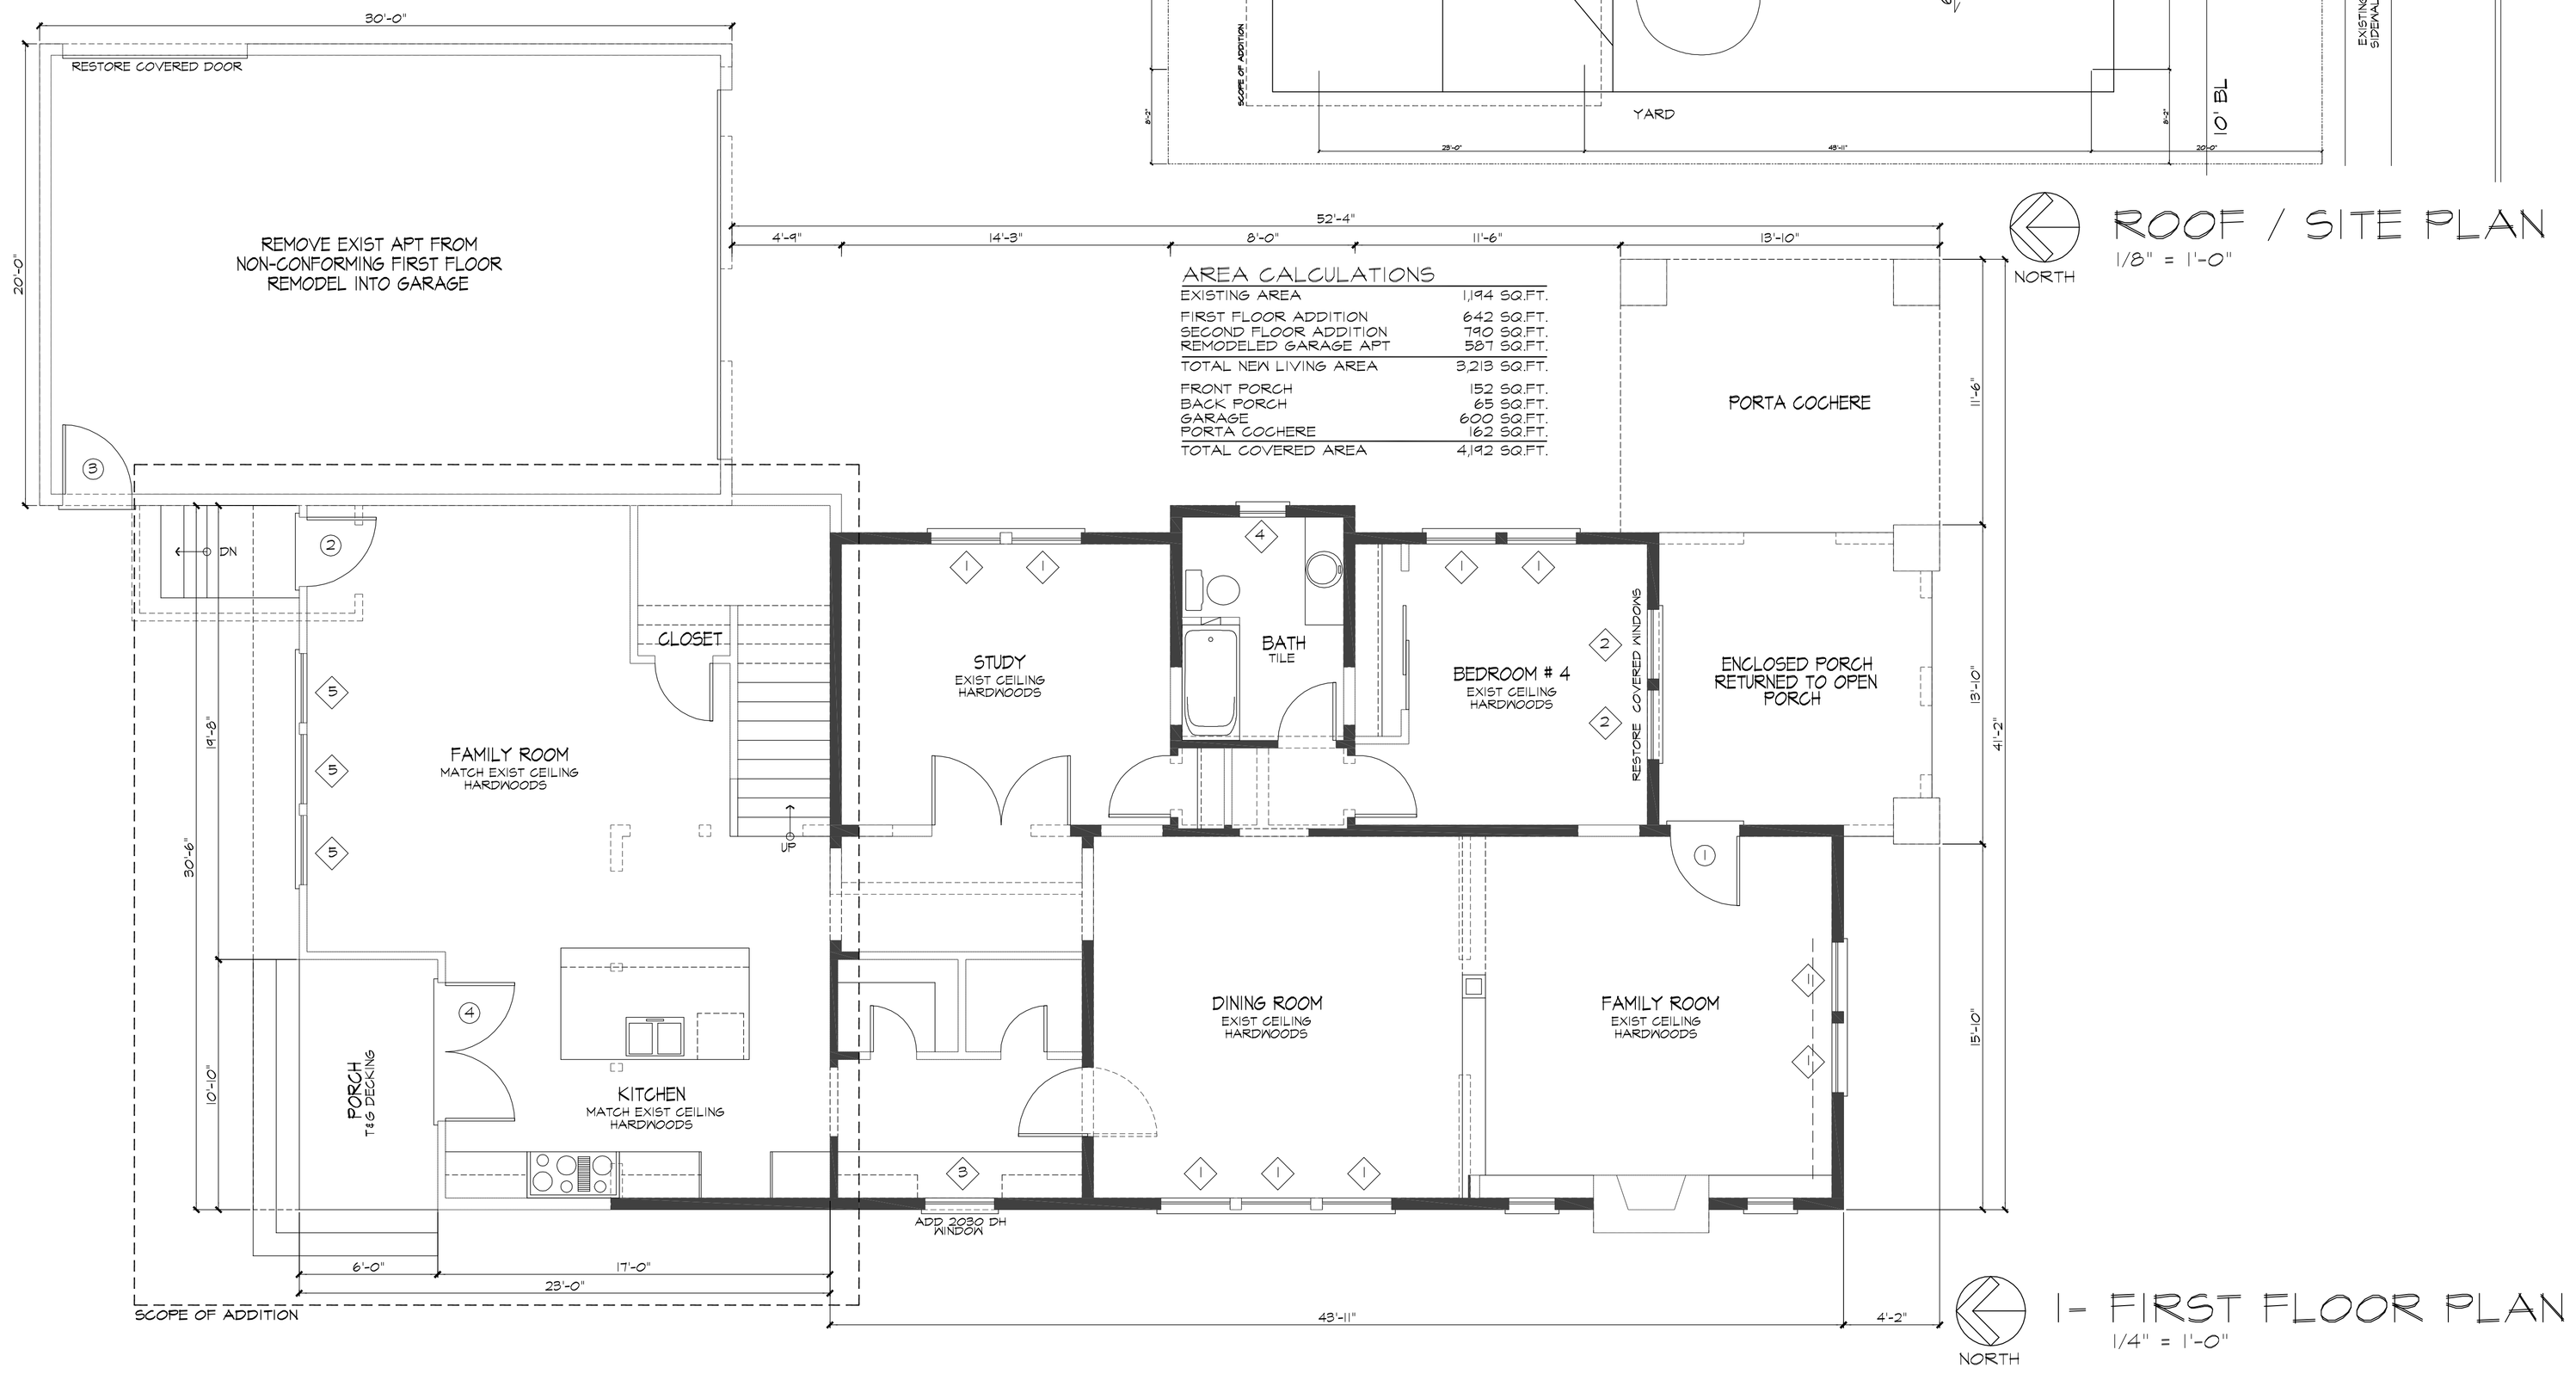

1- FIRST FLOOR PLAN

1/4" = 1'-0"

RELEASE

DATE

A RESIDENTIAL REMODEL OF:

501 EUCLID

CUSTOMER APPROVAL

PAGE TITLE

REMODEL, ADDITION & SITE / FIRST FLOOR PLANS

PROJECT #

PAGE #

R1

REVISION #

This document was created with Win2PDF available at http://www.win2pdf.com.
The unregistered version of Win2PDF is for evaluation or non-commercial use only.
This page will not be added after purchasing Win2PDF.

NORTH ELEVATION

1/4" = 1'-0"

BENCHMARK @ EXIST GRADE

SOUTH ELEVATION

1/4" = 1'-0"

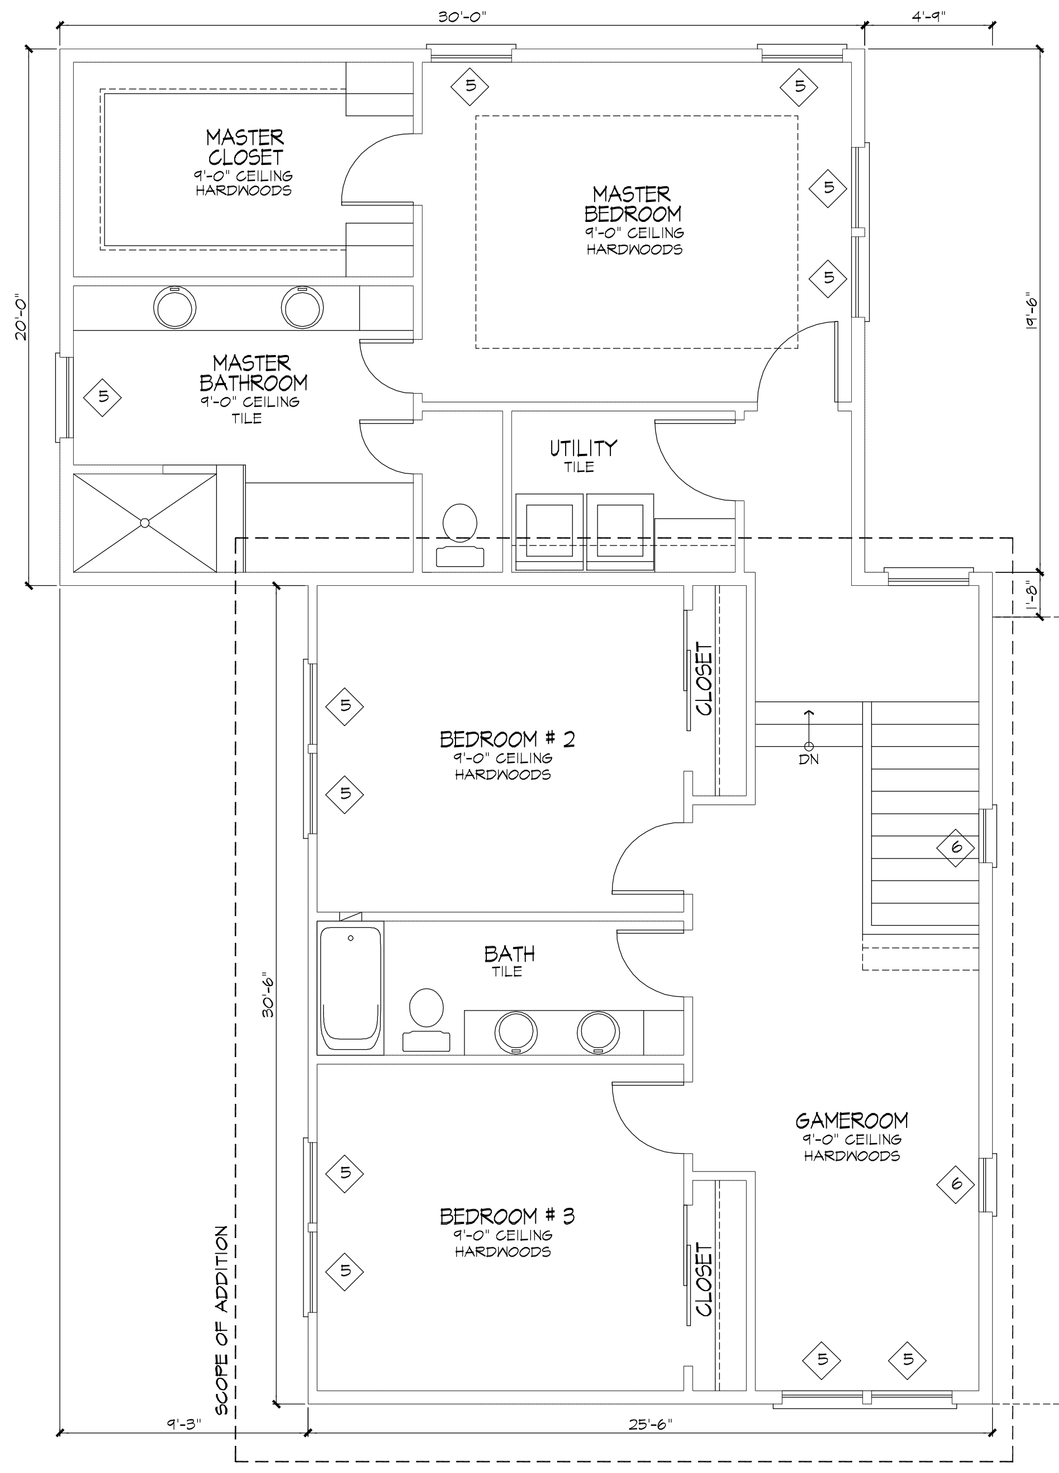

EXISTING CONTRIBUTING STRUCTURE

NORTH

1- SECOND FLOOR PLAN

1/4" = 1'-0"

RELEASE

DATE

A RESIDENTIAL REMODEL OF:

501 EUCLID

CUSTOMER APPROVAL

PAGE TITLE

REMODEL, ADDITION & SECOND FLOOR PLANS

PROJECT #

PAGE #

R2

REVISION #

This document was created with Win2PDF available at http://www.win2pdf.com.
The unregistered version of Win2PDF is for evaluation or non-commercial use only.
This page will not be added after purchasing Win2PDF.

WEST ELEVATION

1/4" = 1'-0"

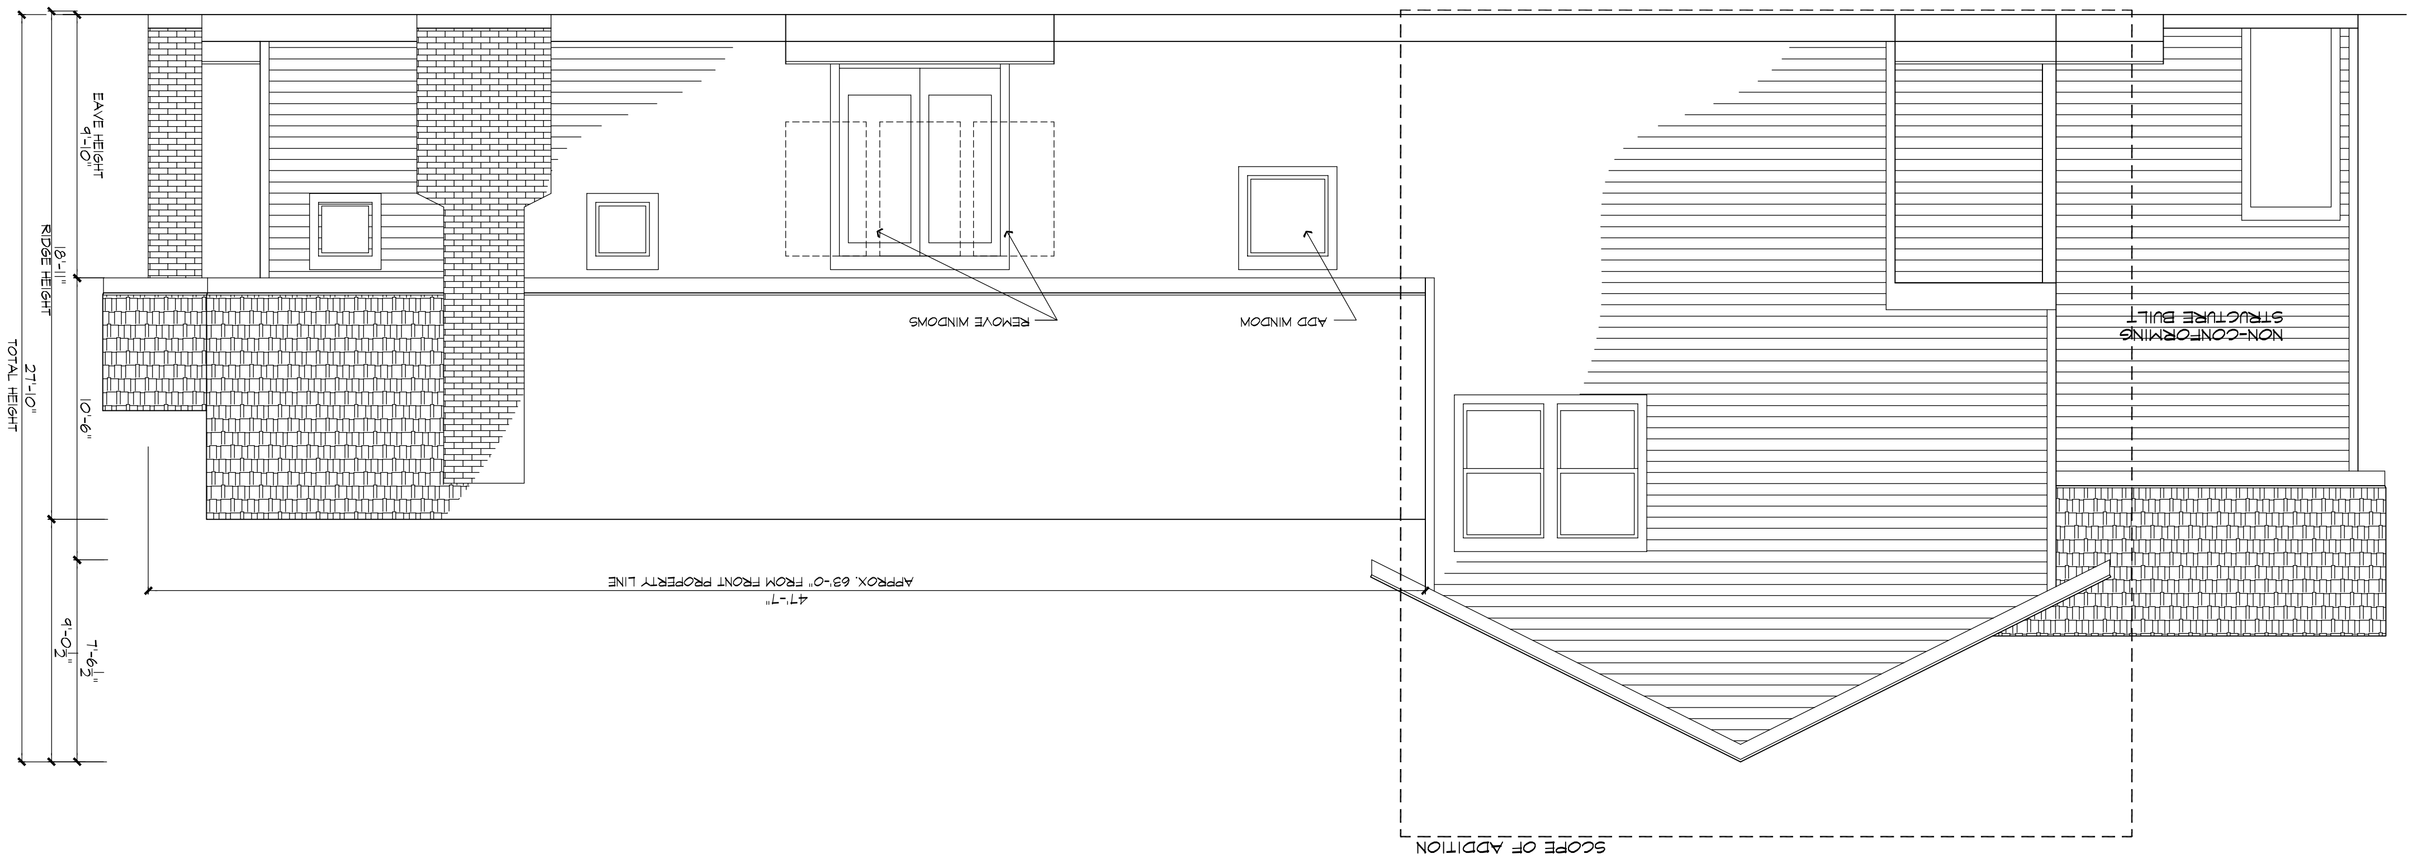

EAST ELEVATION

1/4" = 1'-0"

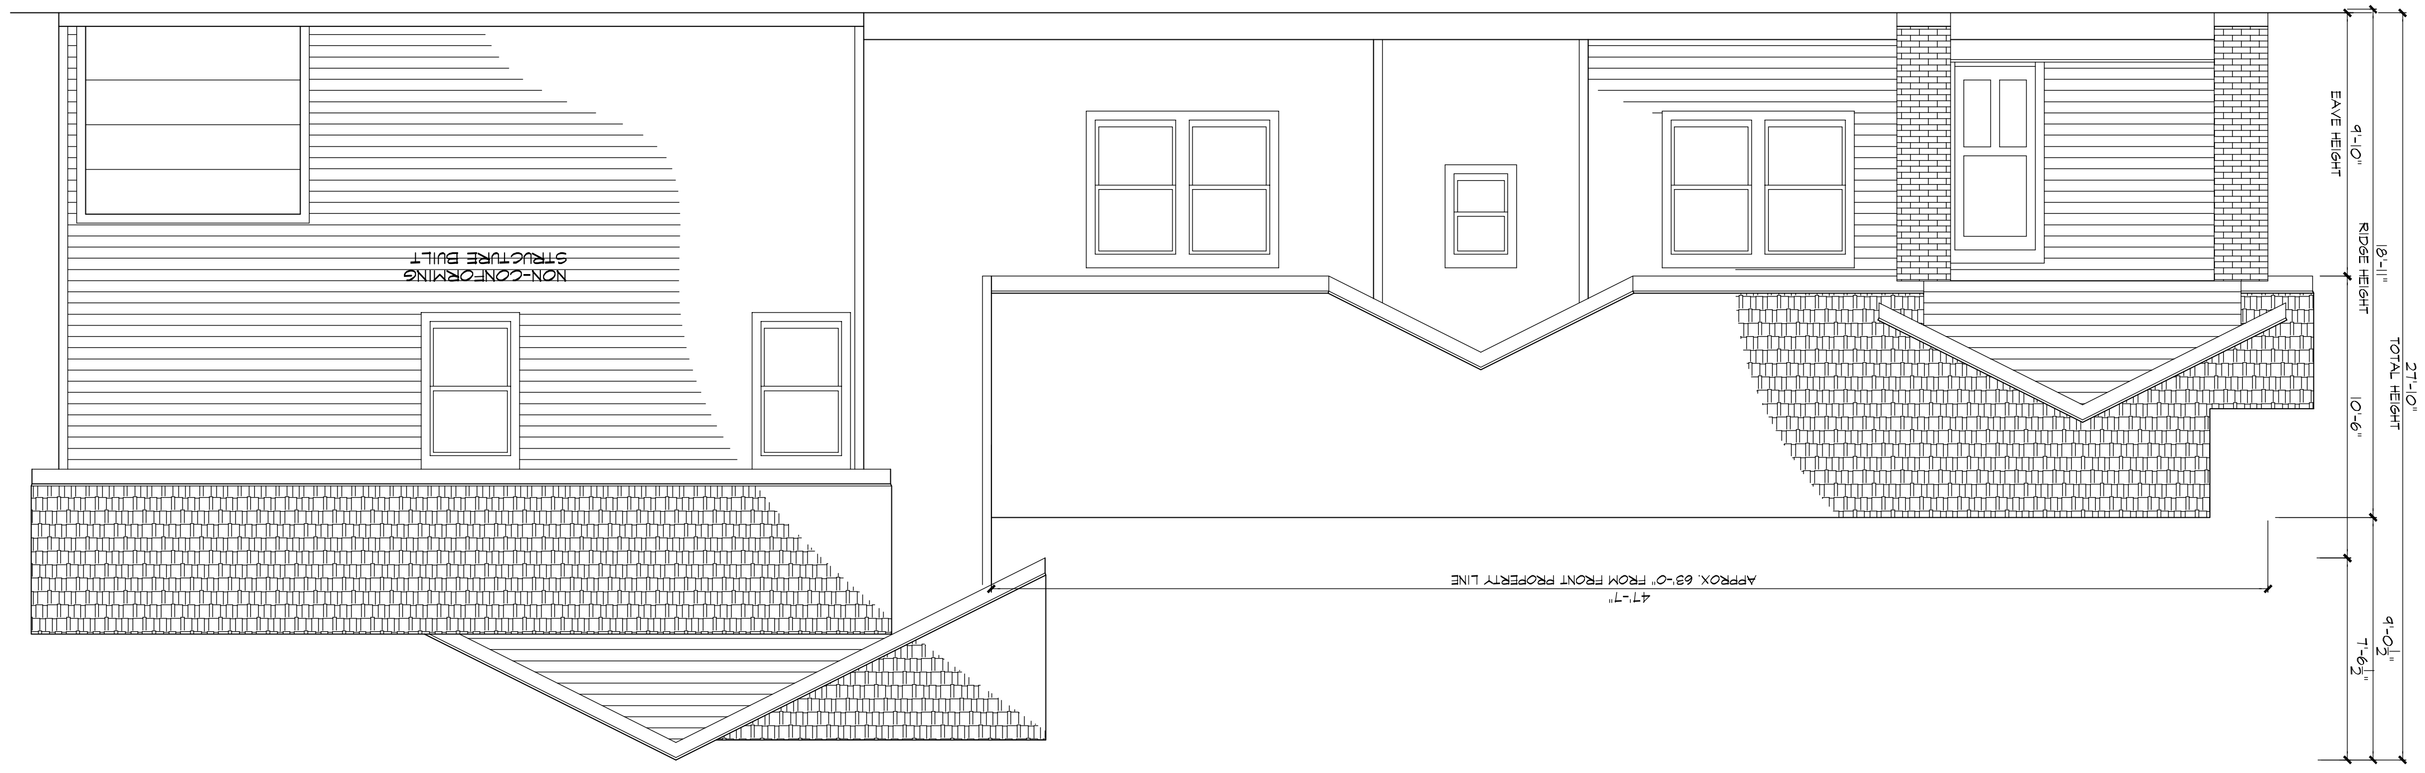

A RESIDENTIAL REMODEL OF:

501 EUCLID

CUSTOMER APPROVAL

PAGE TITLE

ELEVATIONS

PROJECT #

PAGE #

REVISION #

R3

DATE

RELEASE

This document was created with Win2PDF available at http://www.win2pdf.com.
The unregistered version of Win2PDF is for evaluation or non-commercial use only.
This page will not be added after purchasing Win2PDF.