G:\1120\4269-03\IT\04 CADD Files\DGN\SEGMENT 4A-2 (BP-SOUTH)\SIGNING & PAVEMENT MARKI
8/20/2010

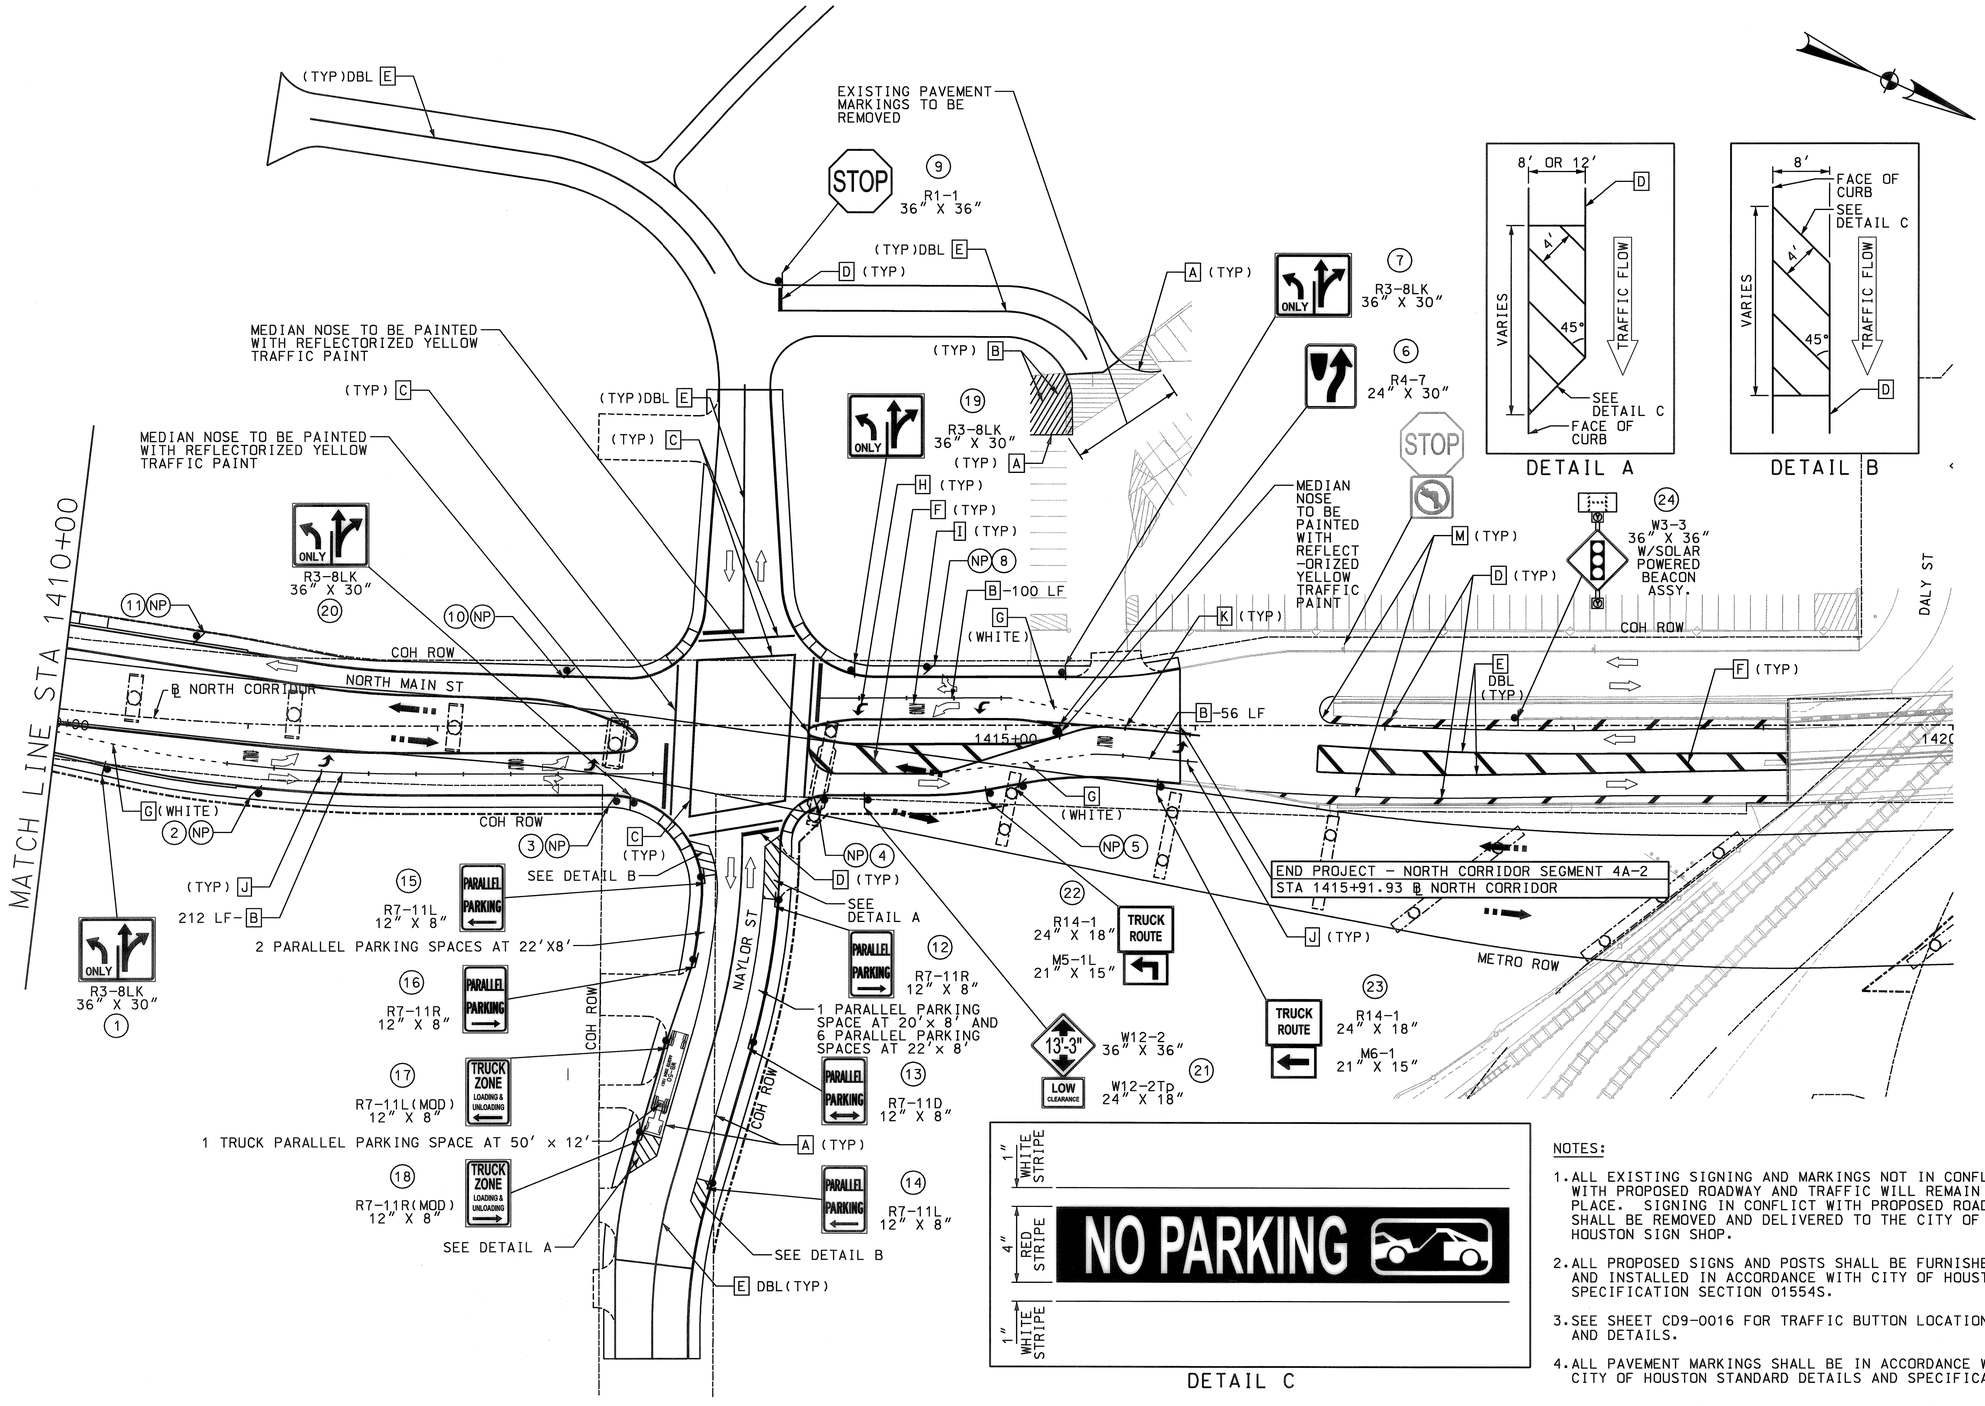

DETAIL C

HORIZ. SCALE (IN FEET) 0 20 40 80

LEGEND

- A PAV MARK WHITE 4" BROKEN
- B PAV MARK WHITE 8" SOLID
- C PAV MARK WHITE 12" SOLID
- D PAV MARK WHITE 24" SOLID
- E PAV MARK YELLOW 4" SOLID
- F PAV MARK YELLOW 24" SOLID
- G PAV MARK CAT-TRAC
- H PAV MARK - ARROW
- I PAV MARK "ONLY" WORD
- J TY II C-R MARKER
- K TY II A-A MARKER
- L PAV MARK RR XING
- M PAV MARK WHITE 4" SOLID
- N PAV MARK YELLOW 8" SOLID
- O PAV MARK YELLOW 12" SOLID
- P PAV MARK WHITE MED CURB
- Q PAV MARK WHITE 18" YIELD LINE
- TRAFFIC FLOW ARROW
- LRT FLOW ARROW
- SIGN
- CONCRETE TRAFFIC BUTTON

R7-2A (MOD) 12" x 18"
THIS BLOCK
R7-201A 12" x 6"
NP

NOTES:

1. ALL EXISTING SIGNING AND MARKINGS NOT IN CONFLICT WITH PROPOSED ROADWAY AND TRAFFIC WILL REMAIN IN PLACE. SIGNING IN CONFLICT WITH PROPOSED ROADWAY SHALL BE REMOVED AND DELIVERED TO THE CITY OF HOUSTON SIGN SHOP.
2. ALL PROPOSED SIGNS AND POSTS SHALL BE FURNISHED AND INSTALLED IN ACCORDANCE WITH CITY OF HOUSTON SPECIFICATION SECTION 01554S.
3. SEE SHEET CD9-0016 FOR TRAFFIC BUTTON LOCATIONS AND DETAILS.
4. ALL PAVEMENT MARKINGS SHALL BE IN ACCORDANCE WITH CITY OF HOUSTON STANDARD DETAILS AND SPECIFICATIONS.

CITY OF HOUSTON
DEPARTMENT OF PUBLIC WORKS AND ENGINEERING
CITY OF HOUSTON DWG NO:
4,773.2
CONTRACT SHEET No. 106 OF 371

REV	DATE	DESCRIPTION	ADD	AMD	CCR	BY	ENG	CHK	APP

Midtown Engineers, LLC
5225 KATY FREEWAY, SUITE 400 HOUSTON, TX 77007
(713) 862-8848 TBPE No. F-8934

8/20/2010 STATE OF TEXAS RAMON A. HERRERA 90990 LICENSED PROFESSIONAL ENGINEER

DANNENBAUM
ENGINEERING COMPANY - HOUSTON, LLC
T.B.P.E. FIRM REGISTRATION #8998
3100 WEST ALABAMA HOUSTON, TEXAS 77098 (713) 520-9570

HRT HOUSTON RAPID TRANSIT JV

METRO Solutions
Metropolitan Transit Authority of Harris County, Texas

P. CHAN	17 AUG 2010	DATE
DRN BY		
R. HERRERA	17 AUG 2010	DATE
DRN CKD BY		
P. CHAN	17 AUG 2010	DATE
DES BY		
R. HERRERA	17 AUG 2010	DATE
DES CKD BY		
M. MERONEY	17 AUG 2010	DATE
APPROVED BY		

SCALE: 1" = 40'

METRO SOLUTIONS NORTH CORRIDOR - SEGMENT 4A-2

SIGNING AND PAVEMENT MARKINGS STA 1410+00 TO END PROJECT

CONTRACT NO. 0800120 | DRAWING NO. WM3-0095 | REV.

RELEASED FOR CONSTRUCTION 1/12/11

G:\1120\4269-03\IT\04 CADD Files\DGN\SEGMENT 4A-2 (BP-SOUTH)\SIGNING & PAVEMENT MARKINGS\MSITSPM95.dgn