G:*1120*4269-03*IT*04 CADD Files*DGN*SEGMENT 4A-2 (BP-SOUTH)*SIGNING & PAVEMENT MARKI
8/20/2010

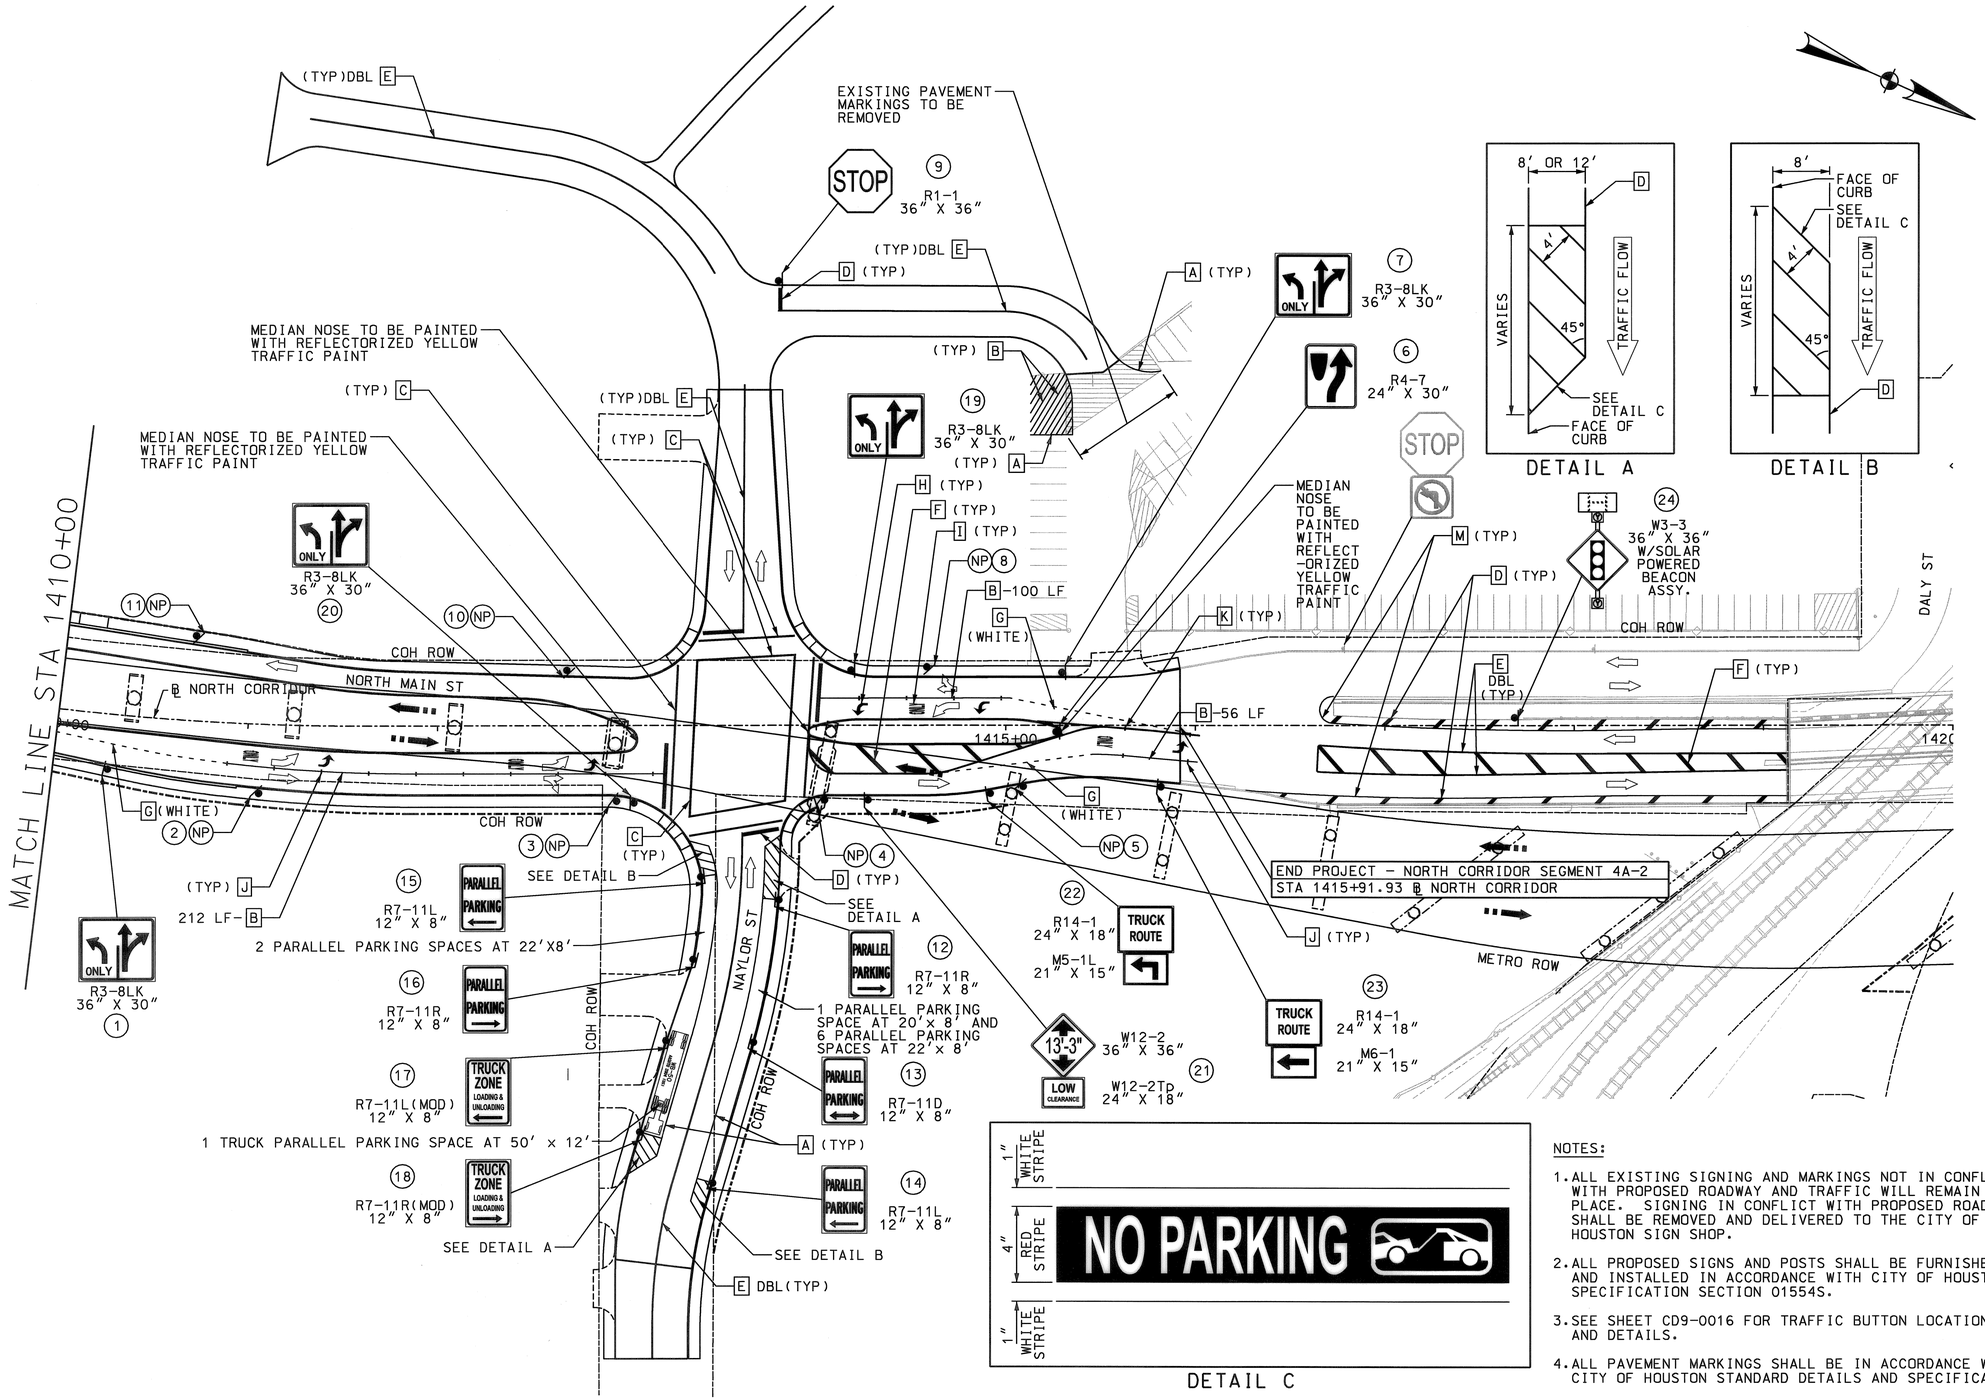

LEGEND

- A PAV MARK WHITE 4" BROKEN
- B PAV MARK WHITE 8" SOLID
- C PAV MARK WHITE 12" SOLID
- D PAV MARK WHITE 24" SOLID
- E PAV MARK YELLOW 4" SOLID
- F PAV MARK YELLOW 24" SOLID
- G PAV MARK CAT-TRAC
- H PAV MARK - ARROW
- I PAV MARK "ONLY" WORD
- J TY II C-R MARKER
- K TY II A-A MARKER
- L PAV MARK RR XING
- M PAV MARK WHITE 4" SOLID
- N PAV MARK YELLOW 8" SOLID
- O PAV MARK YELLOW 12" SOLID
- P PAV MARK WHITE MED CURB
- Q PAV MARK WHITE 18" YIELD LINE
- TRAFFIC FLOW ARROW
- LRT FLOW ARROW
- SIGN
- CONCRETE TRAFFIC BUTTON

R7-2A (MOD) 12" x 18"
THIS BLOCK
R7-201A 12" x 6"
NP

DETAIL C

NOTES:

1. ALL EXISTING SIGNING AND MARKINGS NOT IN CONFLICT WITH PROPOSED ROADWAY AND TRAFFIC WILL REMAIN IN PLACE. SIGNING IN CONFLICT WITH PROPOSED ROADWAY SHALL BE REMOVED AND DELIVERED TO THE CITY OF HOUSTON SIGN SHOP.
2. ALL PROPOSED SIGNS AND POSTS SHALL BE FURNISHED AND INSTALLED IN ACCORDANCE WITH CITY OF HOUSTON SPECIFICATION SECTION 01554S.
3. SEE SHEET CD9-0016 FOR TRAFFIC BUTTON LOCATIONS AND DETAILS.
4. ALL PAVEMENT MARKINGS SHALL BE IN ACCORDANCE WITH CITY OF HOUSTON STANDARD DETAILS AND SPECIFICATIONS.

CITY OF HOUSTON
DEPARTMENT OF PUBLIC WORKS AND ENGINEERING
CITY OF HOUSTON DWG NO:
4,7,73.2
CONTRACT SHEET No. 106 OF 371

REV	DATE	DESCRIPTION	ADD	AMD	CCR	BY	ENG	CHK	APP

Midtown Engineers, LLC
5225 KATY FREEWAY, SUITE 400 HOUSTON, TX 77007
(713) 862-8848 TBPE No. F-8934

8/20/2010 STATE OF TEXAS RAMON A. HERRERA 90990 LICENSED PROFESSIONAL ENGINEER

DANNENBAUM
ENGINEERING COMPANY - HOUSTON, LLC
T.B.P.E. FIRM REGISTRATION #8998
3100 WEST ALABAMA HOUSTON, TEXAS 77098 (713) 520-9570

HRT HOUSTON RAPID TRANSIT JV
METRO Solutions Metropolitan Transit Authority of Harris County, Texas

P. CHAN	17 AUG 2010
DRN BY	DATE
R. HERRERA	17 AUG 2010
DRN CKD BY	DATE
P. CHAN	17 AUG 2010
DES BY	DATE
R. HERRERA	17 AUG 2010
DES CKD BY	DATE
M. MERONEY	17 AUG 2010
APPROVED BY	DATE
SCALE:	1" = 40'

METRO SOLUTIONS NORTH CORRIDOR - SEGMENT 4A-2

SIGNING AND PAVEMENT MARKINGS
STA 1410+00 TO END PROJECT

CONTRACT NO. 0800120 DRAWING NO. WM3-0095 REV.

RELEASED FOR CONSTRUCTION 1/12/11

G:*1120*4269-03*IT*04 CADD Files*DGN*SEGMENT 4A-2 (BP-SOUTH)*SIGNING & PAVEMENT MARKINGS*MSITSPM95.dgn
...\MSITSPM95.dgn 8/20/2010 8:20:37 AM