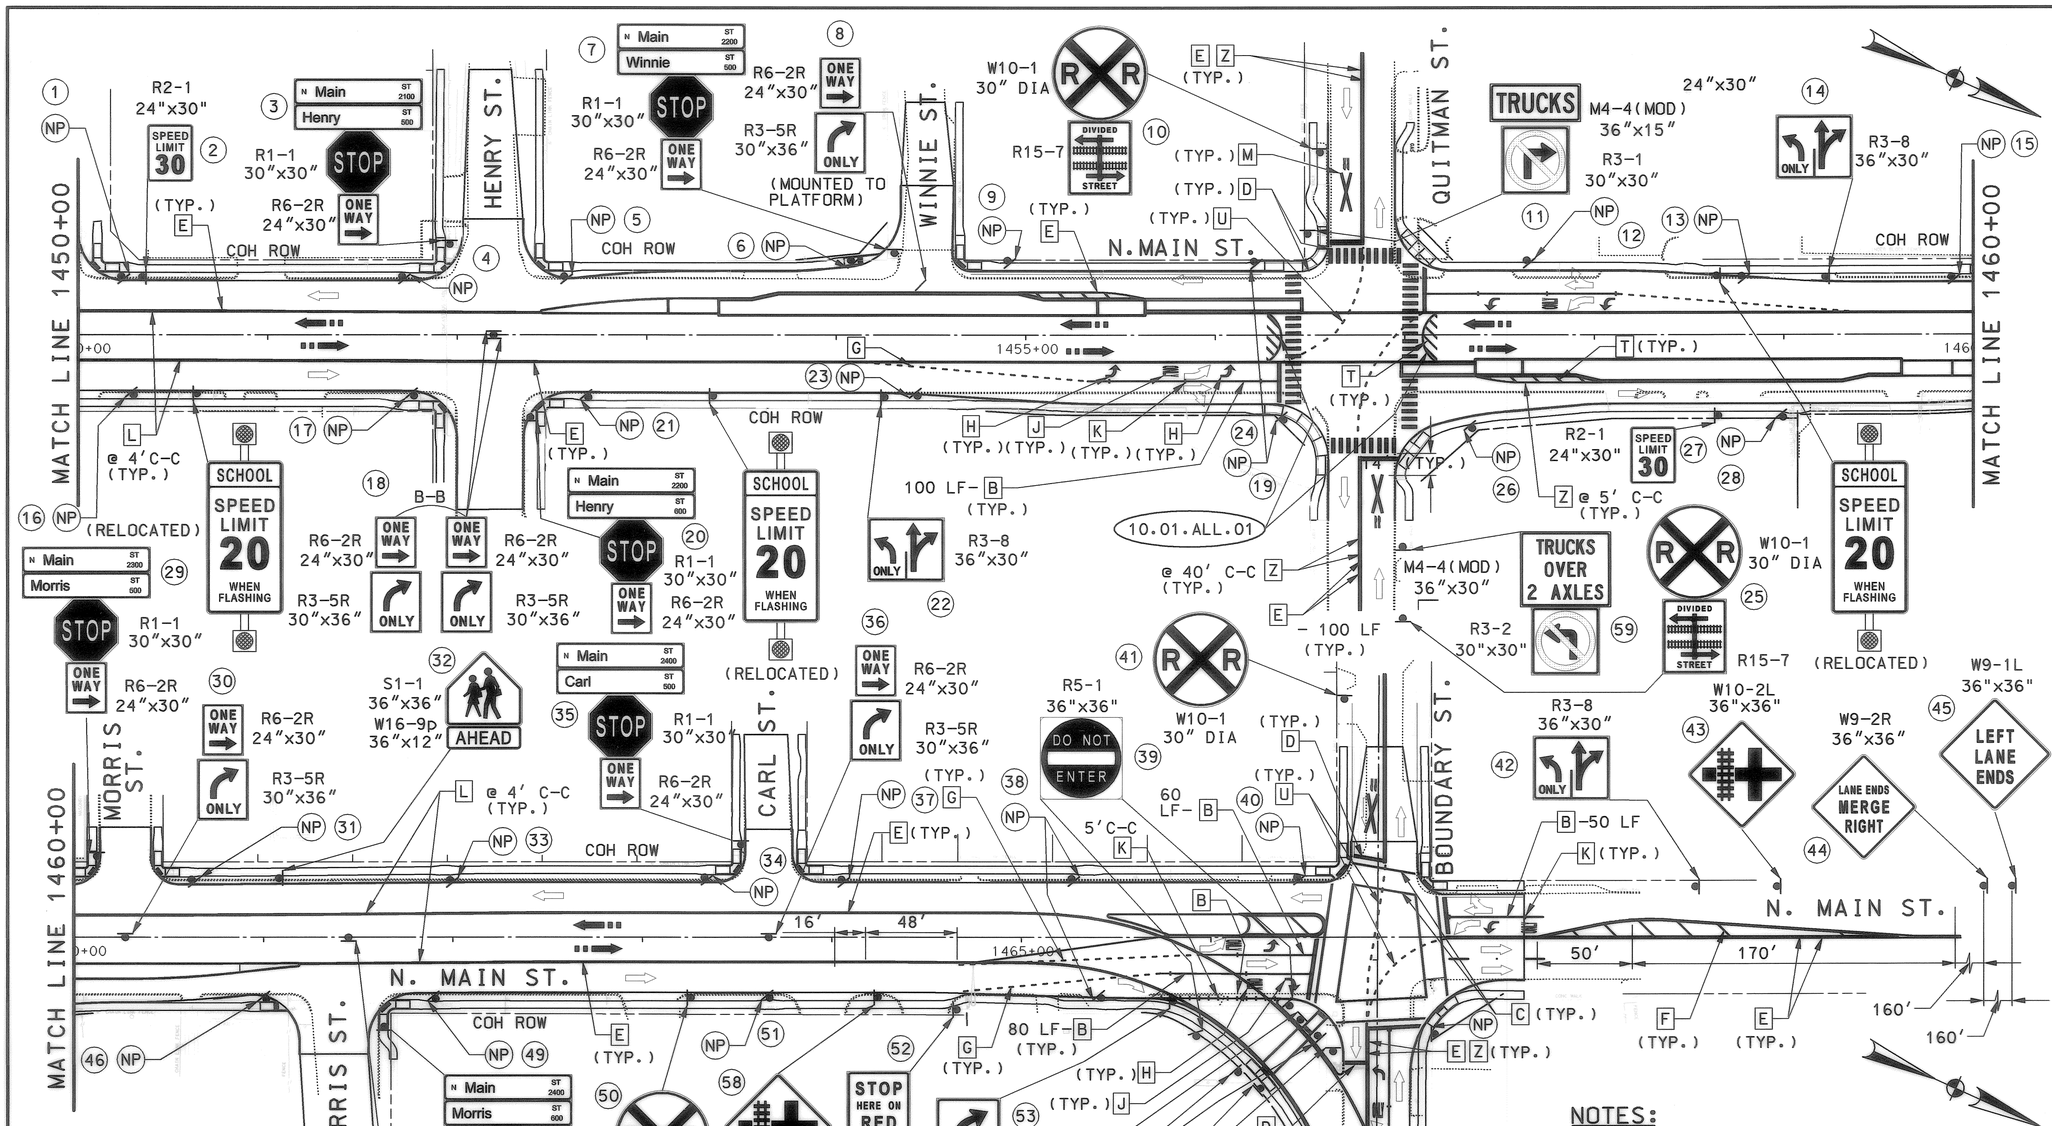

LEGEND

- A PAV MARK WHITE 4" BROKEN
- B PAV MARK WHITE 8" SOLID
- C PAV MARK WHITE 12" SOLID
- D PAV MARK WHITE 24" SOLID
- E PAV MARK YELLOW 4" SOLID
- F PAV MARK YELLOW 24" SOLID
- G PAV MARK WHITE 4" CAT-TRAC
- H PAV MARK - ARROW
- J PAV MARK "ONLY" WORD
- K TY II C-R MARKER
- L 10" WHITE CONCRETE BUTTONS
- M PAV MARK RR XING
- N PAV MARK WHITE 4" SOLID
- P YIELD TRIANGLE (18IN)
- Q PAV MRK - BIKE ARROW
- R PAV MRK - BIKE SYMBOL
- S PAV MRK - BIKE DIAMOND
- T PAV MRK YELLOW 12" SOLID
- U PAV MARK YELLOW 4" CAT-TRAC
- W PAV MARK WHITE MEDIAN CURB
- Y PAV MARK YELLOW MEDIAN CURB
- Z TY II A-A MARKER
- (#) PROPOSED SMALL SIGN
- TRAFFIC FLOW ARROW
- LRT FLOW ARROW
- SIGN

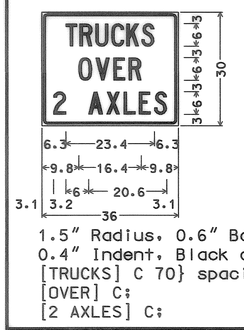

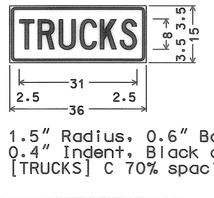

NOTES:

1. ALL EXISTING SIGNING AND MARKINGS NOT IN CONFLICT WITH PROPOSED ROADWAY AND TRAFFIC WILL REMAIN IN PLACE. SIGNING IN CONFLICT WITH PROPOSED ROADWAY SHALL BE REMOVED AND DELIVERED TO THE CITY OF HOUSTON SIGN SHOP.
2. ALL PROPOSED SIGNS AND POSTS SHALL BE FURNISHED AND INSTALLED IN ACCORDANCE WITH CITY OF HOUSTON SPECIFICATION SECTION 01554S.
3. SEE SHEET CD9-0016 FOR TRAFFIC BUTTON LOCATIONS AND DETAILS.
4. ALL PAVEMENT MARKINGS SHALL BE IN ACCORDANCE WITH CITY OF HOUSTON STANDARD DETAILS AND SPECIFICATIONS.

SCALE (IN FEET)
0 20 40 80

CITY OF HOUSTON
DEPARTMENT OF PUBLIC WORKS AND ENGINEERING
STREET & BRIDGE ENGINEERING
WAYNE GAUDIN C.O.H. - SR. P.M.
CITY OF HOUSTON DWG NO:
PUBLIC WORKS AND ENGINEERING 46616 HOUSTON TEXAS
CONTRACT SHEET No. 141 OF 450

REV	DATE	DESCRIPTION	ADD	AMD	CCR	BY	ENG	CHK	APP

TEDSI INFRASTRUCTURE GROUP
Consulting Engineers
10260 Westheimer Rd., Suite 460
Houston, Texas 77042
(713) 973-8337
TEDSI TBPE F-1640

STATE OF TEXAS ZAMEER AHMED 83201 LICENSED PROFESSIONAL ENGINEER
12/11/09

DANNENBAUM
ENGINEERING COMPANY - HOUSTON, LLC
T.B.P.E. FIRM REGISTRATION #8998
3100 WEST ALABAMA HOUSTON, TEXAS 77098 (713) 520-9570

HRT HOUSTON RAPID TRANSIT JV
METRO Solutions
Metropolitan Transit Authority of Harris County, Texas

SC	12/11/2009		
DRN BY PFE	DATE 12/11/2009		
DRN CKD BY SC	DATE 12/11/2009		
DES BY PFE	DATE 12/11/2009		
DES CKD BY ZA	DATE 12/11/2009		
APPROVED BY	DATE		
SCALE: 1"=40'			

METRO SOLUTIONS NORTH CORRIDOR - 3B

SIGNING AND PAVEMENT MARKINGS STA 1450+00 TO STA 1468+00

CONTRACT NO.	0800120	DRAWING NO.	WM3-0002	REV.

RELEASED FOR CONSTRUCTION JAN 22 2010

P:\2008\28994 - METRO North Corridor Phase 2\CADD\Segment 1B and 3B\Traffic\MSNCSPM02.dgn
12/11/2009

P:\2008\28994 - METRO North Corridor Phase 2\CADD\Segment 1B and 3B\Traffic\MSNCSPM02.dgn