NOTES:

1. ALL EXISTING SIGNING AND MARKINGS NOT IN CONFLICT WITH PROPOSED ROADWAY AND TRAFFIC WILL REMAIN IN PLACE. SIGNING IN CONFLICT WITH PROPOSED ROADWAY SHALL BE REMOVED AND DELIVERED TO THE CITY OF HOUSTON SIGN SHOP.
2. ALL PROPOSED SIGNS AND POSTS SHALL BE FURNISHED AND INSTALLED IN ACCORDANCE WITH CITY OF HOUSTON SPECIFICATION SECTION 01554S.
3. SEE SHEET CD9-0016 FOR TRAFFIC BUTTON LOCATIONS AND DETAILS.
4. ALL PAVEMENT MARKINGS SHALL BE IN ACCORDANCE WITH CITY OF HOUSTON STANDARD DETAILS AND SPECIFICATIONS.

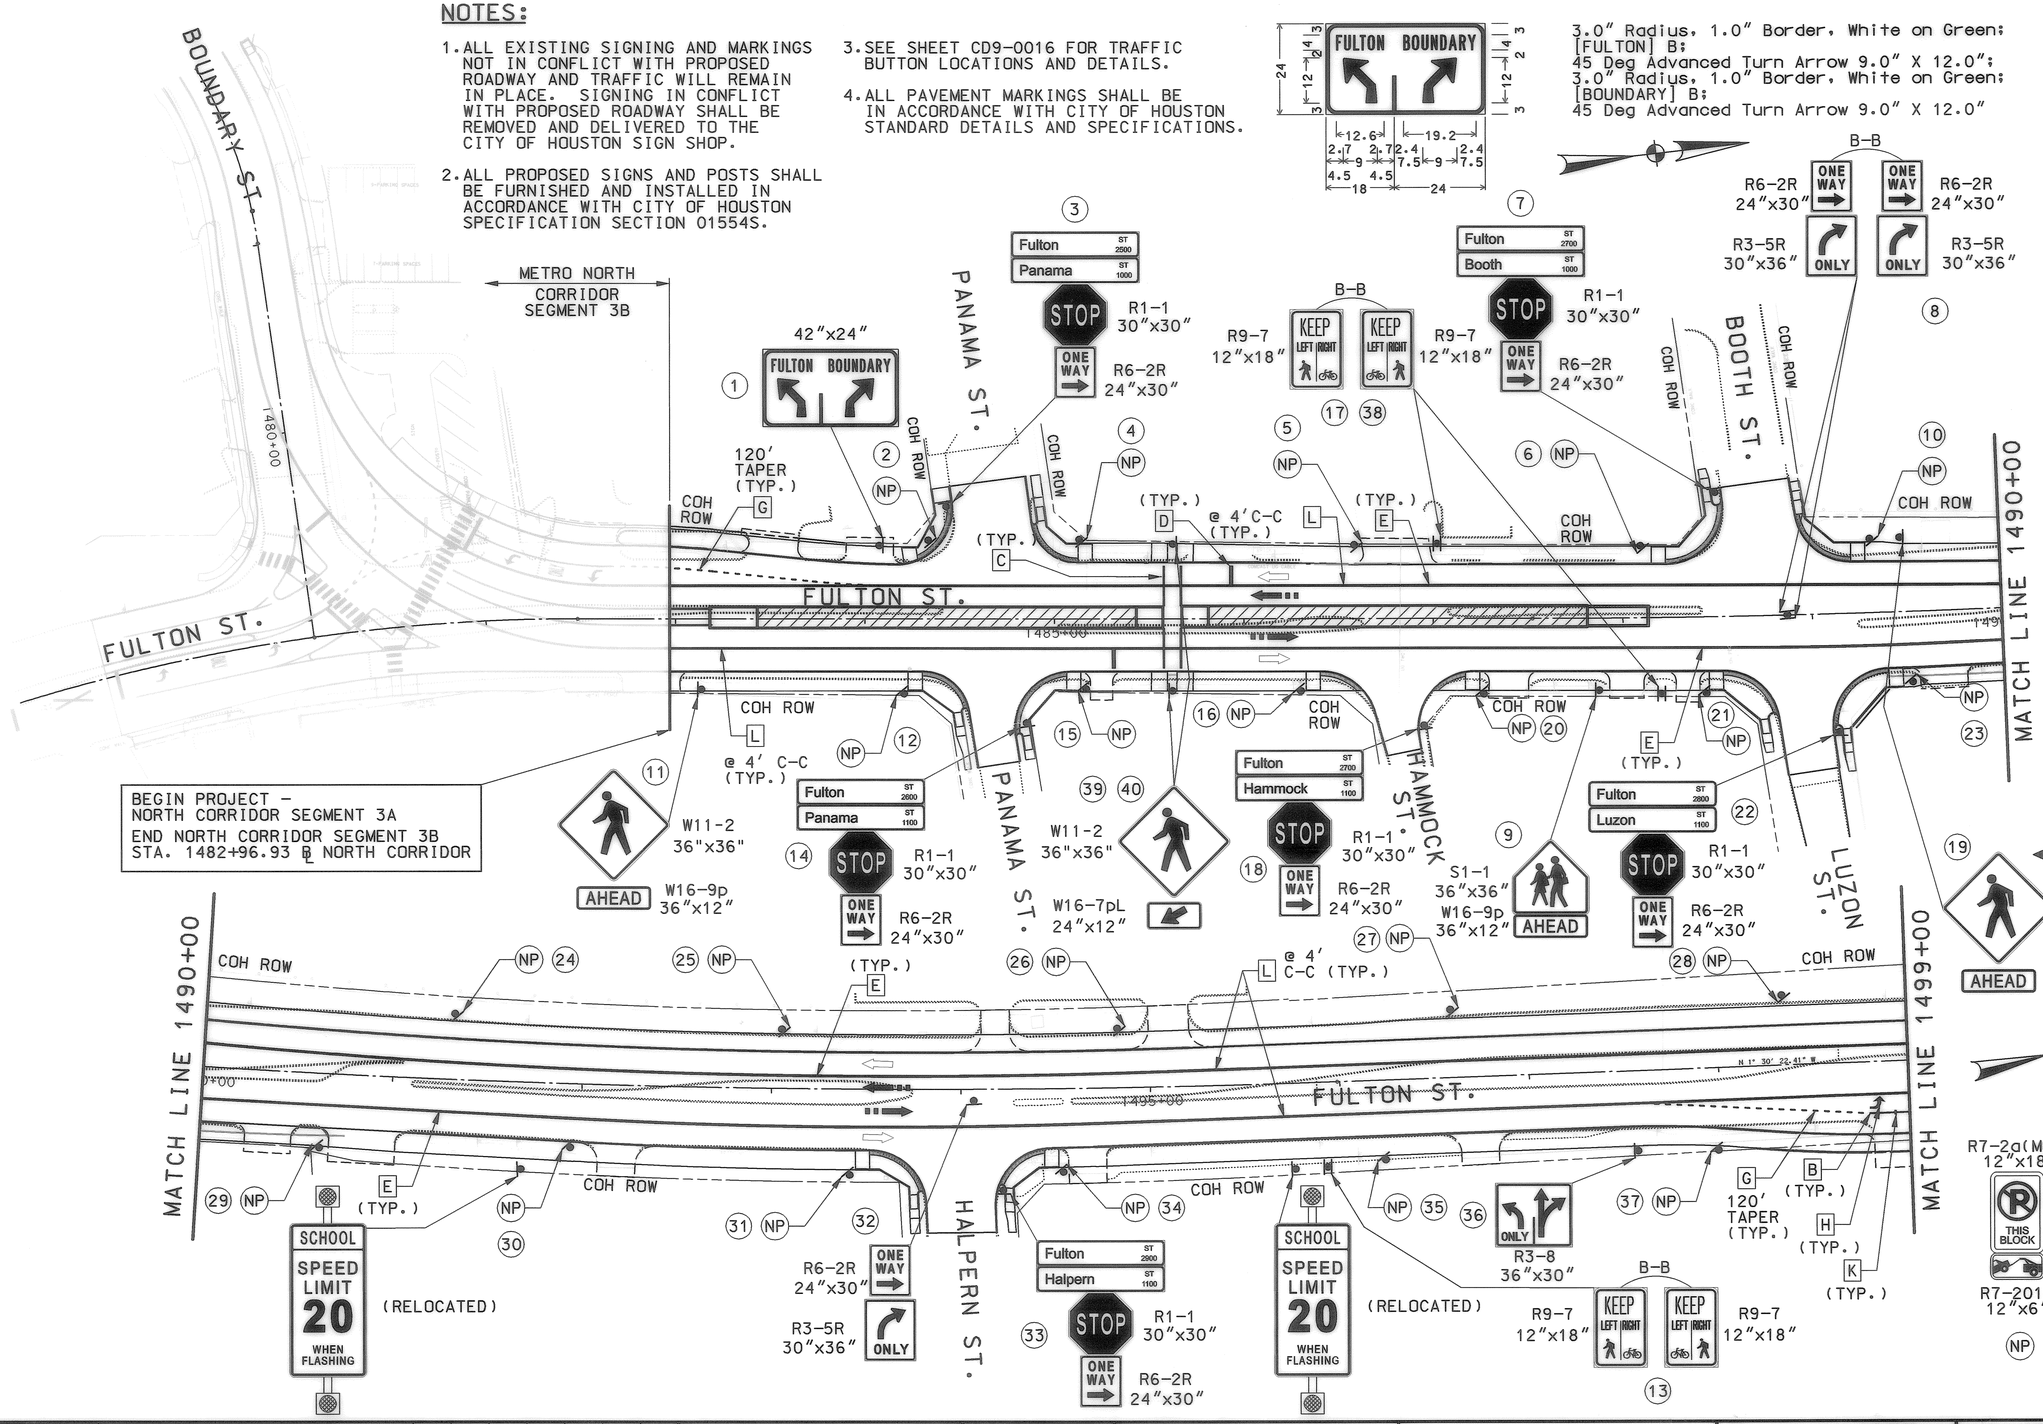

LEGEND

- [A] PAV MARK WHITE 4" BROKEN
- [B] PAV MARK WHITE 8" SOLID
- [C] PAV MARK WHITE 12" SOLID
- [D] PAV MARK WHITE 24" SOLID
- [E] PAV MARK YELLOW 4" SOLID
- [F] PAV MARK YELLOW 24" SOLID
- [G] PAV MARK WHITE 4" CAT-TRAC
- [H] PAV MARK - ARROW
- [J] PAV MARK "ONLY" WORD
- [K] TY II C-R MARKER
- [L] 10" WHITE CONCRETE BUTTONS
- [M] PAV MARK RR XING
- [N] PAV MARK WHITE 4" SOLID
- [P] YIELD TRIANGLE (18IN)
- [Q] PAV MRK - BIKE ARROW
- [R] PAV MRK - BIKE SYMBOL
- [S] PAV MRK - BIKE DIAMOND
- [T] PAV MRK YELLOW 12" SOLID
- [U] PAV MARK YELLOW 4" CAT-TRAC
- [W] PAV MARK WHITE MEDIAN CURB
- [Y] PAV MARK YELLOW MEDIAN CURB
- [Z] TY II A-A MARKER
- (#) PROPOSED SMALL SIGN
- TRAFFIC FLOW ARROW
- LRT FLOW ARROW
- SIGN

CITY OF HOUSTON
DEPARTMENT OF PUBLIC WORKS AND ENGINEERING
STREET & BRIDGE ENGINEERING
WAYNE GAUDIN C.O.H - SR. P.M. 02-DEC-2009
CITY OF HOUSTON DWG NO: 46549
CONTRACT SHEET No. 103 OF 344

REV	DATE	DESCRIPTION	ADD	AMD	CCR	BY	ENG	CHK	APP

TEDSI INFRASTRUCTURE GROUP
Consulting Engineers
10260 Westheimer Rd. Suite 460
Houston, Texas 77042
(713) 975-8337
TBPE F-1640

STATE OF TEXAS — ZAMEER AHMED 83201 — LICENSED PROFESSIONAL ENGINEER — 11/9/09

DANNENBAUM
ENGINEERING COMPANY - HOUSTON, LLC
T.B.P.E. FIRM REGISTRATION #8998
3100 WEST ALABAMA HOUSTON, TEXAS 77098 (713) 520-9570

HRT — HOUSTON RAPID TRANSIT JV

METRO Solutions
Metropolitan Transit Authority of Harris County, Texas

SC	11/9/2009
DRN BY PFE	DATE 11/9/2009
DRN CKD BY SC	DATE 11/9/2009
DES BY PFE	DATE 11/9/2009
DES CKD BY ZA	DATE 11/9/2009
APPROVED BY	DATE
SCALE: 1"=40'	

METRO SOLUTIONS NORTH CORRIDOR - 3A

SIGNING AND PAVEMENT MARKINGS BEGIN PROJECT TO STA 1499+00

CONTRACT NO. 0800120 | DRAWING NO. WM3-0003 | REV.

RELEASED FOR CONSTRUCTION DEC 3 0 2009

pt\2008\28994 - metro north corridor phase 2\cadd\Segment 2A and 3A\Traffic\MSNCSPM03b.dgn 11/9/2009