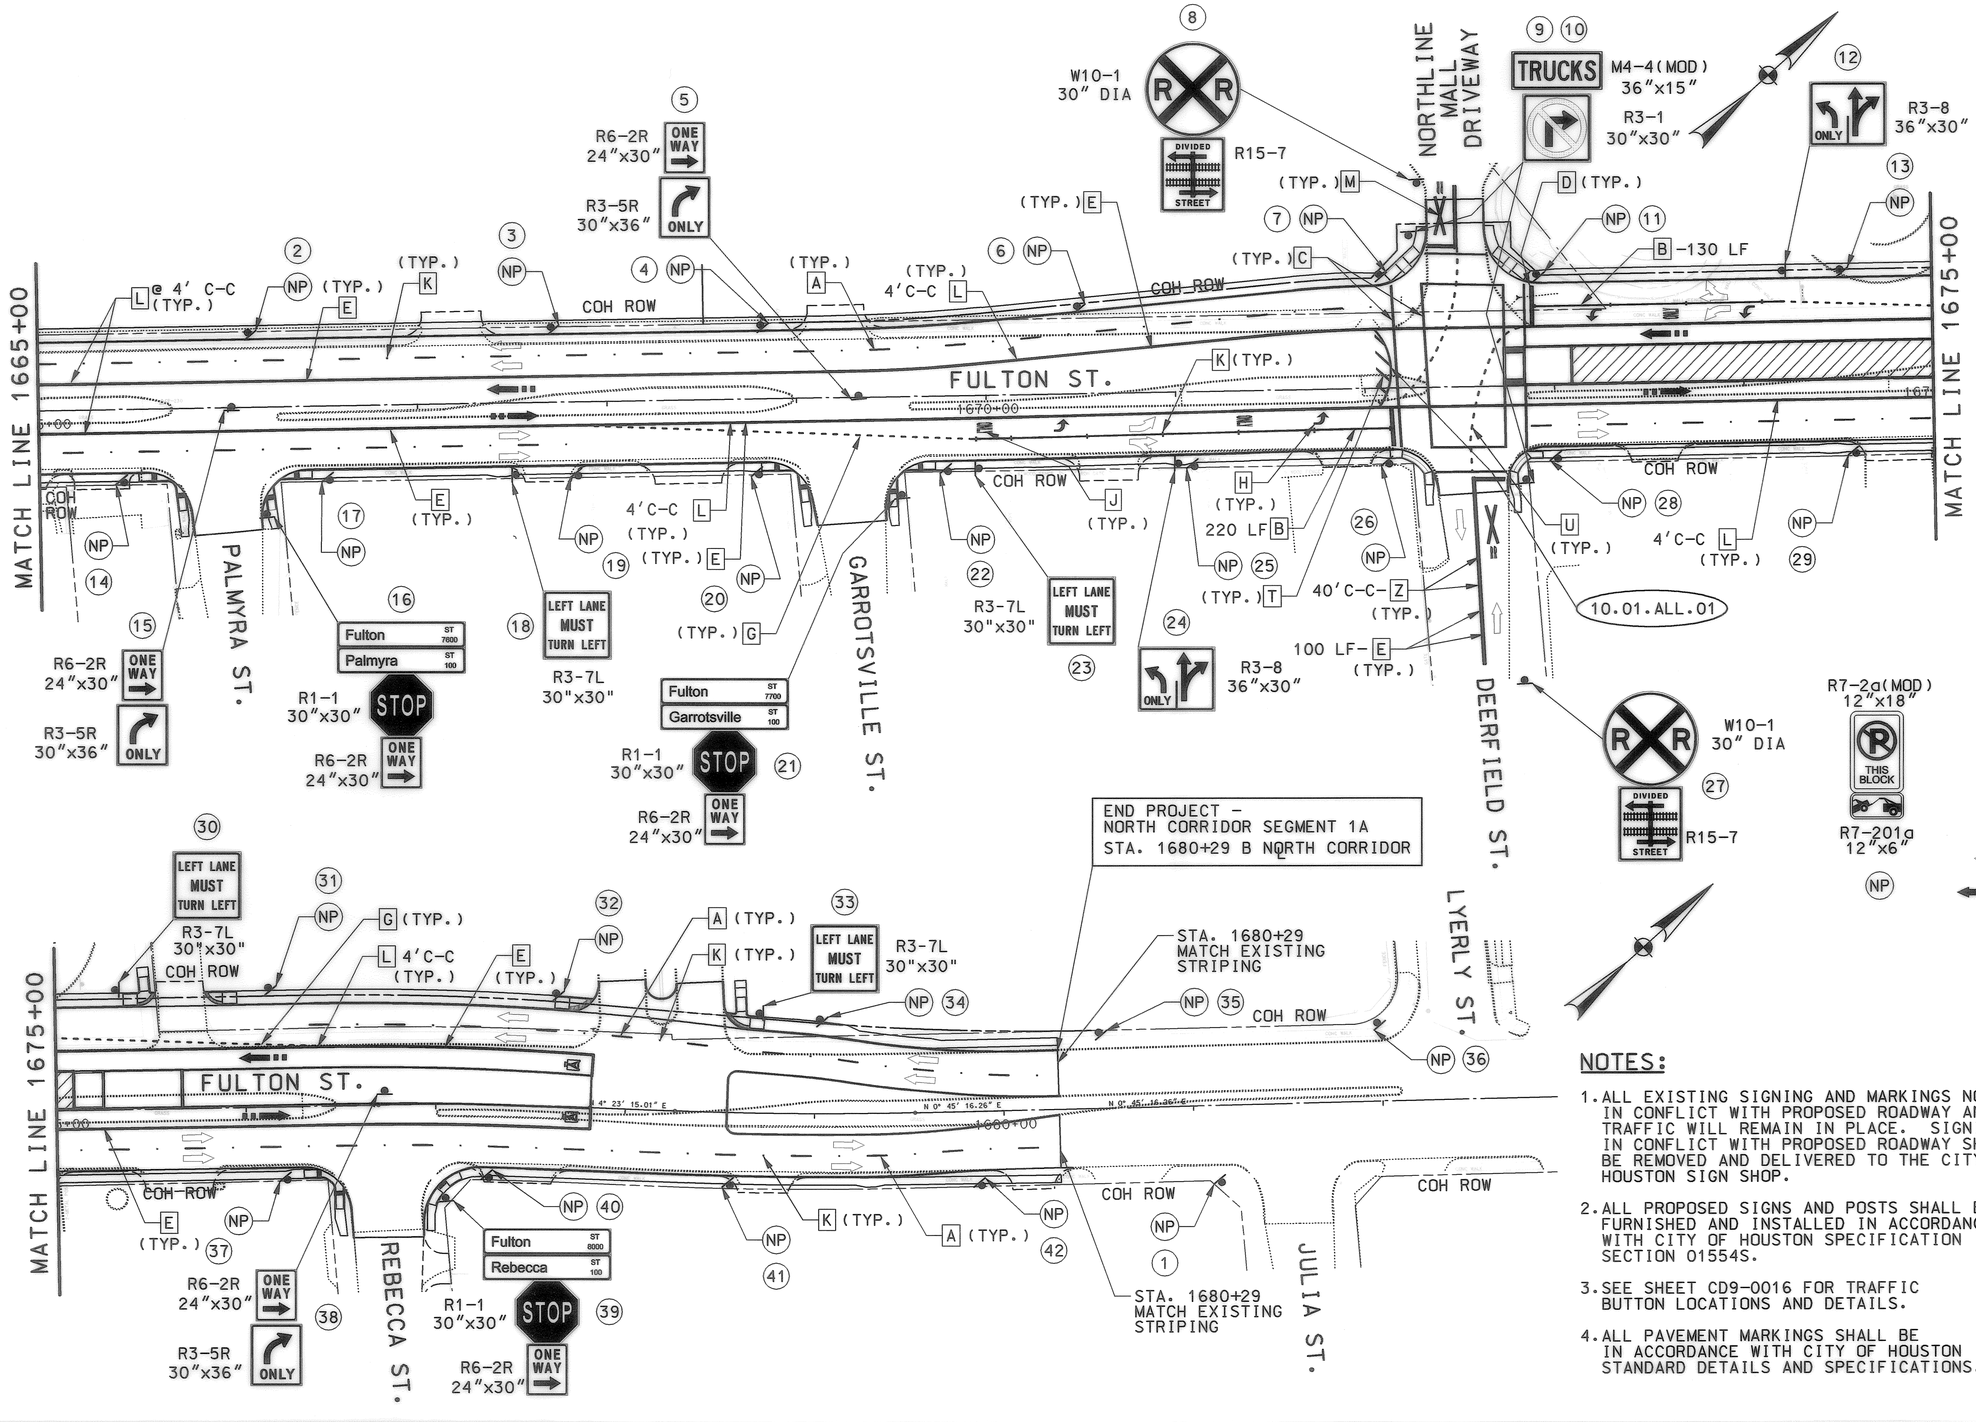


## LEGEND

| | |
|---|---|
| A | PAV MARK WHITE 4" BROKEN |
| B | PAV MARK WHITE 8" SOLID |
| C | PAV MARK WHITE 12" SOLID |
| D | PAV MARK WHITE 24" SOLID |
| E | PAV MARK YELLOW 4" SOLID |
| F | PAV MARK YELLOW 24" SOLID |
| G | PAV MARK WHITE 4" CAT-TRAC |
| H | PAV MARK - ARROW |
| J | PAV MARK "ONLY" WORD |
| K | TY II C-R MARKER |
| L | 10" WHITE CONCRETE BUTTONS |
| M | PAV MARK RR XING |
| N | PAV MARK WHITE 4" SOLID |
| P | YIELD TRIANGLE (18IN) |
| Q | PAV MRK - BIKE ARROW |
| R | PAV MRK - BIKE SYMBOL |
| S | PAV MRK - BIKE DIAMOND |
| T | PAV MRK YELLOW 12" SOLID |
| U | PAV MARK YELLOW 4" CAT-TRAC |
| W | PAV MARK WHITE MEDIAN CURB |
| Y | PAV MARK YELLOW MEDIAN CURB |
| Z | TY II A-A MARKER |
| AA | PAV MARK RR XING FOR BIKE LANE |
| # | PROPOSED SMALL SIGN |
| | TRAFFIC FLOW ARROW |
| | LRT FLOW ARROW |
| | SIGN |

SCALE ( IN FEET)
0 20 40 80

## NOTES:

1. ALL EXISTING SIGNING AND MARKINGS NOT IN CONFLICT WITH PROPOSED ROADWAY AND TRAFFIC WILL REMAIN IN PLACE. SIGNING IN CONFLICT WITH PROPOSED ROADWAY SHALL BE REMOVED AND DELIVERED TO THE CITY OF HOUSTON SIGN SHOP.
2. ALL PROPOSED SIGNS AND POSTS SHALL BE FURNISHED AND INSTALLED IN ACCORDANCE WITH CITY OF HOUSTON SPECIFICATION SECTION 01554S.
3. SEE SHEET CD9-0016 FOR TRAFFIC BUTTON LOCATIONS AND DETAILS.
4. ALL PAVEMENT MARKINGS SHALL BE IN ACCORDANCE WITH CITY OF HOUSTON STANDARD DETAILS AND SPECIFICATIONS.

**CITY OF HOUSTON**
DEPARTMENT OF PUBLIC WORKS AND ENGINEERING
CITY OF HOUSTON DWG NO:
PUBLIC WORKS AND ENGINEERING ACCEPTED AND FILED 46862 CITY DRAWING NUMBER HOUSTON, TEXAS

CONTRACT SHEET No. 124 OF 379

| REV | DATE | DESCRIPTION | ADD | AMD | CCR | BY | ENG | CHK | APP |
|---|---|---|---|---|---|---|---|---|---|

TEDSI INFRASTRUCTURE GROUP
Consulting Engineers
10260 Westheimer Rd., Suite 460
Houston, Texas 77042
(713) 975-8337
TBPE F-1640

STATE OF TEXAS — ZAMEER AHMED 83201 LICENSED PROFESSIONAL ENGINEER — 2/17/10

**DANNENBAUM**
ENGINEERING COMPANY - HOUSTON, LLC
T.B.P.E. FIRM REGISTRATION #8998
3100 WEST ALABAMA HOUSTON, TEXAS 77098 (713) 520-9570

HRT HOUSTON RAPID TRANSIT JV

METRO Solutions
Metropolitan Transit Authority of Harris County, Texas

| | |
|---|---|
| SC | 2/17/2010 |
| DRN BY PFE | DATE 2/17/2010 |
| DRN CKD BY SC | DATE 2/17/2010 |
| DES BY PFE | DATE 2/17/2010 |
| DES CKD BY ZA | DATE 2/17/2010 |
| APPROVED BY | DATE |
| SCALE: 1"=40' | |

METRO SOLUTIONS NORTH CORRIDOR - SEGMENT IA

# SIGNING AND PAVEMENT MARKINGS STA 1665+00 TO END PROJECT

CONTRACT NO. 0800120 | DRAWING NO. WM3-0012 | REV.

RELEASED FOR CONSTRUCTION APR 1 2010

pt:\2008\28994 - metro north corridor phase 2\cadd\segment 1a and 2b\traffic\MSNCSPM12.dgn 2/17/2010

pt:2008\28994 - metro north corridor phase 2\cadd\segment 1a and 2b\traffic\MSNCSPM12.dgn