WM-0001

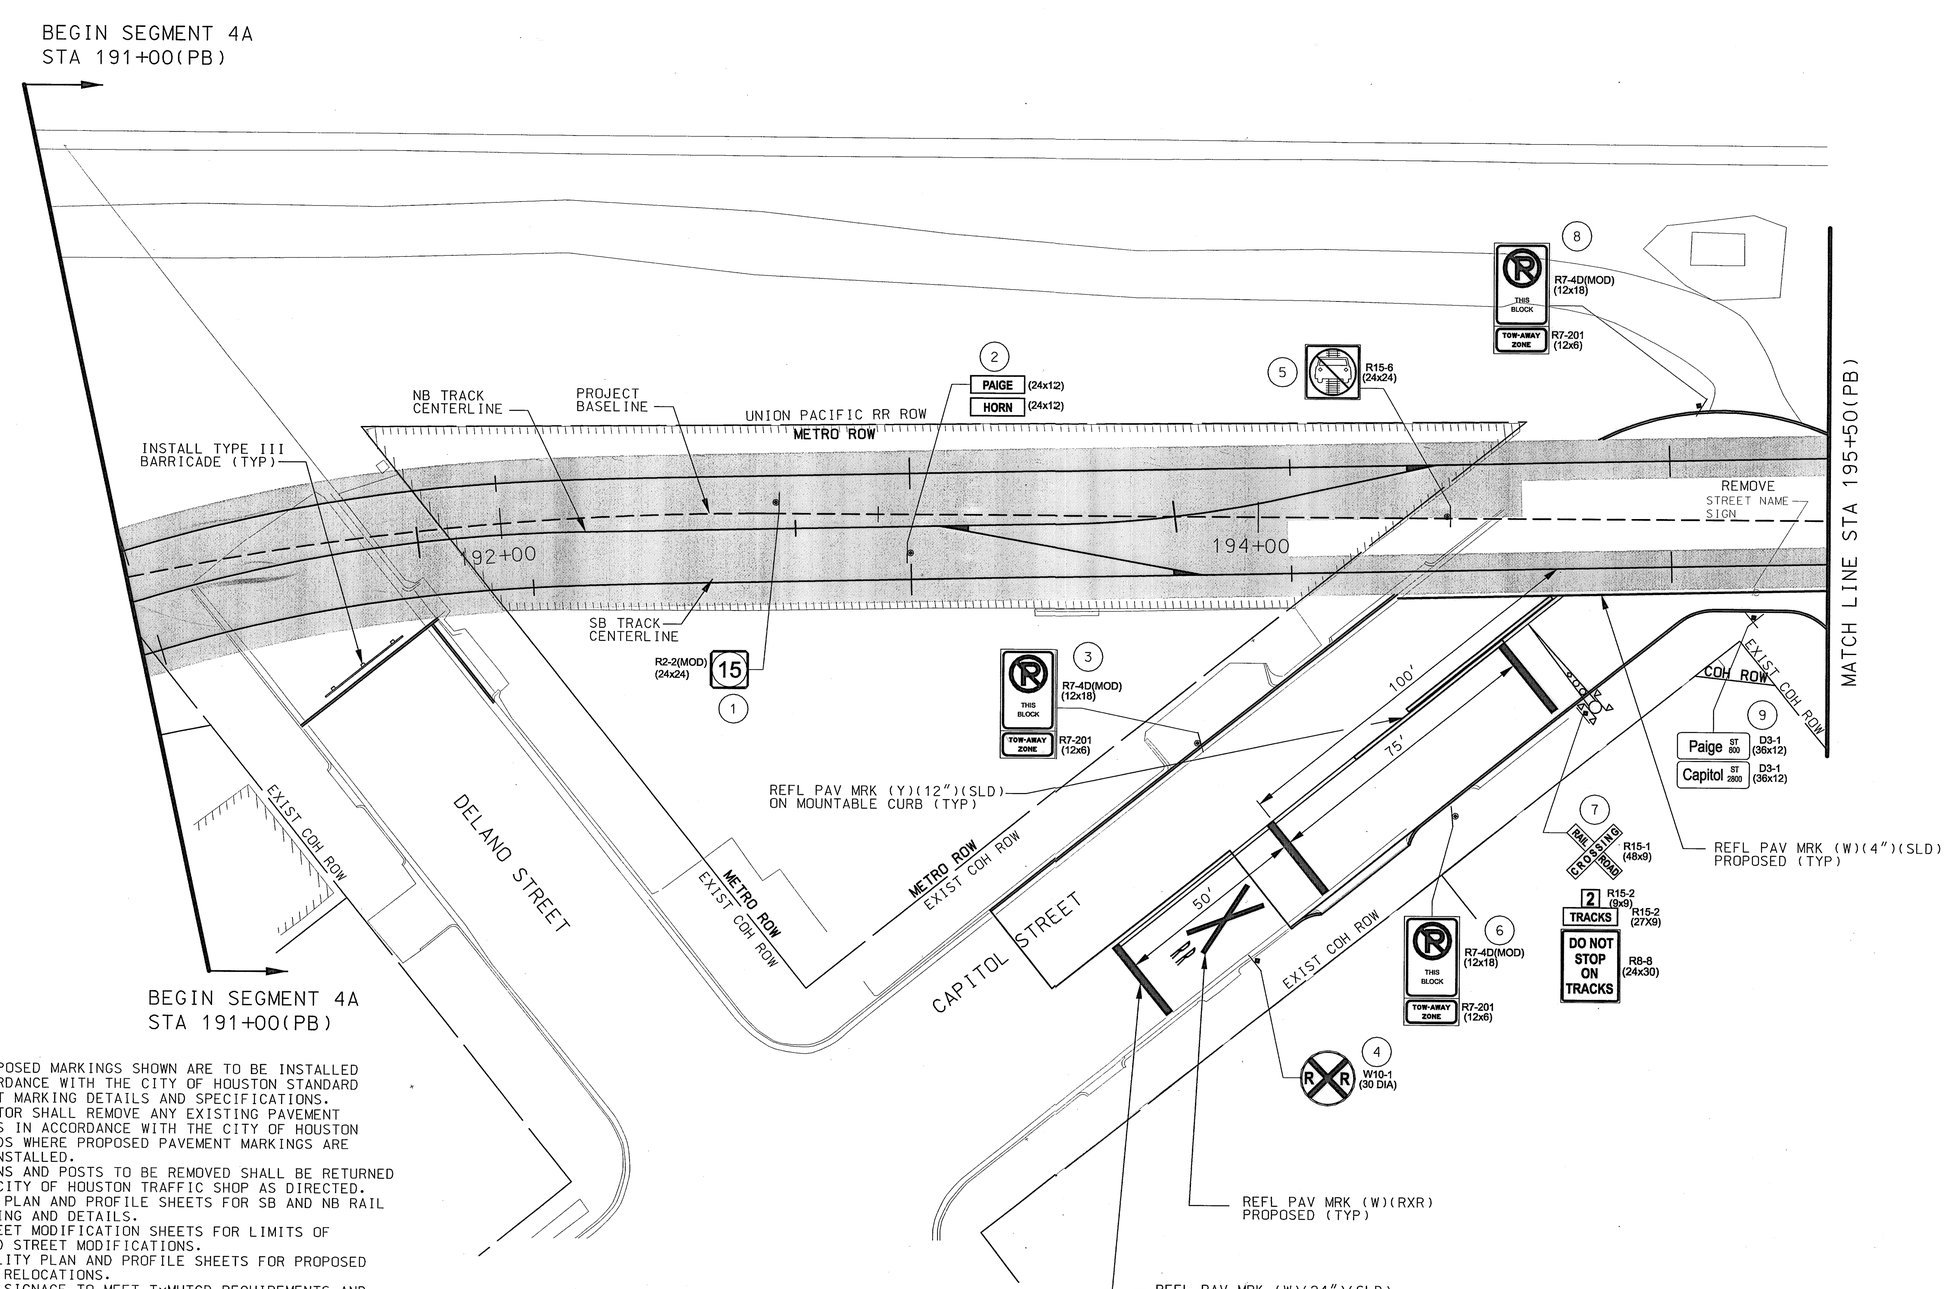

SCALE (IN FEET)
HORIZ 0 10 20 40

LEGEND

- EXISTING ROW
- PROPOSED ROW
- LRT TRACK ℄
- CROSSING GATE
- PROPOSED SIGN
- EXISTING SIGN

NOTES:

1. ALL PROPOSED MARKINGS SHOWN ARE TO BE INSTALLED IN ACCORDANCE WITH THE CITY OF HOUSTON STANDARD PAVEMENT MARKING DETAILS AND SPECIFICATIONS.
2. CONTRACTOR SHALL REMOVE ANY EXISTING PAVEMENT MARKINGS IN ACCORDANCE WITH THE CITY OF HOUSTON STANDARDS WHERE PROPOSED PAVEMENT MARKINGS ARE TO BE INSTALLED.
3. ALL SIGNS AND POSTS TO BE REMOVED SHALL BE RETURNED TO THE CITY OF HOUSTON TRAFFIC SHOP AS DIRECTED.
4. SEE LRT PLAN AND PROFILE SHEETS FOR SB AND NB RAIL STATIONING AND DETAILS.
5. SEE STREET MODIFICATION SHEETS FOR LIMITS OF PROPOSED STREET MODIFICATIONS.
6. SEE UTILITY PLAN AND PROFILE SHEETS FOR PROPOSED UTILITY RELOCATIONS.
7. ALL NEW SIGNAGE TO MEET TxMUTCD REQUIREMENTS AND SPACING.
8. SEE TRAFFIC SIGNAL SHEETS FOR LAYOUTS OF PROPOSED SIGNAL IMPROVEMENTS AND SIGNAL RELATED SIGNS.

RELEASED FOR CONSTRUCTION 7/28/10

CITY OF HOUSTON
DEPARTMENT OF PUBLIC WORKS AND ENGINEERING

PUBLIC WORKS AND ENGINEERING
REVIEWED AND FILED
47226
CITY DRAWING NUMBER
HOUSTON, TEXAS

CONTRACT SHEET NO 135 OF 375

REV	DATE	DESCRIPTION	ADD	AMD	CCR	BY	ENG	CHK	APP

Lockwood, Andrews & Newnam, Inc.
A LEO A DALY COMPANY

STATE OF TEXAS
THOMAS D. DUNCAN
98353
LICENSED PROFESSIONAL ENGINEER
6/23/10
Lockwood, Andrews & Newnam Inc.
ID # 2614

HRT
HOUSTON RAPID TRANSIT JV

METRO Solutions
Going Places
Metropolitan Transit Authority of Harris County, Texas

CADD		05/14/10 DATE
DRN BY	J.O.	05/14/10 DATE
DRN CKD BY	T.D.	05/14/10 DATE
DES BY	M.A.F.	05/14/10 DATE
DES CKD BY	C.E.R.	05/14/10 DATE
APPROVED BY		DATE

SCALE: AS SHOWN

METRO SOLUTIONS SOUTHEAST CORRIDOR - 4A

SIGNING AND PAVEMENT MARKING
STA 191+00 (PB) TO
STA 195+50 (PB)

CONTRACT NO. CT0800120 | DRAWING NO. WC3-0007 | REV.

6/23/2010 9:54:37 AM ahelhout
r:\12409\150-10118-000\prod\5+0+design-reference\5+01 gec design\5+01+01 drawings\05-civil-traffic\segment 4a\SEC4WM007.dgn