WM-0004

DETAIL "A"
N.T.S.

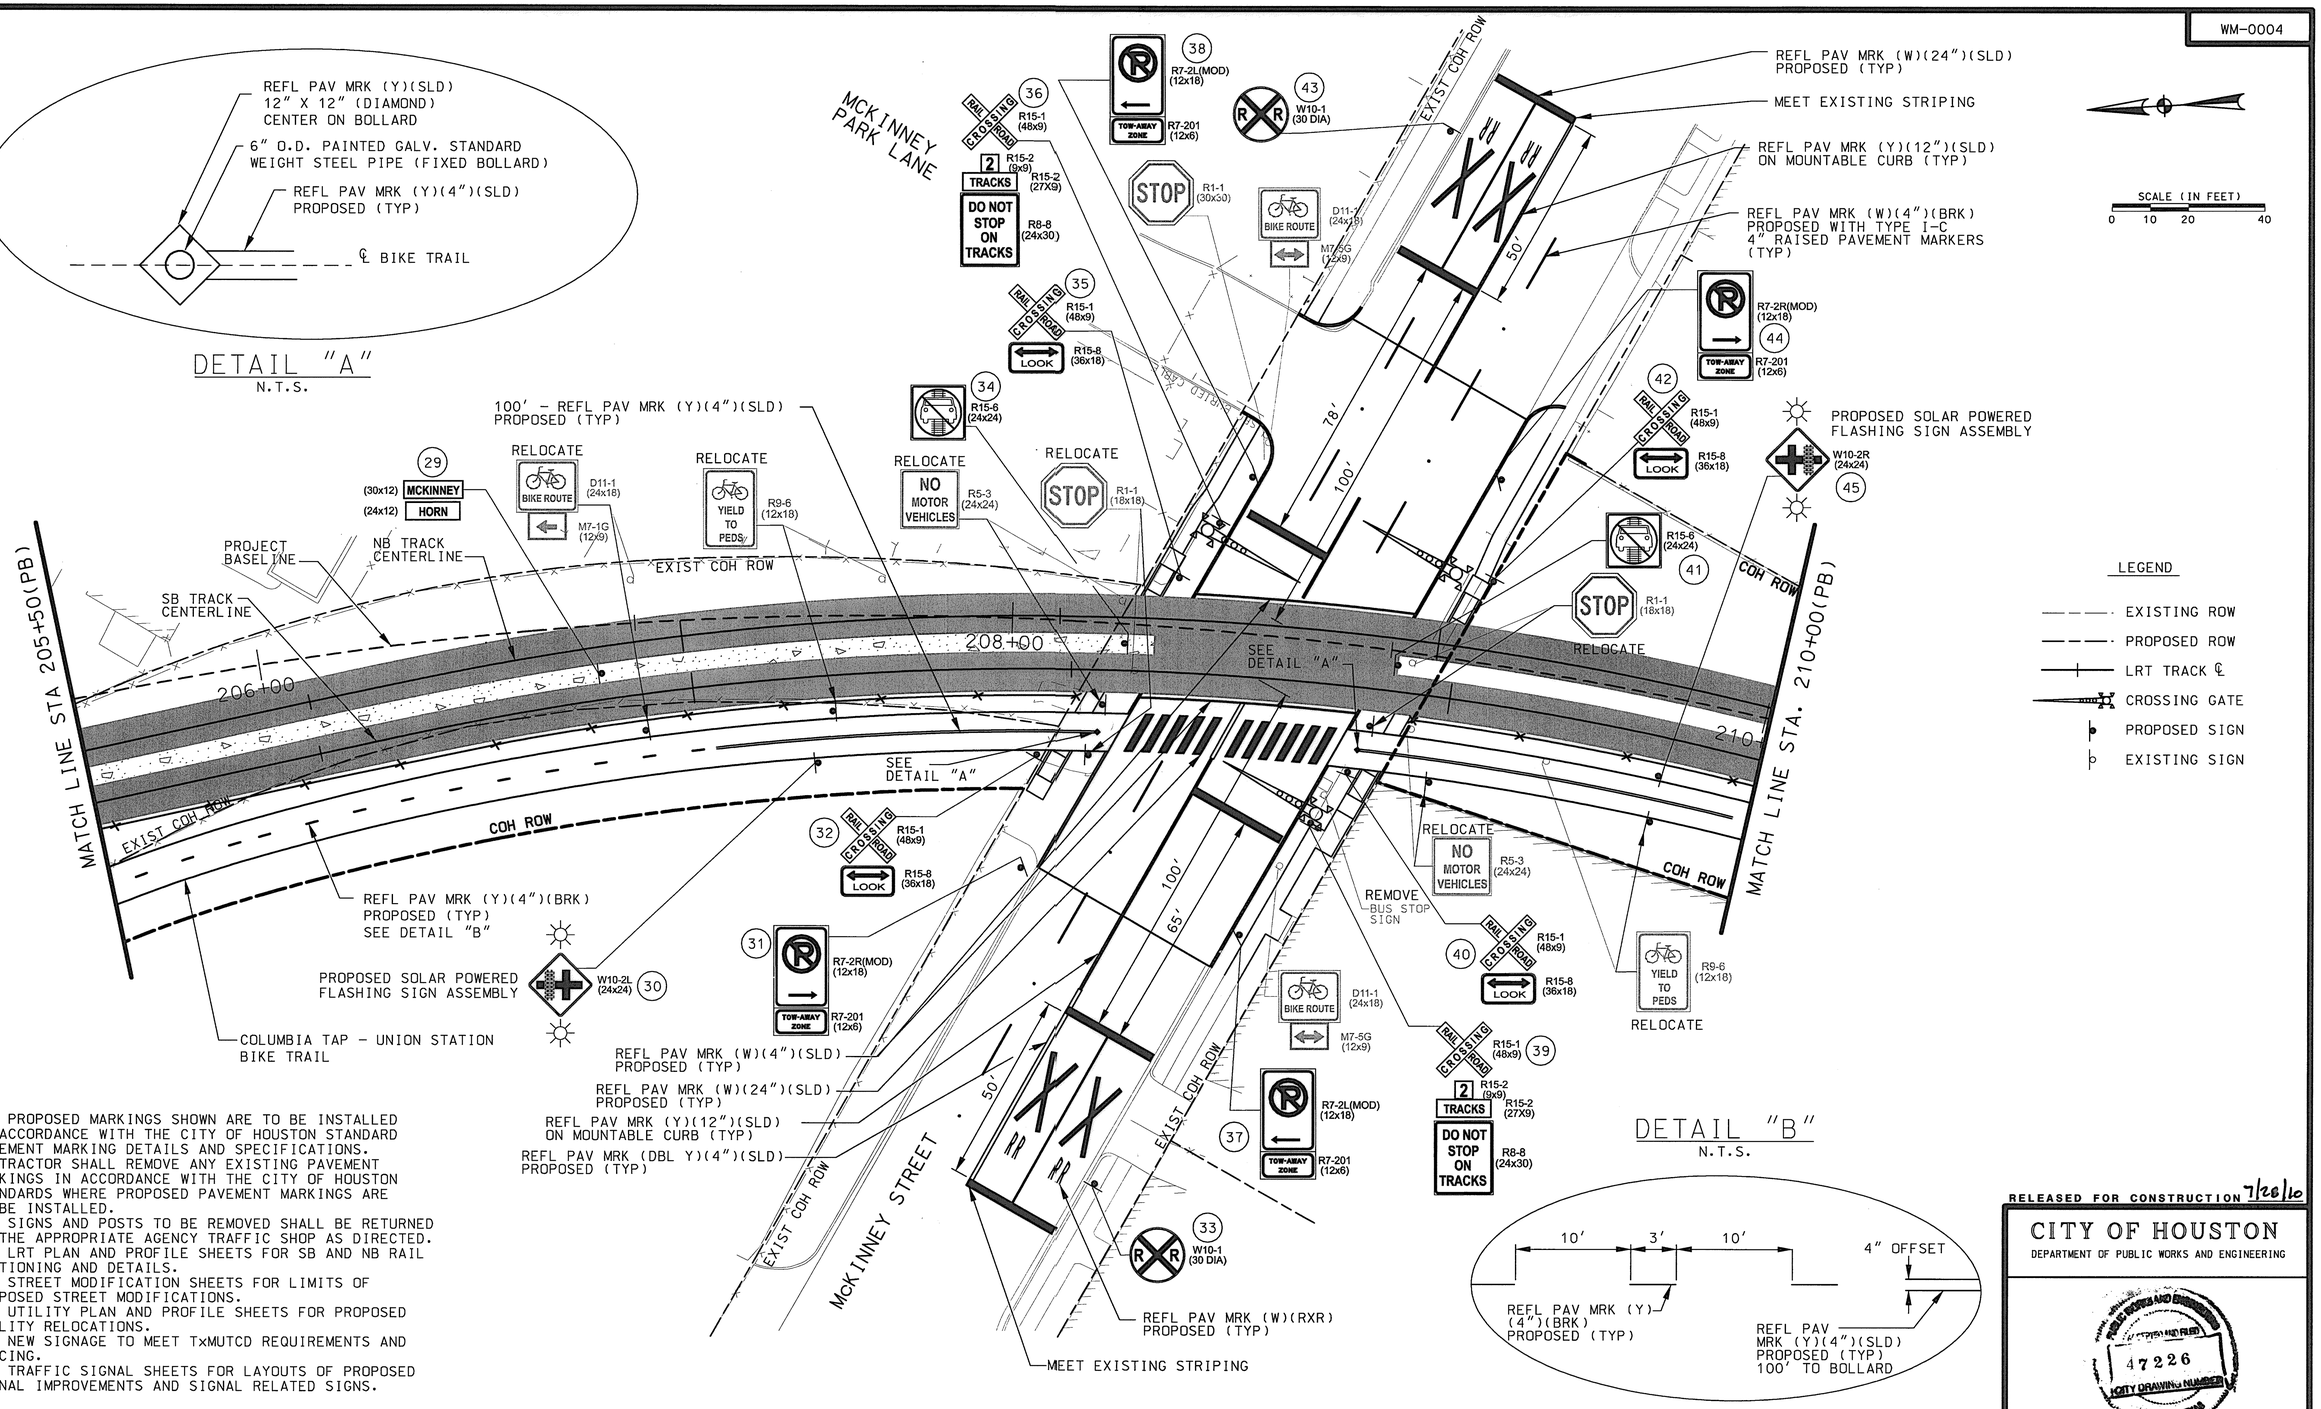

NOTES:
1. ALL PROPOSED MARKINGS SHOWN ARE TO BE INSTALLED IN ACCORDANCE WITH THE CITY OF HOUSTON STANDARD PAVEMENT MARKING DETAILS AND SPECIFICATIONS.
2. CONTRACTOR SHALL REMOVE ANY EXISTING PAVEMENT MARKINGS IN ACCORDANCE WITH THE CITY OF HOUSTON STANDARDS WHERE PROPOSED PAVEMENT MARKINGS ARE TO BE INSTALLED.
3. ALL SIGNS AND POSTS TO BE REMOVED SHALL BE RETURNED TO THE APPROPRIATE AGENCY TRAFFIC SHOP AS DIRECTED.
4. SEE LRT PLAN AND PROFILE SHEETS FOR SB AND NB RAIL STATIONING AND DETAILS.
5. SEE STREET MODIFICATION SHEETS FOR LIMITS OF PROPOSED STREET MODIFICATIONS.
6. SEE UTILITY PLAN AND PROFILE SHEETS FOR PROPOSED UTILITY RELOCATIONS.
7. ALL NEW SIGNAGE TO MEET TxMUTCD REQUIREMENTS AND SPACING.
8. SEE TRAFFIC SIGNAL SHEETS FOR LAYOUTS OF PROPOSED SIGNAL IMPROVEMENTS AND SIGNAL RELATED SIGNS.

DETAIL "B"
N.T.S.

RELEASED FOR CONSTRUCTION 7/28/10

CITY OF HOUSTON
DEPARTMENT OF PUBLIC WORKS AND ENGINEERING

PUBLIC WORKS AND ENGINEERING — APPROVED AND FILED — 47226 — CITY DRAWING NUMBER — HOUSTON, TEXAS

CONTRACT SHEET NO 138 OF 375

REV	DATE	DESCRIPTION	ADD	AMD	CCR	BY	ENG	CHK	APP

Lockwood, Andrews & Newnam, Inc.
A LEO A DALY COMPANY

STATE OF TEXAS — THOMAS D. DUNCAN — 86353 — LICENSED PROFESSIONAL ENGINEER — 5/24/10
Lockwood, Andrews & Newnam Inc. ID # 2614

HRT — HOUSTON RAPID TRANSIT JV

METRO Solutions — Going Places — Metropolitan Transit Authority of Harris County, Texas

CADD DRN BY	05/14/10 DATE
J.D. DRN CKD BY	05/14/10 DATE
T.D. DES BY	05/14/10 DATE
M.A.F. DES CKD BY	05/14/10 DATE
C.E.R. APPROVED BY	05/14/10 DATE
SCALE: AS SHOWN	

METRO SOLUTIONS SOUTHEAST CORRIDOR - 4A
SIGNING AND PAVEMENT MARKING
STA 205+50 (PB) TO
STA 210+00 (PB)

CONTRACT NO. CT0800120 | DRAWING NO. WC3-0010 | REV.

5/19/2010 ahelhout
r:\120409\50-10118-000\prod\5•0•design-reference\5•01 geo design\5•01•01 drawings\05-civil-traffic\segment 4a\SEC4WM010.dgn
9:25:24 AM