WM-0007

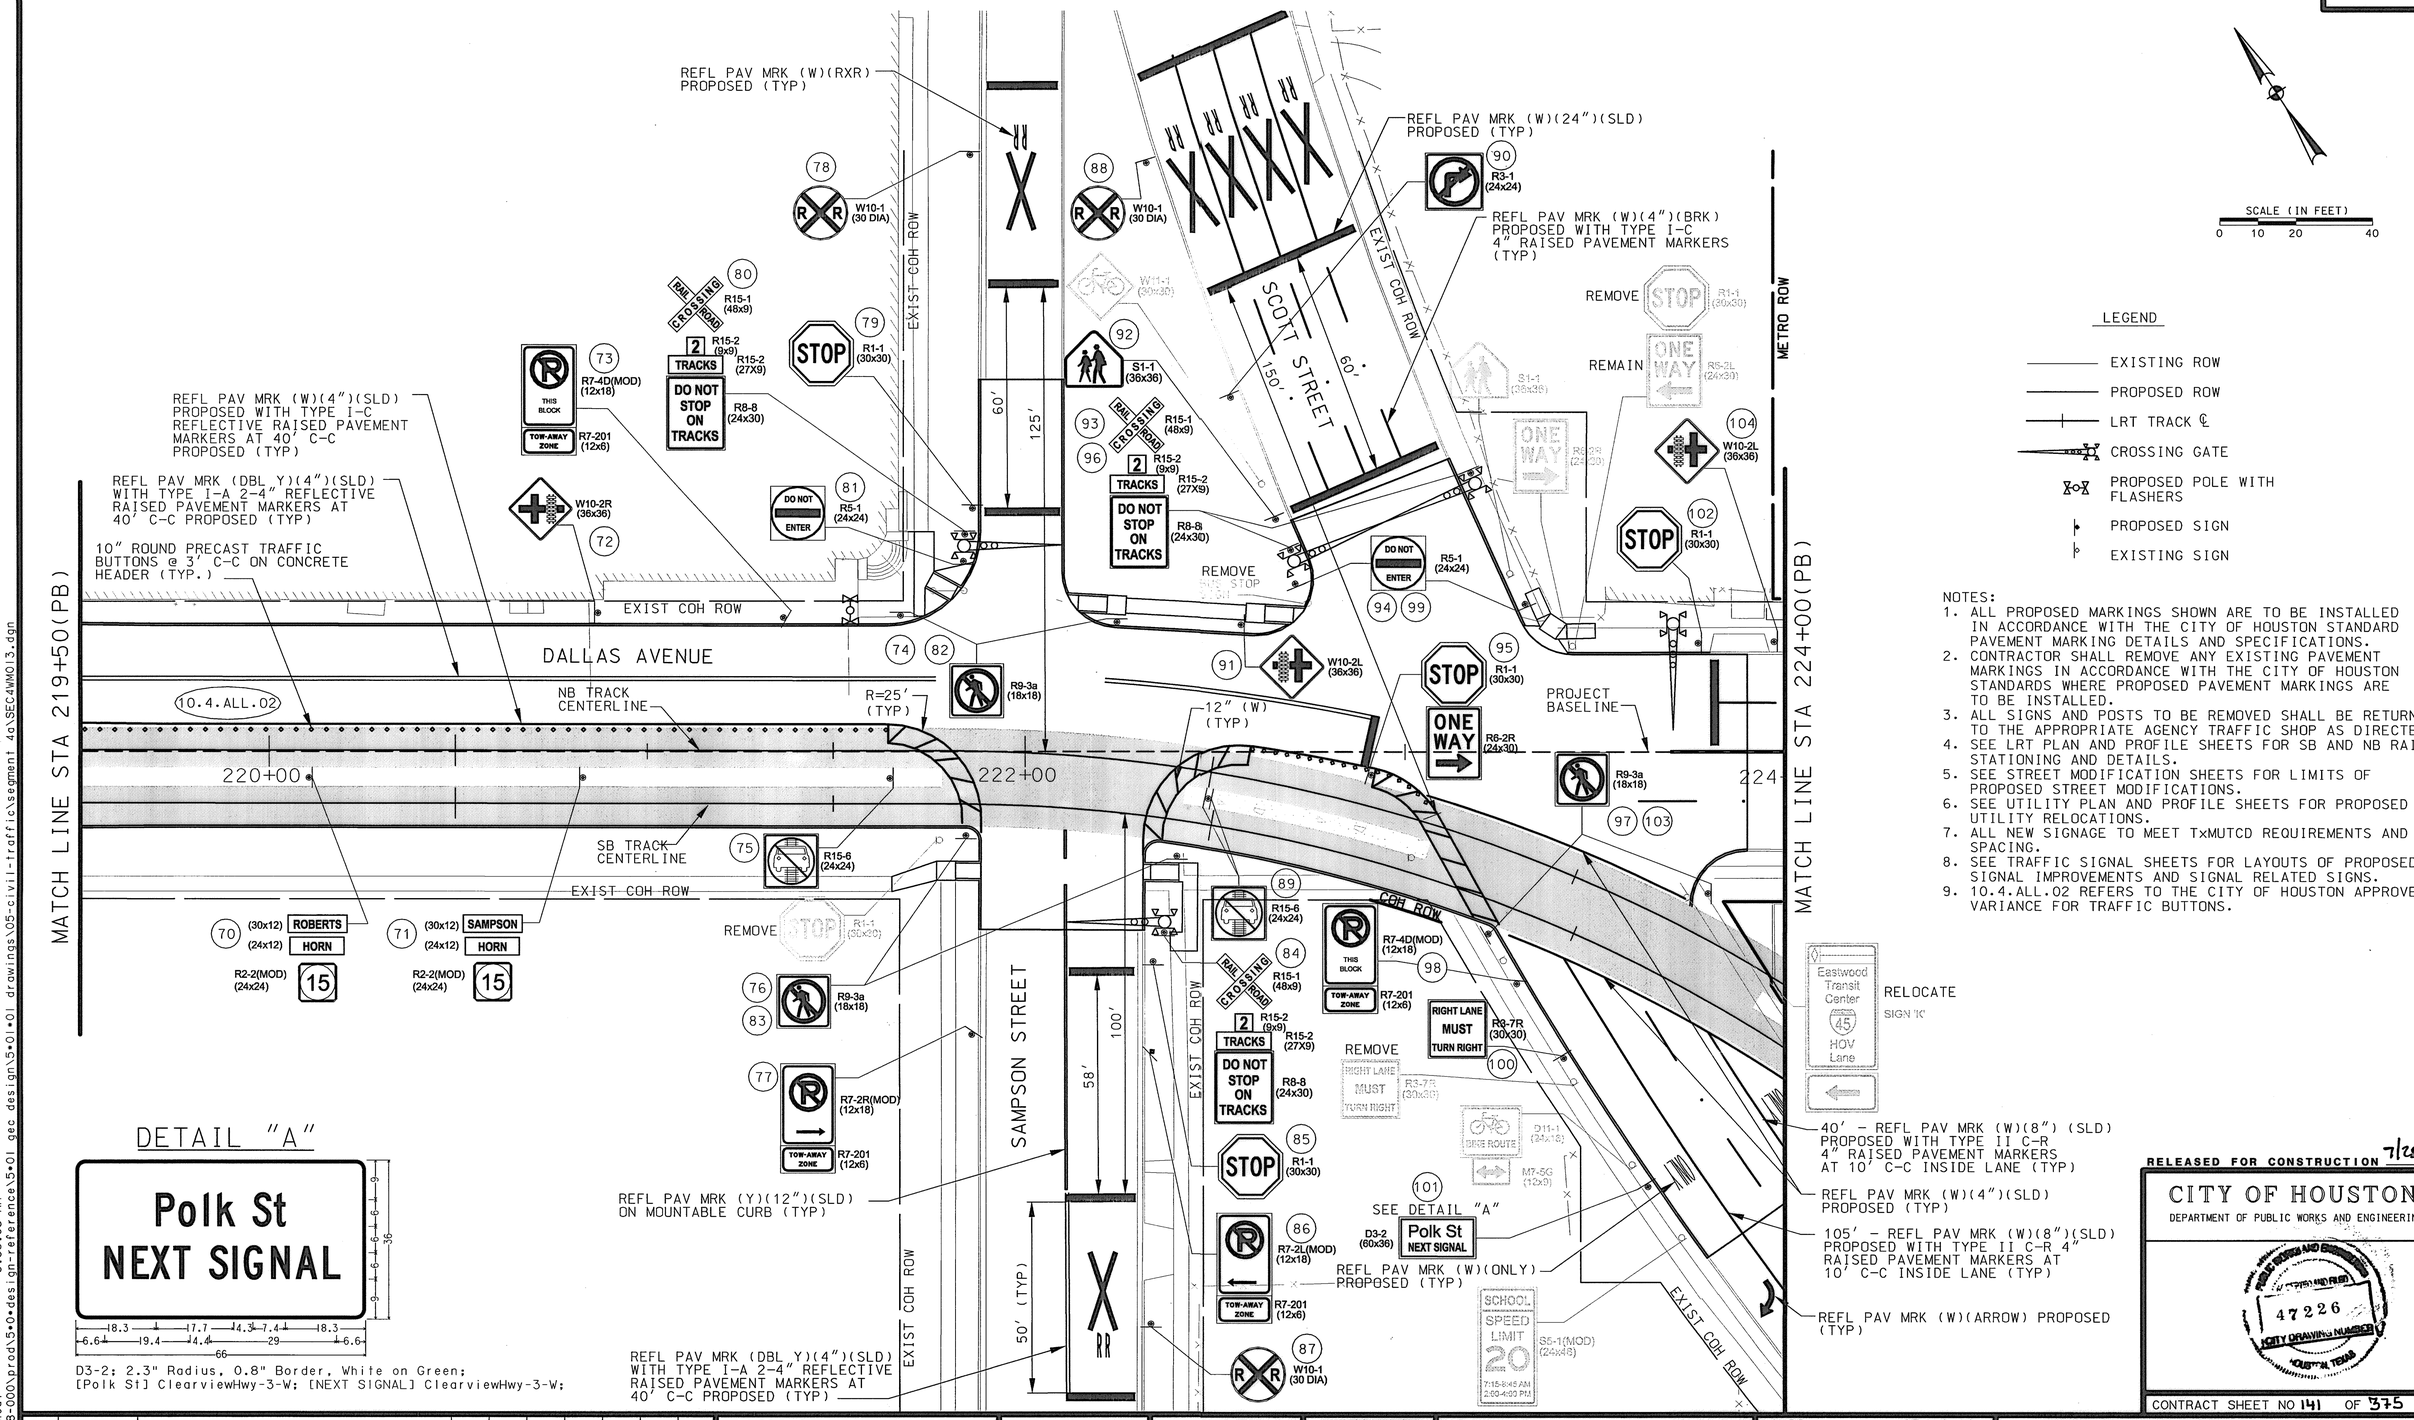

DETAIL "A"

D3-2; 2.3" Radius, 0.8" Border, White on Green; [Polk St] ClearviewHwy-3-W; [NEXT SIGNAL] ClearviewHwy-3-W;

SCALE (IN FEET)
0 10 20 40

LEGEND

- EXISTING ROW
- PROPOSED ROW
- LRT TRACK ℄
- CROSSING GATE
- PROPOSED POLE WITH FLASHERS
- PROPOSED SIGN
- EXISTING SIGN

NOTES:
1. ALL PROPOSED MARKINGS SHOWN ARE TO BE INSTALLED IN ACCORDANCE WITH THE CITY OF HOUSTON STANDARD PAVEMENT MARKING DETAILS AND SPECIFICATIONS.
2. CONTRACTOR SHALL REMOVE ANY EXISTING PAVEMENT MARKINGS IN ACCORDANCE WITH THE CITY OF HOUSTON STANDARDS WHERE PROPOSED PAVEMENT MARKINGS ARE TO BE INSTALLED.
3. ALL SIGNS AND POSTS TO BE REMOVED SHALL BE RETURNED TO THE APPROPRIATE AGENCY TRAFFIC SHOP AS DIRECTED.
4. SEE LRT PLAN AND PROFILE SHEETS FOR SB AND NB RAIL STATIONING AND DETAILS.
5. SEE STREET MODIFICATION SHEETS FOR LIMITS OF PROPOSED STREET MODIFICATIONS.
6. SEE UTILITY PLAN AND PROFILE SHEETS FOR PROPOSED UTILITY RELOCATIONS.
7. ALL NEW SIGNAGE TO MEET TxMUTCD REQUIREMENTS AND SPACING.
8. SEE TRAFFIC SIGNAL SHEETS FOR LAYOUTS OF PROPOSED SIGNAL IMPROVEMENTS AND SIGNAL RELATED SIGNS.
9. 10.4.ALL.02 REFERS TO THE CITY OF HOUSTON APPROVED VARIANCE FOR TRAFFIC BUTTONS.

RELEASED FOR CONSTRUCTION 7/28/10

CITY OF HOUSTON
DEPARTMENT OF PUBLIC WORKS AND ENGINEERING

PUBLIC WORKS AND ENGINEERING (713) 845-1000 47226 HOUSTON, TEXAS

CONTRACT SHEET NO. 141 OF 375

REV	DATE	DESCRIPTION	ADD	AMD	CCR	BY	ENG	CHK	APP

Lockwood, Andrews & Newnam, Inc.
A LEO A DALY COMPANY

STATE OF TEXAS 6/23/10 THOMAS D. DUNCAN 98353 LICENSED PROFESSIONAL ENGINEER
Lockwood, Andrews & Newnam Inc. ID # 2614

HRT HOUSTON RAPID TRANSIT JV

METRO Solutions Going Places
Metropolitan Transit Authority of Harris County, Texas

CADD		05/14/10
DRN BY	J.O.	DATE 05/14/10
DRN CKD BY	T.D.	DATE 05/14/10
DES BY	M.A.F.	DATE 05/14/10
DES CKD BY	C.E.R.	DATE
APPROVED BY		DATE

SCALE: AS SHOWN

METRO SOLUTIONS SOUTHEAST CORRIDOR - 4A

SIGNING AND PAVEMENT MARKING STA 219+50 (PB) TO STA 224+00 (PB)

CONTRACT NO. CT0800120 | DRAWING NO. WC3-0013 | REV.

6/23/2010 ahelhout
r:\20409\150-10118-000\prod\5•0•design-reference\5•01 gec design\5•01•01 drawings\05-civil-traffic\segment 4a\SEC4WM013.dgn
9:55:08 AM