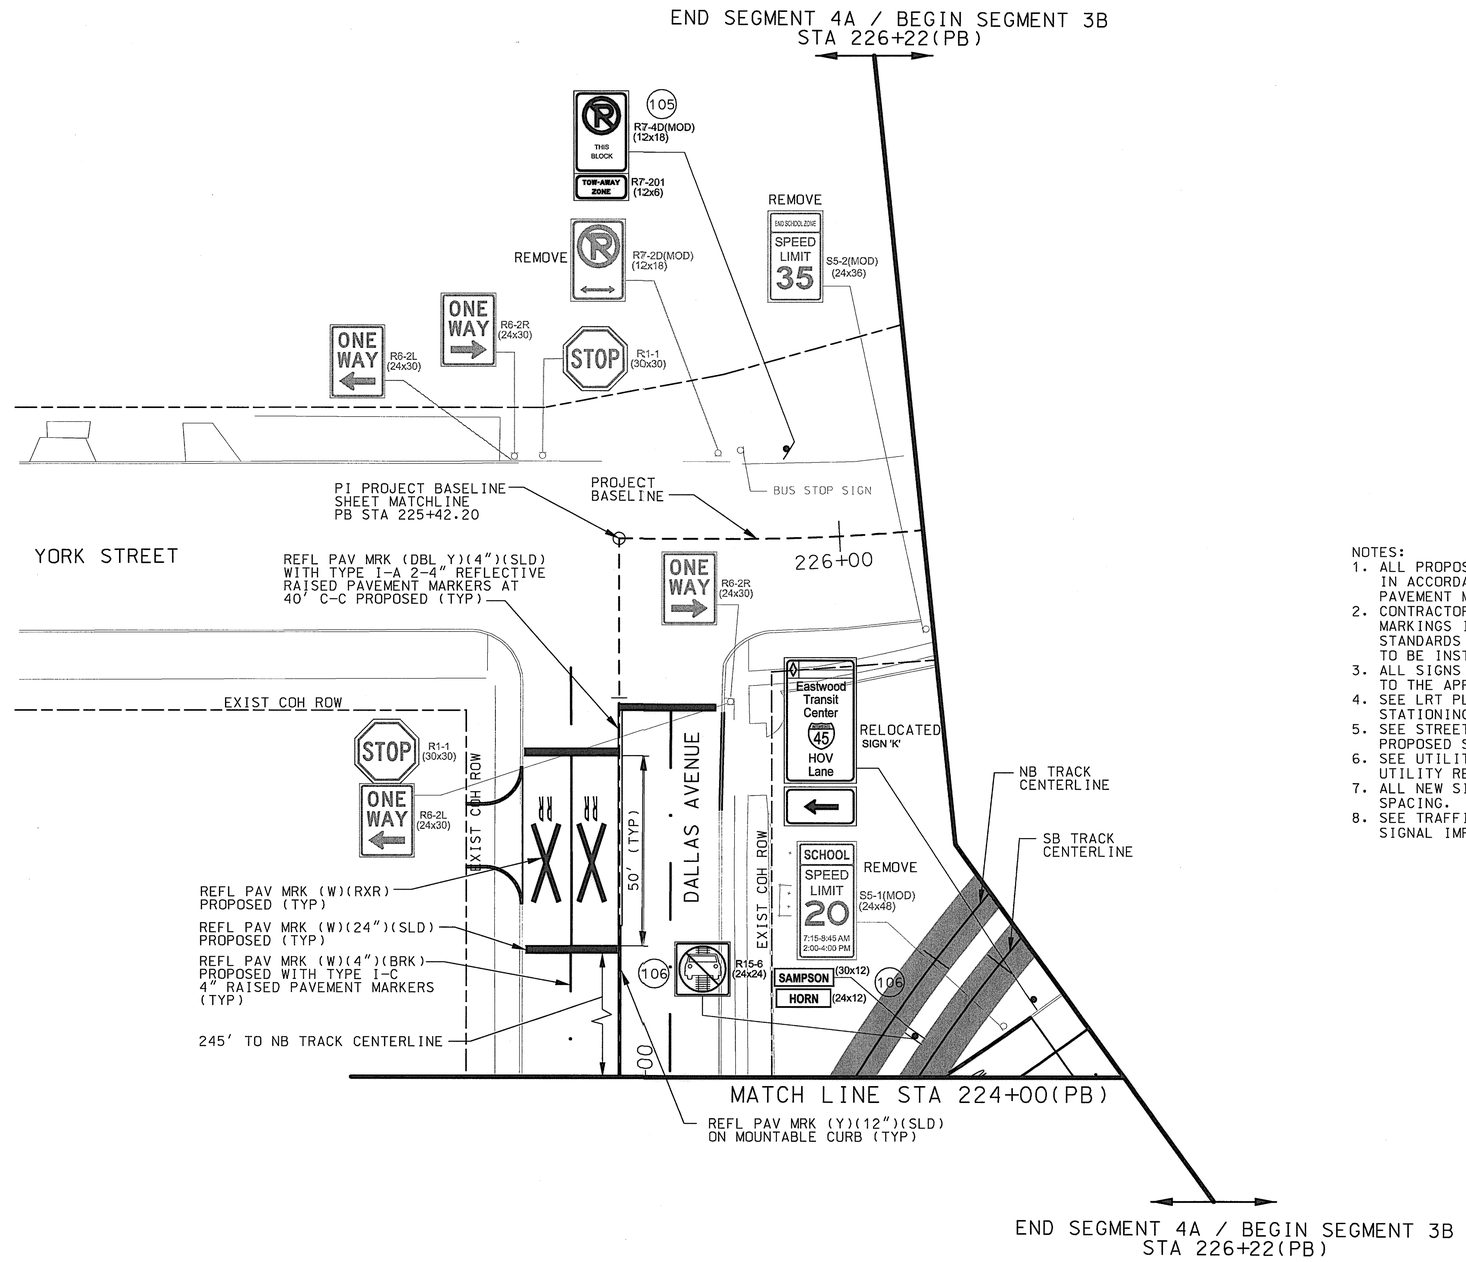


SCALE (IN FEET)
0 10 20 40

LEGEND

- EXISTING ROW
- PROPOSED ROW
- LRT TRACK ℄
- CROSSING GATE
- PROPOSED SIGN
- EXISTING SIGN

NOTES:
1. ALL PROPOSED MARKINGS SHOWN ARE TO BE INSTALLED IN ACCORDANCE WITH THE CITY OF HOUSTON STANDARD PAVEMENT MARKING DETAILS AND SPECIFICATIONS.
2. CONTRACTOR SHALL REMOVE ANY EXISTING PAVEMENT MARKINGS IN ACCORDANCE WITH THE CITY OF HOUSTON STANDARDS WHERE PROPOSED PAVEMENT MARKINGS ARE TO BE INSTALLED.
3. ALL SIGNS AND POSTS TO BE REMOVED SHALL BE RETURNED TO THE APPROPRIATE AGENCY TRAFFIC SHOP AS DIRECTED.
4. SEE LRT PLAN AND PROFILE SHEETS FOR SB AND NB RAIL STATIONING AND DETAILS.
5. SEE STREET MODIFICATION SHEETS FOR LIMITS OF PROPOSED STREET MODIFICATIONS.
6. SEE UTILITY PLAN AND PROFILE SHEETS FOR PROPOSED UTILITY RELOCATIONS.
7. ALL NEW SIGNAGE TO MEET TxMUTCD REQUIREMENTS AND SPACING.
8. SEE TRAFFIC SIGNAL SHEETS FOR LAYOUTS OF PROPOSED SIGNAL IMPROVEMENTS AND SIGNAL RELATED SIGNS.

RELEASED FOR CONSTRUCTION 7/28/10

CITY OF HOUSTON
DEPARTMENT OF PUBLIC WORKS AND ENGINEERING

PUBLIC WORKS AND ENGINEERING
APPROVED AND FILED
47226
CITY DRAWING NUMBER
HOUSTON, TEXAS

CONTRACT SHEET NO 142 OF 375

| REV | DATE | DESCRIPTION | ADD | AMD | CCR | BY | ENG | CHK | APP |
|---|---|---|---|---|---|---|---|---|---|

Lockwood, Andrews & Newnam, Inc.
A LEO A DALY COMPANY

STATE OF TEXAS
THOMAS D. DUNCAN
98353
LICENSED PROFESSIONAL ENGINEER
5/24/10
Lockwood, Andrews & Newnam Inc.
ID # 2614

HRT
HOUSTON
RAPID TRANSIT JV

METRO Solutions
Going Places
Metropolitan Transit Authority of Harris County, Texas

| | | |
|---|---|---|
| CADD | | 05/14/10 |
| DRN BY | | DATE |
| J.O. | | 05/14/10 |
| DRN CKD BY | | DATE |
| T.D. | | 05/14/10 |
| DES BY | | DATE |
| M.A.F. | | 05/14/10 |
| DES CKD BY | | DATE |
| C.E.R. | | 05/14/10 |
| APPROVED BY | | DATE |
| SCALE: | AS SHOWN | |

METRO SOLUTIONS SOUTHEAST CORRIDOR - 4A

SIGNING AND PAVEMENT MARKING
STA 224+00 (PB) TO
STA 226+20 (PB)

CONTRACT NO. CT0800120 | DRAWING NO. WC3-0014 | REV.

5/19/2010 ahelhout
r:\120409\150-10118-000\prod\5*0*design-reference\5*01 geo design\5*01*01 drawings\05-civil-traffic\segment 4a\SEC4WM014.dgn 9:26:30 AM