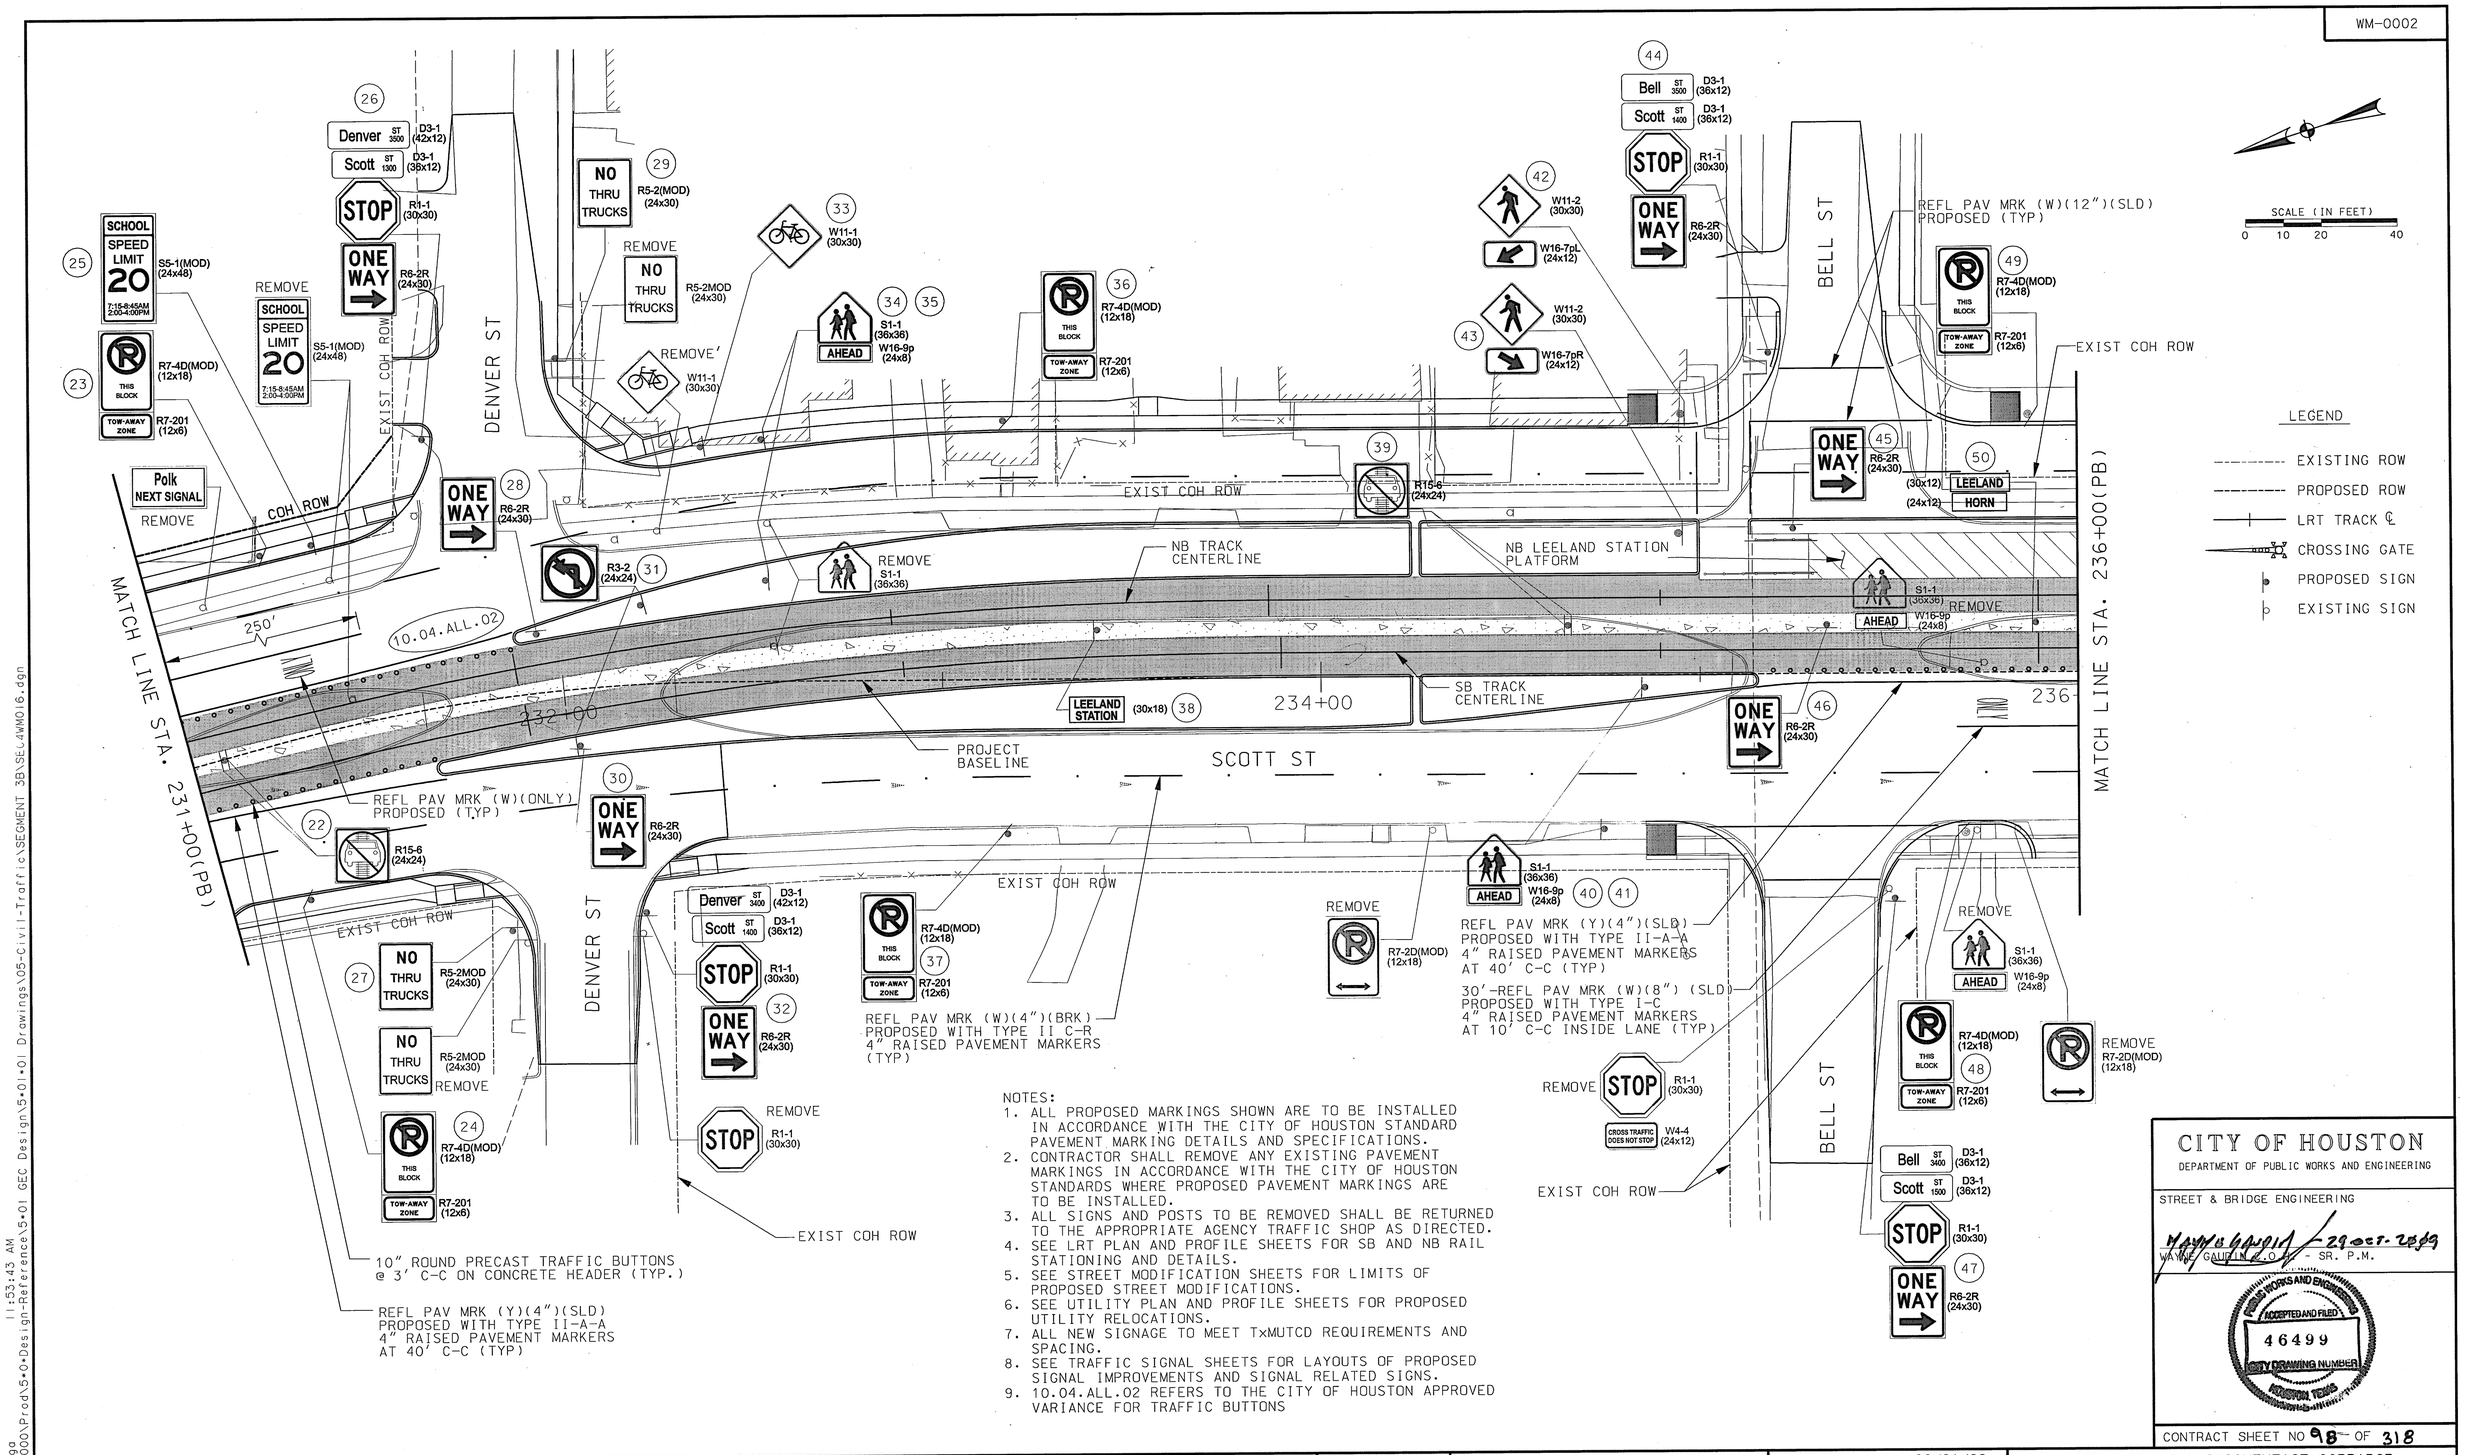

NOTES:

1. ALL PROPOSED MARKINGS SHOWN ARE TO BE INSTALLED IN ACCORDANCE WITH THE CITY OF HOUSTON STANDARD PAVEMENT MARKING DETAILS AND SPECIFICATIONS.
2. CONTRACTOR SHALL REMOVE ANY EXISTING PAVEMENT MARKINGS IN ACCORDANCE WITH THE CITY OF HOUSTON STANDARDS WHERE PROPOSED PAVEMENT MARKINGS ARE TO BE INSTALLED.
3. ALL SIGNS AND POSTS TO BE REMOVED SHALL BE RETURNED TO THE APPROPRIATE AGENCY TRAFFIC SHOP AS DIRECTED.
4. SEE LRT PLAN AND PROFILE SHEETS FOR SB AND NB RAIL STATIONING AND DETAILS.
5. SEE STREET MODIFICATION SHEETS FOR LIMITS OF PROPOSED STREET MODIFICATIONS.
6. SEE UTILITY PLAN AND PROFILE SHEETS FOR PROPOSED UTILITY RELOCATIONS.
7. ALL NEW SIGNAGE TO MEET TxMUTCD REQUIREMENTS AND SPACING.
8. SEE TRAFFIC SIGNAL SHEETS FOR LAYOUTS OF PROPOSED SIGNAL IMPROVEMENTS AND SIGNAL RELATED SIGNS.
9. 10.04.ALL.02 REFERS TO THE CITY OF HOUSTON APPROVED VARIANCE FOR TRAFFIC BUTTONS

CITY OF HOUSTON
DEPARTMENT OF PUBLIC WORKS AND ENGINEERING

STREET & BRIDGE ENGINEERING

WAYNE GAUDIN, P.O.H. - SR. P.M. 29 OCT. 2009

PUBLIC WORKS AND ENGINEERING ACCEPTED AND FILED 46499 CITY DRAWING NUMBER HOUSTON, TEXAS

CONTRACT SHEET NO 98 OF 318

REV	DATE	DESCRIPTION	ADD	AMD	CCR	BY	ENG	CHK	APP

Lockwood, Andrews & Newnam, Inc.
A LEO A DALY COMPANY

STATE OF TEXAS THOMAS D. DUNCAN 98353 LICENSED PROFESSIONAL ENGINEER 9/23/09
Lockwood, Andrews & Newnam Inc. ID # 2614

HRT HOUSTON RAPID TRANSIT JV

METRO Solutions Going Places
Metropolitan Transit Authority of Harris County, Texas

CADD	DRN BY	09/21/09 DATE
J.O.	DRN CKD BY	09/21/09 DATE
T.D.	DES BY	09/21/09 DATE
M.A.F.	DES CKD BY	09/21/09 DATE
C.E.R.	APPROVED BY	09/21/09 DATE

SCALE: AS SHOWN

METRO SOLUTIONS SOUTHEAST CORRIDOR

SIGNING AND PAVEMENT MARKING
STA 231+00 (PB) TO
STA 236+00 (PB)

CONTRACT NO. CT0800120 | DRAWING NO. WC3-0026 | REV.

RELEASED FOR CONSTRUCTION DEC 11 2009

9/23/2009 JLOrtega 11:53:43 AM
R:\120409\150-10118-000\Prod\5•0•Design-Reference\5•01 GEC Design\5•01•01 Drawings\05-Civil-Traffic\SEGMENT 3B\SEC4WM016.dgn