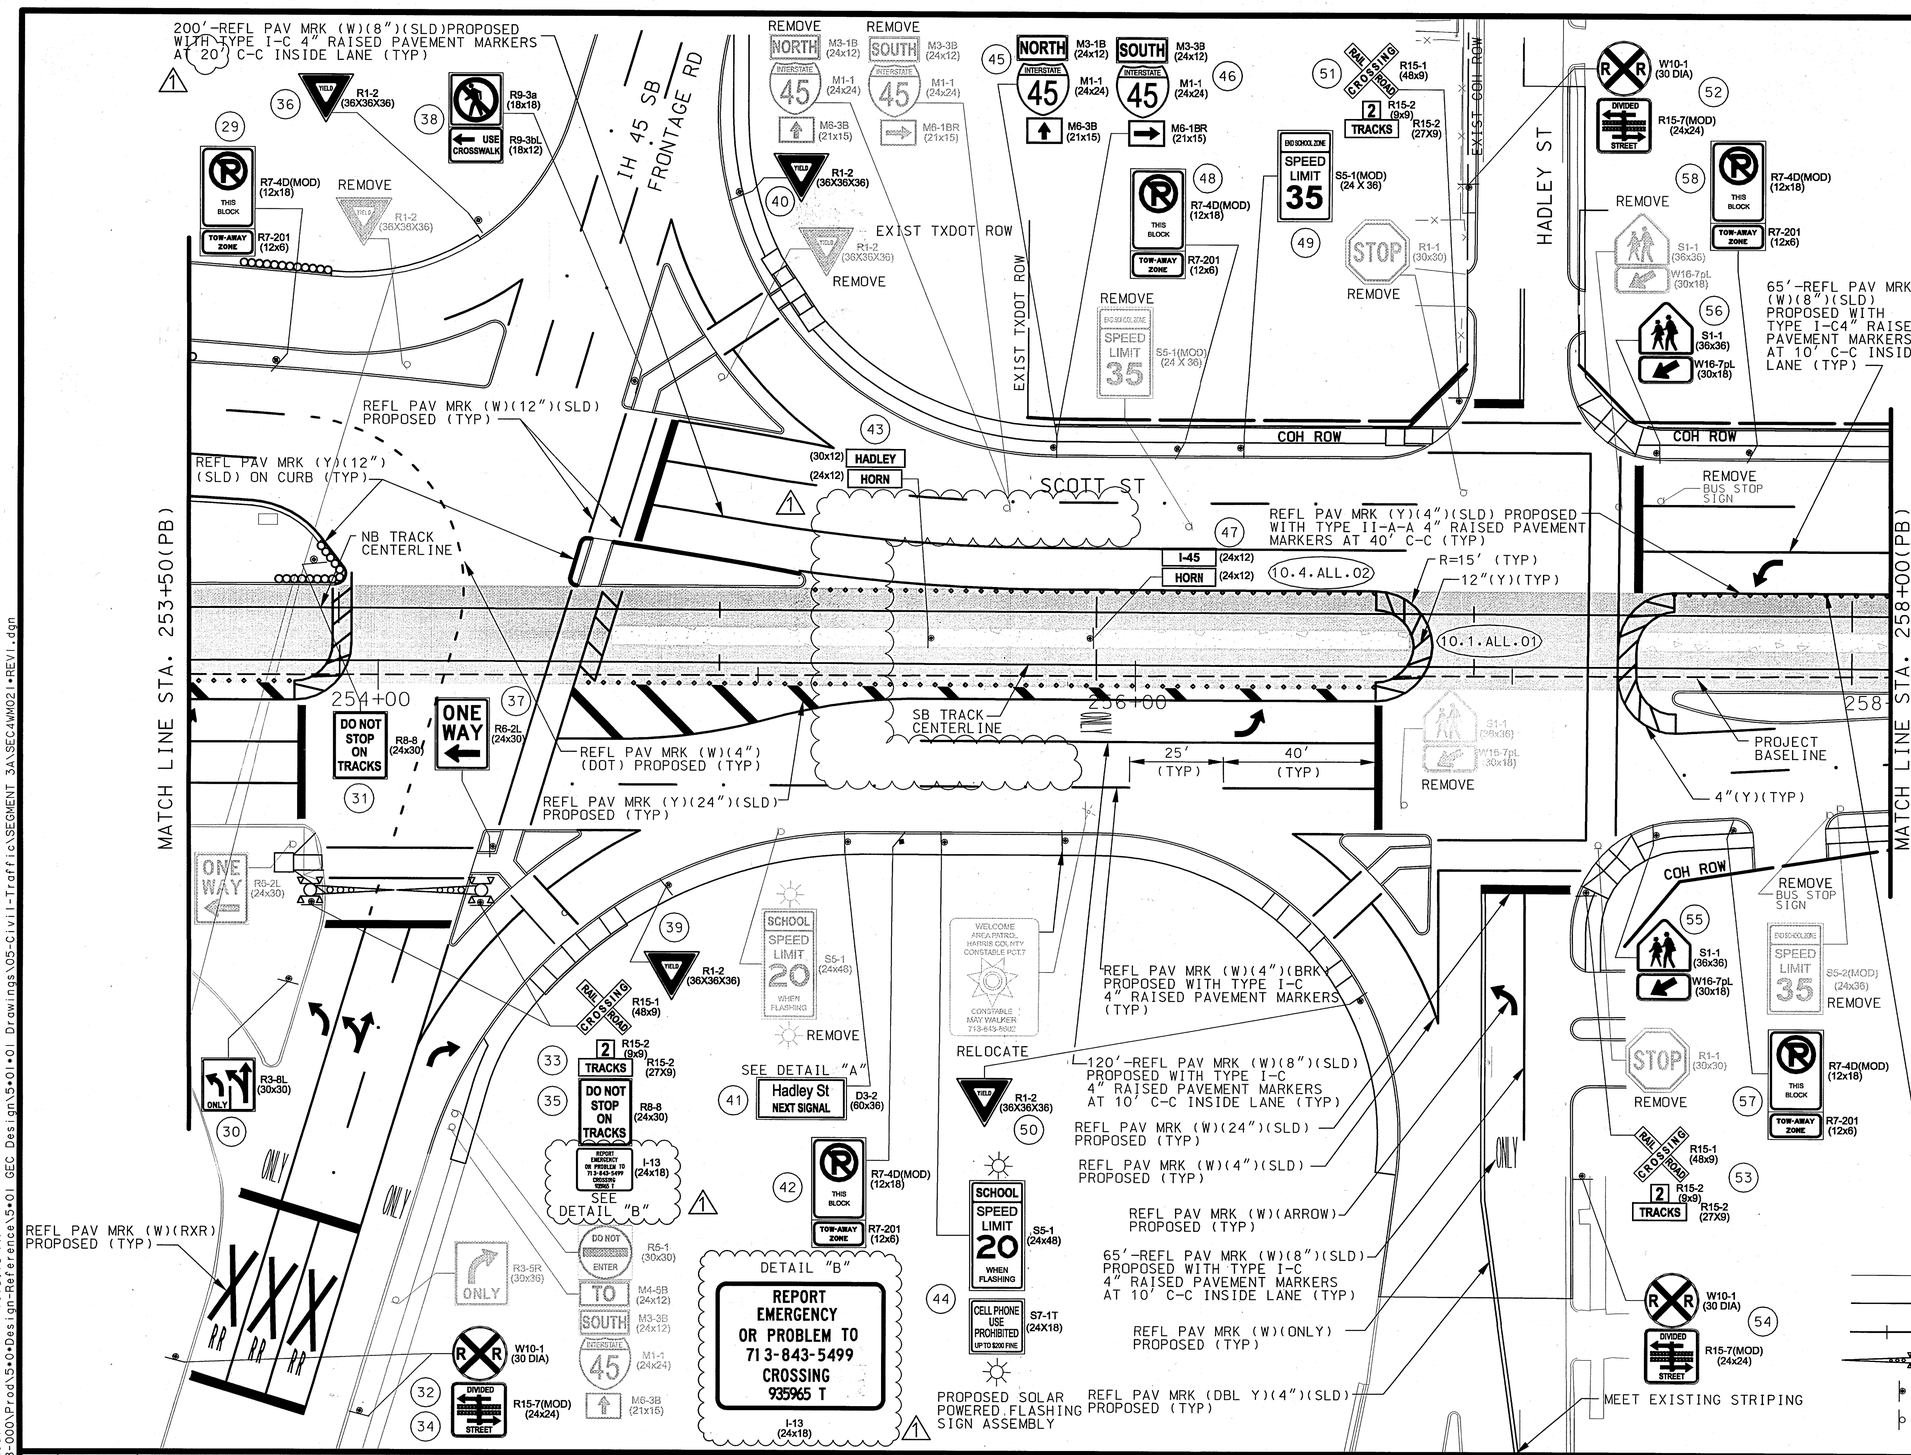

DETAIL "A"

SCALE (IN FEET) 0 10 20 40

Hadley St
NEXT SIGNAL

6.5 | 33.7 | 4.9 | 8.4 | 6.5 — 60
7.1 | 16.8 | 3.8 | 25.2 | 7.1
5 | 6 | 6 | 8 | 5 — 30

D3-2; 1.5" Radius, 0.5" Border, White on Green; [Hadley St] ClearviewHwy-2-W; [NEXT SIGNAL] ClearviewHwy-2-W;

NOTES WITHIN TxDOT R.O.W.:

1. ALL PROPOSED MARKINGS SHOWN ARE TO BE INSTALLED IN ACCORDANCE WITH THE TXDOT STANDARD PAVEMENT MARKING DETAILS AND SPECIFICATIONS AND IN ACCORDANCE WITH THE GUIDELINES IN THE TEXAS MANUAL ON UNIFORM TRAFFIC CONTROL DEVICES.
2. METRO AGREES TO MAINTAIN THE PAVEMENT MARKINGS AND ADVANCED WARNING SIGNS PLACED ALONG THE ROADWAYS UNDER THEIR JURISDICTION IN ACCORDANCE WITH THE GUIDELINES IN THE TEXAS MANUAL ON UNIFORM TRAFFIC CONTROL DEVICES AS SHOWN ON THE LAYOUT AND STANDARD SHEETS AS ACKNOWLEDGED ON THE TITLE SHEET.
3. METRO OR ITS CONTRACTOR SHALL FURNISH, INSTALL AND MAINTAIN SIGN MOUNTING BRACKETS FOR THE REPORT SIGN R15-4
4. TxDOT PERMIT WILL BE REQUIRED FOR WORK WITHIN TxDOT R.O.W.

NOTES WITHIN C.O.H. R.O.W. :

1. ALL PROPOSED MARKINGS SHOWN ARE TO BE INSTALLED IN ACCORDANCE WITH THE CITY OF HOUSTON STANDARD PAVEMENT MARKING DETAILS AND SPECIFICATIONS.
2. CONTRACTOR SHALL REMOVE ANY EXISTING PAVEMENT MARKINGS IN ACCORDANCE WITH THE CITY OF HOUSTON STANDARDS WHERE PROPOSED PAVEMENT MARKINGS ARE TO BE INSTALLED.
3. ALL SIGNS AND POSTS TO BE REMOVED SHALL BE RETURNED TO THE APPROPRIATE AGENCY TRAFFIC SHOP AS DIRECTED.
4. SEE LRT PLAN AND PROFILE SHEETS FOR SB AND NB RAIL STATIONING AND DETAILS.
5. SEE STREET MODIFICATION SHEETS FOR LIMITS OF PROPOSED STREET MODIFICATIONS.
6. SEE UTILITY PLAN AND PROFILE SHEETS FOR PROPOSED UTILITY RELOCATIONS.
7. ALL NEW SIGNAGE TO MEET TxMUTCD REQUIREMENTS AND SPACING.
8. SEE TRAFFIC SIGNAL SHEETS FOR LAYOUTS OF PROPOSED SIGNAL IMPROVEMENTS AND SIGNAL RELATED SIGNS.
9. 10.4.ALL.02 REFERS TO THE CITY OF HOUSTON APPROVED VARIANCE FOR TRAFFIC BUTTONS.
10. 10.1.ALL.01 REFERS TO THE CITY OF HOUSTON APPROVED VARIANCE FOR MEDIAN NOSE.
11. SIGNAGE RESTRICTING SEMITRAILER U-TURNS TO BE PROVIDED ON TRAFFIC SIGNAL MAST ARMS.

RELEASED FOR CONSTRUCTION 12/17/10

CITY OF HOUSTON
DEPARTMENT OF PUBLIC WORKS AND ENGINEERING

47205

CONTRACT SHEET NO 158 OF 523

REV	DATE	DESCRIPTION	ADD	AMD	CCR	BY	ENG	CHK	APP
1	11/24/10	RFR 00016 - TXDOT REVISIONS				AEH	TD		DW

Lockwood, Andrews & Newnam, Inc.
A LEO A DALY COMPANY

STATE OF TEXAS — THOMAS D. DUNCAN — 98353 — LICENSED PROFESSIONAL ENGINEER — 11/30/10
Lockwood, Andrews & Newnam Inc. ID # 2614

HRT
HOUSTON RAPID TRANSIT JV

METRO Solutions
Going Places
Metropolitan Transit Authority of Harris County, Texas

CADD		06/07/10
DRN BY	J.O.	DATE 06/07/10
DRN CKD BY	T.D.	DATE 06/07/10
DES BY	M.A.F.	DATE 06/07/10
DES CKD BY	C.E.R.	DATE 06/07/10
APPROVED BY		DATE

SCALE: AS SHOWN

METRO SOLUTIONS SOUTHEAST CORRIDOR - 3A

SIGNING AND PAVEMENT MARKING
STA 253+50 (PB) TO
~~STA 258+00 (PB)~~
DOT 935 965 T

CONTRACT NO. CT0800120 | DRAWING NO. WC3-0031 | REV. 1

11/24/2010 ahelhout
R:\120409\50-1018-000\Prod\5•0•Design-Reference\5•01 GEC Design\5•01•01 Drawings\05-Civil-Traffic\SEGMENT 3A\SEC4WM021•REV1.dgn 1:16:16 PM