


SCALE (IN FEET)
0 10 20 40

LEGEND
- EXISTING ROW
- PROPOSED ROW
- LRT TRACK ℄
- CROSSING GATE
- PROPOSED SIGN
- EXISTING SIGN

NOTES:
1. ALL PROPOSED MARKINGS SHOWN ARE TO BE INSTALLED IN ACCORDANCE WITH THE CITY OF HOUSTON STANDARD PAVEMENT MARKING DETAILS AND SPECIFICATIONS.
2. CONTRACTOR SHALL REMOVE ANY EXISTING PAVEMENT MARKINGS IN ACCORDANCE WITH THE CITY OF HOUSTON STANDARDS WHERE PROPOSED PAVEMENT MARKINGS ARE TO BE INSTALLED.
3. ALL SIGNS AND POSTS TO BE REMOVED SHALL BE RETURNED TO THE APPROPRIATE AGENCY TRAFFIC SHOP AS DIRECTED.
4. SEE LRT PLAN AND PROFILE SHEETS FOR SB AND NB RAIL STATIONING AND DETAILS.
5. SEE STREET MODIFICATION SHEETS FOR LIMITS OF PROPOSED STREET MODIFICATIONS.
6. SEE UTILITY PLAN AND PROFILE SHEETS FOR PROPOSED UTILITY RELOCATIONS.
7. ALL NEW SIGNAGE TO MEET TxMUTCD REQUIREMENTS AND SPACING.
8. SEE TRAFFIC SIGNAL SHEETS FOR LAYOUTS OF PROPOSED SIGNAL IMPROVEMENTS AND SIGNAL RELATED SIGNS.

DETAIL "A"

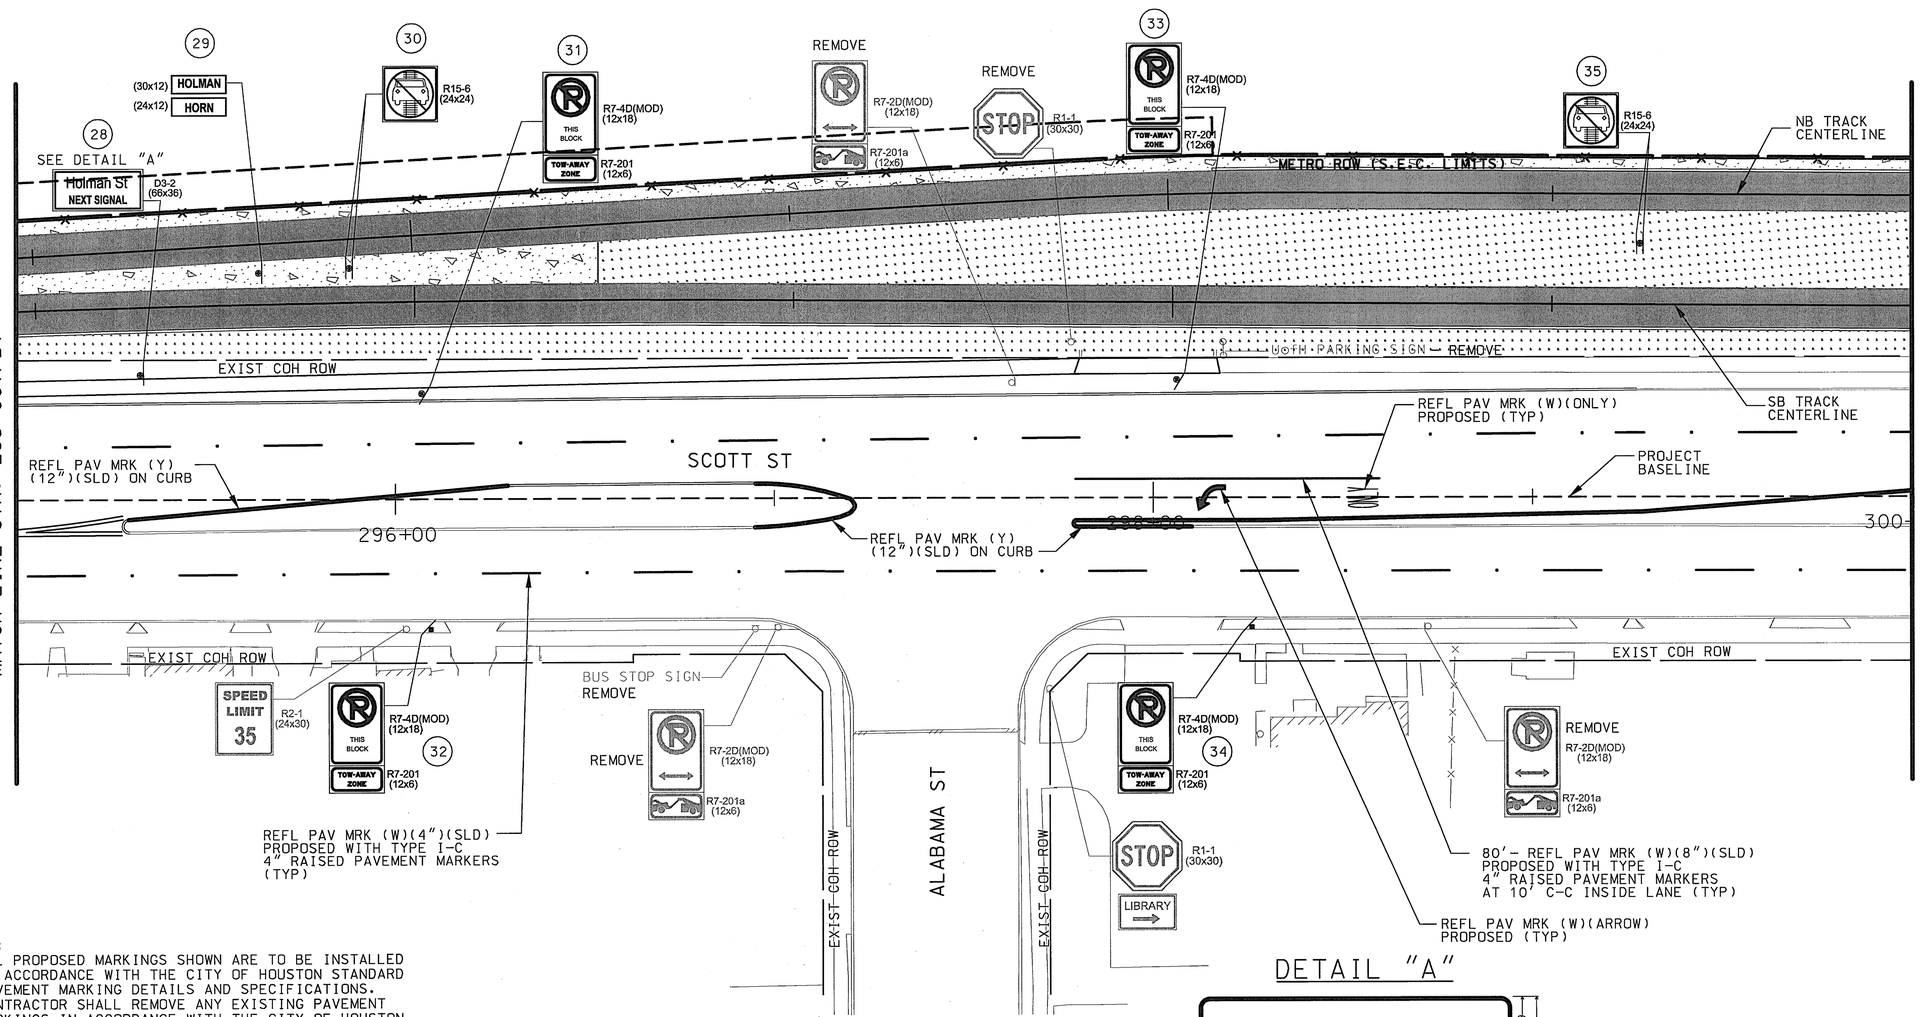


D3-2; 2.3" Radius, 0.8" Border, White on Green;
[Holman St] ClearviewHwy-3-W; [NEXT SIGNAL] ClearviewHwy-3-W;

| REV | DATE | DESCRIPTION | ADD | AMD | CCR | BY | ENG | CHK | APP |
|---|---|---|---|---|---|---|---|---|---|
| 1 | 06/28/2011 | RFR 00033 - 2B TRACK REALIGNMENT | | | | | | | |

Lockwood, Andrews & Newnam, Inc.
A LEO A DALY COMPANY

THOMAS D. DUNCAN
98353
LICENSED PROFESSIONAL ENGINEER
STATE OF TEXAS
Lockwood, Andrews & Newnam Inc.
ID # 2614

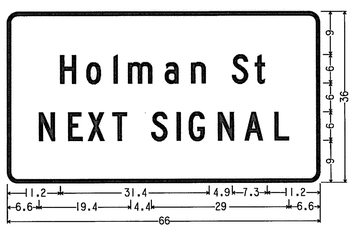HRT
HOUSTON
RAPID TRANSIT JV

METRO Solutions
Going Places
Metropolitan Transit Authority of Harris County, Texas

| | | |
|---|---|---|
| CADD | | 06/29/11 |
| DRN BY | J.O. | DATE 06/29/11 |
| DRN CKD BY | T.D. | DATE 06/29/11 |
| DES BY | M.A.F. | DATE 06/29/11 |
| DES CKD BY | C.E.R. | DATE 06/29/11 |
| APPROVED BY | | DATE |

SCALE: AS SHOWN

CITY OF HOUSTON
DEPARTMENT OF PUBLIC WORKS AND ENGINEERING

CONTRACT SHEET NO 134 OF 355

METRO SOLUTIONS SOUTHEAST CORRIDOR - 2B

# SIGNING AND PAVEMENT MARKING STA 295+00 (PB) TO STA 300+00 (PB)

CONTRACT NO. CT0800120 | DRAWING NO. WC3-0040 | REV. 1

1

I:\1\2011 ahelhout
R:\12409\150-10118-000\Prod\5•0•Design-Reference\5•01 GEC Design\5•01•01 Drawings\05-Civil-Traffic\SEGMENT 2B\SEC4WM030.dgn
9:52:04 AM