WM-0006

DETAIL "A"

NOTES WITHIN CITY OF HOUSTON R.O.W.:

1. ALL PROPOSED MARKINGS SHOWN ARE TO BE INSTALLED IN ACCORDANCE WITH THE CITY OF HOUSTON STANDARD PAVEMENT MARKING DETAILS AND SPECIFICATIONS.
2. CONTRACTOR SHALL REMOVE ANY EXISTING PAVEMENT MARKINGS IN ACCORDANCE WITH THE CITY OF HOUSTON STANDARDS WHERE PROPOSED PAVEMENT MARKINGS ARE TO BE INSTALLED.
3. ALL SIGNS AND POSTS TO BE REMOVED SHALL BE RETURNED TO THE CITY OF HOUSTON TRAFFIC SHOP AS DIRECTED.
4. SEE LRT PLAN AND PROFILE SHEETS FOR SB AND NB RAIL STATIONING AND DETAILS.
5. SEE STREET MODIFICATION SHEETS FOR LIMITS OF PROPOSED STREET MODIFICATIONS.
6. SEE UTILITY PLAN AND PROFILE SHEETS FOR PROPOSED UTILITY RELOCATIONS.
7. ALL NEW SIGNAGE TO MEET TxMUTCD REQUIREMENTS AND SPACING.
8. SEE TRAFFIC SIGNAL SHEETS FOR LAYOUTS OF PROPOSED SIGNAL IMPROVEMENTS AND SIGNAL RELATED SIGNS.

NOTES WITHIN TxDOT R.O.W.:

1. ALL PROPOSED MARKINGS SHOWN ARE TO BE INSTALLED IN ACCORDANCE WITH THE TXDOT STANDARD PAVEMENT MARKING DETAILS AND SPECIFICATIONS AND IN ACCORDANCE WITH THE GUIDELINES IN THE TEXAS MANUAL ON UNIFORM TRAFFIC CONTROL DEVICES.
2. METRO AGREES TO MAINTAIN THE PAVEMENT MARKINGS AND ADVANCED WARNING SIGNS PLACED ALONG THE ROADWAYS UNDER THEIR JURISDICTION IN ACCORDANCE WITH THE GUIDELINES IN THE TEXAS MANUAL ON UNIFORM TRAFFIC CONTROL DEVICES AS SHOWN ON THE LAYOUT AND STANDARD SHEETS AS ACKNOWLEDGED ON THE TITLE SHEET.
3. METRO OR ITS CONTRACTOR SHALL FURNISH, INSTALL AND MAINTAIN SIGN MOUNTING BRACKETS FOR THE REPORT SIGN R15-4
4. TxDOT PERMIT WILL BE REQUIRED FOR WORK WITHIN TxDOT R.O.W.

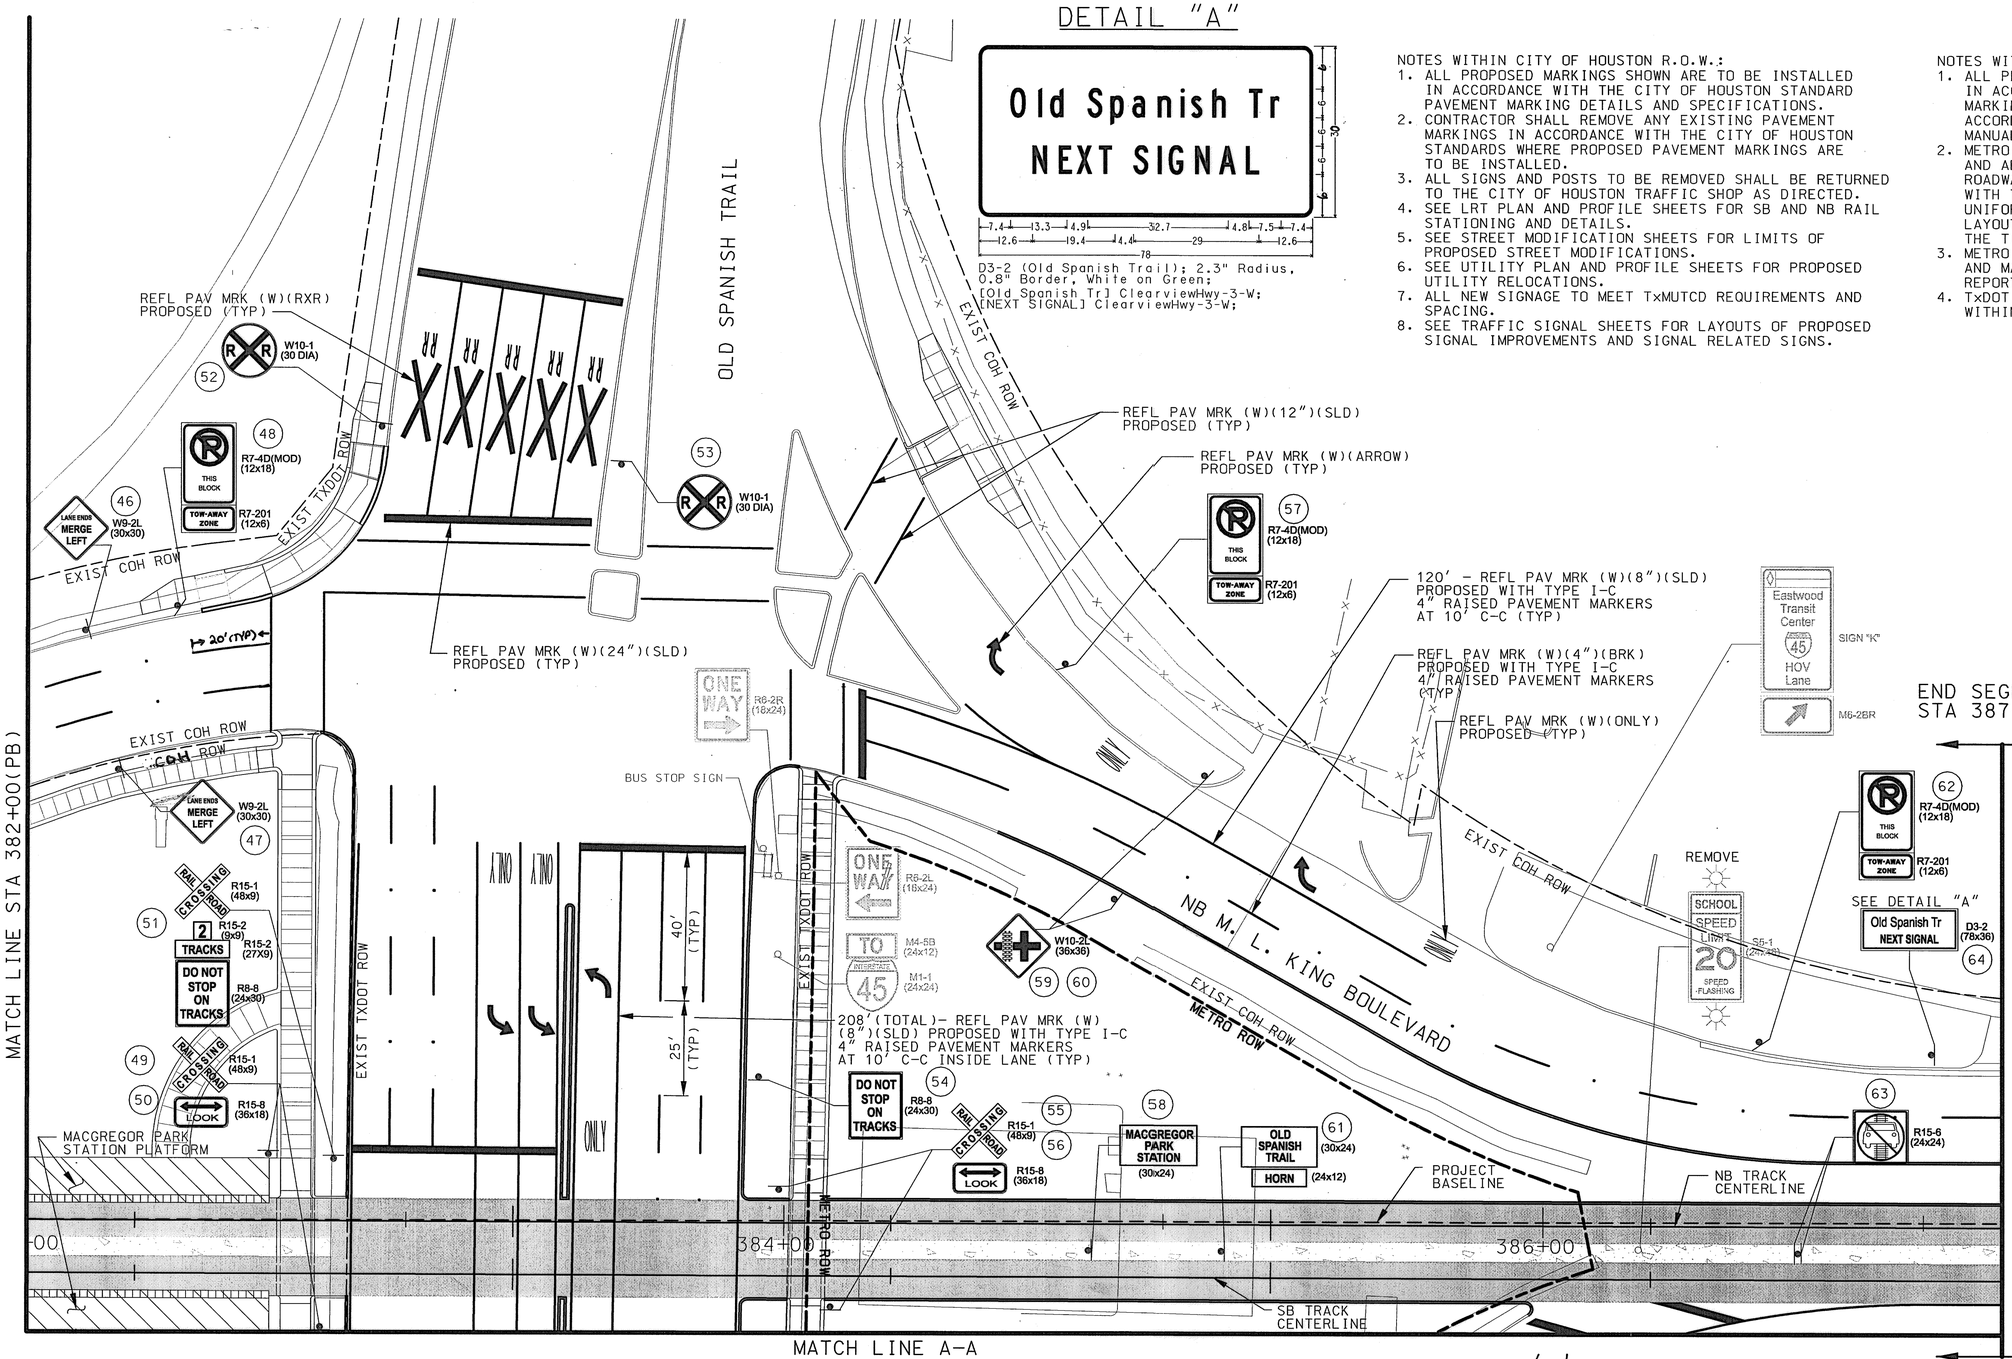

LEGEND

- EXISTING ROW
- PROPOSED ROW
- LRT TRACK ℄
- CROSSING GATE
- PROPOSED SIGN
- EXISTING SIGN

RELEASED FOR CONSTRUCTION _____

RELEASED FOR CONSTRUCTION 7/30/2010

CITY OF HOUSTON
DEPARTMENT OF PUBLIC WORKS AND ENGINEERING

STREET & BRIDGE ENGINEERING

WAYNE GAUDIN C.O.H. - SR. P.M.

ACCEPTED AND FILED 47227 CITY DRAWING NUMBER HOUSTON, TEXAS

CONTRACT SHEET NO 134 OF 376

REV	DATE	DESCRIPTION	ADD	AMD	CCR	BY	ENG	CHK	APP

Lockwood, Andrews & Newnam, Inc.
A LEO A DALY COMPANY

STATE OF TEXAS — THOMAS D. DUNCAN 98353 — LICENSED PROFESSIONAL ENGINEER — 3/5/10
Lockwood, Andrews & Newnam Inc. ID # 2614

HRT HOUSTON RAPID TRANSIT JV

METRO Solutions Going Places
Metropolitan Transit Authority of Harris County, Texas

CADD		02/11/10
DRN BY	J.O.	DATE 02/11/10
DRN CKD BY	T.D.	DATE 02/11/10
DES BY	M.A.F.	DATE 02/11/10
DES CKD BY	C.E.R.	DATE 02/11/10
APPROVED BY		DATE
SCALE: AS SHOWN		

METRO SOLUTIONS SOUTHEAST CORRIDOR - IC

SIGNING AND PAVEMENT MARKING
STA 382+00 (PB) TO
STA 387+20 (PB)
(SHEET 1 OF 2)

CONTRACT NO. CT0800120 DRAWING NO. WC3-0059 REV.

3/5/2010 jlortega
r:\120409\50-10118-000\prod\5•0•design-reference\5•01 geo design\5•01•01 drawings\05-civil-traffic\segment 1c\SEC4WM047.dgn 2:35:29 PM

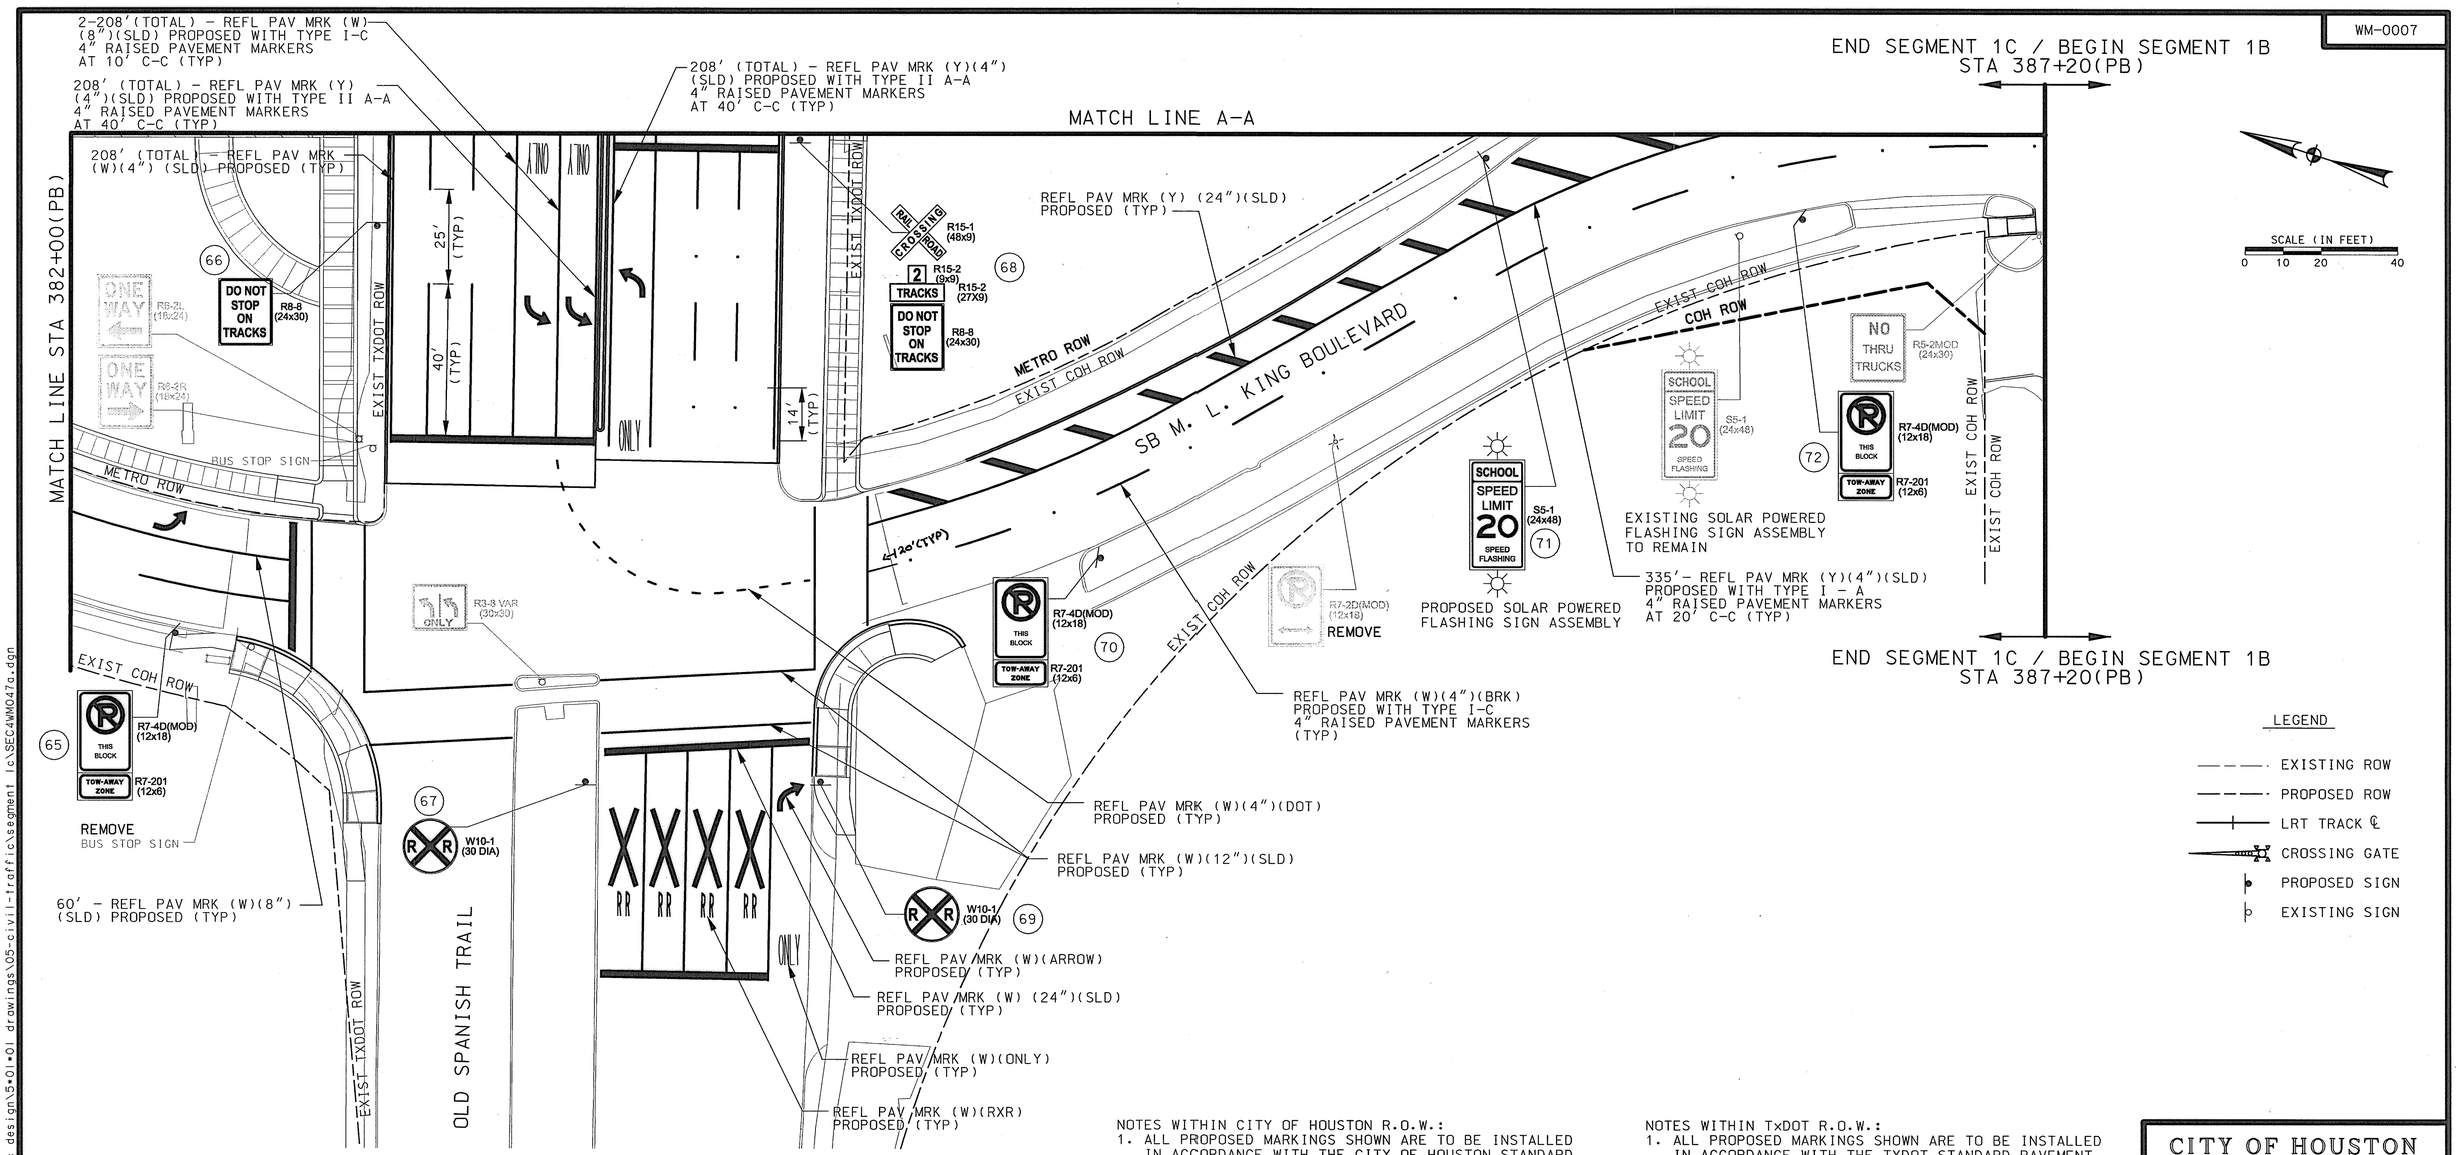

NOTES WITHIN CITY OF HOUSTON R.O.W.:

1. ALL PROPOSED MARKINGS SHOWN ARE TO BE INSTALLED IN ACCORDANCE WITH THE CITY OF HOUSTON STANDARD PAVEMENT MARKING DETAILS AND SPECIFICATIONS.
2. CONTRACTOR SHALL REMOVE ANY EXISTING PAVEMENT MARKINGS IN ACCORDANCE WITH THE CITY OF HOUSTON STANDARDS WHERE PROPOSED PAVEMENT MARKINGS ARE TO BE INSTALLED.
3. ALL SIGNS AND POSTS TO BE REMOVED SHALL BE RETURNED TO THE CITY OF HOUSTON TRAFFIC SHOP AS DIRECTED.
4. SEE LRT PLAN AND PROFILE SHEETS FOR SB AND NB RAIL STATIONING AND DETAILS.
5. SEE STREET MODIFICATION SHEETS FOR LIMITS OF PROPOSED STREET MODIFICATIONS.
6. SEE UTILITY PLAN AND PROFILE SHEETS FOR PROPOSED UTILITY RELOCATIONS.
7. ALL NEW SIGNAGE TO MEET TxMUTCD REQUIREMENTS AND SPACING.
8. SEE TRAFFIC SIGNAL SHEETS FOR LAYOUTS OF PROPOSED SIGNAL IMPROVEMENTS AND SIGNAL RELATED SIGNS.

NOTES WITHIN TxDOT R.O.W.:

1. ALL PROPOSED MARKINGS SHOWN ARE TO BE INSTALLED IN ACCORDANCE WITH THE TXDOT STANDARD PAVEMENT MARKING DETAILS AND SPECIFICATIONS AND IN ACCORDANCE WITH THE GUIDELINES IN THE TEXAS MANUAL ON UNIFORM TRAFFIC CONTROL DEVICES.
2. METRO AGREES TO MAINTAIN THE PAVEMENT MARKINGS AND ADVANCED WARNING SIGNS PLACED ALONG THE ROADWAYS UNDER THEIR JURISDICTION IN ACCORDANCE WITH THE GUIDELINES IN THE TEXAS MANUAL ON UNIFORM TRAFFIC CONTROL DEVICES AS SHOWN ON THE LAYOUT AND STANDARD SHEETS AS ACKNOWLEDGED ON THE TITLE SHEET.
3. METRO OR ITS CONTRACTOR SHALL FURNISH, INSTALL AND MAINTAIN SIGN MOUNTING BRACKETS FOR THE REPORT SIGN R15-4
4. TxDOT PERMIT WILL BE REQUIRED FOR WORK WITHIN TxDOT R.O.W.

RELEASED FOR CONSTRUCTION 7/30/2010

CITY OF HOUSTON
DEPARTMENT OF PUBLIC WORKS AND ENGINEERING
STREET & BRIDGE ENGINEERING
WAYNE GAUDIN C.O.H. - SR. P.M.

ACCEPTED AND FILED 47227 CITY DRAWING NUMBER HOUSTON, TEXAS

CONTRACT SHEET NO 135 OF 376

REV	DATE	DESCRIPTION	ADD	AMD	CCR	BY	ENG	CHK	APP

Lockwood, Andrews & Newnam, Inc.
A LEO A DALY COMPANY

STATE OF TEXAS — THOMAS D. DUNCAN 98353 — LICENSED PROFESSIONAL ENGINEER — 3/8/10
Lockwood, Andrews & Newnam Inc. ID # 2614

HRT — HOUSTON RAPID TRANSIT JV

METRO Solutions — Going Places — Metropolitan Transit Authority of Harris County, Texas

CADD DRN BY	02/11/10 DATE
J.O. DRN CKD BY	02/11/10 DATE
T.D. DES BY	02/11/10 DATE
M.A.F. DES CKD BY	02/11/10 DATE
C.E.R. APPROVED BY	02/11/10 DATE
SCALE: AS SHOWN	

METRO SOLUTIONS SOUTHEAST CORRIDOR - IC

SIGNING AND PAVEMENT MARKING
STA 382+00 (PB) TO
STA 387+20 (PB)
(SHEET 2 OF 2)

CONTRACT NO. CT0800120 | DRAWING NO. WC3-0060 | REV.

3/5/2010 jlortega 2:35:39 PM
r:\20409\150-10118-000\prod\5•0•design-reference\5•01 gec design\5•01•01 drawings\05-civil-traffic\segment 1c\SEC4WM047a.dgn