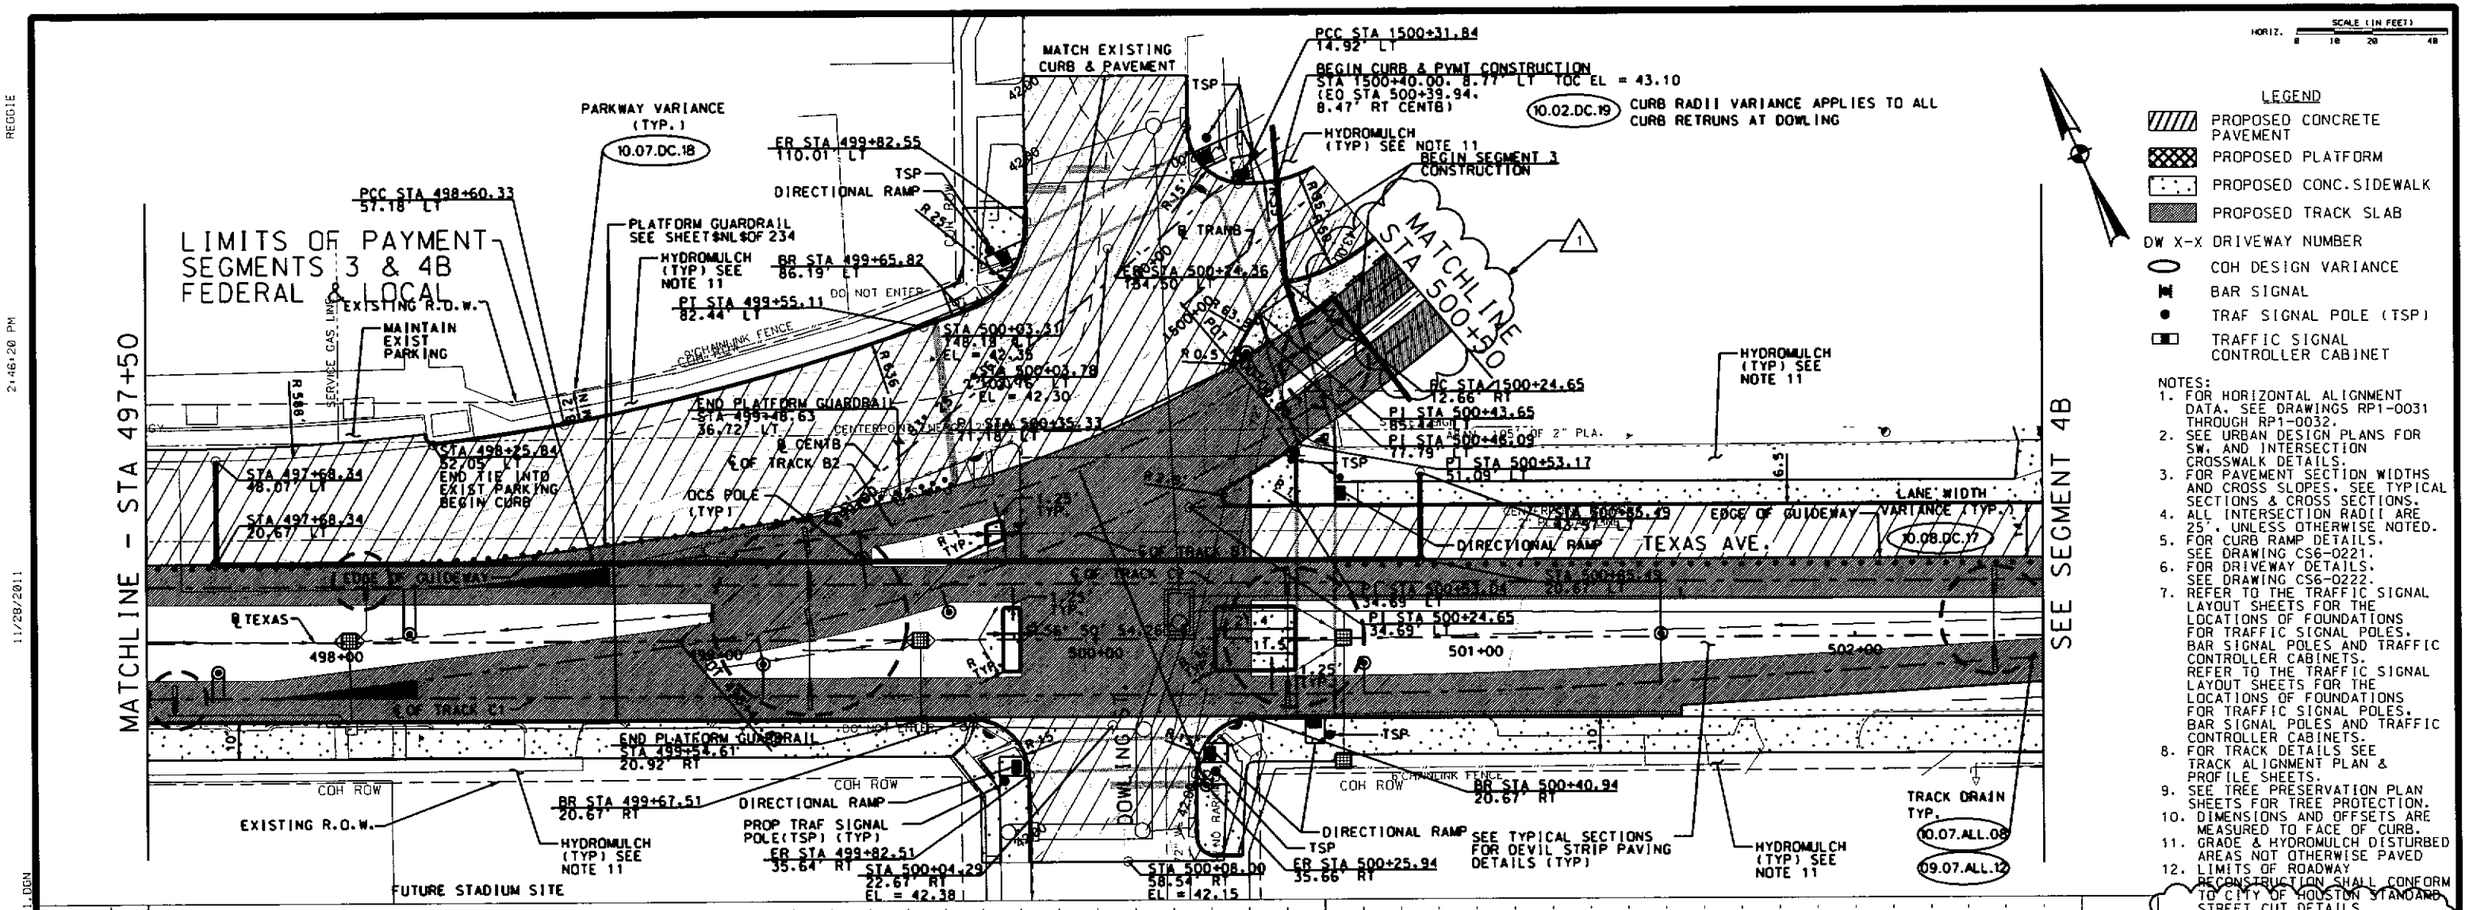

NOTES:

1. FOR HORIZONTAL ALIGNMENT DATA, SEE DRAWINGS RP1-0031 THROUGH RP1-0032.
2. SEE URBAN DESIGN PLANS FOR SW, AND INTERSECTION CROSSWALK DETAILS.
3. FOR PAVEMENT SECTION WIDTHS AND CROSS SLOPES, SEE TYPICAL SECTIONS & CROSS SECTIONS.
4. ALL INTERSECTION RADII ARE 25', UNLESS OTHERWISE NOTED.
5. FOR CURB RAMP DETAILS, SEE DRAWING CS6-0221.
6. FOR DRIVEWAY DETAILS, SEE DRAWING CS6-0222.
7. REFER TO THE TRAFFIC SIGNAL LAYOUT SHEETS FOR THE LOCATIONS OF FOUNDATIONS FOR TRAFFIC SIGNAL POLES, BAR SIGNAL POLES AND TRAFFIC CONTROLLER CABINETS. REFER TO THE TRAFFIC SIGNAL LAYOUT SHEETS FOR THE LOCATIONS OF FOUNDATIONS FOR TRAFFIC SIGNAL POLES, BAR SIGNAL POLES AND TRAFFIC CONTROLLER CABINETS.
8. FOR TRACK DETAILS SEE TRACK ALIGNMENT PLAN & PROFILE SHEETS.
9. SEE TREE PRESERVATION PLAN SHEETS FOR TREE PROTECTION.
10. DIMENSIONS AND OFFSETS ARE MEASURED TO FACE OF CURB.
11. GRADE & HYDROMULCH DISTURBED AREAS NOT OTHERWISE PAVED
12. LIMITS OF ROADWAY RECONSTRUCTION SHALL CONFORM TO CITY OF HOUSTON STANDARD STREET CUT DETAILS.
13. FOR RECOMMENDED CONSTRUCTION MEASURES SEE GEOTECHNICAL REPORT BY AVILES DATED NOVEMBER 30, 2011 JOB NO G185-11
14. FOR AT&T TEXAS/SBC FACILITIES AND ALL OTHER PRIVATE UTILITY INFORMATION REFER TO PUBLIC UTILITY PACKAGE FOR THIS SEGMENT.
15. EXAVATION AND BACKFILL AROUND THE 84"AND 72"WL SHALL BE IN ACCORDANCE WITH COH SPECIAL PROVISION 02795.

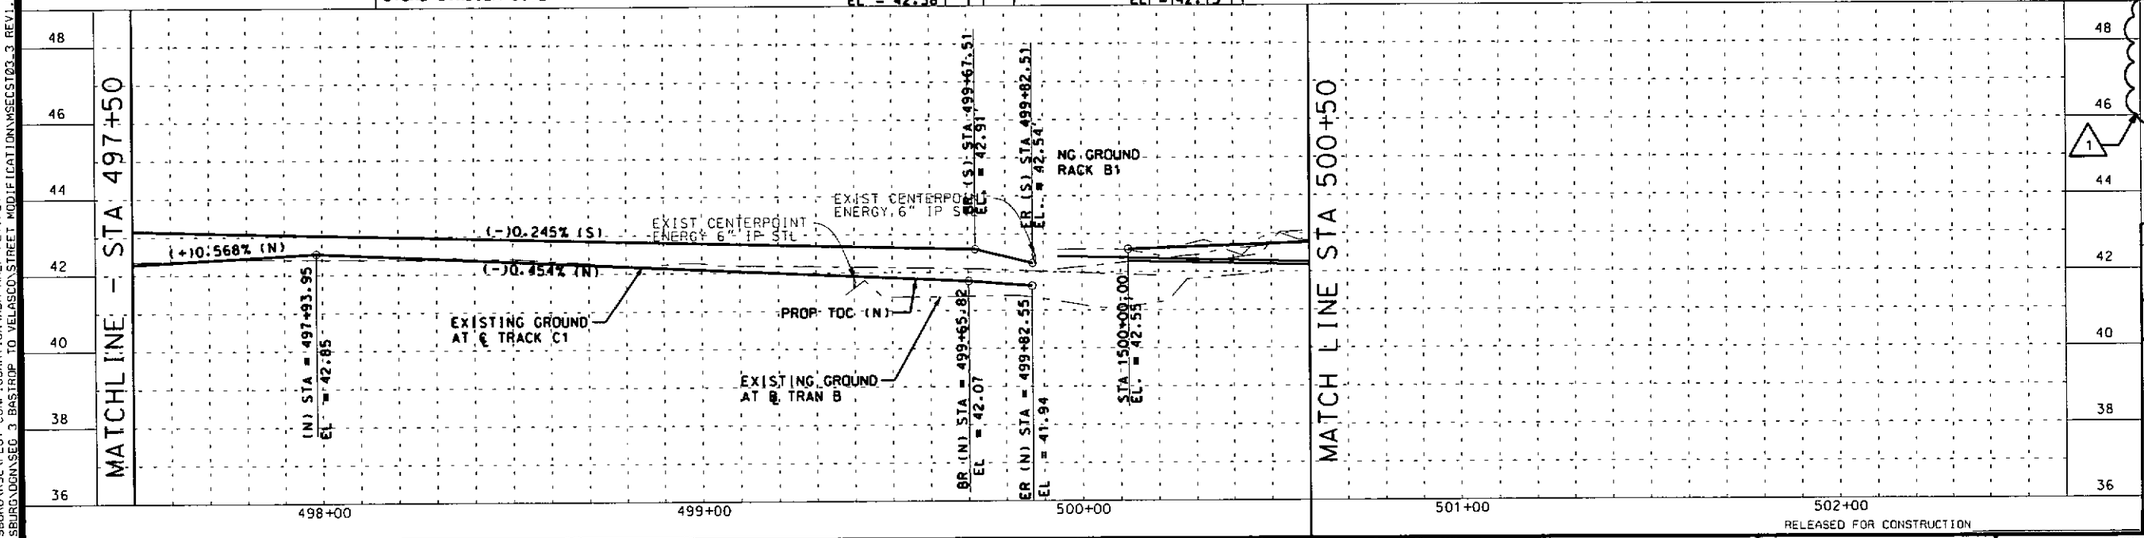

PRIVATE UTILITY LINES SHOWN

CENTER POINT ENERGY - GAS DATE

CITY OF HOUSTON
DEPARTMENT OF PUBLIC WORKS AND ENGINEERING
CITY OF HOUSTON DWG NO:

CONTRACT SHEET NO. 30 OF 234

RELEASED FOR CONSTRUCTION

REV	DATE	DESCRIPTION	ADD	GND	CCR	BY	ENG	CHK	APP
1	10/3/11	RFR EE00012: REVISE GUIDEWAY TO TRACKSLAB							

CDM Camp Dresser & McKee Inc. | SCHNITCH ENGINEERS | Kimley-Horn and Associates, Inc.

STATE OF TEXAS EDUARDO CASTILLO 49753 REGISTERED PROFESSIONAL ENGINEER

OMEGA ENGINEERS INC.
16350 Park Ten Place, SUITE 120
Houston, Texas 77084
Tel 281-647-9182
Fax 281-647-9184
TX. REG. No. F-2147

HRT HOUSTON RAPID TRANSIT JV

METRO Solutions
Metropolitan Transit Authority of Harris County, Texas

J.N.N.	24 OCTOBER 2011
DRN BY	DATE
J.T.A.	27 OCTOBER 2011
DRN CKD BY	DATE
J.N.N.	28 OCTOBER 2011
DES BY	DATE
N. ABBASI	28 OCTOBER 2011
DES CKD BY	DATE
E. CASTILLO	31 OCTOBER 2011
APPROVED BY	DATE

SCALE: 1" = 20'

STREET MODIFICATION PACKAGE

EAST END CORRIDOR - SEG. 3
STREET MODIFICATION
PLAN & PROFILE
STA 497+50 TO STA 500+50

CONTRACT NO. CT 0800120 | DRAWING NO. CC6-0180 | REV. 0

REGGIE
2:46:20 PM
11/28/2011
Z:\TEAM EXPRESS\HARRISBURG\RSC\TABLES\COM_3_STREET MOD.TBL
Z:\TEAM EXPRESS\HARRISBURG\RSC\PLOT CONFIGURATION\ROM-HALF-PLT.PLT
Z:\TEAM EXPRESS\HARRISBURG\DGN\SEG 3 BASTROP TO VELASCO\STREET MODIFICATION\MSECS103_3 REV1.DGN

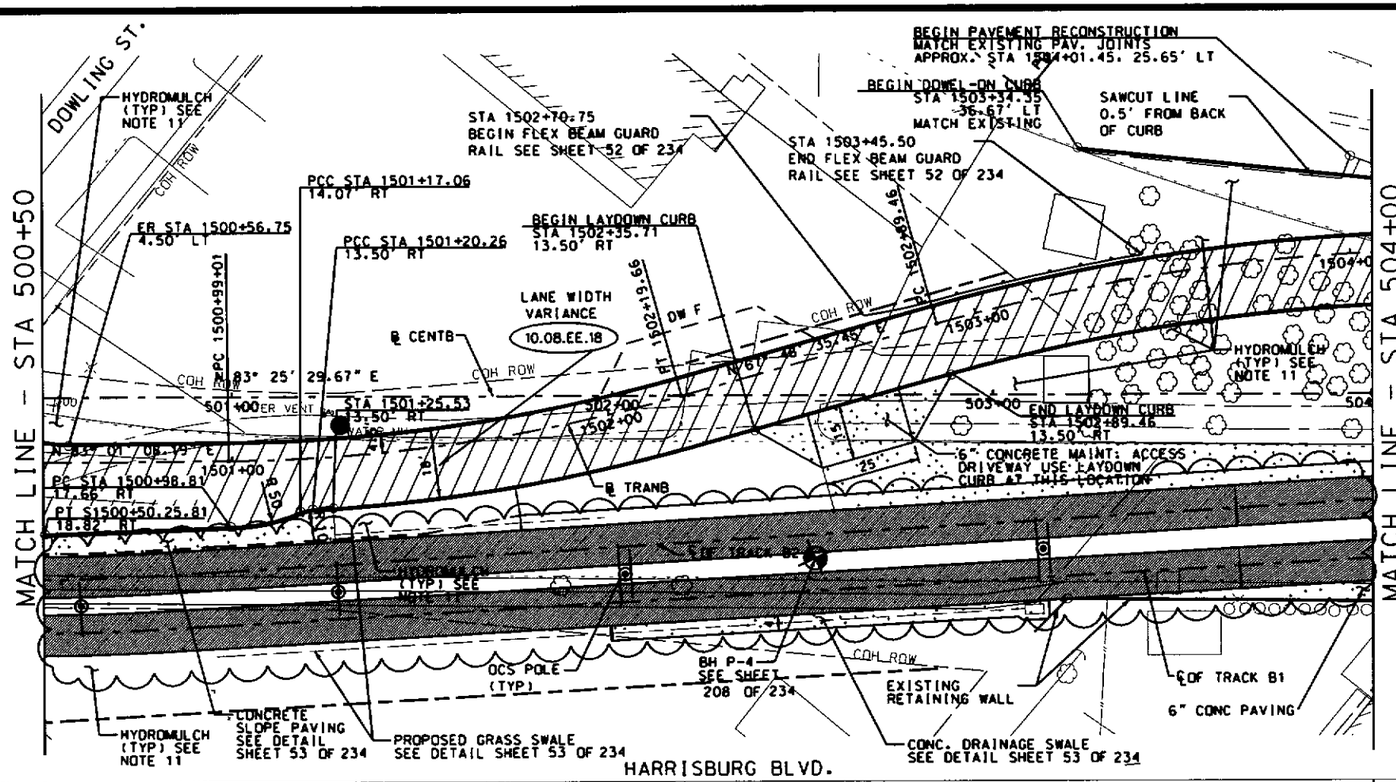

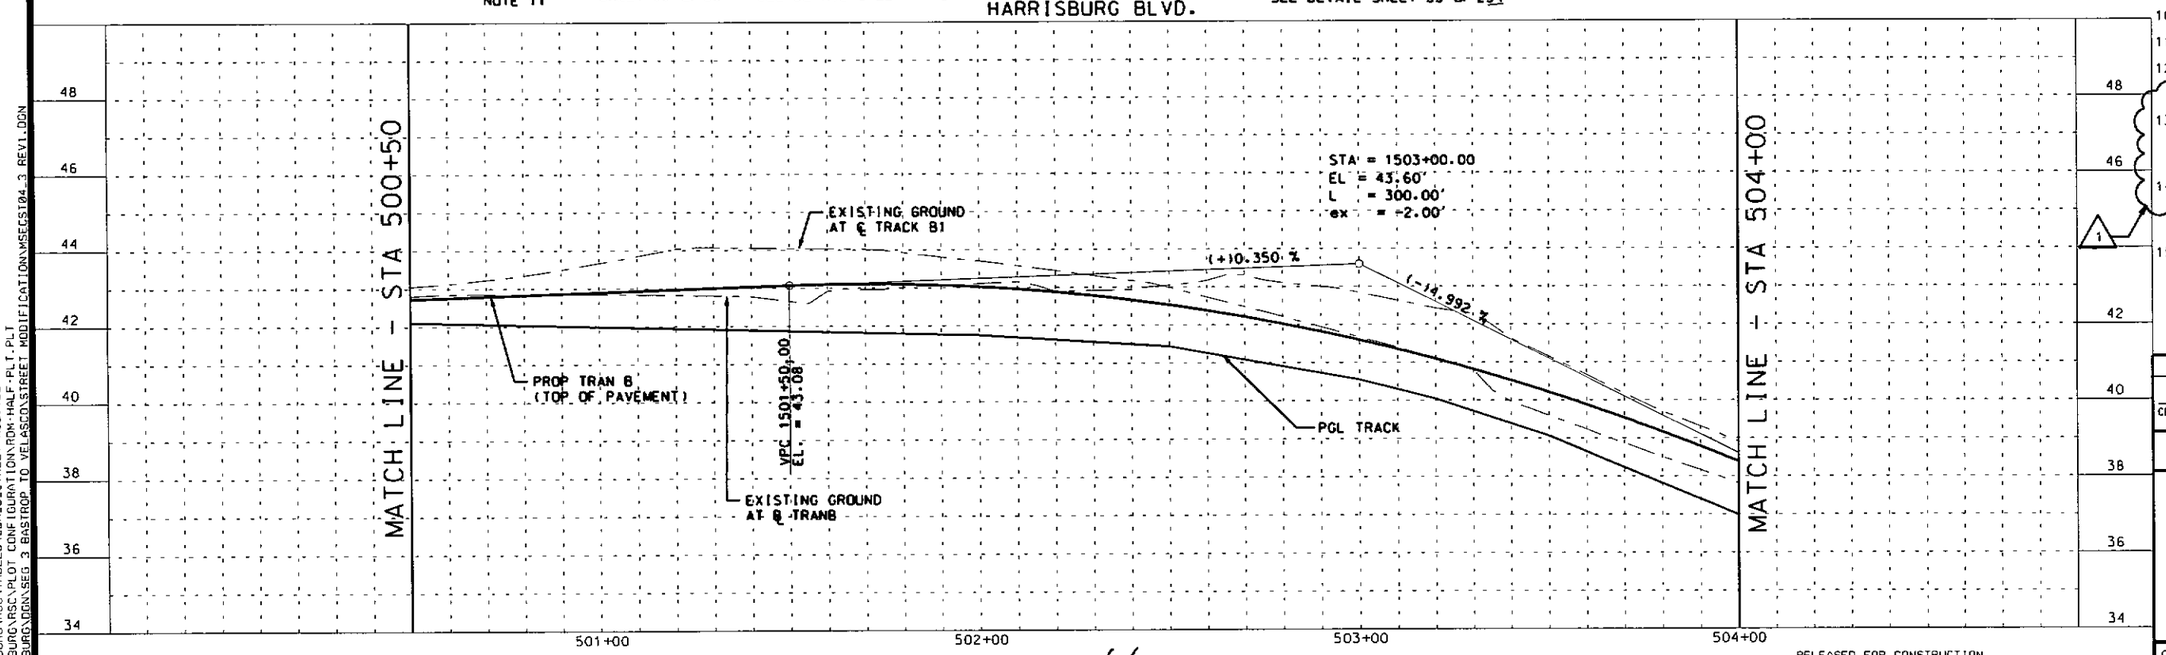

SCALE (IN FEET)
HORIZ. 0 10 20 40

LEGEND

- PROPOSED CONCRETE PAVEMENT
- PROPOSED PLATFORM
- PROPOSED CONC. SIDEWALK
- PROPOSED TRACK SLAB
- DW X-X DRIVEWAY NUMBER
- COH DESIGN VARIANCE
- BAR SIGNAL
- TRAF SIGNAL POLE (TSP)
- TRAFFIC SIGNAL CONTROLLER CABINET

NOTES:
1. FOR HORIZONTAL ALIGNMENT DATA, SEE DRAWINGS RP1-0031 THROUGH RP1-0032.
2. SEE URBAN DESIGN PLANS FOR SW, AND INTERSECTION CROSSWALK DETAILS.
3. FOR PAVEMENT SECTION WIDTHS AND CROSS SLOPES, SEE TYPICAL SECTIONS & CROSS SECTIONS.
4. ALL INTERSECTION RADII ARE 25', UNLESS OTHERWISE NOTED.
5. FOR CURB RAMP DETAILS, SEE DRAWING CS6-0221.
6. FOR DRIVEWAY DETAILS, SEE DRAWING CS6-0222.
7. REFER TO THE TRAFFIC SIGNAL LAYOUT SHEETS FOR THE LOCATIONS OF FOUNDATIONS FOR TRAFFIC SIGNAL POLES, BAR SIGNAL POLES AND TRAFFIC CONTROLLER CABINETS. REFER TO THE TRAFFIC SIGNAL LAYOUT SHEETS FOR THE LOCATIONS OF FOUNDATIONS FOR TRAFFIC SIGNAL POLES, BAR SIGNAL POLES AND TRAFFIC CONTROLLER CABINETS.
8. FOR TRACK DETAILS SEE TRACK ALIGNMENT PLAN & PROFILE SHEETS.
9. SEE TREE PRESERVATION PLAN SHEETS FOR TREE PROTECTION.
10. DIMENSIONS AND OFFSETS ARE MEASURED TO FACE OF CURB.
11. GRADE & HYDROMULCH DISTURBED AREAS NOT OTHERWISE PAVED
12. LIMITS OF ROADWAY RECONSTRUCTION SHALL CONFORM TO CITY OF HOUSTON STANDARD STREET CUT DETAILS.
13. FOR RECOMMENDED CONSTRUCTION MEASURES SEE GEOTECHNICAL REPORT BY AVILES DATED NOVEMBER 30, 2011 JOB NO G185-11
14. FOR AT&T TEXAS/SBC FACILITIES AND ALL OTHER PUBLIC UTILITY INFORMATION REFER TO PUBLIC UTILITY PACKAGE FOR THIS SEGMENT.
15. EXAVATION AND BACKFILL AROUND THE 84"AND 72"WL SHALL BE IN ACCORDANCE WITH COH SPECIAL PROVISION 02795.

PRIVATE UTILITY LINES SHOWN

CENTER POINT ENERGY - GAS DATE

CITY OF HOUSTON
DEPARTMENT OF PUBLIC WORKS AND ENGINEERING
CITY OF HOUSTON DWG NO:

CONTRACT SHEET NO. 31 OF 234

RELEASED FOR CONSTRUCTION

REV	DATE	DESCRIPTION	ADD	AND	CCR	BY	ENG	CHK	APP
1	10/3/11	RFR EE00012: REVISE GUIDEWAY TO TRACKSLAB							

CDM Camp Dresser & McKee Inc. | SCHNITECH ENGINEERS | Kimley-Horn and Associates, Inc.

11/30/11 — COLUMBIA CASTILLO — 49753 — LICENSED PROFESSIONAL ENGINEER — STATE OF TEXAS

OMEGA ENGINEERS INC.
16350 Park Ten Place, SUITE 120
Houston, Texas 77084
Tel 281-647-9182
Fax 281-647-9184
TX. REG. No. F-2147

HRT HOUSTON RAPID TRANSIT JV

METRO Solutions — Metropolitan Transit Authority of Harris County, Texas

J.M.M. DRN BY	24 OCTOBER 2011 DATE
J.T.A. DRN CKD BY	27 OCTOBER 2011 DATE
J.M.M. DES BY	28 OCTOBER 2011 DATE
N. ABBASI DES CKD BY	28 OCTOBER 2011 DATE
E. CASTILLO APPROVED BY	31 OCTOBER 2011 DATE

SCALE: 1" = 20'

STREET MODIFICATION PACKAGE
EAST END CORRIDOR - SEG. 3
STREET MODIFICATION PLAN & PROFILE
STA 500+50 TO STA 504+00

CONTRACT NO. CT 0800120 | DRAWING NO. CCG-0181 | REV. 0

Z:\TEAM EXPRESS\HARRISBURG\RSC\TABLES\CDM_3_STREET MOD.TBL
Z:\TEAM EXPRESS\HARRISBURG\RSC\PLOT CONFIGURATION\ROM-HALF-PLT.PLT
Z:\TEAM EXPRESS\HARRISBURG\DGN\SEG 3 BASTROP TO VELASCO\STREET MODIFICATION\MSEGS104_3 REV1.DGN
11/28/2011 2:47:34 PM REGGIE

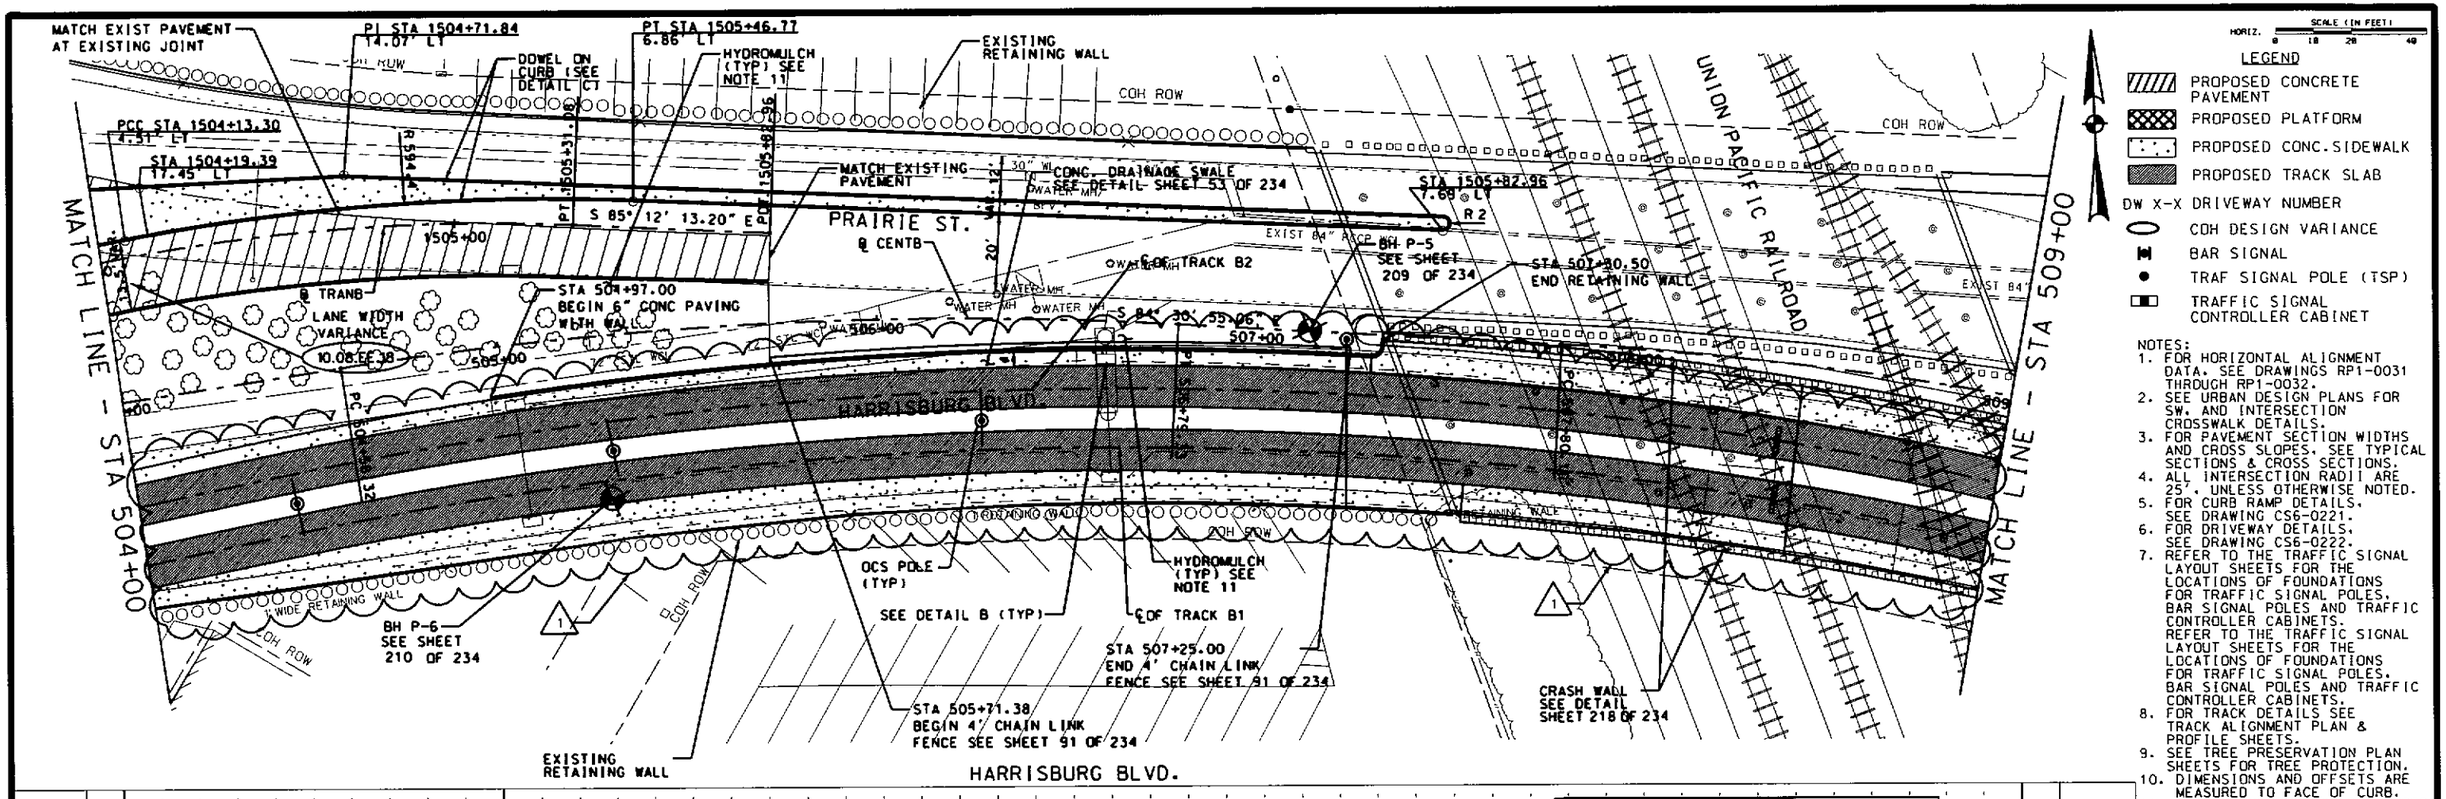

SCALE (IN FEET)
HORIZ. 0 10 20 40

LEGEND

- PROPOSED CONCRETE PAVEMENT
- PROPOSED PLATFORM
- PROPOSED CONC. SIDEWALK
- PROPOSED TRACK SLAB
- DW X-X DRIVEWAY NUMBER
- COH DESIGN VARIANCE
- BAR SIGNAL
- TRAF SIGNAL POLE (TSP)
- TRAFFIC SIGNAL CONTROLLER CABINET

NOTES:

1. FOR HORIZONTAL ALIGNMENT DATA, SEE DRAWINGS RP1-0031 THROUGH RP1-0032.
2. SEE URBAN DESIGN PLANS FOR SW, AND INTERSECTION CROSSWALK DETAILS.
3. FOR PAVEMENT SECTION WIDTHS AND CROSS SLOPES, SEE TYPICAL SECTIONS & CROSS SECTIONS.
4. ALL INTERSECTION RADII ARE 25', UNLESS OTHERWISE NOTED.
5. FOR CURB RAMP DETAILS, SEE DRAWING CS6-0221.
6. FOR DRIVEWAY DETAILS, SEE DRAWING CS6-0222.
7. REFER TO THE TRAFFIC SIGNAL LAYOUT SHEETS FOR THE LOCATIONS OF FOUNDATIONS FOR TRAFFIC SIGNAL POLES, BAR SIGNAL POLES AND TRAFFIC CONTROLLER CABINETS. REFER TO THE TRAFFIC SIGNAL LAYOUT SHEETS FOR THE LOCATIONS OF FOUNDATIONS FOR TRAFFIC SIGNAL POLES, BAR SIGNAL POLES AND TRAFFIC CONTROLLER CABINETS.
8. FOR TRACK DETAILS SEE TRACK ALIGNMENT PLAN & PROFILE SHEETS.
9. SEE TREE PRESERVATION PLAN SHEETS FOR TREE PROTECTION.
10. DIMENSIONS AND OFFSETS ARE MEASURED TO FACE OF CURB.
11. GRADE & HYDROMULCH DISTURBED AREAS NOT OTHERWISE PAVED
12. LIMITS OF ROADWAY RECONSTRUCTION SHALL CONFORM TO CITY OF HOUSTON STANDARD STREET CUT DETAILS.
13. FOR RECOMMENDED CONSTRUCTION MEASURES SEE GEOTECHNICAL REPORT BY AVILES DATED NOVEMBER 30, 2011 JOB NO G185-11
14. FOR AT&T TEXAS/SBC FACILITIES AND ALL OTHER PRIVATE UTILITY INFORMATION REFER TO PUBLIC UTILITY PACKAGE FOR THIS SEGMENT.
15. EXAVATION AND BACKFILL AROUND THE 84"AND 72"WL SHALL BE IN ACCORDANCE WITH COH SPECIAL PROVISION 02795.

PRIVATE UTILITY LINES SHOWN

CENTER POINT ENERGY – GAS DATE

CITY OF HOUSTON
DEPARTMENT OF PUBLIC WORKS AND ENGINEERING
CITY OF HOUSTON DWG NO:

CONTRACT SHEET NO. 32 OF 234

REV	DATE	DESCRIPTION	ADD	AND	CCR	BY	ENG	CHK	APP
1	10/3/11	RFR EE00012: REVISE GUIDEWAY TO TRACKSLAB							

CDM Camp Dresser & McKee Inc. / SCANTECH ENGINEERS
Kimley-Horn and Associates, Inc.

11/30/2011

OMEGA ENGINEERS INC.
16350 Park Ten Place, SUITE 120
Houston, Texas 77084
Tel 281-647-9182
Fax 281-647-9184
TX. REG. No. F-2147

HRT HOUSTON RAPID TRANSIT JV

METRO Solutions
Metropolitan Transit Authority of Harris County, Texas

RELEASED FOR CONSTRUCTION

J.M.M.	24 OCTOBER 2011
DRN BY	DATE
J.T.A.	27 OCTOBER 2011
DRN CKD BY	DATE
J.M.M.	28 OCTOBER 2011
DES BY	DATE
N. ABBASI	28 OCTOBER 2011
DES CKD BY	DATE
E. CASTILLO	31 OCTOBER 2011
APPROVED BY	DATE

SCALE: 1" = 20'

STREET MODIFICATION PACKAGE

EAST END CORRIDOR - SEG. 3

STREET MODIFICATION PLAN & PROFILE STA 504+00 TO STA 509+00

CONTRACT NO. CT 0800120 | DRAWING NO. CC6-0182 | REV. 0

Z:\TEAM EXPRESS\HARRISBURG\DGN\SEG 3 BASTROP TO VELASCO\STREET MODIFICATION\SECTS\05_3 REV1.DGN
Z:\TEAM EXPRESS\HARRISBURG\RSC\PLOT CONFIGURATION\RDM-HALF-PLT.PLT
Z:\TEAM EXPRESS\HARRISBURG\RSC\TABLES\CDM_3_STREET MOD.TBL

REGGIE
2:49:25 PM
11/28/2011

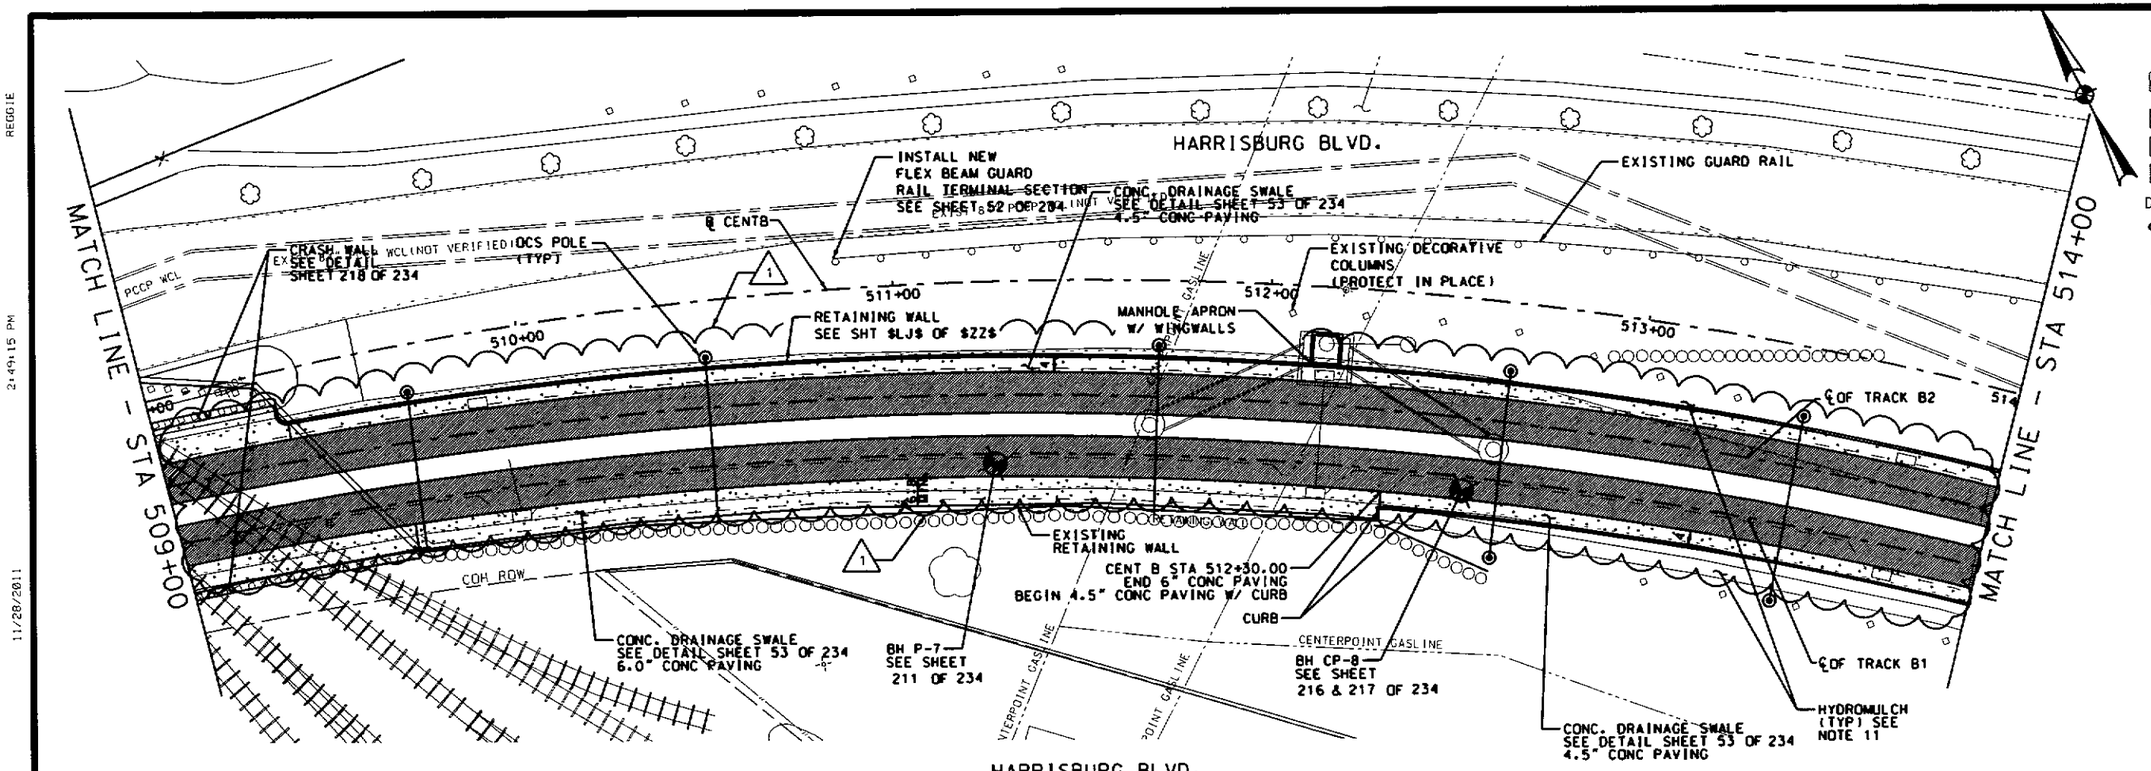

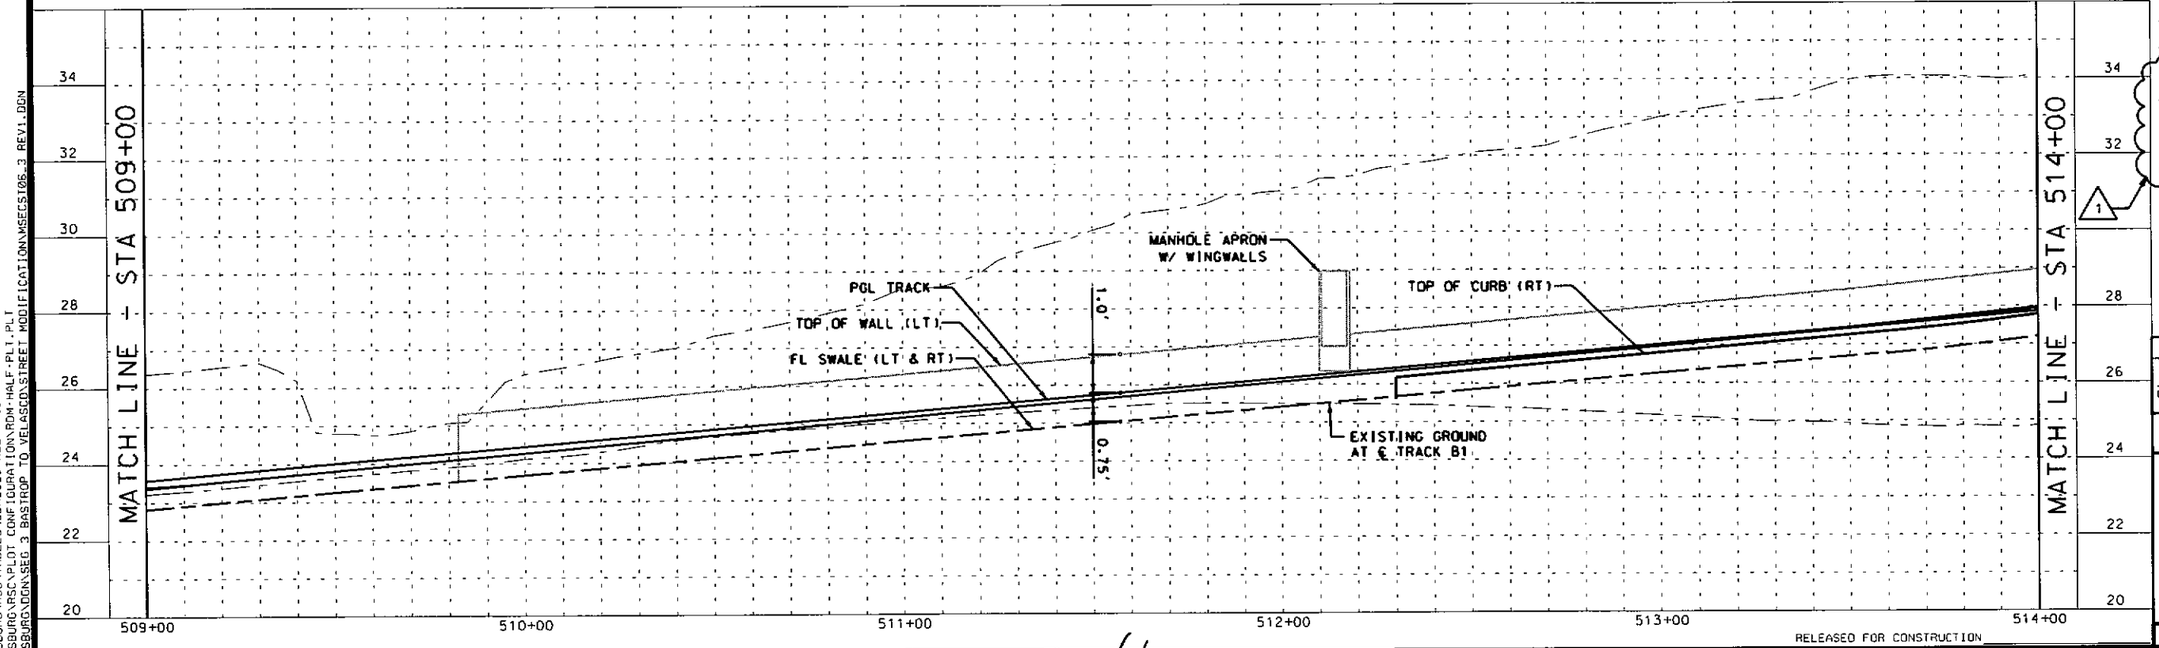

SCALE (IN FEET)
HORIZ. 0 10 20 40

LEGEND

- PROPOSED CONCRETE PAVEMENT
- PROPOSED PLATFORM
- PROPOSED CONC. SIDEWALK
- PROPOSED TRACK SLAB
- DW X-X DRIVEWAY NUMBER
- COH DESIGN VARIANCE
- BAR SIGNAL
- TRAF SIGNAL POLE (TSP)
- TRAFFIC SIGNAL CONTROLLER CABINET

NOTES:
1. FOR HORIZONTAL ALIGNMENT DATA, SEE DRAWINGS RP1-0031 THROUGH RP1-0032.
2. SEE URBAN DESIGN PLANS FOR SW, AND INTERSECTION CROSSWALK DETAILS.
3. FOR PAVEMENT SECTION WIDTHS AND CROSS SLOPES, SEE TYPICAL SECTIONS & CROSS SECTIONS.
4. ALL INTERSECTION RADII ARE 25', UNLESS OTHERWISE NOTED.
5. FOR CURB RAMP DETAILS, SEE DRAWING CS6-0221.
6. FOR DRIVEWAY DETAILS, SEE DRAWING CS6-0222.
7. REFER TO THE TRAFFIC SIGNAL LAYOUT SHEETS FOR THE LOCATIONS OF FOUNDATIONS FOR TRAFFIC SIGNAL POLES, BAR SIGNAL POLES AND TRAFFIC CONTROLLER CABINETS. REFER TO THE TRAFFIC SIGNAL LAYOUT SHEETS FOR THE LOCATIONS OF FOUNDATIONS FOR TRAFFIC SIGNAL POLES, BAR SIGNAL POLES AND TRAFFIC CONTROLLER CABINETS.
8. FOR TRACK DETAILS SEE TRACK ALIGNMENT PLAN & PROFILE SHEETS.
9. SEE TREE PRESERVATION PLAN SHEETS FOR TREE PROTECTION.
10. DIMENSIONS AND OFFSETS ARE MEASURED TO FACE OF CURB.
11. GRADE & HYDROMULCH DISTURBED AREAS NOT OTHERWISE PAVED
12. LIMITS OF ROADWAY RECONSTRUCTION SHALL CONFORM TO CITY OF HOUSTON STANDARD STREET CUT DETAILS.
13. FOR RECOMMENDED CONSTRUCTION MEASURES SEE GEOTECHNICAL REPORT BY AVILES DATED NOVEMBER 30, 2011 JOB NO G185-11
14. FOR AT&T TEXAS/SBC FACILITIES AND ALL OTHER PRIVATE UTILITY INFORMATION REFER TO PUBLIC UTILITY PACKAGE FOR THIS SEGMENT.
15. EXAVATION AND BACKFILL AROUND THE 84"AND 72"WL SHALL BE IN ACCORDANCE WITH COH SPECIAL PROVISION 02795.

PRIVATE UTILITY LINES SHOWN

CENTER POINT ENERGY - GAS DATE

CITY OF HOUSTON
DEPARTMENT OF PUBLIC WORKS AND ENGINEERING
CITY OF HOUSTON DWG NO:

CONTRACT SHEET NO. 33 OF 234

REV	DATE	DESCRIPTION	ADD	AND	CCR	BY	ENG	CHK	APP
7	10/3/11	RFR EE00012: REVISE GUIDEWAY TO TRACKSLAB							
6									
5									
4									
3									
2									
1									

CDM Camp Dresser & McKee Inc. — SCHNITECH ENGINEERS
Kimley-Horn and Associates, Inc.

EDUARDO CASTILLO 49753 REGISTERED PROFESSIONAL ENGINEER 11/24/10

OMEGA ENGINEERS INC.
18350 Park Ten Place, SUITE 120
Houston, Texas 77084
Tel 281-647-9182
Fax 281-647-9184
TX. REG. No. F-2147

HRT HOUSTON RAPID TRANSIT JV

METRO Solutions
Metropolitan Transit Authority of Harris County, Texas

RELEASED FOR CONSTRUCTION

J.M.M.	24 OCTOBER 2011
DRN BY	DATE
J.T.A.	27 OCTOBER 2011
DRN CKD BY	DATE
J.M.M.	28 OCTOBER 2011
DES BY	DATE
N. ABBASI	28 OCTOBER 2011
DES CKD BY	DATE
E. CASTILLO	31 OCTOBER 2011
APPROVED BY	DATE

SCALE: 1" = 20'

STREET MODIFICATION PACKAGE
EAST END CORRIDOR - SEG. 3
STREET MODIFICATION PLAN & PROFILE STA 509+00 TO STA 514+00

CONTRACT NO. CT 0800120 | DRAWING NO. CC6-0183 | REV. 0

Z:\TEAM EXPRESS\HARRISBURG\RSC\TABLES\CDM_2_STREET MOD. TBL
Z:\TEAM EXPRESS\HARRISBURG\RSC\PLOT CONFIGURATION\ROM-HALF-PLT.PLT
Z:\TEAM EXPRESS\HARRISBURG\CDN\SEG 3 BASTROP TO VELASCO\STREET MODIFICATION\MSECS106_3 REV1.DGN
11/28/2011 21:49:15 PM REGGIE

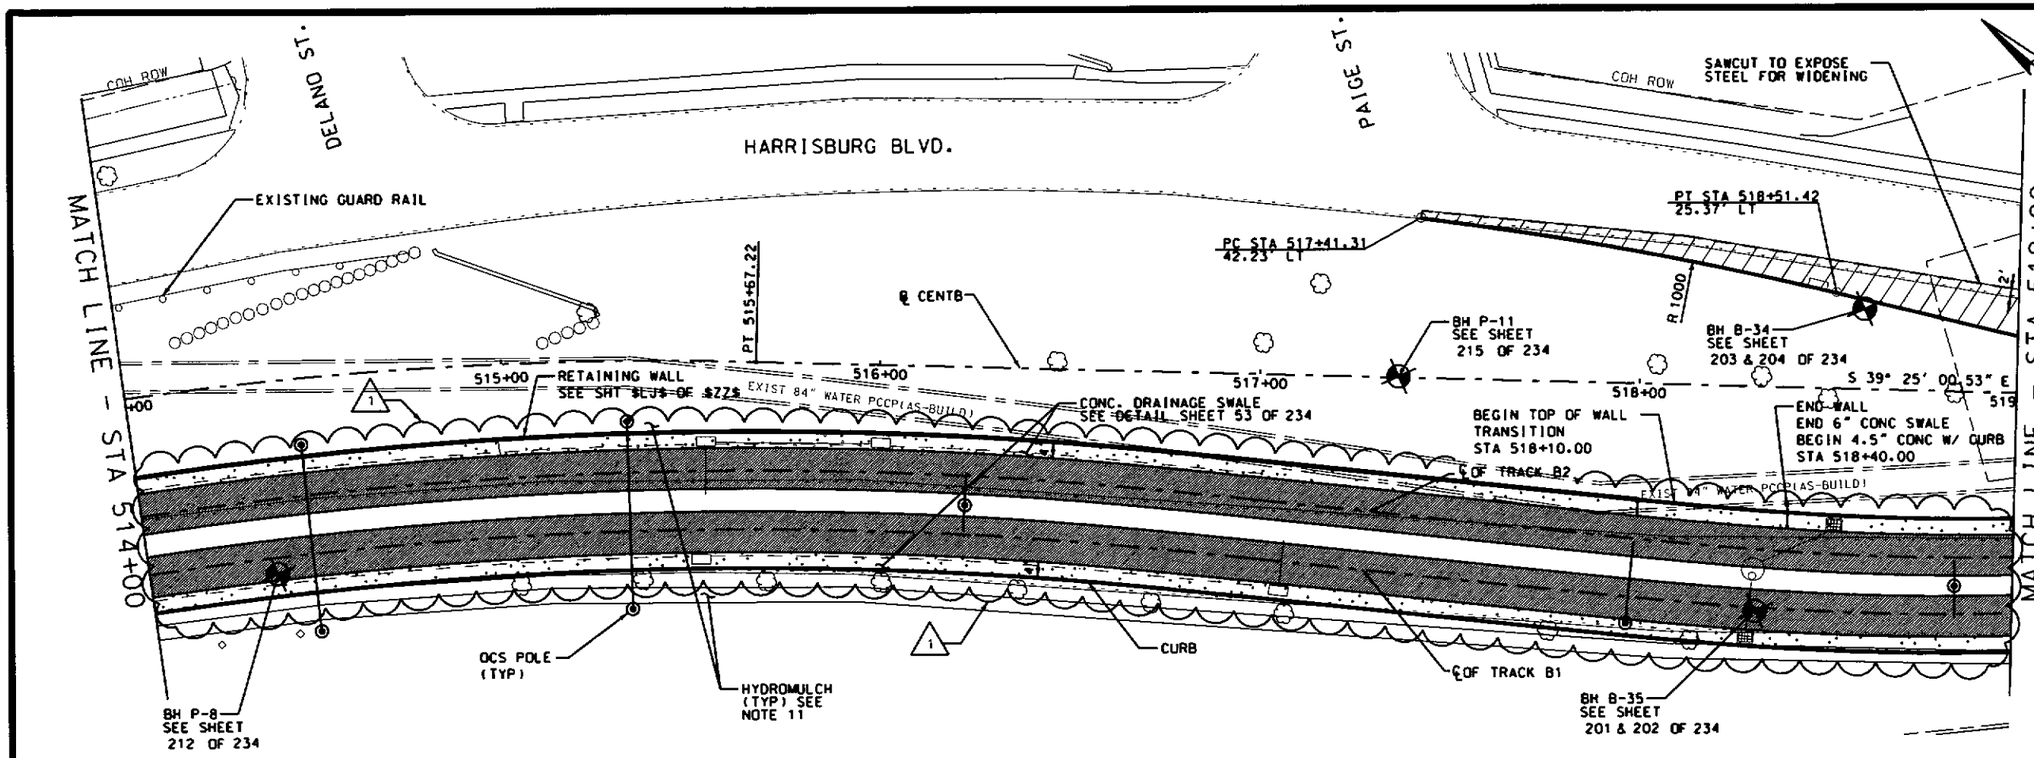

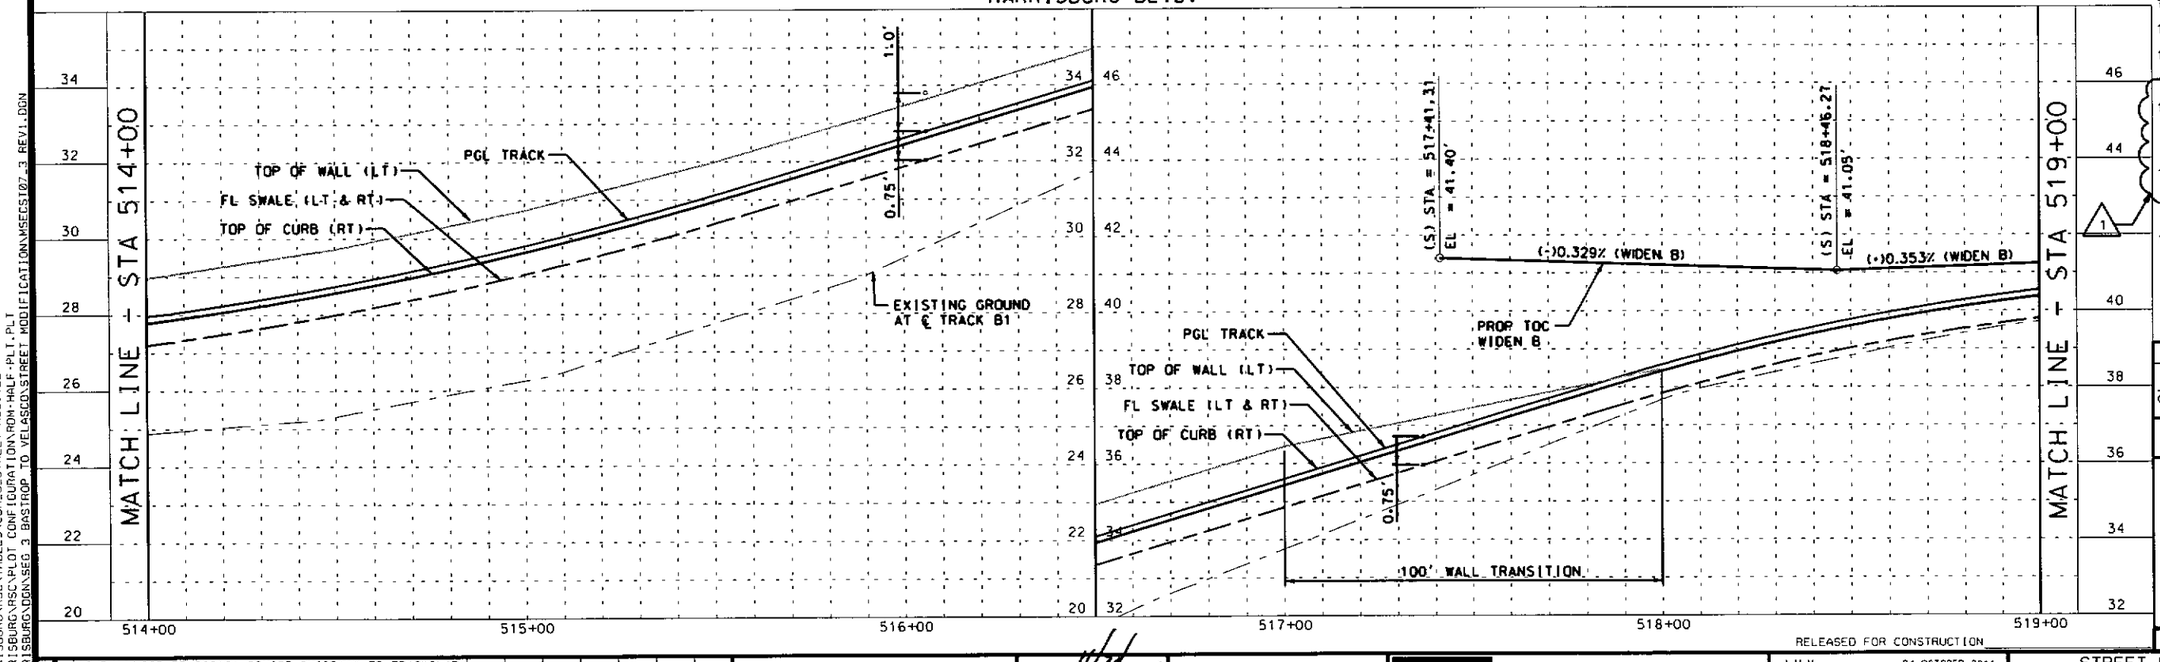

SCALE (IN FEET)
HORIZ. 0 10 20 40

LEGEND
- PROPOSED CONCRETE PAVEMENT
- PROPOSED PLATFORM
- PROPOSED CONC. SIDEWALK
- PROPOSED TRACK SLAB
- DW X-X DRIVEWAY NUMBER
- COH DESIGN VARIANCE
- BAR SIGNAL
- TRAF SIGNAL POLE (TSP)
- TRAFFIC SIGNAL CONTROLLER CABINET

NOTES:
1. FOR HORIZONTAL ALIGNMENT DATA, SEE DRAWINGS RP1-0031 THROUGH RP1-0032.
2. SEE URBAN DESIGN PLANS FOR SW, AND INTERSECTION CROSSWALK DETAILS.
3. FOR PAVEMENT SECTION WIDTHS AND CROSS SLOPES, SEE TYPICAL SECTIONS & CROSS SECTIONS.
4. ALL INTERSECTION RADII ARE 25', UNLESS OTHERWISE NOTED.
5. FOR CURB RAMP DETAILS, SEE DRAWING CS6-0221.
6. FOR DRIVEWAY DETAILS, SEE DRAWING CS6-0222.
7. REFER TO THE TRAFFIC SIGNAL LAYOUT SHEETS FOR THE LOCATIONS OF FOUNDATIONS FOR TRAFFIC SIGNAL POLES, BAR SIGNAL POLES AND TRAFFIC CONTROLLER CABINETS. REFER TO THE TRAFFIC SIGNAL LAYOUT SHEETS FOR THE LOCATIONS OF FOUNDATIONS FOR TRAFFIC SIGNAL POLES, BAR SIGNAL POLES AND TRAFFIC CONTROLLER CABINETS.
8. FOR TRACK DETAILS SEE TRACK ALIGNMENT PLAN & PROFILE SHEETS.
9. SEE TREE PRESERVATION PLAN SHEETS FOR TREE PROTECTION.
10. DIMENSIONS AND OFFSETS ARE MEASURED TO FACE OF CURB.
11. GRADE & HYDROMULCH DISTURBED AREAS NOT OTHERWISE PAVED
12. LIMITS OF ROADWAY RECONSTRUCTION SHALL CONFORM TO CITY OF HOUSTON STANDARD STREET CUT DETAILS.
13. FOR RECOMMENDED CONSTRUCTION MEASURES SEE GEOTECHNICAL REPORT BY AVILES DATED NOVEMBER 30, 2011 JOB NO G185-11
14. FOR AT&T TEXAS/SBC FACILITIES AND ALL OTHER PRIVATE UTILITY INFORMATION REFER TO PUBLIC UTILITY PACKAGE FOR THIS SEGMENT.
15 EXAVATION AND BACKFILL AROUND THE 84"AND 72"WL SHALL BE IN ACCORDANCE WITH COH SPECIAL PROVISION 02795.

PRIVATE UTILITY LINES SHOWN

CENTER POINT ENERGY - GAS DATE

CITY OF HOUSTON
DEPARTMENT OF PUBLIC WORKS AND ENGINEERING
CITY OF HOUSTON DWG NO:

CONTRACT SHEET NO. 34 OF 234

REV	DATE	DESCRIPTION	ADD	AMD	CCR	BY	ENG	CHK	APP
1	10/3/11	RFR EE 00012: REVISE GUIDEWAY TO TRACKSLAB							

CDM Camp Dresser & McKee Inc. | SCANTECH ENGINEERS | Kimley-Horn and Associates, Inc.

EDUARD CASTILLO 49753 LICENSED PROFESSIONAL ENGINEER 11/28/2011

OMEGA ENGINEERS INC.
16550 Park Ten Place, SUITE 120
Houston, Texas 77084
Tel 281-647-9182
Fax 281-647-9184
TX. REG. No. F-2147

HRT HOUSTON RAPID TRANSIT JV

METRO Solutions
Metropolitan Transit Authority of Harris County, Texas

RELEASED FOR CONSTRUCTION

J.M.M.	DATE	24 OCTOBER 2011
DRN BY	DATE	
J.T.A.	DATE	27 OCTOBER 2011
DRN CKD BY	DATE	
J.M.M.	DATE	28 OCTOBER 2011
DES BY	DATE	
N. ABBASI	DATE	28 OCTOBER 2011
DES CKD BY	DATE	
E. CASTILLO	DATE	31 OCTOBER 2011
APPROVED BY	DATE	

SCALE: 1" = 20'

STREET MODIFICATION PACKAGE
EAST END CORRIDOR - SEG. 3
STREET MODIFICATION
PLAN & PROFILE
STA 514+00 to STA 519+00

CONTRACT NO. CT 0800120 | DRAWING NO. CC6-0184 | REV. 0

Z:\TEAM EXPRESS\HARRISBURG\RSC\TABLES\COM_3_STREET MOD.TBL
Z:\TEAM EXPRESS\HARRISBURG\RSC\PLOT CONFIGURATION\ROW-HALF-PLT.PLT
Z:\TEAM EXPRESS\HARRISBURG\DGN\SEG 3 BASTROP TO VELASCO\STREET MODIFICATION\MSECS107_3 REV1.DGN

11/28/2011 2:50:36 PM REGGIE

REGGIE
2:51:20 PM
11/28/2011

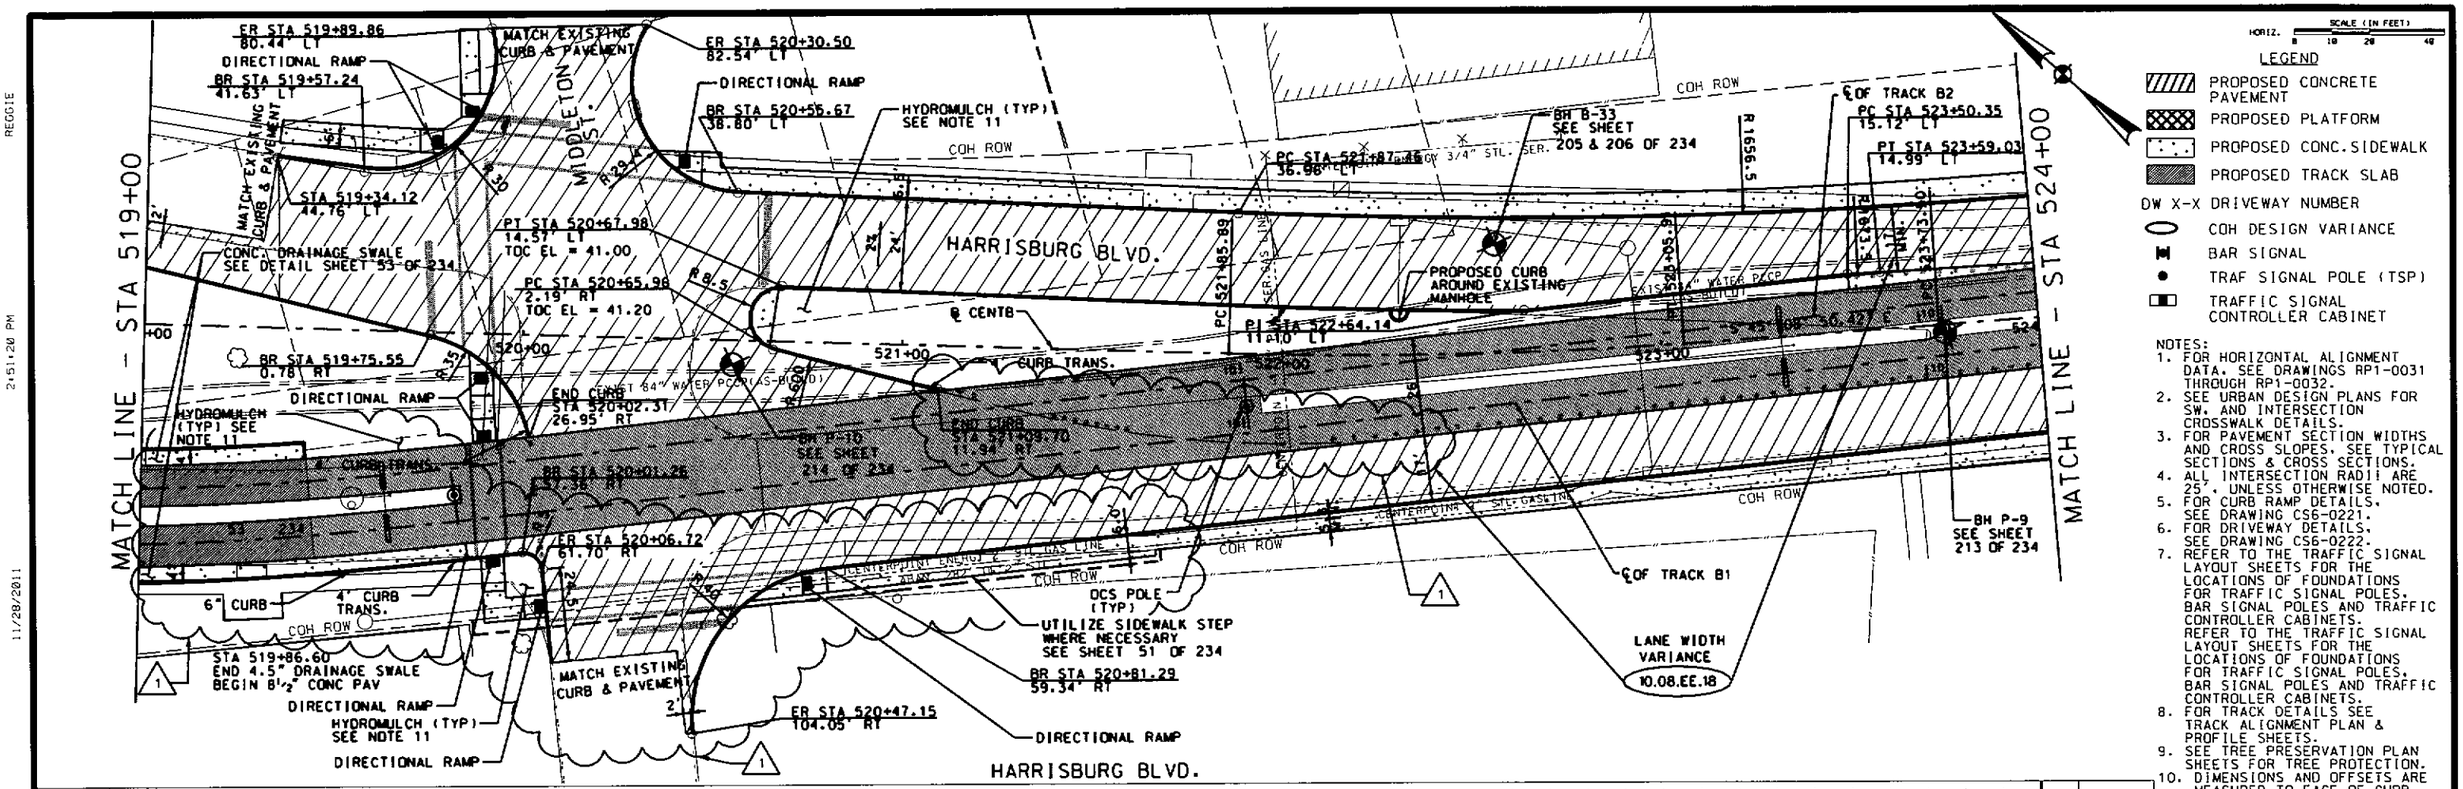

LEGEND

- PROPOSED CONCRETE PAVEMENT
- PROPOSED PLATFORM
- PROPOSED CONC. SIDEWALK
- PROPOSED TRACK SLAB
- DW X-X DRIVEWAY NUMBER
- COH DESIGN VARIANCE
- BAR SIGNAL
- TRAF SIGNAL POLE (TSP)
- TRAFFIC SIGNAL CONTROLLER CABINET

NOTES:

1. FOR HORIZONTAL ALIGNMENT DATA, SEE DRAWINGS RP1-0031 THROUGH RP1-0032.
2. SEE URBAN DESIGN PLANS FOR SW. AND INTERSECTION CROSSWALK DETAILS.
3. FOR PAVEMENT SECTION WIDTHS AND CROSS SLOPES, SEE TYPICAL SECTIONS & CROSS SECTIONS.
4. ALL INTERSECTION RADII ARE 25', UNLESS OTHERWISE NOTED.
5. FOR CURB RAMP DETAILS, SEE DRAWING CS6-0221.
6. FOR DRIVEWAY DETAILS, SEE DRAWING CS6-0222.
7. REFER TO THE TRAFFIC SIGNAL LAYOUT SHEETS FOR THE LOCATIONS OF FOUNDATIONS FOR TRAFFIC SIGNAL POLES, BAR SIGNAL POLES AND TRAFFIC CONTROLLER CABINETS. REFER TO THE TRAFFIC SIGNAL LAYOUT SHEETS FOR THE LOCATIONS OF FOUNDATIONS FOR TRAFFIC SIGNAL POLES, BAR SIGNAL POLES AND TRAFFIC CONTROLLER CABINETS.
8. FOR TRACK DETAILS SEE TRACK ALIGNMENT PLAN & PROFILE SHEETS.
9. SEE TREE PRESERVATION PLAN SHEETS FOR TREE PROTECTION.
10. DIMENSIONS AND OFFSETS ARE MEASURED TO FACE OF CURB.
11. GRADE & HYDROMULCH DISTURBED AREAS NOT OTHERWISE PAVED
12. LIMITS OF ROADWAY RECONSTRUCTION SHALL CONFORM TO CITY OF HOUSTON STANDARD STREET CUT DETAILS.
13. FOR RECOMMENDED CONSTRUCTION MEASURES SEE GEOTECHNICAL REPORT BY AVILES DATED NOVEMBER 30, 2011 JOB NO G185-11
14. FOR AT&T TEXAS/SBC FACILITIES AND ALL OTHER PRIVATE UTILITY INFORMATION REFER TO PUBLIC UTILITY PACKAGE FOR THIS SEGMENT.
15. EXAVATION AND BACKFILL AROUND THE 84"AND 72"WL SHALL BE IN ACCORDANCE WITH COH SPECIAL PROVISION 02795.

PRIVATE UTILITY LINES SHOWN

CENTER POINT ENERGY - GAS — DATE

CITY OF HOUSTON
DEPARTMENT OF PUBLIC WORKS AND ENGINEERING
CITY OF HOUSTON DWG NO:

CONTRACT SHEET NO. 35 OF 234

RELEASED FOR CONSTRUCTION

REV	DATE	DESCRIPTION	ADD	AMD	CCR	BY	ENG	CHK	APP
7	10/3/11	RFR EE 00012: REVISE GUIDEWAY TO TRACKSLAB							
6		REVISE CENTERPOINT DRIVEWAY							
5									
4									
3									
2									
1									

CDM Camp Dresser & McKee Inc. — SCANTECH ENGINEERS
Kimley-Horn and Associates, Inc.
COLUMBO CASTILLO 49753 LICENSED PROFESSIONAL ENGINEER STATE OF TEXAS
OMEGA ENGINEERS INC.
10350 Park Ten Place, SUITE 120
Houston, Texas 77084
Tel 281-647-9182
Fax 281-647-9184
TX. REG. No. F-2147
HRT HOUSTON RAPID TRANSIT JV
METRO Solutions
Metropolitan Transit Authority of Harris County, Texas

J.M.M.	24 OCTOBER 2011
DRN BY	DATE
J.T.A.	27 OCTOBER 2011
DRN CKD BY	DATE
J.M.M.	28 OCTOBER 2011
DES BY	DATE
N. ABBASI	28 OCTOBER 2011
DES CKD BY	DATE
E. CASTILLO	31 OCTOBER 2011
APPROVED BY	DATE

SCALE: 1" = 20'

STREET MODIFICATION PACKAGE
EAST END CORRIDOR - SEG. 3
STREET MODIFICATION PLAN & PROFILE STA 519+00 TO STA 524+00

CONTRACT NO. CT 0800120 — DRAWING NO. CCG-0185 — REV. 0

Z:\TEAM EXPRESS\HARRISBURG\ASC\TABLES\CDM_3_STREET_MOD.TBL
Z:\TEAM EXPRESS\HARRISBURG\ASC\PLOT CONFIGURATION\RDWY-HALF-PLT.PLT
Z:\TEAM EXPRESS\HARRISBURG\DGN\SEG 3 EASTROP TO VELASCO\STREET MODIFICATION\MSECST08_3 REV1.DGN