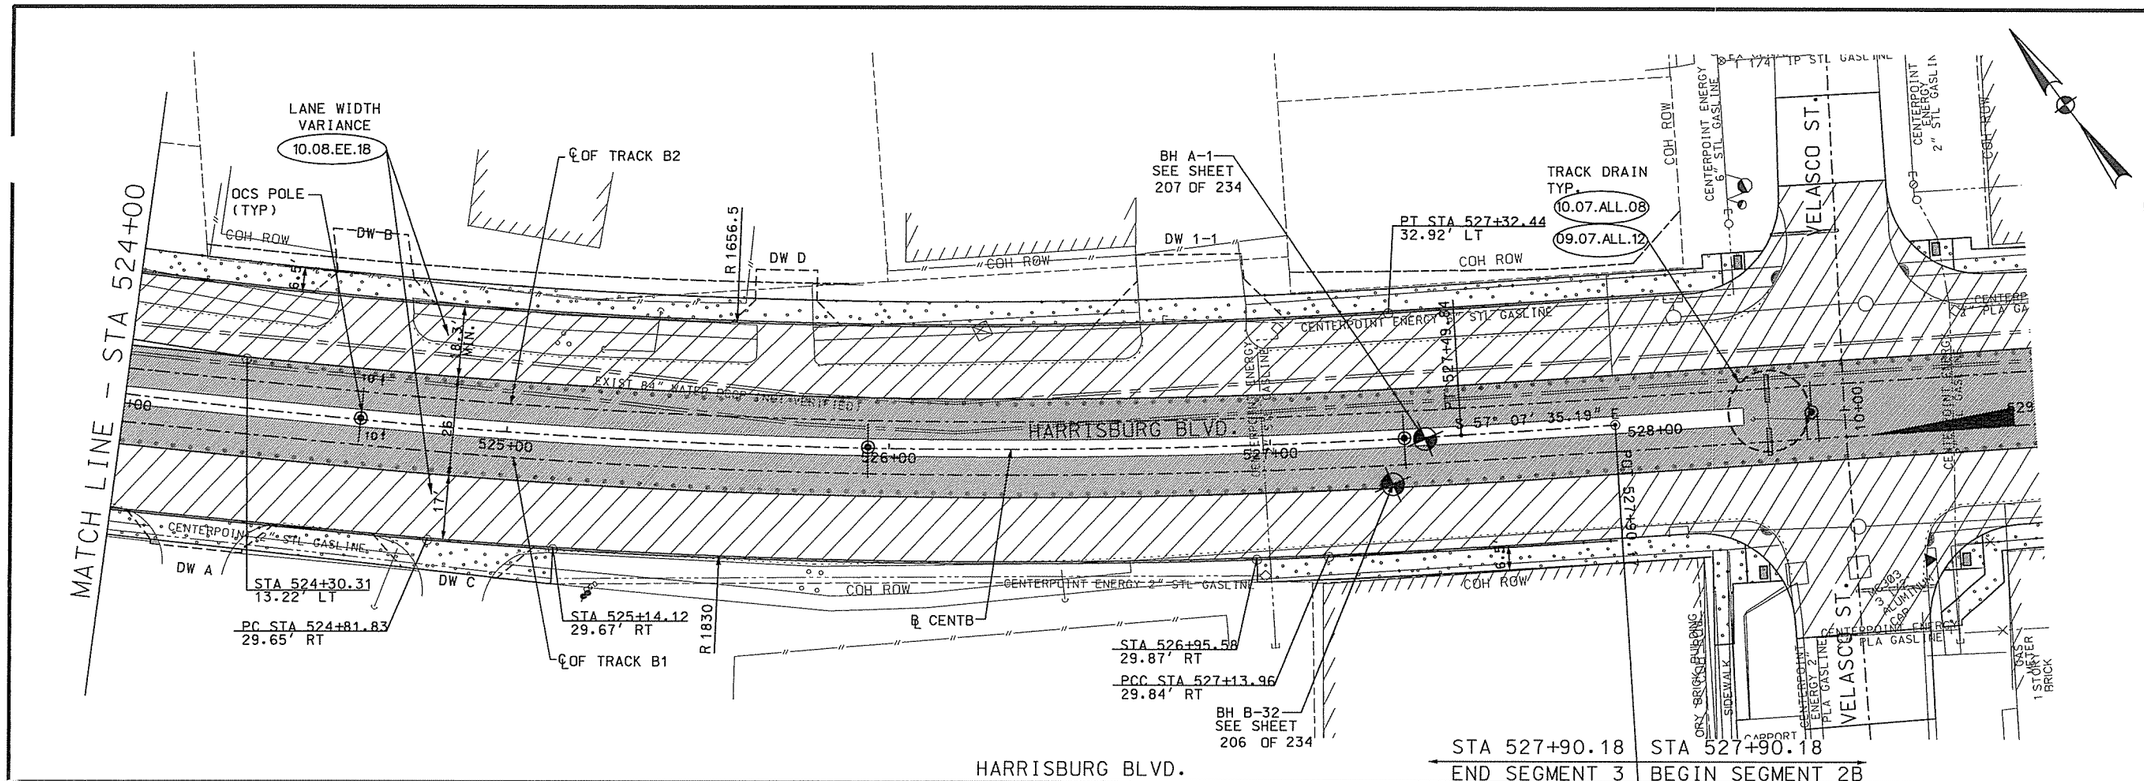

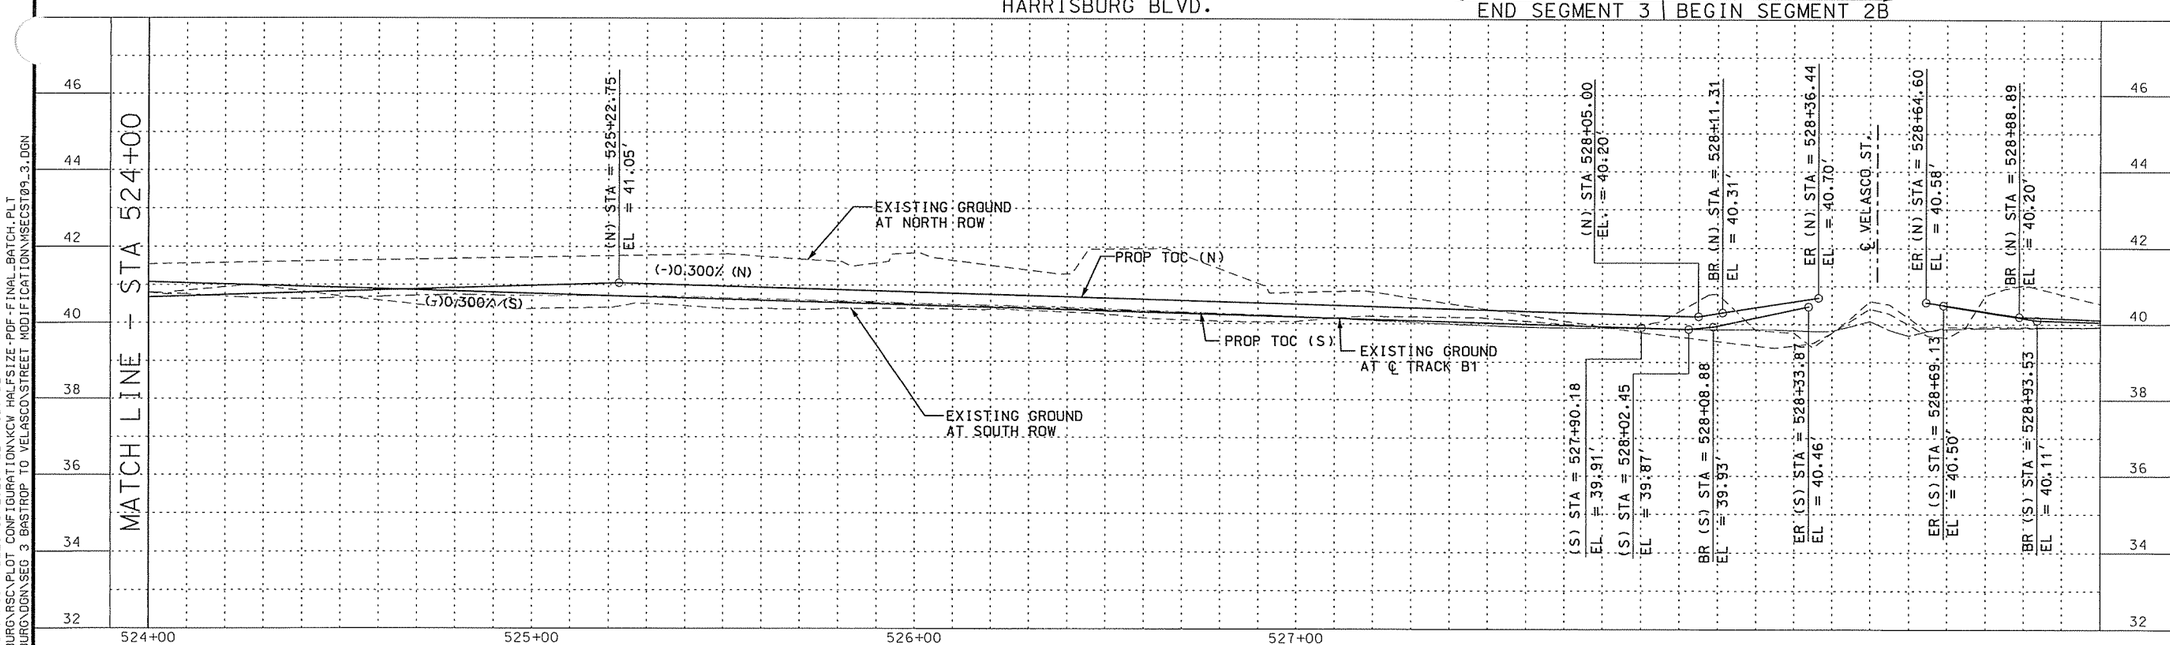

HORIZ. SCALE (IN FEET) 0 10 20 40

LEGEND

- PROPOSED CONCRETE PAVEMENT
- PROPOSED PLATFORM
- PROPOSED CONC. SIDEWALK
- PROPOSED TRACK SLAB
- DW X-X DRIVEWAY NUMBER
- COH DESIGN VARIANCE
- BAR SIGNAL
- TRAF SIGNAL POLE (TSP)
- TRAFFIC SIGNAL CONTROLLER CABINET

NOTES:

1. FOR HORIZONTAL ALIGNMENT DATA, SEE DRAWINGS RP1-0031 THROUGH RP1-0032.
2. SEE URBAN DESIGN PLANS FOR SW, AND INTERSECTION CROSSWALK DETAILS.
3. FOR PAVEMENT SECTION WIDTHS AND CROSS SLOPES, SEE TYPICAL SECTIONS & CROSS SECTIONS.
4. ALL INTERSECTION RADII ARE 25', UNLESS OTHERWISE NOTED.
5. FOR CURB RAMP DETAILS, SEE DRAWING CS6-0221.
6. FOR DRIVEWAY DETAILS, SEE DRAWING CS6-0222.
7. REFER TO THE TRAFFIC SIGNAL LAYOUT SHEETS FOR THE LOCATIONS OF FOUNDATIONS FOR TRAFFIC SIGNAL POLES, BAR SIGNAL POLES AND TRAFFIC CONTROLLER CABINETS.
8. FOR TRACK DETAILS SEE TRACK ALIGNMENT PLAN & PROFILE SHEETS.
9. SEE TREE PRESERVATION PLAN SHEETS FOR TREE PROTECTION.
10. DIMENSIONS AND OFFSETS ARE MEASURED TO FACE OF CURB.
11. GRADE & HYDROMULCH DISTURBED AREAS NOT OTHERWISE PAVED
12. LIMITS OF ROADWAY RECONSTRUCTION SHALL CONFORM TO CITY OF HOUSTON STANDARD STREET CUT DETAILS.
13. FOR RECOMMENDED CONSTRUCTION MEASURES SEE GEOTECHNICAL REPORT BY AVILES DATED SEPTEMBER 13, 2010 JOB NO G143 & 144-10
14. FOR AT&T TEXAS/SBC FACILITIES AND ALL OTHER PRIVATE UTILITY INFORMATION REFER TO PUBLIC UTILITY PACKAGE FOR THIS SEGMENT.
15. EXAVATION AND BACKFILL AROUND THE 84"AND 72"WL SHALL BE IN ACCORDANCE WITH COH SPECIAL PROVISION 02795.

PRIVATE UTILITY LINES SHOWN

CENTER POINT ENERGY - GAS — DATE 3/29/11

CITY OF HOUSTON
DEPARTMENT OF PUBLIC WORKS AND ENGINEERING

CITY OF HOUSTON DWG NO:

PLAN & PROFILE APPROVED AND ACCEPTED AND FILED
48171
CITY DRAWING NUMBER
HOUSTON, TEXAS

RELEASED FOR CONSTRUCTION MAY 23 2011

CONTRACT SHEET NO. 36 OF 234

REV	DATE	DESCRIPTION	ADD	AMD	CCR	BY	ENG	CHK	APP

CDM — Camp Dresser & McKee Inc. consulting • engineering • construction • operations TX. REG. No. F-3043

SCHENTECH ENGINEERS TX. REG. No. F-4014

Kimley-Horn and Associates, Inc. TX. REG. No. F-928

3/17/2011 STATE OF TEXAS EDELMIRO CASTILLO 49753 REGISTERED PROFESSIONAL ENGINEER

OMEGA ENGINEERS INC.
16350 Park Ten Place, SUITE 120
Houston, Texas 77084
Tel 281-647-9182
Fax 281-647-9184
TX. REG. No. F-2147

HRT HOUSTON RAPID TRANSIT JV

METRO Solutions — Metropolitan Transit Authority of Harris County, Texas

J.M.M.	20 JANUARY 2011
DRN BY	DATE
J.T.A.	20 JANUARY 2011
DRN CKD BY	DATE
J.M.M.	20 JANUARY 2011
DES BY	DATE
J.T.A.	20 JANUARY 2011
DES CKD BY	DATE
E. CASTILLO	20 JANUARY 2011
APPROVED BY	DATE

SCALE: 1" = 20'

STREET MODIFICATION PACKAGE

EAST END CORRIDOR - SEG. 3

STREET MODIFICATION PLAN & PROFILE STA 524+00 TO 529+00

CONTRACT NO. CT 0800120 | DRAWING NO. CC6-0186 | REV. 0

Z:\TEAM EXPRESS\HARRISBURG\RSC\TABLES\CDM_3_STREET MOD.TBL
Z:\TEAM EXPRESS\HARRISBURG\RSC\PLOT CONFIGURATION\KCW HALFSIZE-PDF-FINAL_BATCH.PLT
Z:\TEAM EXPRESS\HARRISBURG\DGN\SEG 3 BASTROP TO VELASCO\STREET MODIFICATION\MSECST09_3.DGN

UNTITLED-METRO 3:44:03 PM 3/21/2011