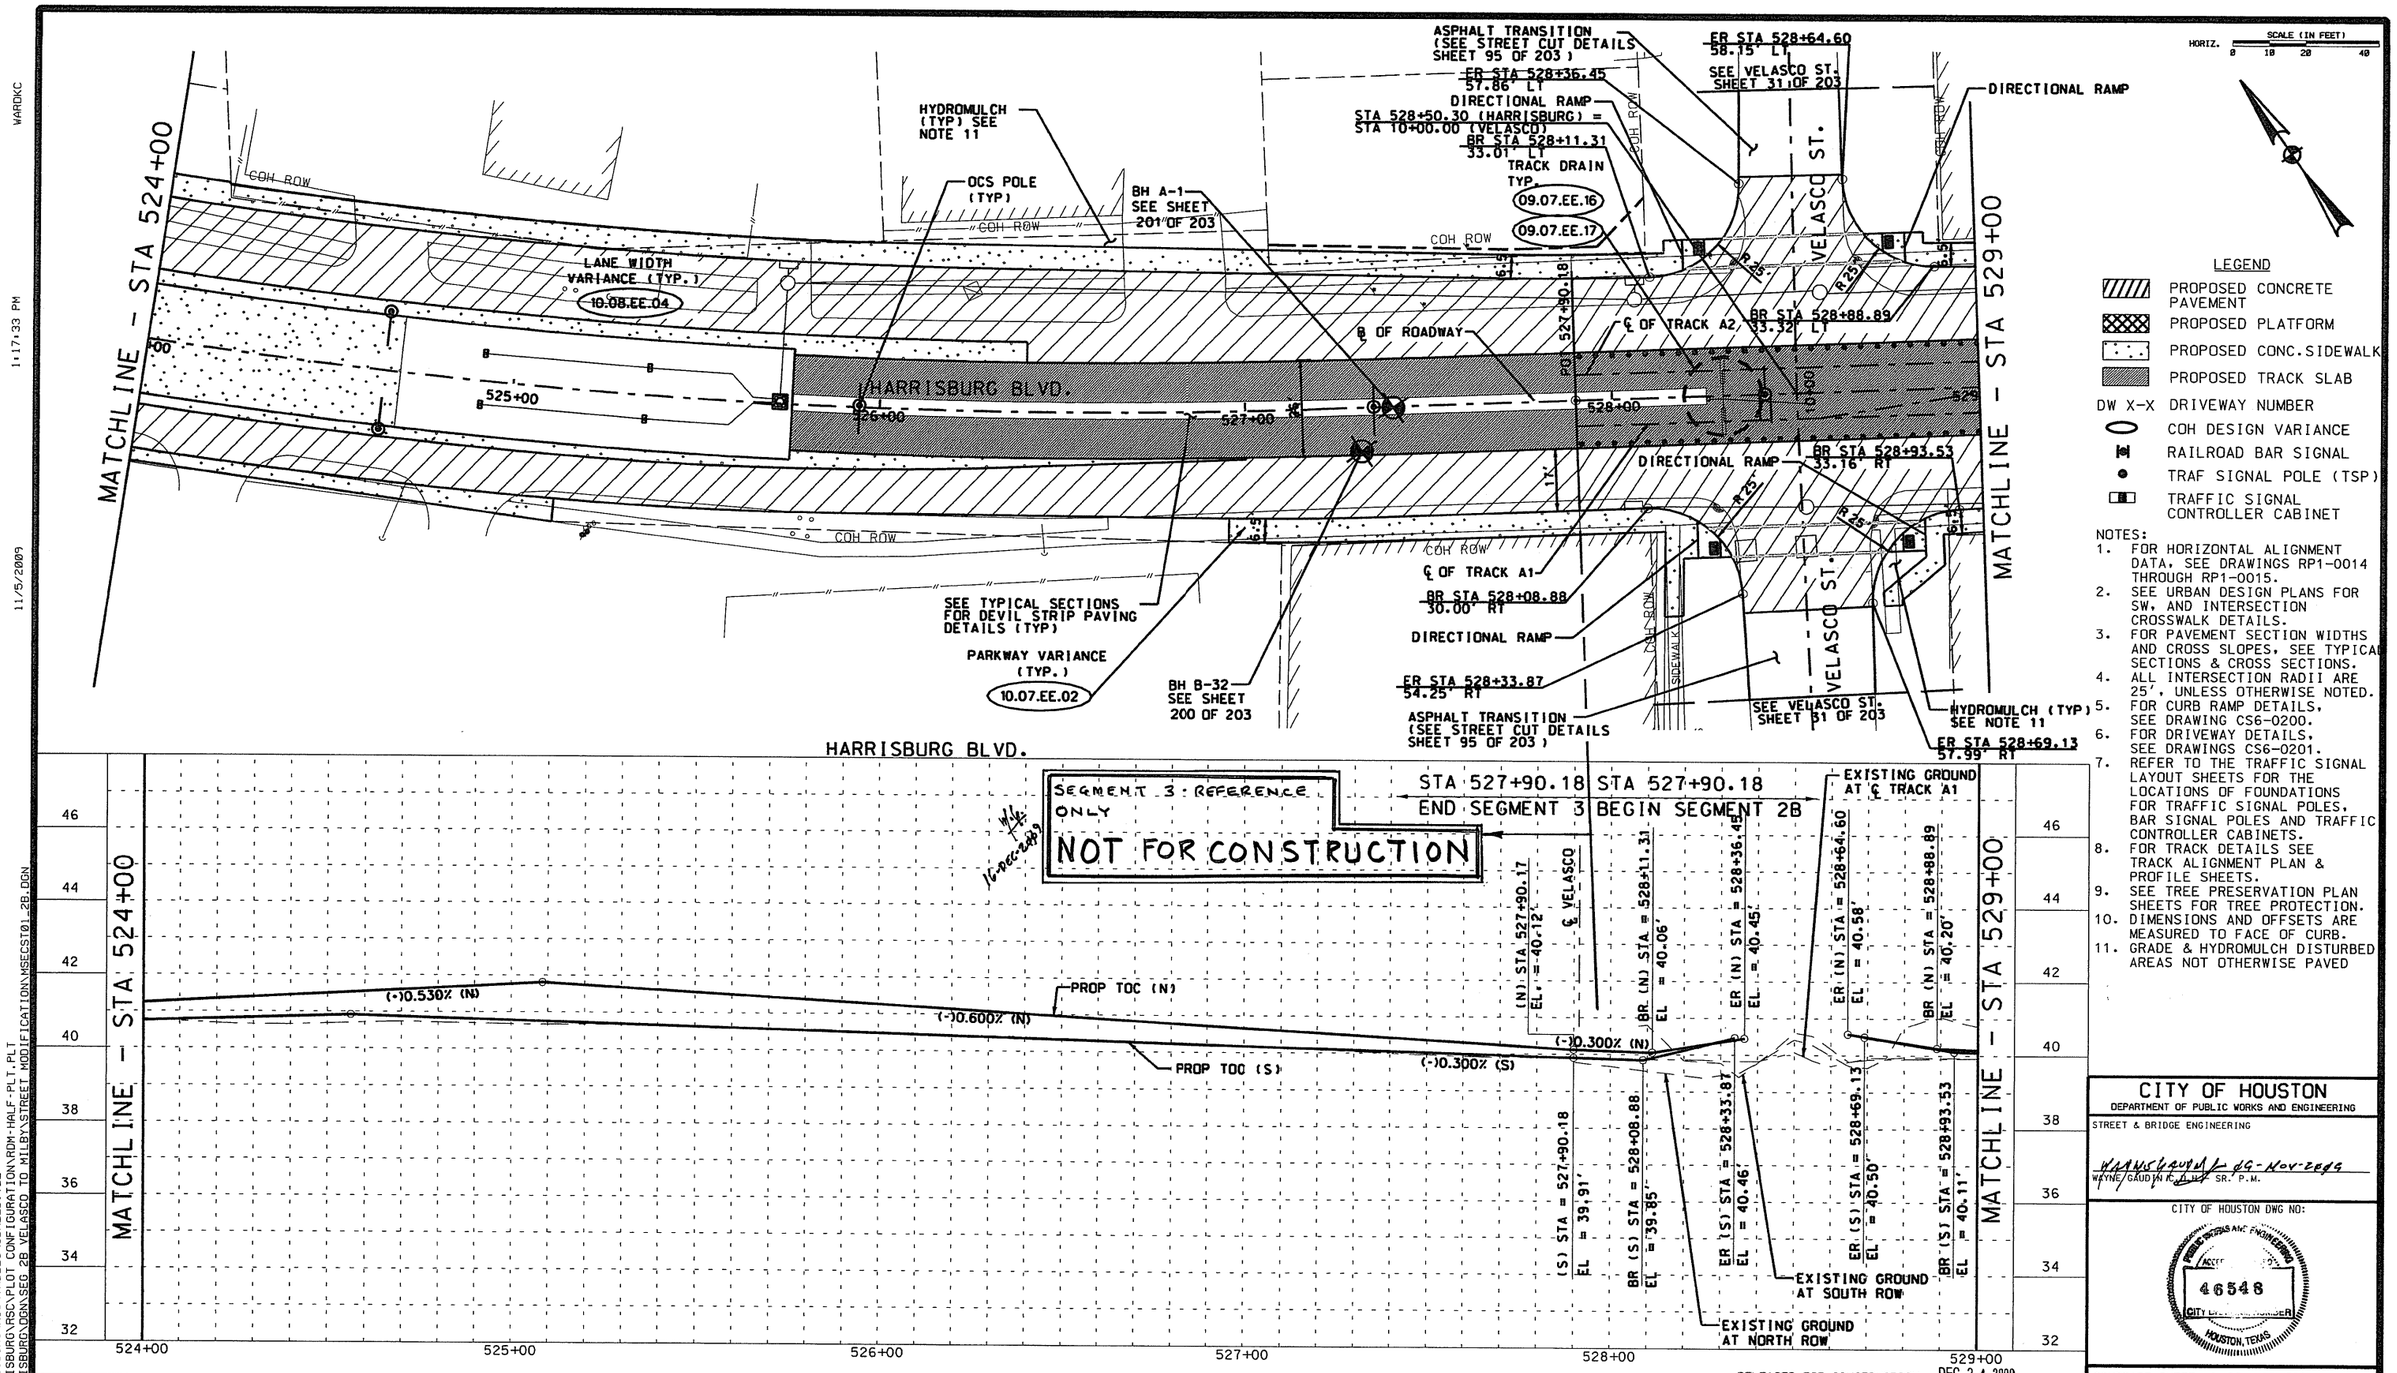

LEGEND

- PROPOSED CONCRETE PAVEMENT
- PROPOSED PLATFORM
- PROPOSED CONC. SIDEWALK
- PROPOSED TRACK SLAB
- DW X-X DRIVEWAY NUMBER
- COH DESIGN VARIANCE
- RAILROAD BAR SIGNAL
- TRAF SIGNAL POLE (TSP)
- TRAFFIC SIGNAL CONTROLLER CABINET

NOTES:

1. FOR HORIZONTAL ALIGNMENT DATA, SEE DRAWINGS RP1-0014 THROUGH RP1-0015.
2. SEE URBAN DESIGN PLANS FOR SW, AND INTERSECTION CROSSWALK DETAILS.
3. FOR PAVEMENT SECTION WIDTHS AND CROSS SLOPES, SEE TYPICAL SECTIONS & CROSS SECTIONS.
4. ALL INTERSECTION RADII ARE 25', UNLESS OTHERWISE NOTED.
5. FOR CURB RAMP DETAILS, SEE DRAWING CS6-0200.
6. FOR DRIVEWAY DETAILS, SEE DRAWINGS CS6-0201.
7. REFER TO THE TRAFFIC SIGNAL LAYOUT SHEETS FOR THE LOCATIONS OF FOUNDATIONS FOR TRAFFIC SIGNAL POLES, BAR SIGNAL POLES AND TRAFFIC CONTROLLER CABINETS.
8. FOR TRACK DETAILS SEE TRACK ALIGNMENT PLAN & PROFILE SHEETS.
9. SEE TREE PRESERVATION PLAN SHEETS FOR TREE PROTECTION.
10. DIMENSIONS AND OFFSETS ARE MEASURED TO FACE OF CURB.
11. GRADE & HYDROMULCH DISTURBED AREAS NOT OTHERWISE PAVED

CITY OF HOUSTON
DEPARTMENT OF PUBLIC WORKS AND ENGINEERING
STREET & BRIDGE ENGINEERING

WAYNE GAUDIN, P.E. SR. P.M. 06-NOV-2009

CITY OF HOUSTON DWG NO:

PUBLIC WORKS AND ENGINEERING — 46548 — HOUSTON, TEXAS

CONTRACT SHEET NO. 26 OF 203

REV	DATE	DESCRIPTION	ADD	AMD	CCR	BY	ENG	CHK	APP

CDM — Camp Dresser & McKee Inc. consulting • engineering • construction • operations TX. REG. No. F-3043
SCIENTECH ENGINEERS TX. REG. No. F-4014
Kimley-Horn and Associates, Inc. TX. REG. No. F-928
STATE OF TEXAS — EDELMIRO CASTILLO 49753 — REGISTERED PROFESSIONAL ENGINEER — 11/9/2009
OMEGA ENGINEERS INC. 16350 Park Ten Place, SUITE 120 Houston, Texas 77084 Tel 281-647-9182 Fax 281-647-9184 TX. REG. No. F-2147
HRT HOUSTON RAPID TRANSIT JV
METRO Solutions — Metropolitan Transit Authority of Harris County, Texas

RELEASED FOR CONSTRUCTION DEC 24 2009

R.D.M.	05 OCTOBER 2009
DRN BY	DATE
C.T.L.	05 OCTOBER 2009
DRN CKD BY	DATE
S.P.M.	05 OCTOBER 2009
DES BY	DATE
C.T.L.	05 OCTOBER 2009
DES CKD BY	DATE
E. CASTILLO	05 OCTOBER 2009
APPROVED BY	DATE

SCALE: 1" = 20'

PUB. UTILITIES & STREET MOD. PACKAGE

EAST END CORRIDOR - SEG 2B/3
STREET MODIFICATION
PLAN & PROFILE
STA 524+00 TO STA 529+00

CONTRACT NO. CT 0800120 | DRAWING NO. CC6-0011 | REV. 0

Z:\TEAM EXPRESS\HARRISBURG\RSC\TABLES\CDM_2B.TBL
Z:\TEAM EXPRESS\HARRISBURG\RSC\PLOT CONFIGURATION\RDM-HALF-PLT.PLT
Z:\TEAM EXPRESS\HARRISBURG\DGN\SEG 2B VELASCO TO MILBY\STREET MODIFICATION\MSECST01_2B.DGN
WARDKC 11/5/2009 1:17:33 PM

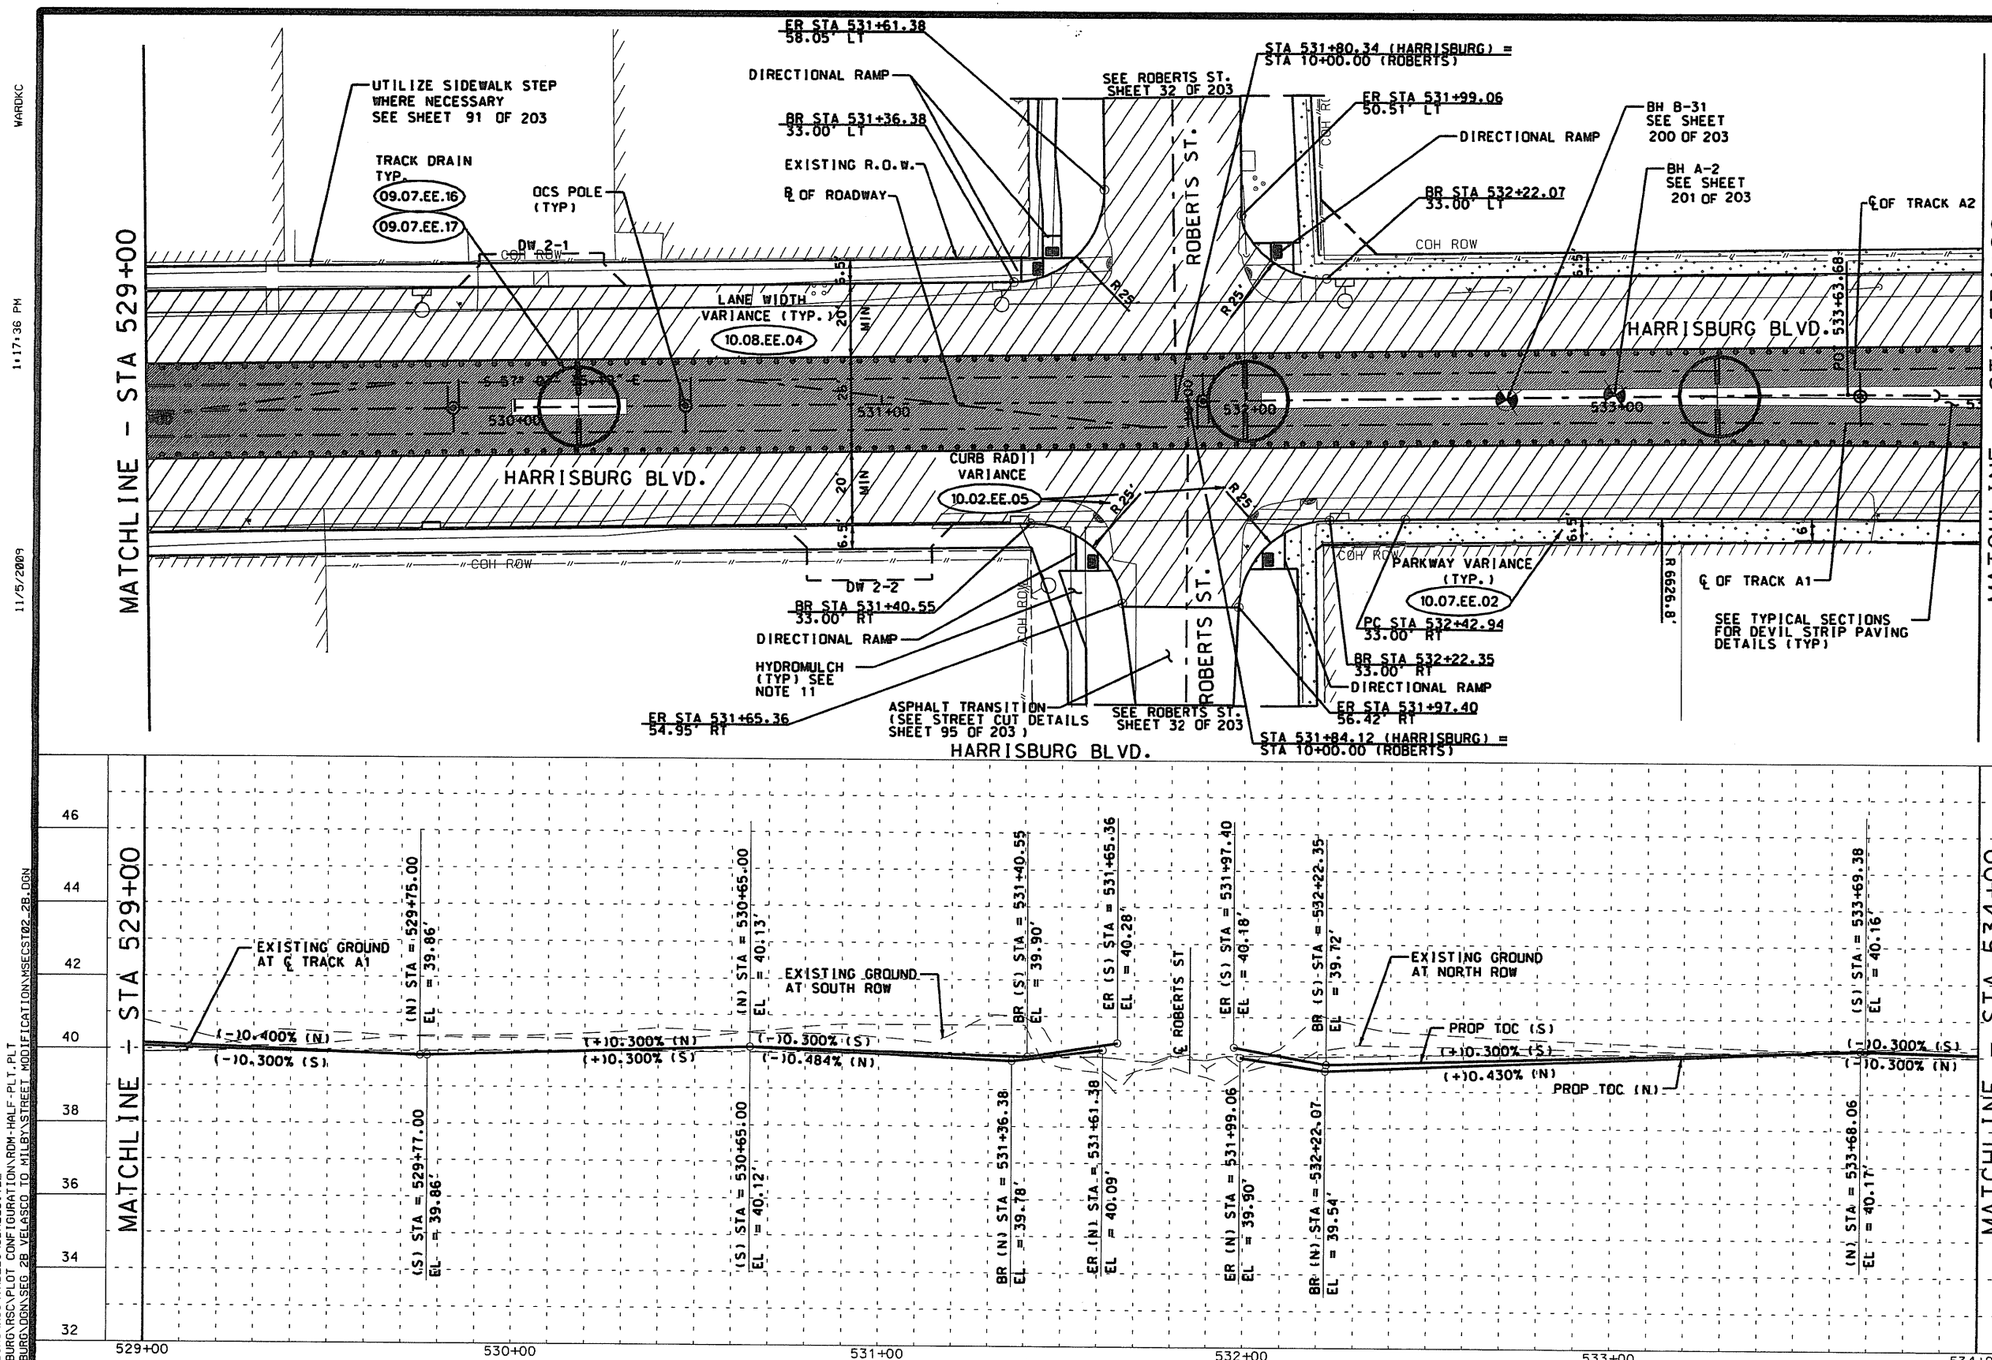

HORIZ. SCALE (IN FEET) 0 10 20 40

LEGEND

- PROPOSED CONCRETE PAVEMENT
- PROPOSED PLATFORM
- PROPOSED CONC. SIDEWALK
- PROPOSED TRACK SLAB
- DW X-X DRIVEWAY NUMBER
- COH DESIGN VARIANCE
- RAILROAD BAR SIGNAL
- TRAF SIGNAL POLE (TSP)
- TRAFFIC SIGNAL CONTROLLER CABINET

NOTES:

1. FOR HORIZONTAL ALIGNMENT DATA, SEE DRAWINGS RP1-0014 THROUGH RP1-0015.
2. SEE URBAN DESIGN PLANS FOR SW, AND INTERSECTION CROSSWALK DETAILS.
3. FOR PAVEMENT SECTION WIDTHS AND CROSS SLOPES, SEE TYPICAL SECTIONS & CROSS SECTIONS.
4. ALL INTERSECTION RADII ARE 25', UNLESS OTHERWISE NOTED.
5. FOR CURB RAMP DETAILS, SEE DRAWING CS6-0200.
6. FOR DRIVEWAY DETAILS, SEE DRAWINGS CS6-0201.
7. REFER TO THE TRAFFIC SIGNAL LAYOUT SHEETS FOR THE LOCATIONS OF FOUNDATIONS FOR TRAFFIC SIGNAL POLES, BAR SIGNAL POLES AND TRAFFIC CONTROLLER CABINETS.
8. FOR TRACK DETAILS SEE TRACK ALIGNMENT PLAN & PROFILE SHEETS.
9. SEE TREE PRESERVATION PLAN SHEETS FOR TREE PROTECTION.
10. DIMENSIONS AND OFFSETS ARE MEASURED TO FACE OF CURB.
11. GRADE & HYDROMULCH DISTURBED AREAS NOT OTHERWISE PAVED

CITY OF HOUSTON
DEPARTMENT OF PUBLIC WORKS AND ENGINEERING
STREET & BRIDGE ENGINEERING

WAYNE GAUDIN 09-NOV-2009
WAYNE GAUDIN, P.E. SR. P.M.

CITY OF HOUSTON DWG NO:
PUBLIC WORKS AND ENGINEERING ACCEPTED 46548 CITY ENGINEER HOUSTON, TEXAS

CONTRACT SHEET NO. 27 OF 203

RELEASED FOR CONSTRUCTION DEC 24 2009

REV	DATE	DESCRIPTION	ADD	AMD	CCR	BY	ENG	CHK	APP

CDM Camp Dresser & McKee Inc. consulting • engineering • construction • operations TX. REG. No. F-3043
SCIENTECH ENGINEERS TX. REG. No. F-4014
Kimley-Horn and Associates, Inc. TX. REG. No. F-928
STATE OF TEXAS EDELMIRO CASTILLO 49753 REGISTERED PROFESSIONAL ENGINEER 11/9/2009
OMEGA ENGINEERS INC. 16350 Park Ten Place, SUITE 120 Houston, Texas 77084 Tel 281-647-9182 Fax 281-617-9184 TX. REG. No. F-2147
HRT HOUSTON RAPID TRANSIT JV
METRO Solutions Metropolitan Transit Authority of Harris County, Texas

R.D.M.	05 OCTOBER 2009
DRN BY	DATE
C.T.L.	05 OCTOBER 2009
DRN CKD BY	DATE
R.D.M.	05 OCTOBER 2009
DES BY	DATE
C.T.L.	05 OCTOBER 2009
DES CKD BY	DATE
E. CASTILLO	05 OCTOBER 2009
APPROVED BY	DATE

SCALE: 1" - 20'

PUB. UTILITIES & STREET MOD. PACKAGE

EAST END CORRIDOR - SEG 2B
STREET MODIFICATION
PLAN & PROFILE
STA 529+00 TO STA 534+00

CONTRACT NO. CT 0800120 | DRAWING NO. CC6-0012 | REV. 0

Z:\TEAM EXPRESS\HARRISBURG\RSC\TABLES\CDM_2B.TBL
Z:\TEAM EXPRESS\HARRISBURG\RSC\PLOT CONFIGURATION\RDM-HALF-PLT.PLT
Z:\TEAM EXPRESS\HARRISBURG\DGN\SEG 2B VELASCO TO MILBY\STREET MODIFICATION\SECS102_2B.DGN
WARDXC 11/9/2009 1:17:36 PM