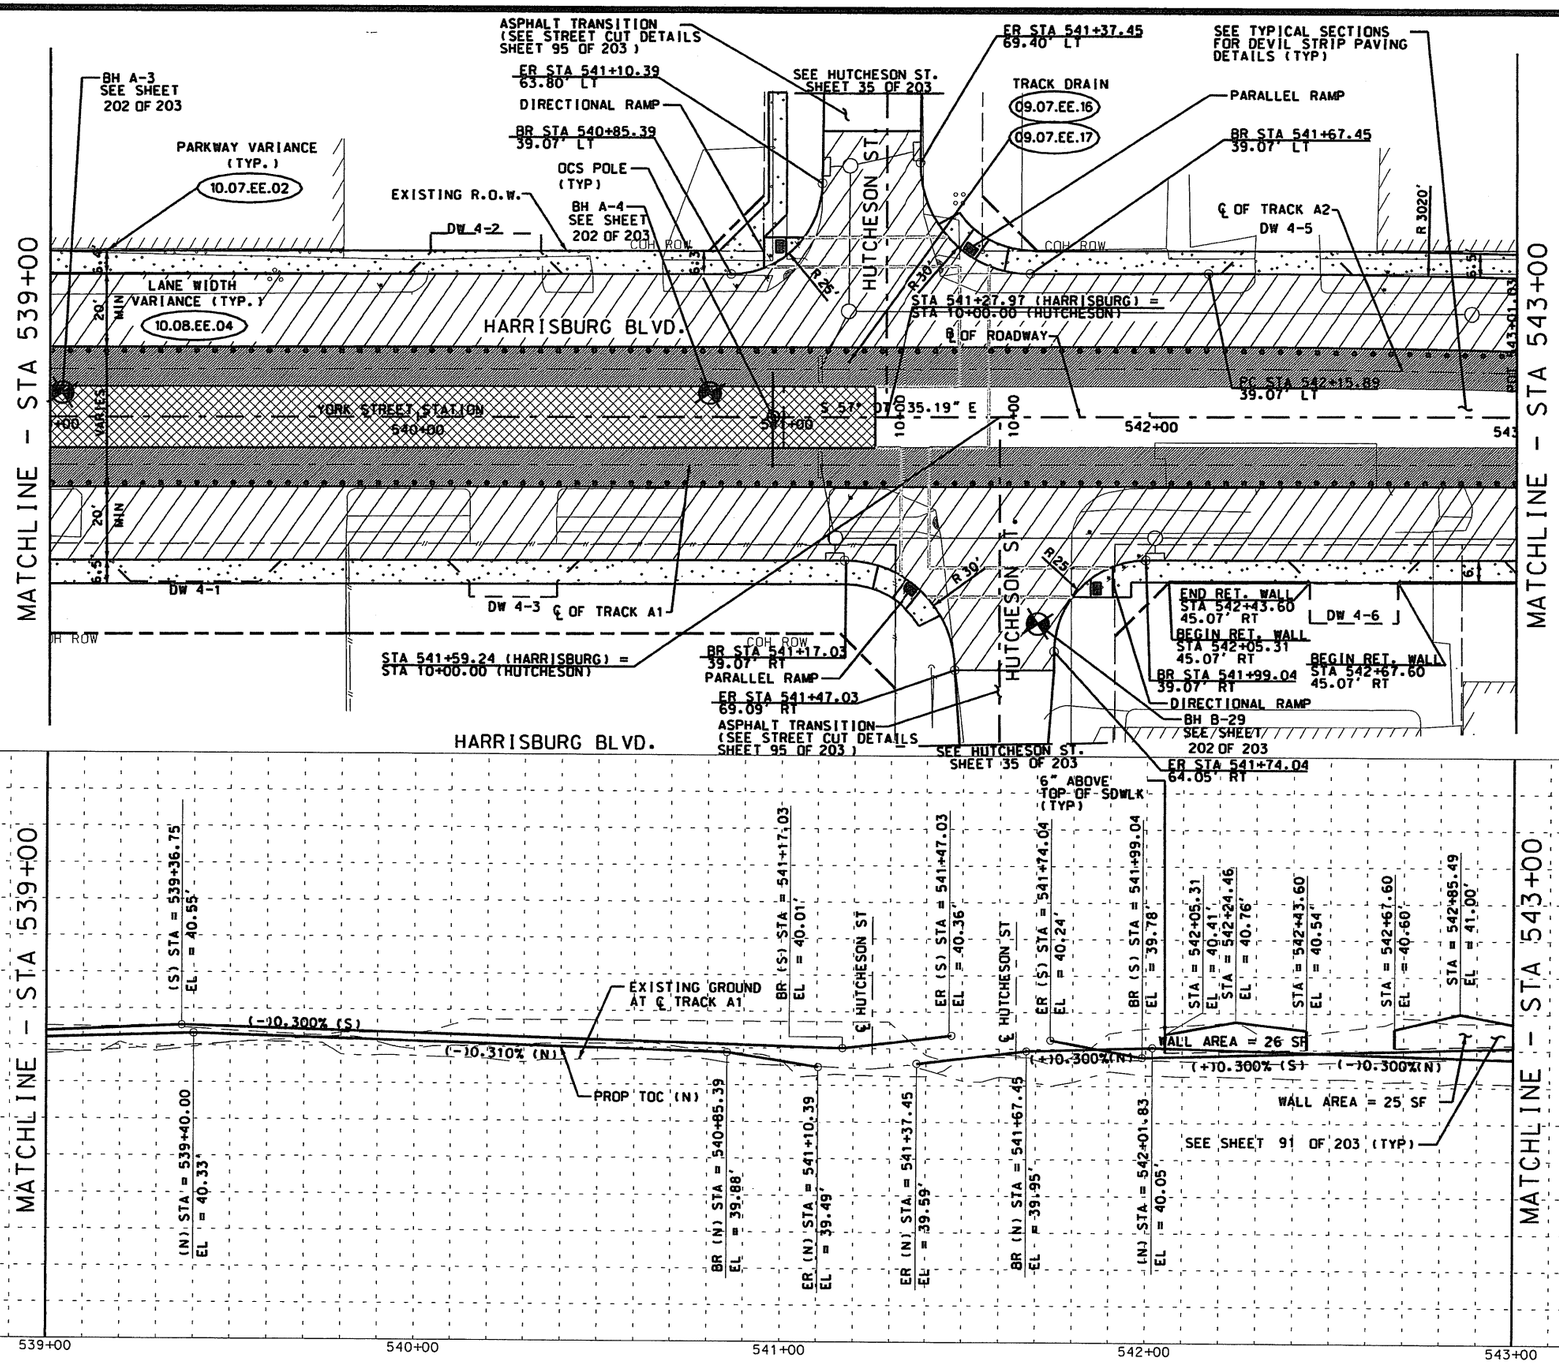

HORIZ. SCALE (IN FEET) 0 10 20 40

LEGEND

- PROPOSED CONCRETE PAVEMENT
- PROPOSED PLATFORM
- PROPOSED CONC.SIDEWALK
- PROPOSED TRACK SLAB
- DW X-X DRIVEWAY NUMBER
- COH DESIGN VARIANCE
- RAILROAD BAR SIGNAL
- TRAF SIGNAL POLE (TSP)
- TRAFFIC SIGNAL CONTROLLER CABINET

NOTES:

1. FOR HORIZONTAL ALIGNMENT DATA, SEE DRAWINGS RP1-0014 THROUGH RP1-0015.
2. SEE URBAN DESIGN PLANS FOR SW, AND INTERSECTION CROSSWALK DETAILS.
3. FOR PAVEMENT SECTION WIDTHS AND CROSS SLOPES, SEE TYPICAL SECTIONS & CROSS SECTIONS.
4. ALL INTERSECTION RADII ARE 25', UNLESS OTHERWISE NOTED.
5. FOR CURB RAMP DETAILS, SEE DRAWING CS6-0200.
6. FOR DRIVEWAY DETAILS, SEE DRAWINGS CS6-0201.
7. REFER TO THE TRAFFIC SIGNAL LAYOUT SHEETS FOR THE LOCATIONS OF FOUNDATIONS FOR TRAFFIC SIGNAL POLES, BAR SIGNAL POLES AND TRAFFIC CONTROLLER CABINETS.
8. FOR TRACK DETAILS SEE TRACK ALIGNMENT PLAN & PROFILE SHEETS.
9. SEE TREE PRESERVATION PLAN SHEETS FOR TREE PROTECTION.
10. DIMENSIONS AND OFFSETS ARE MEASURED TO FACE OF CURB.
11. GRADE & HYDROMULCH DISTURBED AREAS NOT OTHERWISE PAVED

CITY OF HOUSTON
DEPARTMENT OF PUBLIC WORKS AND ENGINEERING
STREET & BRIDGE ENGINEERING

WAYNE GAULIN 06-NOV-2009
WAYNE GAULIN, P.E., SR. P.M.

CITY OF HOUSTON DWG NO:

PUBLIC WORKS AND ENGINEERING — FACILITY 46548 — CITY ENGINEER — HOUSTON, TEXAS

RELEASED FOR CONSTRUCTION DEC 24 2009

CONTRACT SHEET NO. 29 OF 203

REV	DATE	DESCRIPTION	ADD	AMD	CCR	BY	ENG	CHK	APP
△									
△									
△									
△									
△									
△									
△									

CDM — Camp Dresser & McKee Inc. consulting • engineering • construction • operations TX. REG. No. F-3043

SCIENTECH ENGINEERS TX. REG. No. F-4014

Kimley-Horn and Associates, Inc. TX. REG. No. F-928

STATE OF TEXAS — EDELMIRO CASTILLO 49753 — REGISTERED PROFESSIONAL ENGINEER — 11/5/2009

OMEGA ENGINEERS INC. — 16350 Park Ten Place, SUITE 120, Houston, Texas 77084, Tel 281-647-9182, Fax 281-647-9184 — TX. REG. No. F-2147

HRT — HOUSTON RAPID TRANSIT JV

METRO Solutions — Metropolitan Transit Authority of Harris County, Texas

R.D.M	05 OCTOBER 2009	PUB. UTILITIES & STREET MOD. PACKAGE
DRN BY C.T.L.	DATE 05 OCTOBER 2009	EAST END CORRIDOR - SEG 2B
DRN CKD BY J.W.S.	DATE 05 OCTOBER 2009	STREET MODIFICATION
DES BY C.T.L.	DATE 05 OCTOBER 2009	PLAN & PROFILE
DES CKD BY E. CASTILLO	DATE 05 OCTOBER 2009	STA 539+00 TO STA 543+00
APPROVED BY	DATE	
SCALE: 1" = 20'		CONTRACT NO. CT 0800120 — DRAWING NO. CC6-0014 — REV. 0

WARDXC 1:17:41 PM 11/5/2009

Z:\TEAM EXPRESS\HARRISBURG\RSC\TABLES\CDM_2B.TBL
Z:\TEAM EXPRESS\HARRISBURG\RSC\PLOT CONFIGURATION\RDM-HALF-PLT.PLT
Z:\TEAM EXPRESS\HARRISBURG\DGN\SEG 2B VELASCO TO MILBY\STREET MODIFICATION\MSECS704_2B.DGN