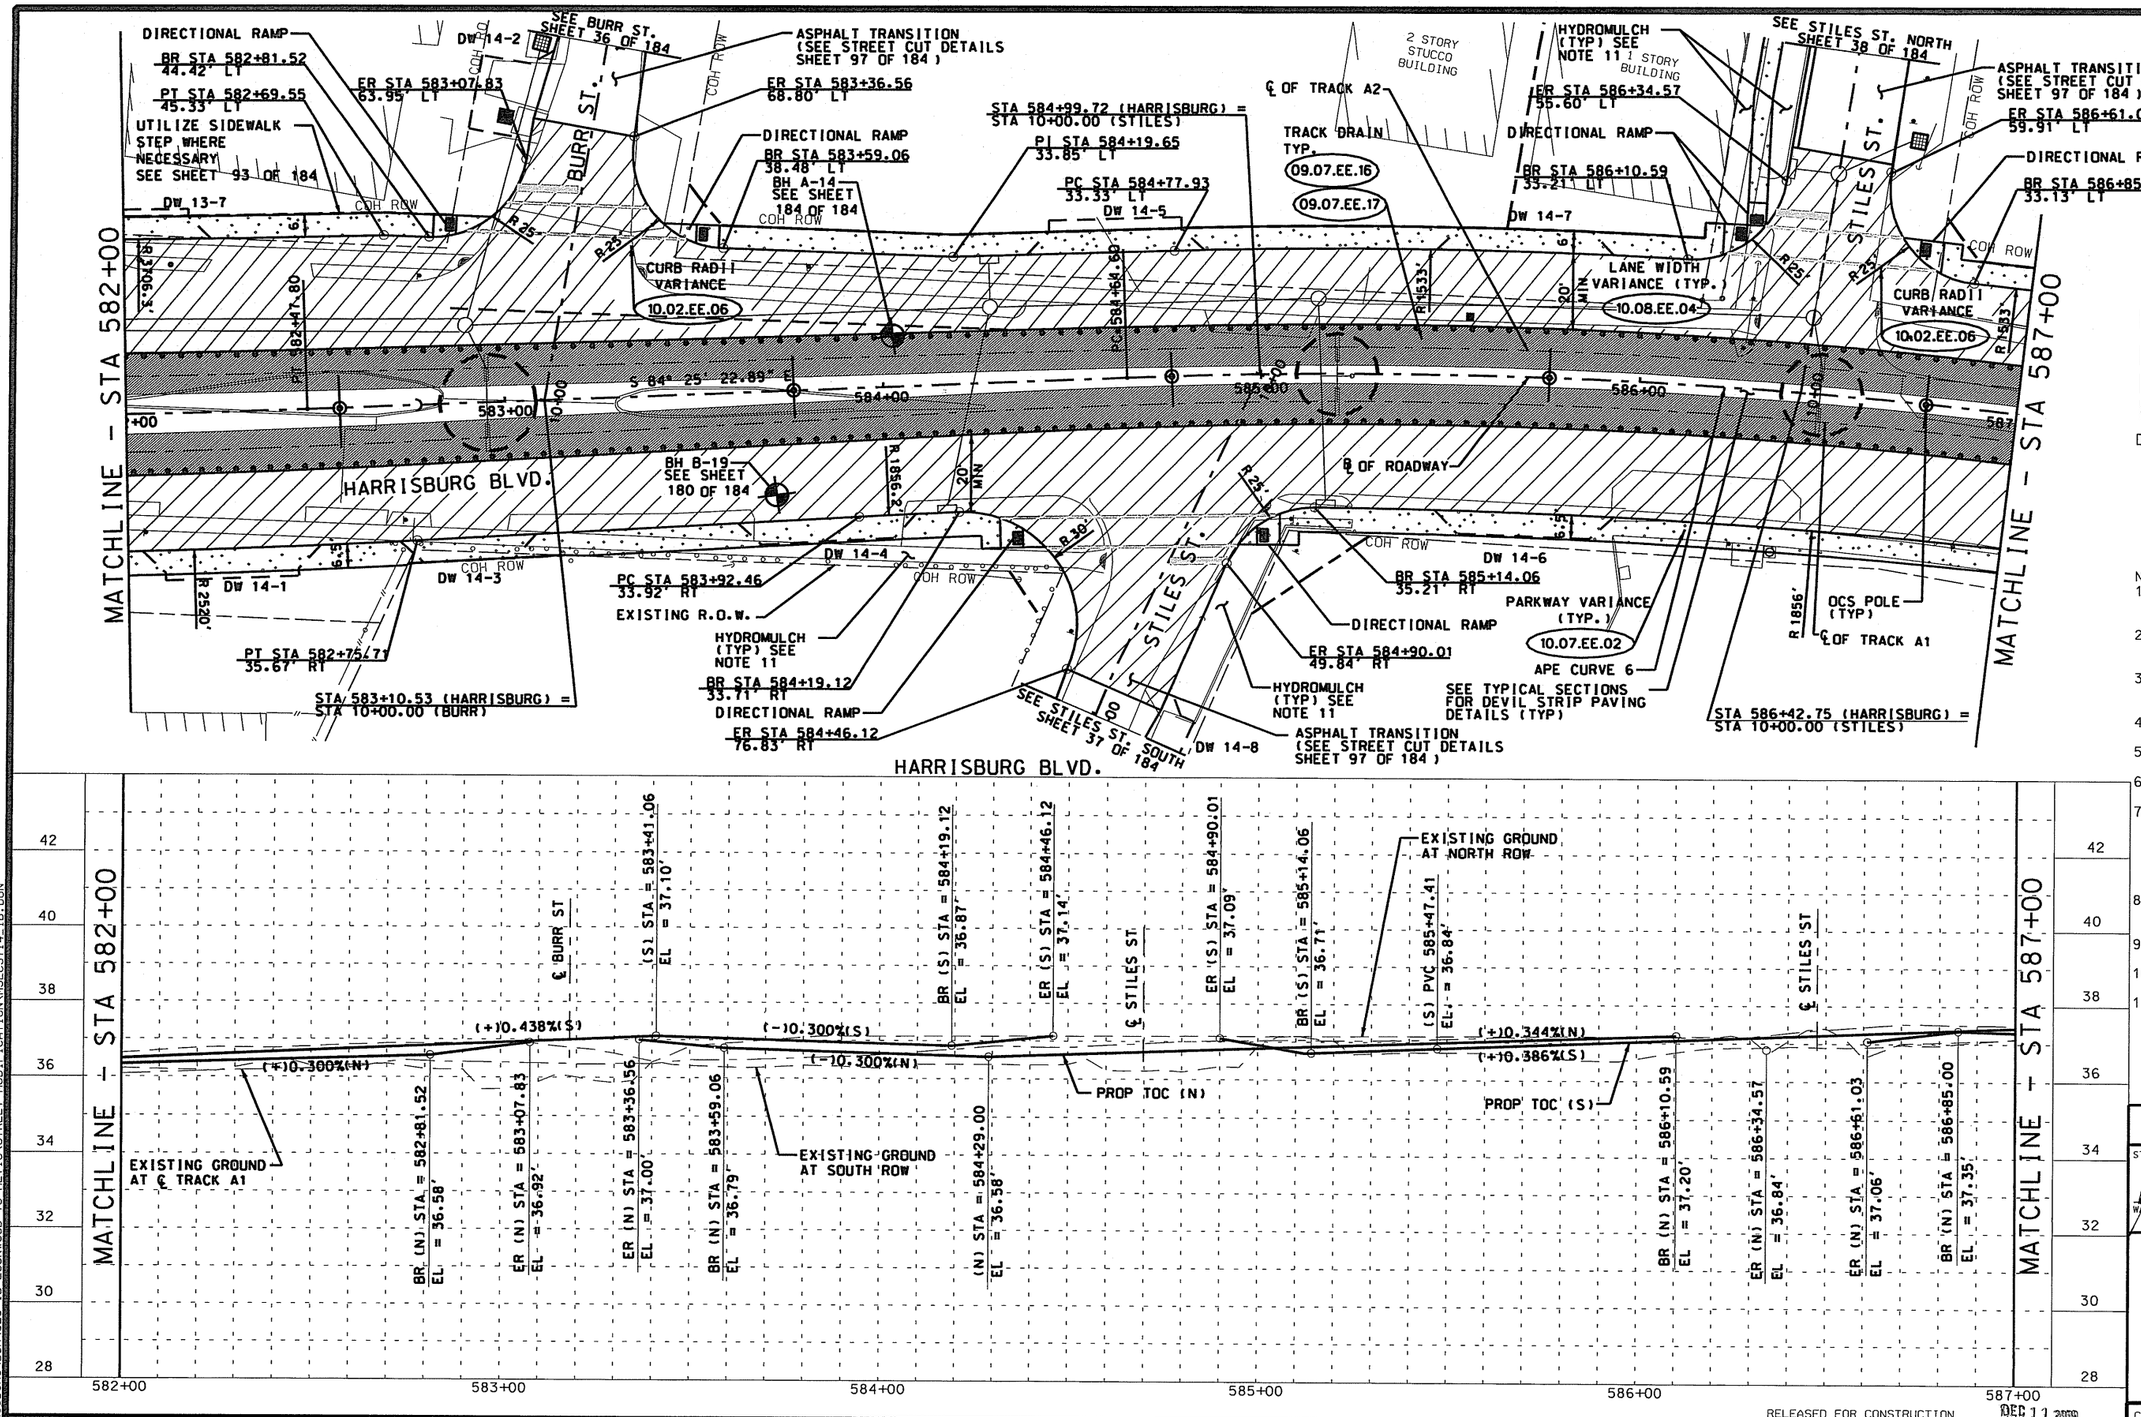

LEGEND

- PROPOSED CONCRETE PAVEMENT
- PROPOSED PLATFORM
- PROPOSED CONC. SIDEWALK
- PROPOSED TRACK SLAB
- DW X-X DRIVEWAY NUMBER
- COH DESIGN VARIANCE
- RAILROAD BAR SIGNAL
- TRAF SIGNAL POLE (TSP)
- TRAFFIC SIGNAL CONTROLLER CABINET

NOTES:

1. FOR HORIZONTAL ALIGNMENT DATA, SEE DRAWINGS RP1-0001 THROUGH RP1-0002.
2. SEE URBAN DESIGN PLANS FOR SW. AND INTERSECTION CROSSWALK DETAILS.
3. FOR PAVEMENT SECTION WIDTHS AND CROSS SLOPES, SEE TYPICAL SECTIONS AND CROSS SECTIONS.
4. ALL INTERSECTION RADII ARE 25', UNLESS OTHERWISE NOTED.
5. FOR CURB RAMP DETAILS, SEE DRAWING CS6-0001.
6. FOR DRIVEWAY DETAILS, SEE DRAWINGS CS6-0005.
7. REFER TO THE TRAFFIC SIGNAL LAYOUT SHEETS FOR THE LOCATIONS OF FOUNDATIONS FOR TRAFFIC SIGNAL POLES, BAR SIGNAL POLES AND TRAFFIC CONTROLLER CABINETS.
8. FOR TRACK DETAILS SEE TRACK ALIGNMENT PLAN & PROFILE SHEETS.
9. SEE TREE PRESERVATION PLAN SHEETS FOR TREE PROTECTION.
10. DIMENSIONS AND OFFSETS ARE MEASURED TO FACE OF CURB.
11. GRADE & HYDROMULCH DISTURBED AREAS NOT OTHERWISE PAVED

CITY OF HOUSTON
DEPARTMENT OF PUBLIC WORKS AND ENGINEERING
STREET & BRIDGE ENGINEERING

Wayne Gaudin 16-Nov-2009
WAYNE GAUDIN P.E. SR. P.M.

CITY OF HOUSTON DWG NO:
PUBLIC WORKS AND ENGINEERING ACCEPTED AND FILED
46500
CITY DRAWING NUMBER
HOUSTON TEXAS

CONTRACT SHEET NO. 30 OF 184

REV	DATE	DESCRIPTION	ADD	AMD	CCR	BY	ENG	CHK	APP

CDM Camp Dresser & McKee Inc. consulting • engineering • construction • operations TX. REG. No. F-3043
SCANTECH ENGINEERS TX. REG. No. F-4014
Kimley-Horn and Associates, Inc. TX. REG. No. F-928
STATE OF TEXAS EDELMIRO CASTILLO 49753 REGISTERED PROFESSIONAL ENGINEER 11/16/2009
OMEGA ENGINEERS INC. 16350 Park Ten Place, SUITE 120 Houston, Texas 77084 Tel 281-647-9182 Fax 281-647-9184 TX. REG. No. F-2147
HRT HOUSTON RAPID TRANSIT JV
METRO Solutions Metropolitan Transit Authority of Harris County, Texas

R.D.M.	05 OCTOBER 2009	
DRN BY	DATE	
C.T.L.	05 OCTOBER 2009	
DRN CKD BY	DATE	
J.W.S.	05 OCTOBER 2009	
DES BY	DATE	
C.T.L.	05 OCTOBER 2009	
DES CKD BY	DATE	
E. CASTILLO	05 OCTOBER 2009	
APPROVED BY	DATE	

SCALE: 1" - 20'

RELEASED FOR CONSTRUCTION DEC 11 2009

PUB. UTILITIES & STREET MOD. PACKAGE

EAST END CORRIDOR - SEG. 1B
STREET MODIFICATION PLAN & PROFILE
STA 582+00 TO STA 587+00

CONTRACT NO. CT 0800120 | DRAWING NO. CC6-0025 | REV. 0

Z:\TEAM EXPI ...ARRISBURG\RSC\TABLES\CDM_1B.TBL
Z:\TEAM EXPRESS\HARRISBURG\RSC\PLOT CONFIGURATION\ROM-HALF-PLT.PLT
Z:\TEAM EXPRESS\HARRISBURG\DGN\SEG 1B LOCKWOOD TO ALTICS\STREET MODIFICATION\SECST14_1B.DGN
11/9/2009 4:45:00 PM WARDKC