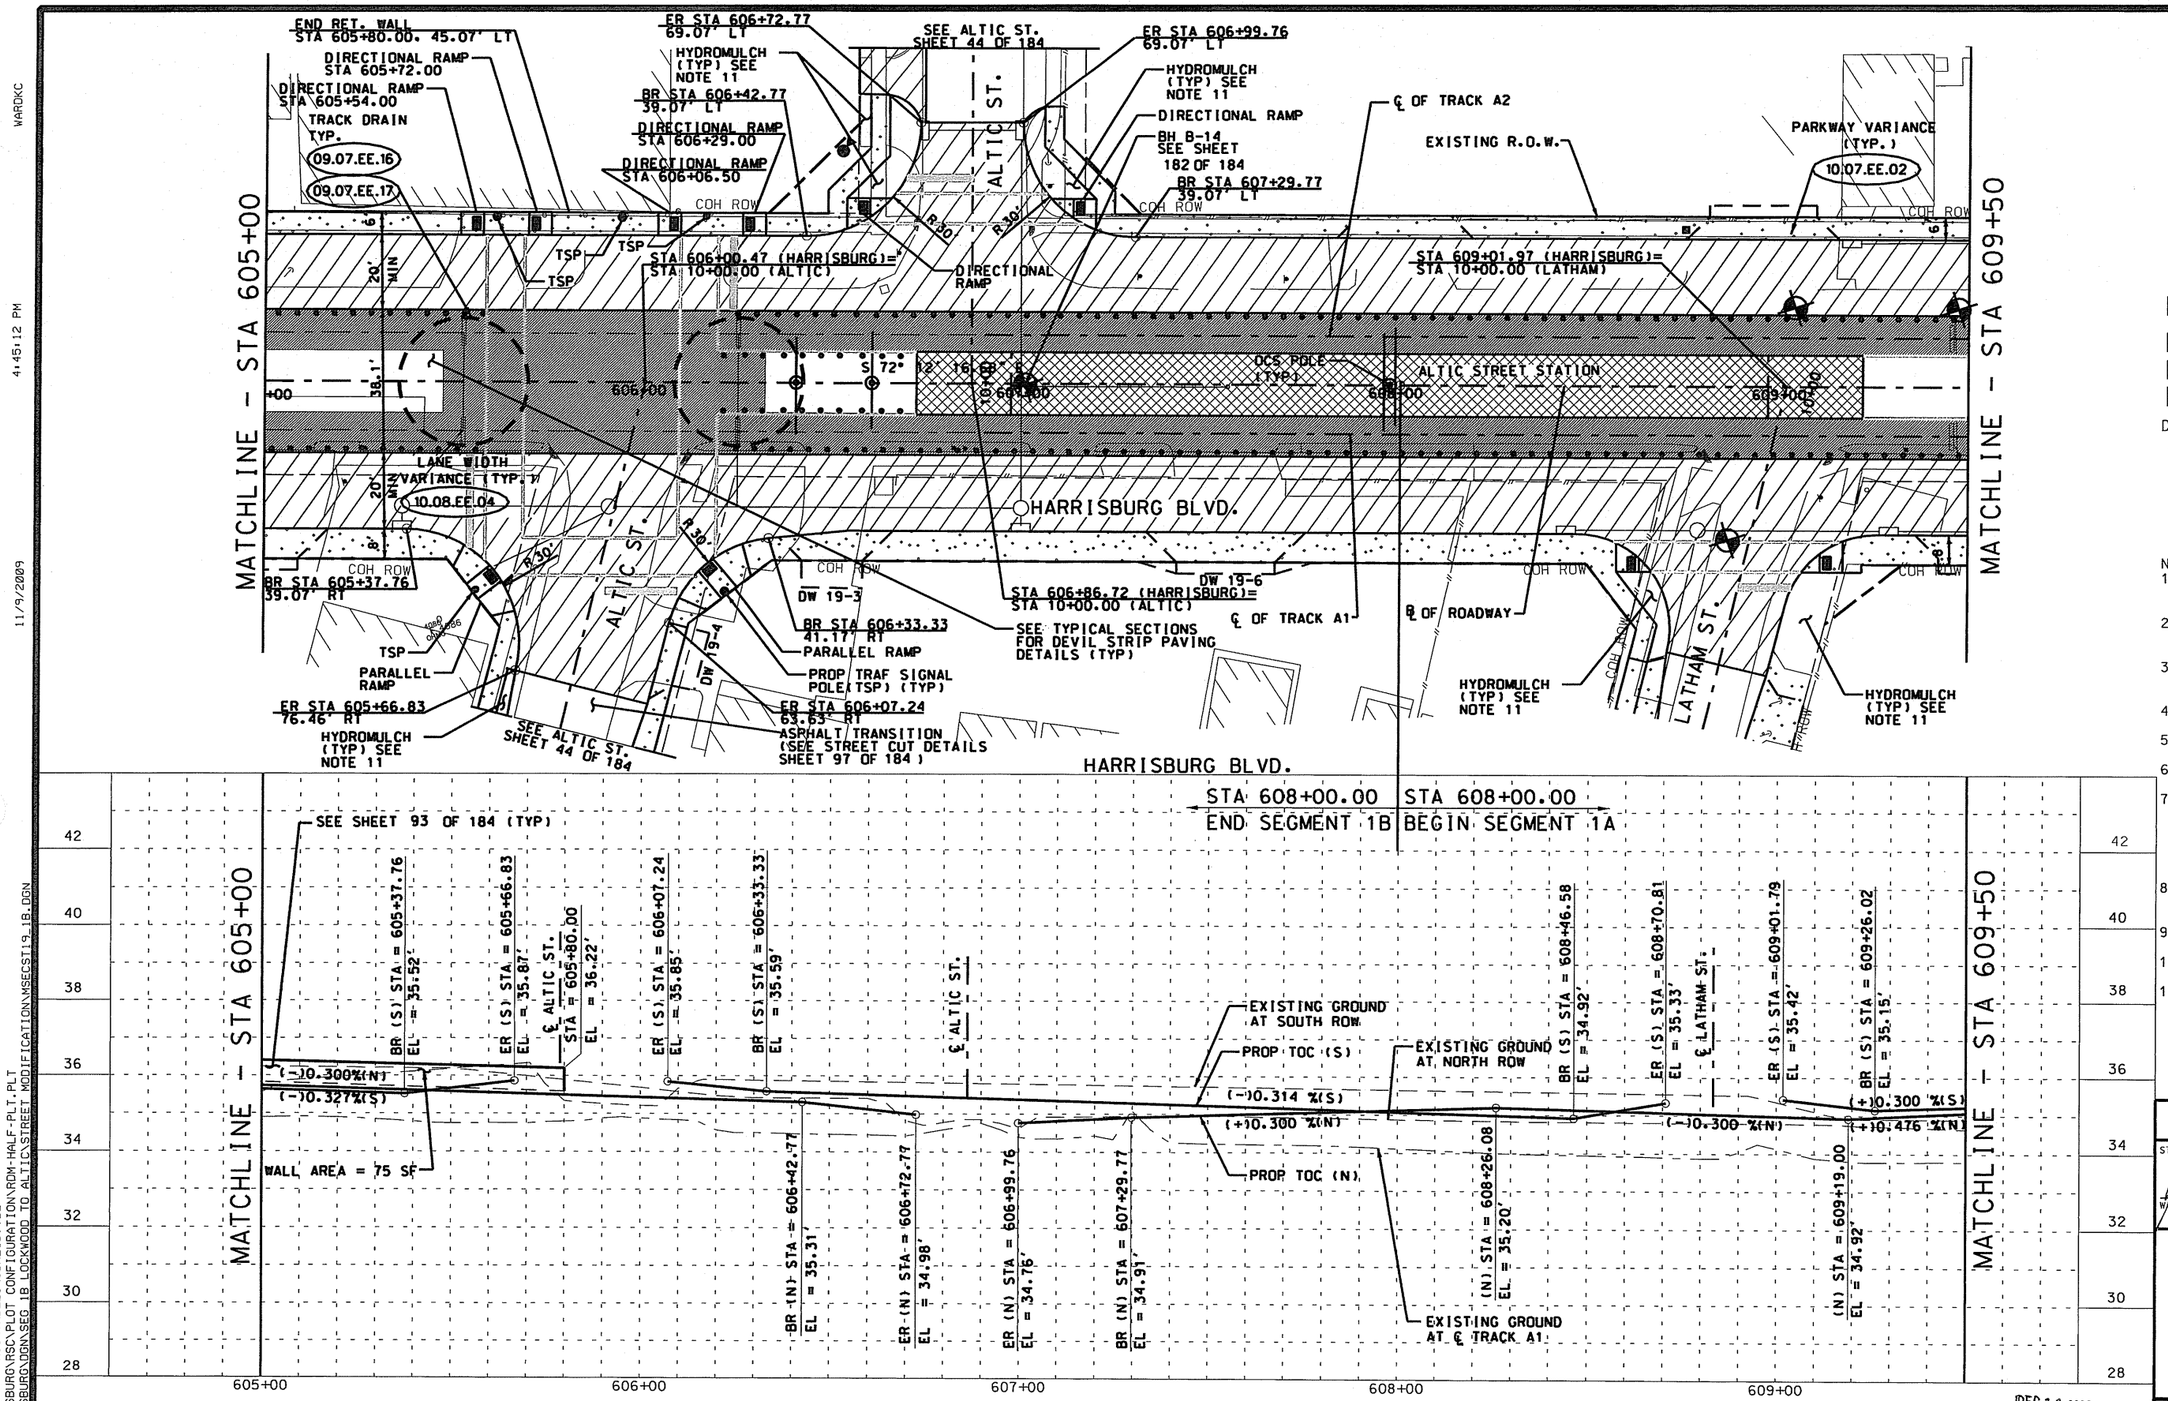

HORIZ. SCALE (IN FEET) 0 10 20 40

LEGEND

- PROPOSED CONCRETE PAVEMENT
- PROPOSED PLATFORM
- PROPOSED CONC. SIDEWALK
- PROPOSED TRACK SLAB
- DW X-X DRIVEWAY NUMBER
- COH DESIGN VARIANCE
- RAILROAD BAR SIGNAL
- TRAF SIGNAL POLE (TSP)
- TRAFFIC SIGNAL CONTROLLER CABINET

NOTES:

1. FOR HORIZONTAL ALIGNMENT DATA, SEE DRAWINGS RP1-0001 THROUGH RP1-0002.
2. SEE URBAN DESIGN PLANS FOR SW, AND INTERSECTION CROSSWALK DETAILS.
3. FOR PAVEMENT SECTION WIDTHS AND CROSS SLOPES, SEE TYPICAL SECTIONS AND CROSS SECTIONS.
4. ALL INTERSECTION RADII ARE 25', UNLESS OTHERWISE NOTED.
5. FOR CURB RAMP DETAILS, SEE DRAWING CS6-0001.
6. FOR DRIVEWAY DETAILS, SEE DRAWINGS CS6-0005.
7. REFER TO THE TRAFFIC SIGNAL LAYOUT SHEETS FOR THE LOCATIONS OF FOUNDATIONS FOR TRAFFIC SIGNAL POLES, BAR SIGNAL POLES AND TRAFFIC CONTROLLER CABINETS.
8. FOR TRACK DETAILS SEE TRACK ALIGNMENT PLAN & PROFILE SHEETS.
9. SEE TREE PRESERVATION PLAN SHEETS FOR TREE PROTECTION.
10. DIMENSIONS AND OFFSETS ARE MEASURED TO FACE OF CURB.
11. GRADE & HYDROMULCH DISTURBED AREAS NOT OTHERWISE PAVED

CITY OF HOUSTON
DEPARTMENT OF PUBLIC WORKS AND ENGINEERING
STREET & BRIDGE ENGINEERING

WAYNE GAUDINO, P.E. SR. P.M. 18-NOV-2009

CITY OF HOUSTON DWG NO:
ACCEPTED AND FILED
46500
CITY DRAWING NUMBER
HOUSTON TEXAS

RELEASED FOR CONSTRUCTION DEC 11 2009

CONTRACT SHEET NO. 35 OF 184

REV	DATE	DESCRIPTION	ADD	AMD	CCR	BY	ENG	CHK	APP
△									
△									
△									
△									
△									
△									
△									
△									

CDM Camp Dresser & McKee Inc.
consulting • engineering • construction • operations
TX. REG. No. F-3043

SCHNITCH ENGINEERS TX. REG. No. F-4014

Kimley-Horn and Associates, Inc.
TX. REG. No. F-928

STATE OF TEXAS
EDELMIRO CASTILLO
49753
REGISTERED PROFESSIONAL ENGINEER
11/10/2009

OMEGA ENGINEERS INC.
16350 Park Ten Place, SUITE 120
Houston, Texas 77084
Tel 281-647-9182
Fax 281-647-9184
TX. REG. No. F-2147

HRT HOUSTON RAPID TRANSIT JV

METRO Solutions
Metropolitan Transit Authority of Harris County, Texas

R.D.M.	05 OCTOBER 2009
DRN BY	DATE
C.T.L.	05 OCTOBER 2009
DRN CKD BY	DATE
J.W.S.	05 OCTOBER 2009
DES BY	DATE
C.T.L.	05 OCTOBER 2009
DES CKD BY	DATE
E. CASTILLO	05 OCTOBER 2009
APPROVED BY	DATE
SCALE: 1" - 20'	

PUB. UTILITIES & STREET MOD. PACKAGE

EAST END CORRIDOR - SEG. 1B

STREET MODIFICATION PLAN & PROFILE STA 605+00 TO STA 609+50

CONTRACT NO. CT 0800120 | DRAWING NO. CC6-0030 | REV. 0

Z:\TEAM EXPR. ARRISBURG\RSC\TABLES\CDM_1B.TBL
Z:\TEAM EXPRESS\HARRISBURG\RSC\PLOT CONFIGURATION\RDM-HALF-PLT.PLT
Z:\TEAM EXPRESS\HARRISBURG\DGN\SEG_1B_LOCKWOOD TO ALTIC\STREET MODIFICATION\MSECST19_1B.DGN

WARDKC 11/9/2009 4:45:12 PM