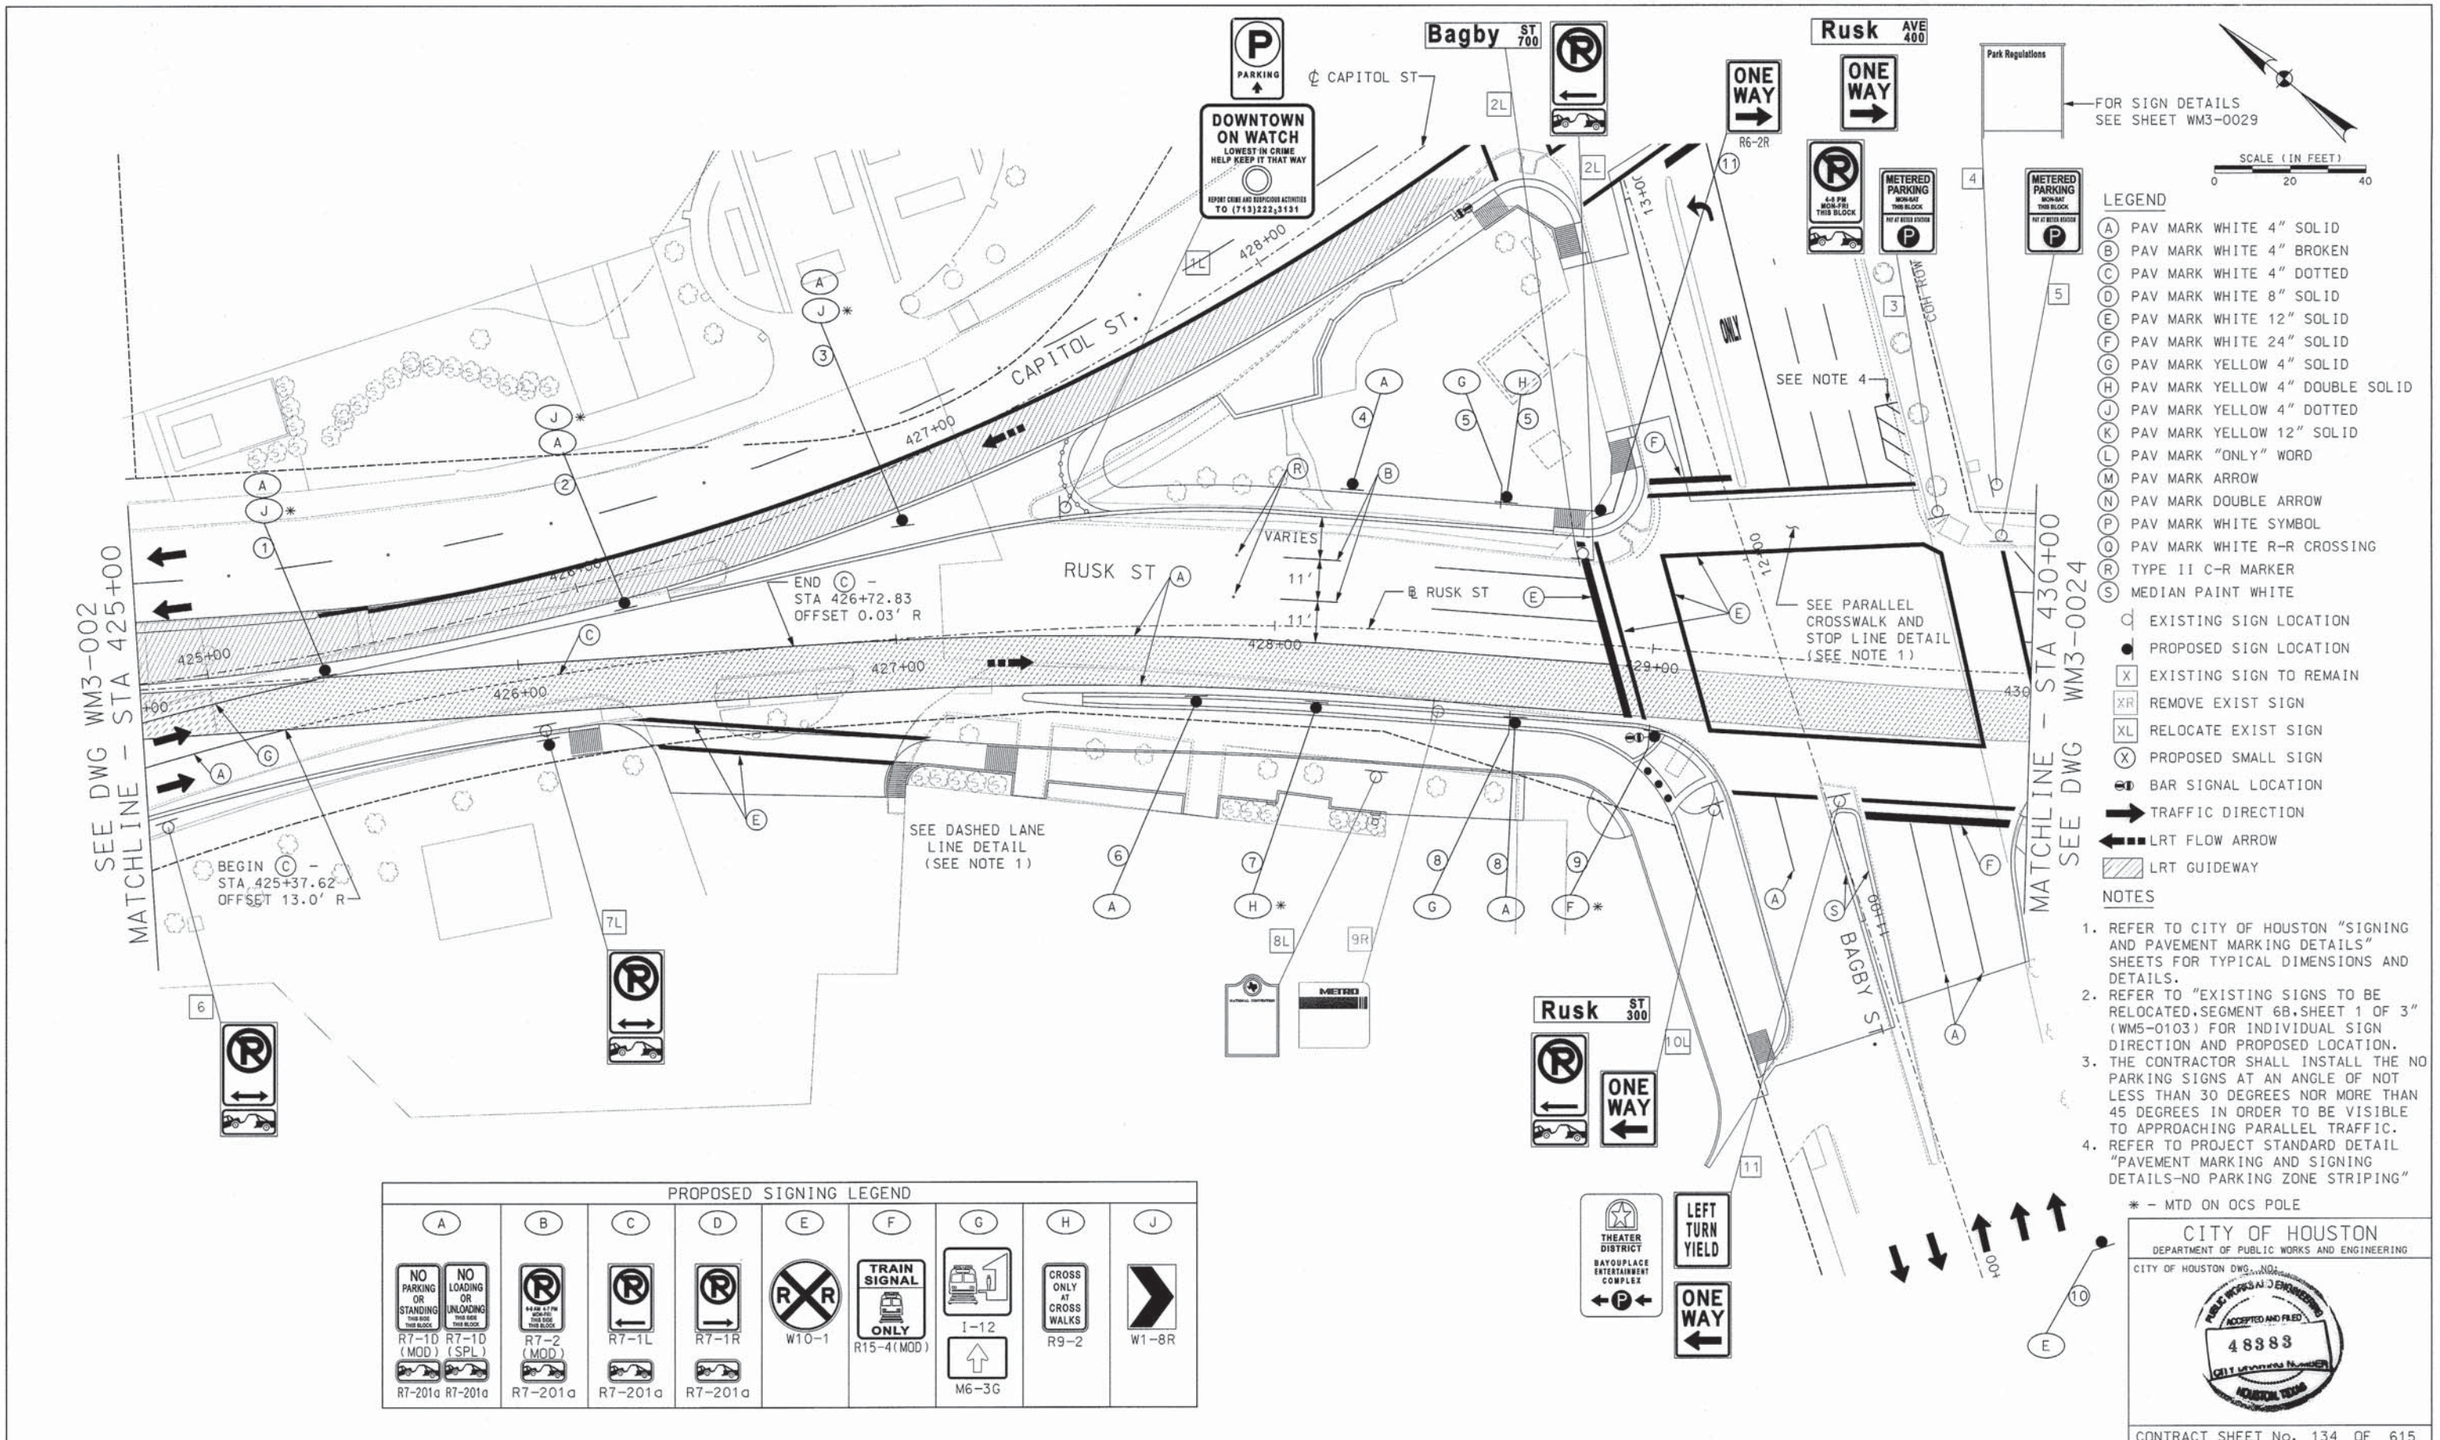

CITY OF HOUSTON
DEPARTMENT OF PUBLIC WORKS AND ENGINEERING
CITY OF HOUSTON DWG. NO.:
PUBLIC WORKS AND ENGINEERING ACCEPTED AND FILED 48383 CITY WORKING NUMBER HOUSTON, TEXAS

CONTRACT SHEET No. 134 OF 615

REV	DATE	DESCRIPTION	ADD	AMD	CCR	BY	ENG	CHK	APP

06/01/11 STATE OF TEXAS CHAITANYA GAMPA 101073 LICENSED PROFESSIONAL ENGINEER

HUITT-ZOLLARS
1500 Dairy Ashford, Suite 200
Telephone (281) 496-0066
Houston, Texas 77077
Fax (281) 496-0220
Firm P.E. No. F-761

HRT HOUSTON RAPID TRANSIT JV

METRO Solutions
Metropolitan Transit Authority of Harris County, Texas

DESIGN TEAM		05/31/2011
DRN BY	MAS	DATE 05/31/2011
DRN CKD BY	BH	DATE 05/31/2011
DES BY	CG	DATE 05/31/2011
DES CKD BY	TJL	DATE 05/31/2011
APPROVED BY		DATE
SCALE: 1"= 20'		

METRO SOLUTIONS SE DOWNTOWN CORRIDOR-SEG 6AB

SIGNING & PAVEMENT MARKINGS
RUSK ST
STA 425+00 TO STA 430+00

CONTRACT NO. CT 0800120 DRAWING NO. WM3-0023 REV.

RELEASED FOR CONSTRUCTION JUL 29 2011

i:\02-1203-01 downtown corridor\design\Sheet files\Segment 6B\TRAFFIC\DCASM03_6B.dgn
...\TRAFFIC\DCASM03_6B.dgn
cgampa

DCASM03_6B.dgn