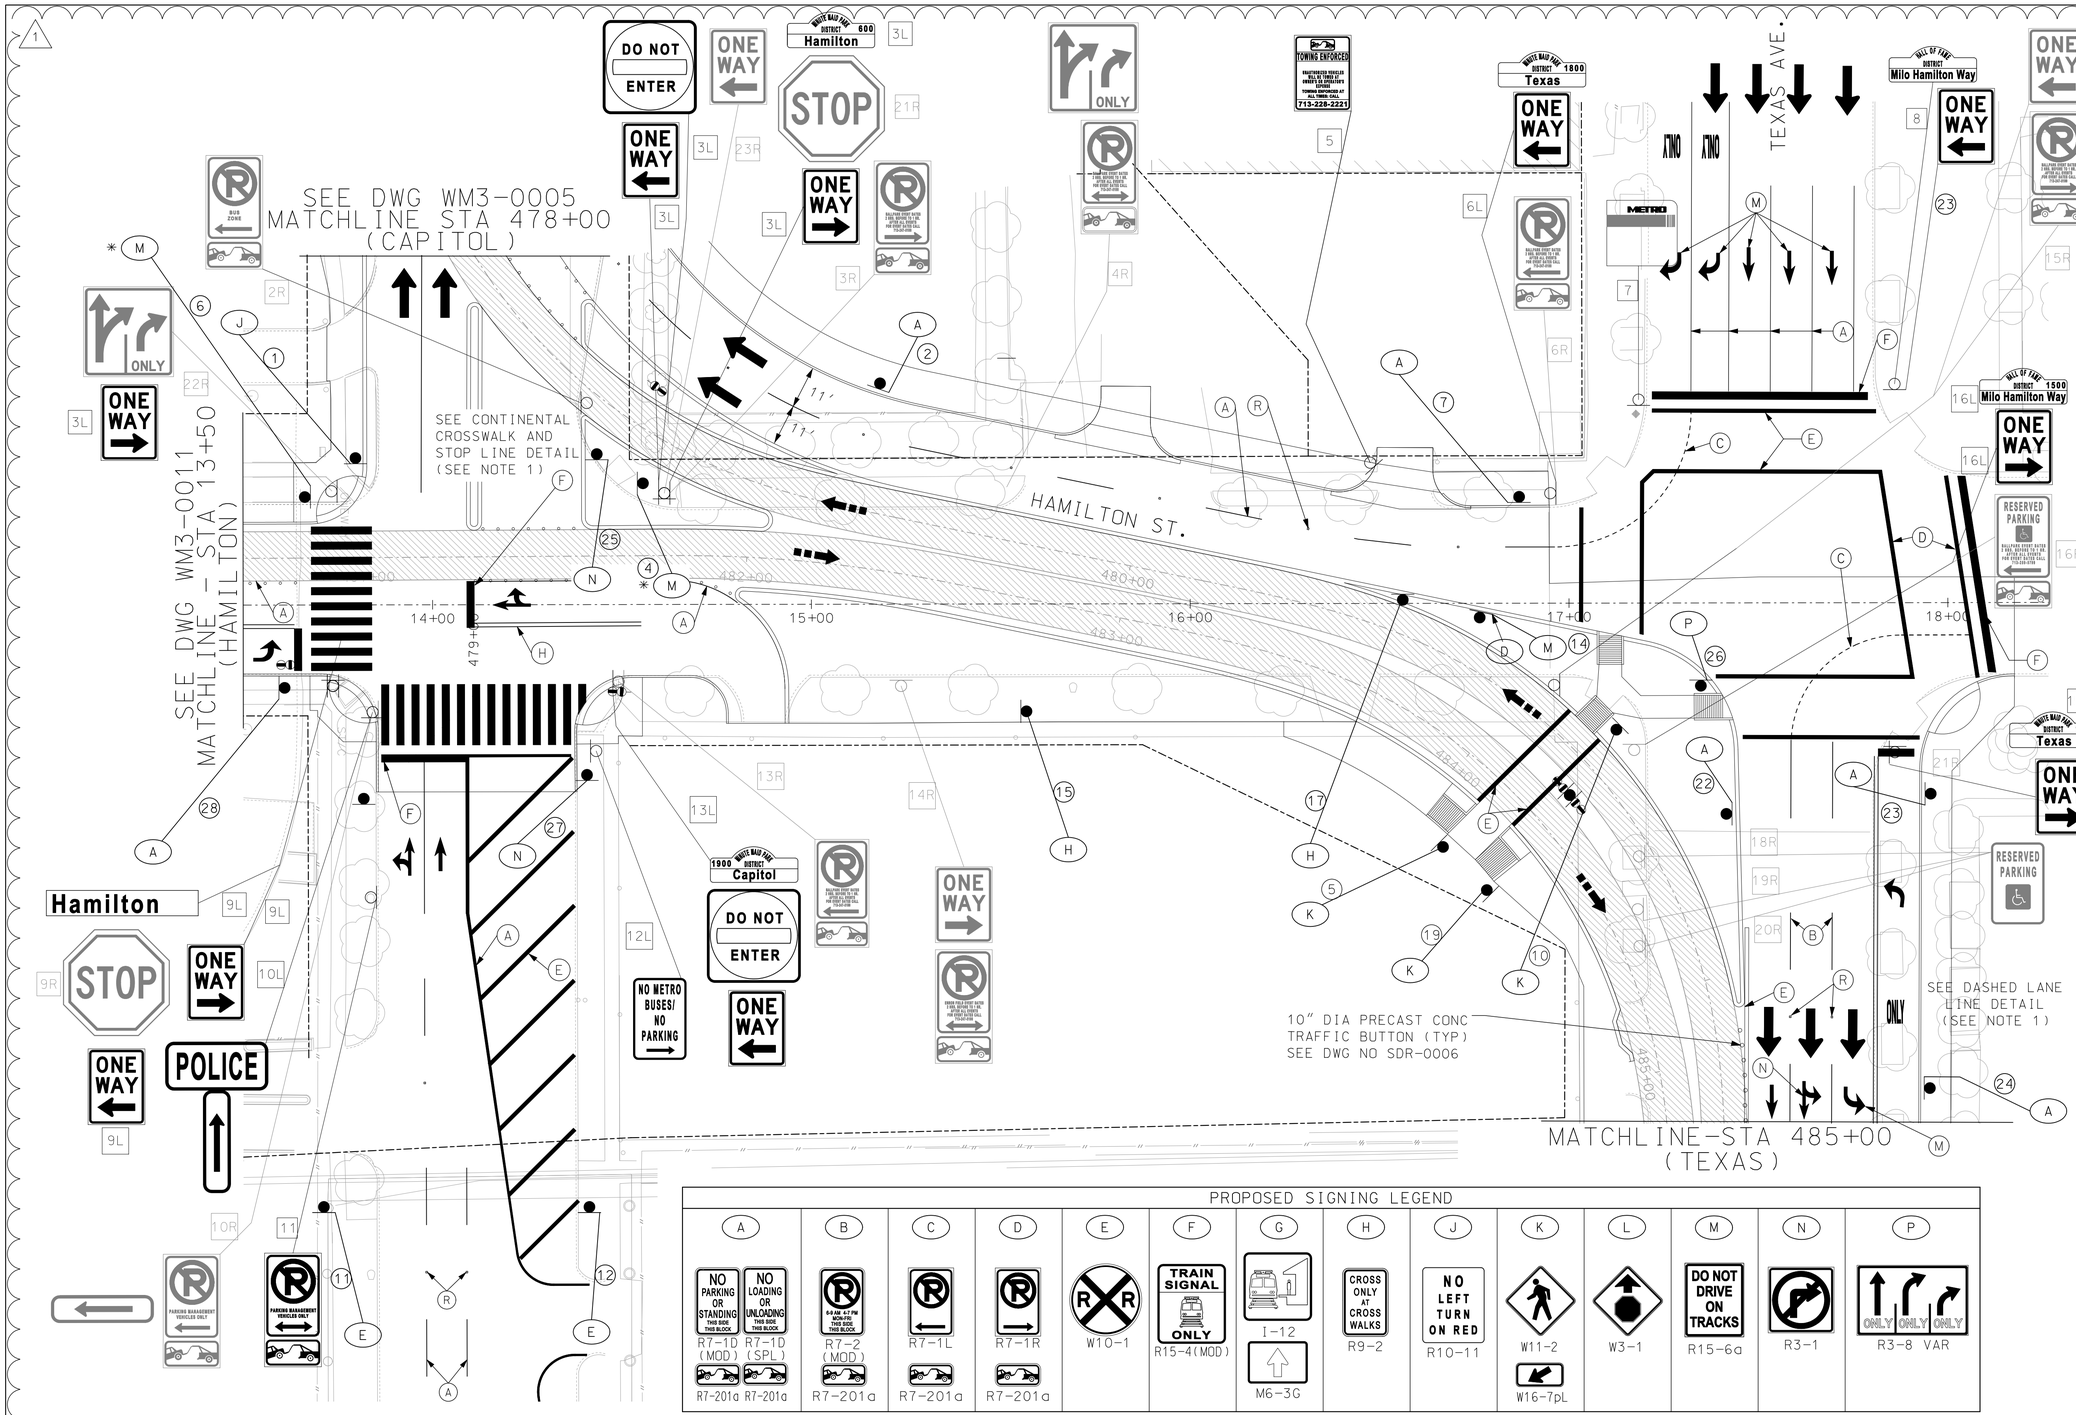

SCALE (IN FEET)
0 20 40

LEGEND

- (A) PAV MARK WHITE 4" SOLID
- (B) PAV MARK WHITE 4" BROKEN
- (C) PAV MARK WHITE 4" DOTTED
- (D) PAV MARK WHITE 8" SOLID
- (E) PAV MARK WHITE 12" SOLID
- (F) PAV MARK WHITE 24" SOLID
- (G) PAV MARK YELLOW 4" SOLID
- (H) PAV MARK YELLOW 4" DOUBLE SOLID
- (J) PAV MARK YELLOW 4" DOTTED
- (K) PAV MARK YELLOW 12" SOLID
- (L) PAV MARK "ONLY" WORD
- (M) PAV MARK ARROW
- (N) PAV MARK DOUBLE ARROW
- (P) PAV MARK WHITE SYMBOL
- (Q) PAV MARK WHITE R-R CROSSING
- (R) TYPE II C-R MARKER
- (S) MEDIAN PAINT WHITE
- EXISTING SIGN LOCATION
- PROPOSED SIGN LOCATION
- [X] EXISTING SIGN TO REMAIN
- [XR] REMOVE EXIST SIGN
- [XL] RELOCATE EXIST SIGN
- (X) PROPOSED SMALL SIGN
- BAR SIGNAL LOCATION
- TRAFFIC DIRECTION
- LRT FLOW ARROW
- LRT GUIDEWAY

NOTES

1. REFER TO CITY OF HOUSTON "SIGNING AND PAVEMENT MARKING DETAILS" SHEETS FOR TYPICAL DIMENSIONS AND DETAILS.
2. REFER TO "EXISTING SIGNS TO BE RELOCATED, SEGMENT 5B, SHEET 2 OF 3" (WM5-0211) & "(SHEET 3 OF 3)" (WM5-0212) FOR INDIVIDUAL SIGN DIRECTION AND PROPOSED LOCATION.
3. THE CONTRACTOR SHALL INSTALL THE NO PARKING SIGNS AT AN ANGLE OF NOT LESS THAN 30 DEGREES OR MORE THAN 45 DEGREES IN ORDER TO BE VISIBLE TO APPROACHING PARALLEL TRAFFIC.
4. REFER TO PROJECT STANDARD DETAIL "PAVEMENT MARKING AND SIGNING DETAILS-NO PARKING ZONE STRIPING"

* - MTD ON OCS POLE

PROPOSED SIGNING LEGEND

A	B	C	D	E	F	G	H	J	K	L	M	N	P
NO PARKING OR STANDING THIS BLOCK / NO LOADING OR UNLOADING THIS BLOCK	6-9 AM 4-7 PM MON-FRI THIS SIDE THIS BLOCK				TRAIN SIGNAL ONLY		CROSS ONLY AT CROSS WALKS	NO LEFT TURN ON RED			DO NOT DRIVE ON TRACKS		ONLY ONLY ONLY
R7-1D (MOD) R7-1D (SPL)	R7-2 (MOD)	R7-1L	R7-1R	W10-1	R15-4(MOD)	I-12	R9-2	R10-11	W11-2	W3-1	R15-6a	R3-1	R3-8 VAR
R7-201a R7-201a	R7-201a	R7-201a	R7-201a			M6-3G			W16-7pL				

CITY OF HOUSTON
DEPARTMENT OF PUBLIC WORKS AND ENGINEERING

CITY OF HOUSTON DWG. NO:

CONTRACT SHEET No. 182 OF 586

REV	DATE	DESCRIPTION	ADD	AMD	CCR	BY	MAS ENG	CG CHK	TJL APP
1	03/23/2012	HAMILTON REDESIGN							

3-29-12
STATE OF TEXAS
TIMOTHY J. LYNG
90515
LICENSED
PROFESSIONAL ENGINEER

HUITT-ZOLLARS
1500 Dairy Ashford, Suite 200
Telephone (281) 496-0066
Houston, Texas 77077
Fax (281) 496-0220
Firm P.E. No. F-761

HRT
HOUSTON RAPID TRANSIT JV

METRO Solutions
Metropolitan Transit Authority of Harris County, Texas

CADD TEAM	03/22/2012
DRN BY	DATE
DESIGN TEAM	03/22/2012
DRN CKD BY	DATE
DESIGN TEAM	03/22/2012
DES BY	DATE
CG	03/23/2012
DES CKD BY	DATE
TJL	03/23/2012
APPROVED BY	DATE

SCALE: 1"= 20'

METRO SOLUTIONS SE DOWNTOWN CORRIDOR-SEG 5AB

SIGNING & PAVEMENT MARKINGS
HAMILTON ST
STA 13+50 TO STA 485+00 (TEXAS)

CONTRACT NO. CT 0800120 | DRAWING NO. WM3-0012 | REV. 1

DCASM08_5B.dgn

3/28/2012 10:56:25 AM
i:\02-1203-01 downtown corridor\design\sheet files\hamilton redesign rev 2\TRAFFIC\DCASM08_5B.dgn
...\TRAFFIC\DCASM08_5B.dgn
magarcia