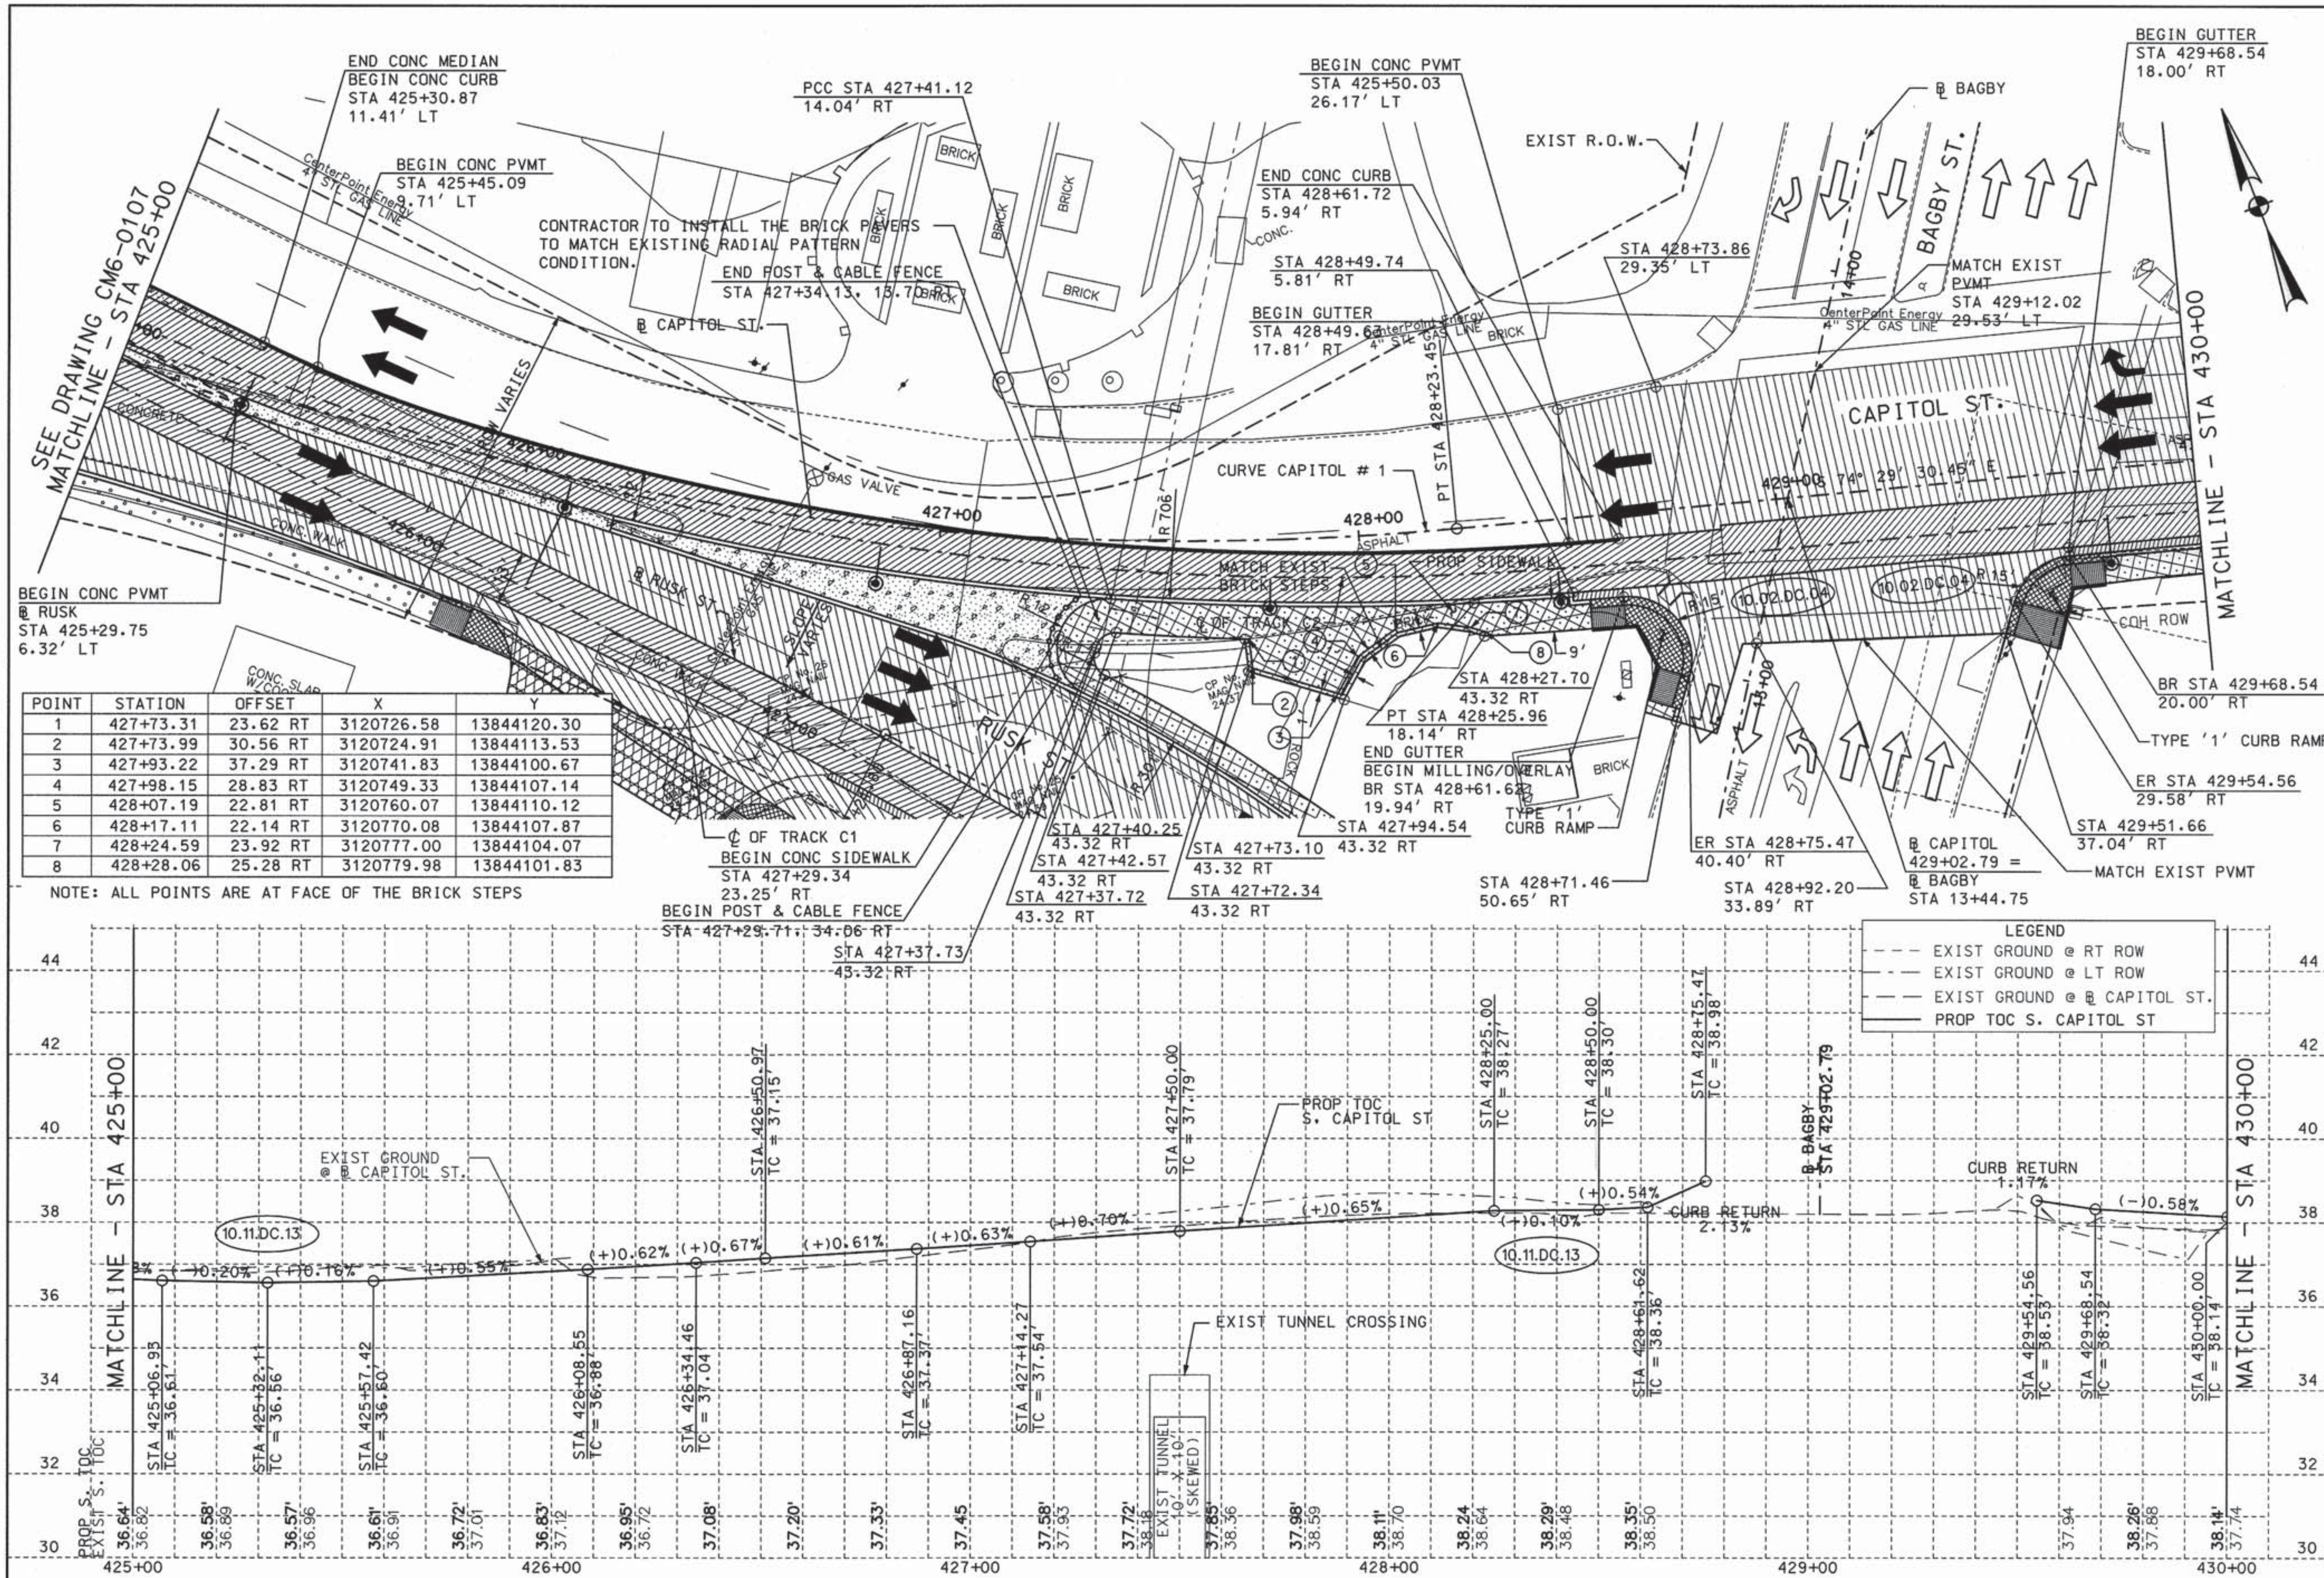

POINT	STATION	OFFSET	X	Y
1	427+73.31	23.62 RT	3120726.58	13844120.30
2	427+73.99	30.56 RT	3120724.91	13844113.53
3	427+93.22	37.29 RT	3120741.83	13844100.67
4	427+98.15	28.83 RT	3120749.33	13844107.14
5	428+07.19	22.81 RT	3120760.07	13844110.12
6	428+17.11	22.14 RT	3120770.08	13844107.87
7	428+24.59	23.92 RT	3120777.00	13844104.07
8	428+28.06	25.28 RT	3120779.98	13844101.83

NOTE: ALL POINTS ARE AT FACE OF THE BRICK STEPS

SCALE (IN FEET) 0 10 20 40

LEGEND

- PROPOSED CONCRETE PAVEMENT
- PROPOSED BRICK PAVERS (ROADWAY)
- PROPOSED BRICK PAVERS (CROSSWALK)
- PROPOSED PLATFORM
- PROPOSED CONC SIDEWALK
- PROPOSED/SALVAGED SPECIAL FINISH SIDEWALK
- PROPOSED CONC TRACK SLAB
- MILLING/OVERLAY PAVEMENT
- PROPOSED CURB RAMP
- PROPOSED CURB & GUTTER
- PROPOSED DRIVEWAY
- PROPOSED CONC MEDIAN
- BRIDGE APPROACH SLAB
- DW X-X DRIVEWAY NUMBER
- COH DESIGN VARIANCE

NOTES:

1. FOR GENERAL NOTES SEE DRAWING NO. GC1-0201
2. FOR HORIZONTAL ALIGNMENT DATA, SEE DRAWINGS RP1-0004 TO RP1-0006
3. SEE STORM SEWER PLAN & PROFILE SHEETS FOR PROPOSED STORM IMPROVEMENTS.
4. SEE EXISTING UTILITY PLAN & PROFILE SHEETS FOR EXISTING UTILITIES.
5. SEE WATER & SANITARY SEWER PLAN & PROFILE SHEETS FOR PUBLIC UTILITY RELOCATION.
6. SEE DRAWING NO. CM8-0002 FOR DRIVEWAY DETAILS.
7. SEE TRACK PLAN & PROFILE SHEETS FOR TRACK ALIGNMENT & PROFILE INFORMATION.
8. CONTRACTOR TO OBTAIN RIGHT-OF-ENTRY WHEN RECONSTRUCTING DRIVEWAYS OR SIDEWALKS IN PRIVATE PROPERTY.
9. FOR DETAILED INTERSECTION DATA SEE INTERSECTION GRADING PLANS.

PRIVATE UTILITY LINES SHOWN

CENTERPOINT ENERGY - GAS 6/7/11 DATE

CITY OF HOUSTON
DEPARTMENT OF PUBLIC WORKS AND ENGINEERING
CITY OF HOUSTON DWG. NO: 48383

CONTRACT SHEET No. 72 OF 615

REV	DATE	DESCRIPTION	ADD	AMD	CCR	BY	ENG	CHK	APP

06/01/11 STATE OF TEXAS CHAITANYA GAMPA 101073 LICENSED PROFESSIONAL ENGINEER

HUITT-ZOLLARS
1500 Dairy Ashford, Suite 200 Houston, Texas 77077
Telephone (281) 496-0066 Fax (281) 496-0220
Firm P.E. No. F-761

HRT HOUSTON RAPID TRANSIT JV

METRO Solutions
Metropolitan Transit Authority of Harris County, Texas

DESIGN TEAM	05/15/2011
DRN BY MAS	DATE 05/15/2011
DRN CKD BY BH	DATE 05/15/2011
DES BY CG	DATE 05/15/2011
DES CKD BY TJL	DATE 05/15/2011
APPROVED BY	DATE
SCALE: 1" = 20'	

METRO SOLUTIONS SE DOWNTOWN CORRIDOR-SEG 6AB

STREET MODIFICATION PLAN & PROFILE (CAPITOL ST.) STA 425+00 TO STA 430+00

CONTRACT NO. CT 0800120 DRAWING NO. CM6-0100 REV.

RELEASED FOR CONSTRUCTION JUL 2 9 2011

i:\02-1203-01 downtown corridor\design\sheet files\segment 6a\RDWY\DCAST14_6A.dgn
...\segment 6a\RDWY\DCAST14_6A.dgn
bhart
DCAST14_6A.dgn