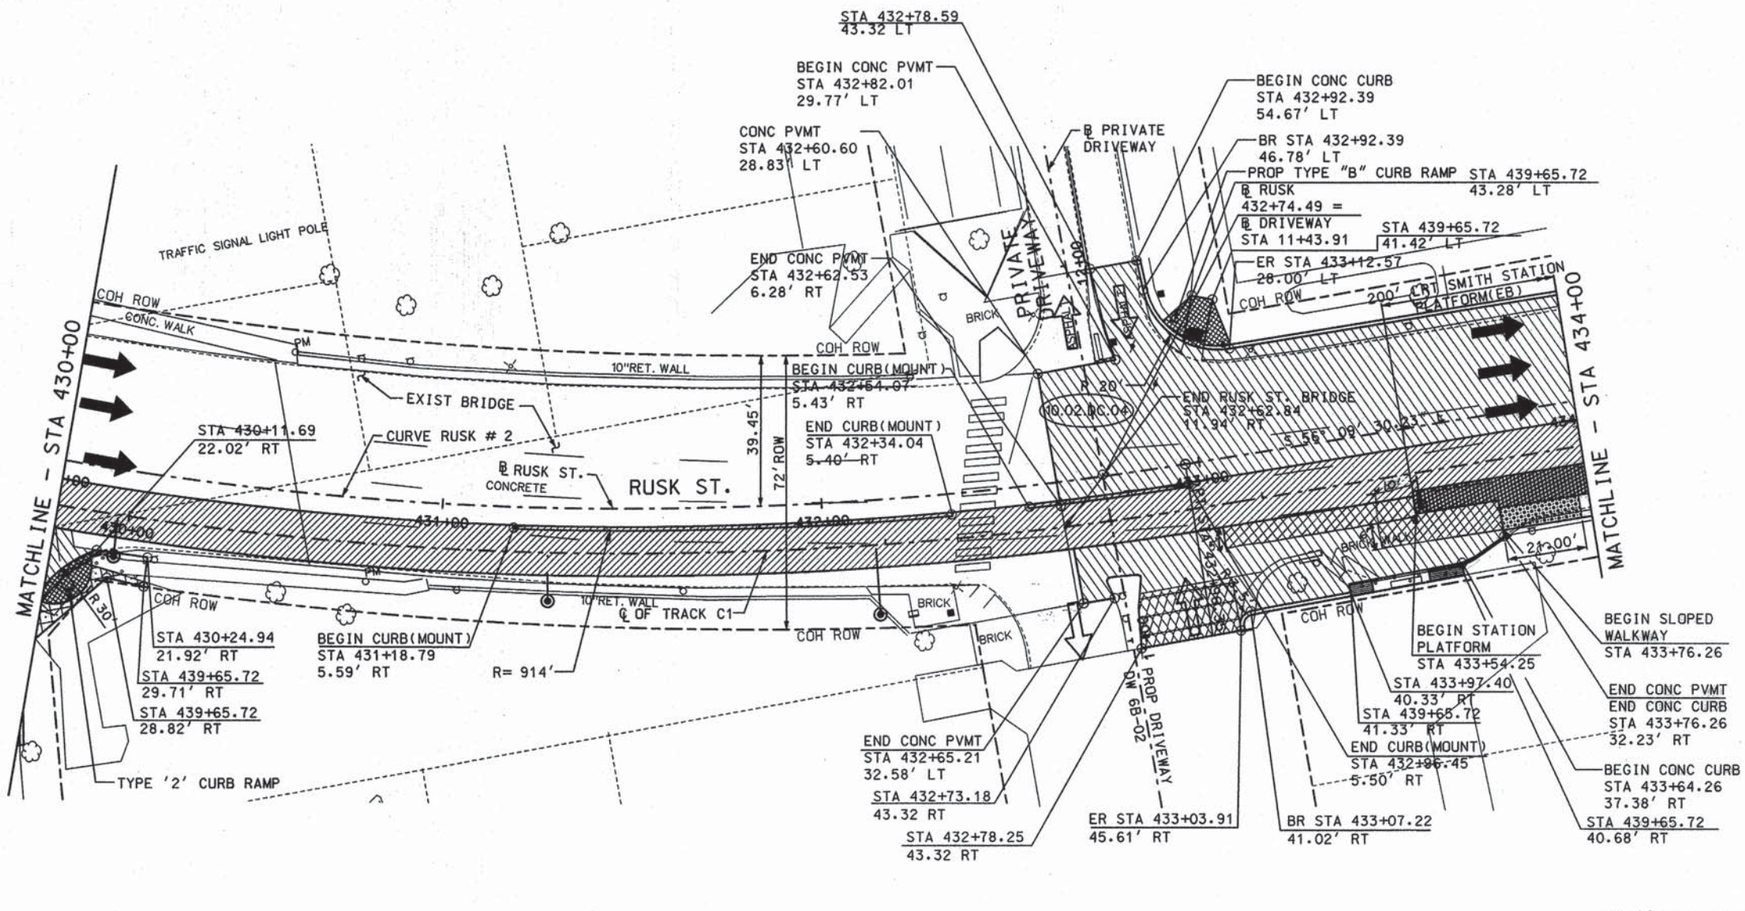


SCALE (IN FEET)
0 10 20 40

LEGEND

- PROPOSED CONCRETE PAVEMENT
- PROPOSED BRICK PAVERS (ROADWAY)
- PROPOSED BRICK PAVERS (CROSSWALK)
- PROPOSED PLATFORM
- PROPOSED CONC SIDEWALK
- PROPOSED/SALVAGED SPECIAL FINISH SIDEWALK
- PROPOSED CONC TRACK SLAB
- MILLING/OVERLAY PAVEMENT
- PROPOSED CURB RAMP
- PROPOSED CURB & GUTTER
- PROPOSED DRIVEWAY
- PROPOSED CONC MEDIAN
- BRIDGE APPROACH SLAB
- DW X-X DRIVEWAY NUMBER
- COH DESIGN VARIANCE

NOTES:

1. FOR GENERAL NOTES SEE DRAWING NO. GC1-0201
2. FOR HORIZONTAL ALIGNMENT DATA, SEE DRAWINGS RP1-0004 TO RP1-0006
3. SEE STORM SEWER PLAN & PROFILE SHEETS FOR PROPOSED STORM IMPROVEMENTS.
4. SEE EXISTING UTILITY PLAN & PROFILE SHEETS FOR EXISTING UTILITIES.
5. SEE WATER & SANITARY SEWER PLAN & PROFILE SHEETS FOR PUBLIC UTILITY RELOCATION.
6. SEE DRAWING NO. CM8-0002 FOR DRIVEWAY DETAILS.
7. SEE TRACK PLAN & PROFILE SHEETS FOR TRACK ALIGNMENT & PROFILE INFORMATION.
8. CONTRACTOR TO OBTAIN RIGHT-OF-ENTRY WHEN RECONSTRUCTING DRIVEWAYS OR SIDEWALKS IN PRIVATE PROPERTY.
9. FOR DETAILED INTERSECTION DATA SEE INTERSECTION GRADING PLANS.

COLORED CONCRETE PAVEMENT (REFER TO 650 RUSK ST. DOWNTOWN STATION PLATFORMS PACKAGE FOR DETAILS.)

PRIVATE UTILITY LINES SHOWN

CENTERPOINT ENERGY - GAS — DATE 6/1/11

CITY OF HOUSTON
DEPARTMENT OF PUBLIC WORKS AND ENGINEERING

CITY OF HOUSTON DWG. NO:

PUBLIC WORKS & ENGINEERING — ACCEPTED AND FILED — 48383 — CITY ENGINEER — HOUSTON, TEXAS

CONTRACT SHEET No. 83 OF 615

| REV | DATE | DESCRIPTION | ADD | AMD | CCR | BY | ENG | CHK | APP |
|---|---|---|---|---|---|---|---|---|---|

06/01/11 — STATE OF TEXAS — CHAITANYA GAMPA — 101073 — LICENSED — PROFESSIONAL ENGINEER

HUITT-ZOLLARS
1500 Dairy Ashford, Suite 200
Telephone (281) 496-0066
Houston, Texas 77077
Fax (281) 496-0220
Firm P.E. No. F-761

HRT HOUSTON RAPID TRANSIT JV

METRO Solutions — Metropolitan Transit Authority of Harris County, Texas

| | |
|---|---|
| DESIGN TEAM | 05/15/2011 |
| DRN BY | DATE |
| MAS | 05/15/2011 |
| DRN CKD BY | DATE |
| BH | 05/15/2011 |
| DES BY | DATE |
| CG | 05/15/2011 |
| DES CKD BY | DATE |
| TJL | 05/15/2011 |
| APPROVED BY | DATE |

SCALE: 1" = 20'

METRO SOLUTIONS SE DOWNTOWN CORRIDOR-SEG 6AB

STREET MODIFICATION PLAN (RUSK ST.)
STA 430+00 TO STA 434+00

CONTRACT NO. CT 0800120 DRAWING NO. CM6-0111 REV.

RELEASED FOR CONSTRUCTION JUL 29 2011

I:\02-1203-01 downtown corridor\design\sheet files\Segment 6B\RDWY\DCAST04_6B.dgn
...\Segment 6B\RDWY\DCAST04_6B.dgn
bhart

DCAST04_6B.dgn




① STA 427+37.44 30.59 RT
② STA 427+37.44 34.55 RT
③ STA 427+37.44 34.55 RT
④ STA 427+37.44 30.57 RT
⑤ STA 427+37.44 30.54 RT
⑥ STA 427+37.44 33.54 RT
⑦ STA 427+37.44 33.53 RT
⑧ STA 427+37.44 30.54 RT
⑨ STA 427+37.44 30.98 RT
⑩ STA 427+37.44 28.34 RT
⑪ STA 427+37.44 28.36 RT
⑫ STA 427+37.44 32.16 RT
⑬ STA 427+37.44 54.06 RT
⑭ STA 427+37.44 54.09 RT
⑮ STA 427+37.44 51.66 RT

SCALE (IN FEET)
0 10 20 40

LEGEND

- PROPOSED CONCRETE PAVEMENT
- PROPOSED BRICK PAVERS (ROADWAY)
- PROPOSED BRICK PAVERS (CROSSWALK)
- PROPOSED PLATFORM
- PROPOSED CONC SIDEWALK
- PROPOSED/SALVAGED SPECIAL FINISH SIDEWALK
- PROPOSED CONC TRACK SLAB
- MILLING/OVERLAY PAVEMENT
- PROPOSED CURB RAMP
- PROPOSED CURB & GUTTER
- PROPOSED DRIVEWAY
- PROPOSED CONC MEDIAN
- BRIDGE APPROACH SLAB
- DW X-X DRIVEWAY NUMBER
- COH DESIGN VARIANCE

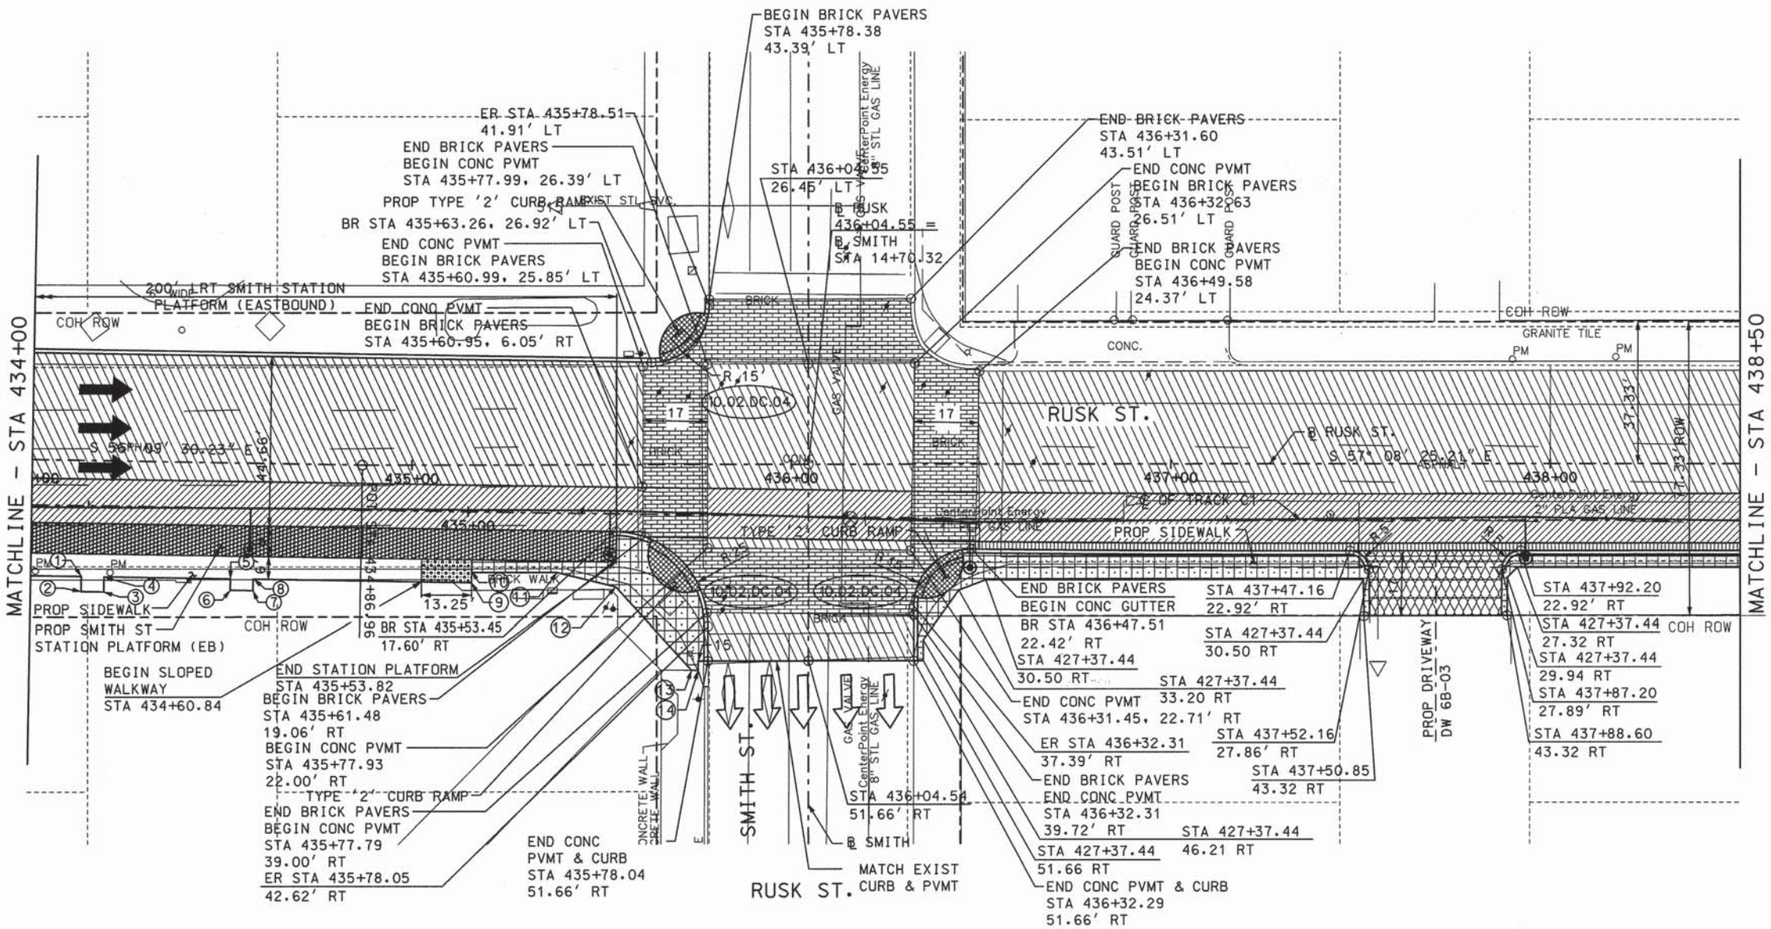NOTES:

1. FOR GENERAL NOTES SEE DRAWING NO. GC1-0201
2. FOR HORIZONTAL ALIGNMENT DATA, SEE DRAWINGS RP1-0004 TO RP1-0006
3. SEE STORM SEWER PLAN & PROFILE SHEETS FOR PROPOSED STORM IMPROVEMENTS.
4. SEE EXISTING UTILITY PLAN & PROFILE SHEETS FOR EXISTING UTILITIES.
5. SEE WATER & SANITARY SEWER PLAN & PROFILE SHEETS FOR PUBLIC UTILITY RELOCATION.
6. SEE DRAWING NO. CM8-0002 FOR DRIVEWAY DETAILS.
7. SEE TRACK PLAN & PROFILE SHEETS FOR TRACK ALIGNMENT & PROFILE INFORMATION.
8. CONTRACTOR TO OBTAIN RIGHT-OF-ENTRY WHEN RECONSTRUCTING DRIVEWAYS OR SIDEWALKS IN PRIVATE PROPERTY.
9. FOR DETAILED INTERSECTION DATA SEE INTERSECTION GRADING PLANS.

PRIVATE UTILITY LINES SHOWN

CENTERPOINT ENERGY - GAS — DATE 6/2/11

CITY OF HOUSTON
DEPARTMENT OF PUBLIC WORKS AND ENGINEERING

CITY OF HOUSTON DWG. NO:

PUBLIC WORKS AND ENGINEERING — ACCEPTED AND FILED — 48383 — CITY WORKING NUMBER — HOUSTON, TEXAS

CONTRACT SHEET No. 85 OF 615

| REV | DATE | DESCRIPTION | ADD | AMD | CCR | BY | ENG | CHK | APP |
|---|---|---|---|---|---|---|---|---|---|

06/01/11 — STATE OF TEXAS — CHAITANYA GAMPA 101073 — LICENSED PROFESSIONAL ENGINEER

HUITT-ZOLLARS
1500 Dairy Ashford, Suite 200
Telephone (281) 496-0066
Houston, Texas 77077
Fax (281) 496-0220
Firm P.E. No. F-761

HRT — HOUSTON RAPID TRANSIT JV

METRO Solutions — Metropolitan Transit Authority of Harris County, Texas

| | | |
|---|---|---|
| DESIGN TEAM | 05/15/2011 | DATE |
| DRN BY MAS | 05/15/2011 | DATE |
| DRN CKD BY BH | 05/15/2011 | DATE |
| DES BY CG | 05/15/2011 | DATE |
| DES CKD BY TJL | 05/15/2011 | DATE |
| APPROVED BY | | DATE |

SCALE: 1" = 20'

METRO SOLUTIONS SE DOWNTOWN CORRIDOR-SEG 6AB

STREET MODIFICATION
PLAN (RUSK ST.)
STA 434+00 TO STA 438+50

CONTRACT NO. CT 0800120 — DRAWING NO. CM6-0113 — REV.

RELEASED FOR CONSTRUCTION JUL 29 2011

F:\02-1203-01 downtown corridor\design\sheet files\Segment 6B\RDWY\DCAST05_6B.dgn
...\Segment 6B\RDWY\DCAST05_6B.dgn
bhart

DCAST05_6B.dgn