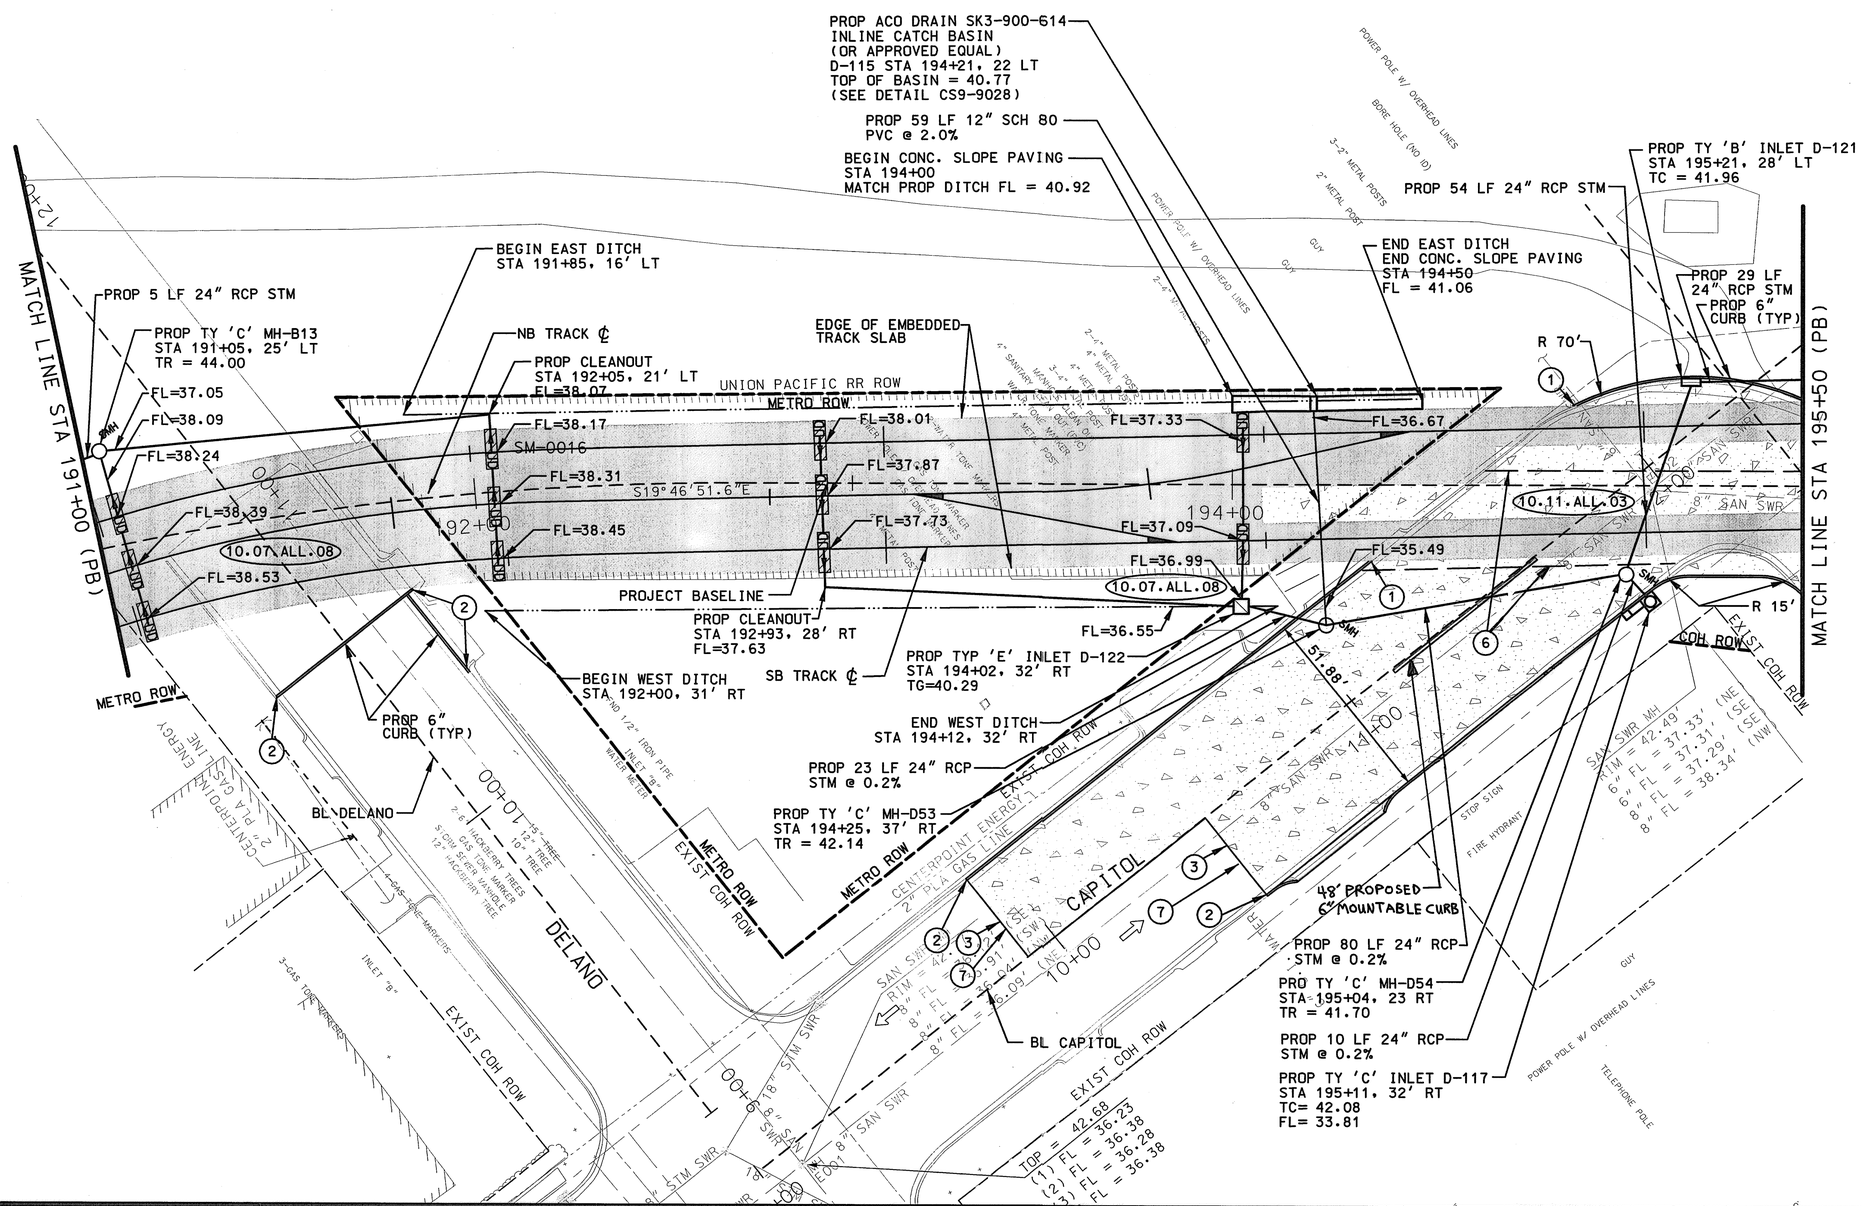

NOTES:

1. SEE DWG. NO. CC6-0117 FOR NOTES & LEGEND.
2. SEE DWG. NO. UC6-0003 FOR PROFILE.
3. SEE DWG. NO. CC7-0123 FOR DEMOLITION.
4. SEE NOTE 6, 7 AND 8 OF GENERAL UTILITY NOTES ON DWG. NO. GC4-0123, CC9-0021 AND CC9-0142 FOR PAVEMENT REPLACEMENT REQUIREMENTS FOR PROPOSED WATER AND SEWER WORK.

RELEASED FOR CONSTRUCTION 7/28/10

PRIVATE UTILITY LINES SHOWN

5/26/10
CENTERPOINT ENERGY, GAS FACILITIES

SBC UTILITY LINES SHOWN

5/28/10
APPROVED FOR SBC UNDERGROUND CONDUIT FACILITIES ONLY. SIGNATURE VALID FOR ONE YEAR — DATE

5/26/10
CENTERPOINT ENERGY, ELECTRIC FACILITIES
APPROVED ONLY FOR CROSSING UNDERGROUND DUCTLINES UNLESS NOTED. VALID AT TIME OF REVIEW ONLY.

CABLE COMPANY

CITY OF HOUSTON
DEPARTMENT OF PUBLIC WORKS AND ENGINEERING

PUBLIC WORKS AND ENGINEERING
APPROVED AND RELEASED
47226
CITY DRAWING NUMBER
HOUSTON, TEXAS

CONTRACT SHEET NO 99 OF 375

REV	DATE	DESCRIPTION	ADD	AMD	CCR	BY	ENG	CHK	APP

Lockwood, Andrews & Newnam, Inc.
A LEO A DALY COMPANY

STATE OF TEXAS — KUSAY MANAF ALI — 100382 — LICENSED PROFESSIONAL ENGINEER — 5/24/10 — Lockwood, Andrews & Newnam Inc. ID # 2614

DRAWING ONLY — STATE OF TEXAS — PATRICK W. PHILLIPS — 52917 — LICENSED PROFESSIONAL ENGINEER — 5-20-10 — Lockwood, Andrews & Newnam Inc. ID # 2614

HRT
HOUSTON RAPID TRANSIT JV

METRO Solutions
Going Places
Metropolitan Transit Authority of Harris County, Texas

CADD		05/14/10	DATE
DRN BY	J.H.	05/14/10	DATE
DRN CKD BY	G.L.C.	05/14/10	DATE
DES BY	K.M.A.	05/14/10	DATE
DES CKD BY	C.E.R.	05/14/10	DATE
APPROVED BY			DATE

SCALE: AS SHOWN

METRO SOLUTIONS SOUTHEAST CORRIDOR - 4A

STREET MODIFICATION PLAN
STA 191+00 (PB) TO STA 195+50 (PB)

CONTRACT NO. CT0800120 | DRAWING NO. CC6-0202 | REV.

5/19/2010 cmoore r:\12409\150-10118-000\prod\5•0•design-reference\5•01 geo design\5•01•01 drawings\03-civil-street mods\segment 4a\SEC4STOT.dgn 6:24:14 PM