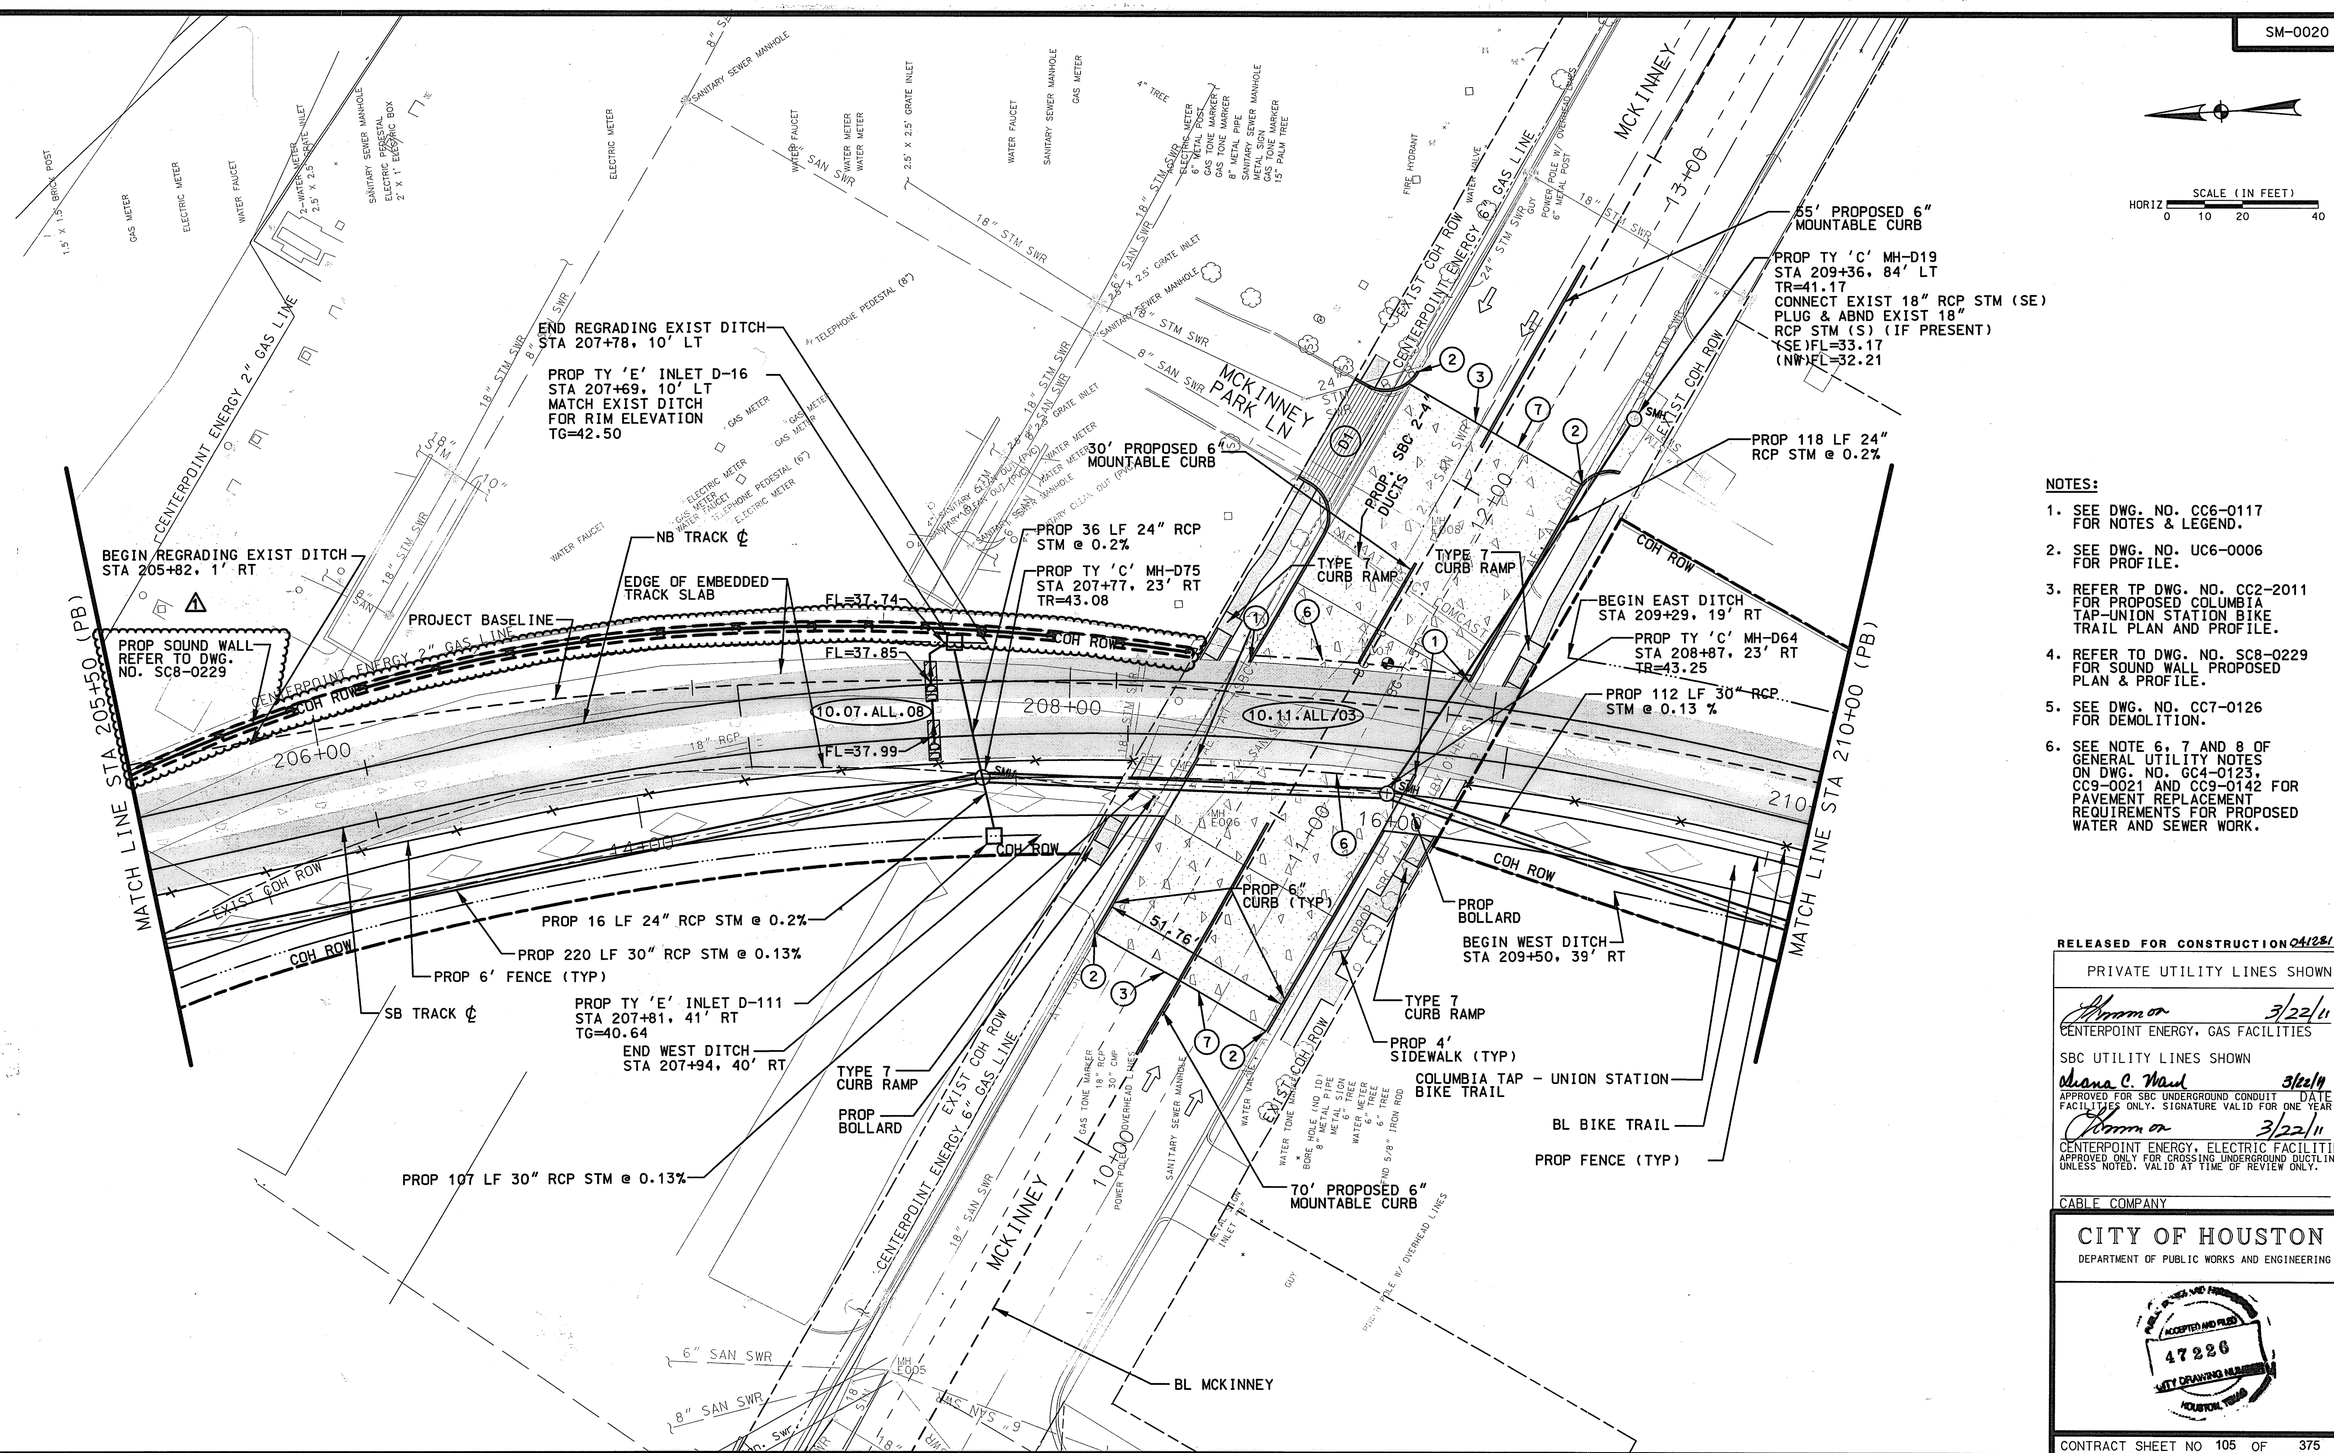

NOTES:

1. SEE DWG. NO. CC6-0117 FOR NOTES & LEGEND.
2. SEE DWG. NO. UC6-0006 FOR PROFILE.
3. REFER TP DWG. NO. CC2-2011 FOR PROPOSED COLUMBIA TAP-UNION STATION BIKE TRAIL PLAN AND PROFILE.
4. REFER TO DWG. NO. SC8-0229 FOR SOUND WALL PROPOSED PLAN & PROFILE.
5. SEE DWG. NO. CC7-0126 FOR DEMOLITION.
6. SEE NOTE 6, 7 AND 8 OF GENERAL UTILITY NOTES ON DWG. NO. GC4-0123, CC9-0021 AND CC9-0142 FOR PAVEMENT REPLACEMENT REQUIREMENTS FOR PROPOSED WATER AND SEWER WORK.

RELEASED FOR CONSTRUCTION 04/28/11

PRIVATE UTILITY LINES SHOWN

3/22/11
CENTERPOINT ENERGY, GAS FACILITIES

SBC UTILITY LINES SHOWN

3/22/11
APPROVED FOR SBC UNDERGROUND CONDUIT FACILITIES ONLY. SIGNATURE VALID FOR ONE YEAR — DATE

3/22/11
CENTERPOINT ENERGY, ELECTRIC FACILITIES
APPROVED ONLY FOR CROSSING UNDERGROUND DUCTLINES UNLESS NOTED. VALID AT TIME OF REVIEW ONLY.

CABLE COMPANY

CITY OF HOUSTON
DEPARTMENT OF PUBLIC WORKS AND ENGINEERING

PUBLIC WORKS AND ENGINEERING (ACCEPTED AND FILED) 47226 CITY DRAWING NUMBER HOUSTON, TEXAS

CONTRACT SHEET NO 105 OF 375

REV.	DATE	DESCRIPTION	ADD	AMD	CCR	BY	ENG	CHK	APP
1	01/17/2011	RFR No. 00021 - 4A SOUNDWALLS				CM		R	OW

Lockwood, Andrews & Newnam, Inc.
A LEO A DALY COMPANY

STATE OF TEXAS — RUSAY MANAF ALI — 100382 — LICENSED PROFESSIONAL ENGINEER — 03-09-11 — Lockwood, Andrews & Newnam Inc. ID # 2614

STATE OF TEXAS — PATRICK W. PHILLIPS — 92917 — LICENSED PROFESSIONAL ENGINEER — 3-10-11 — Lockwood, Andrews & Newnam Inc. ID # 2614

HRT
HOUSTON RAPID TRANSIT JV

METRO Solutions
Going Places
Metropolitan Transit Authority of Harris County, Texas

CADD	06/04/10
DRN BY J.H.	DATE 06/04/10
DRN CKD BY G.L.C.	DATE 06/04/10
DES BY K.M.A.	DATE 06/04/10
DES CKD BY C.E.R.	DATE 06/04/10
APPROVED BY	DATE
SCALE: AS SHOWN	

METRO SOLUTIONS SOUTHEAST CORRIDOR - 4A

STREET MODIFICATION PLAN
STA 205+50 (PB) TO STA 210+00 (PB)

CONTRACT NO. CT0800120 | DRAWING NO. CC6-0205 | REV. 1

3/9/2011 2:24:27 PM cmoore
R:\20409\150-10118-000\Prod\5+0+Design-Reference\5+01 GEC Design\5+01+01 Drawings\03-Civil-Street Mods\SEGMENT 4A\SEC4STI0.dgn