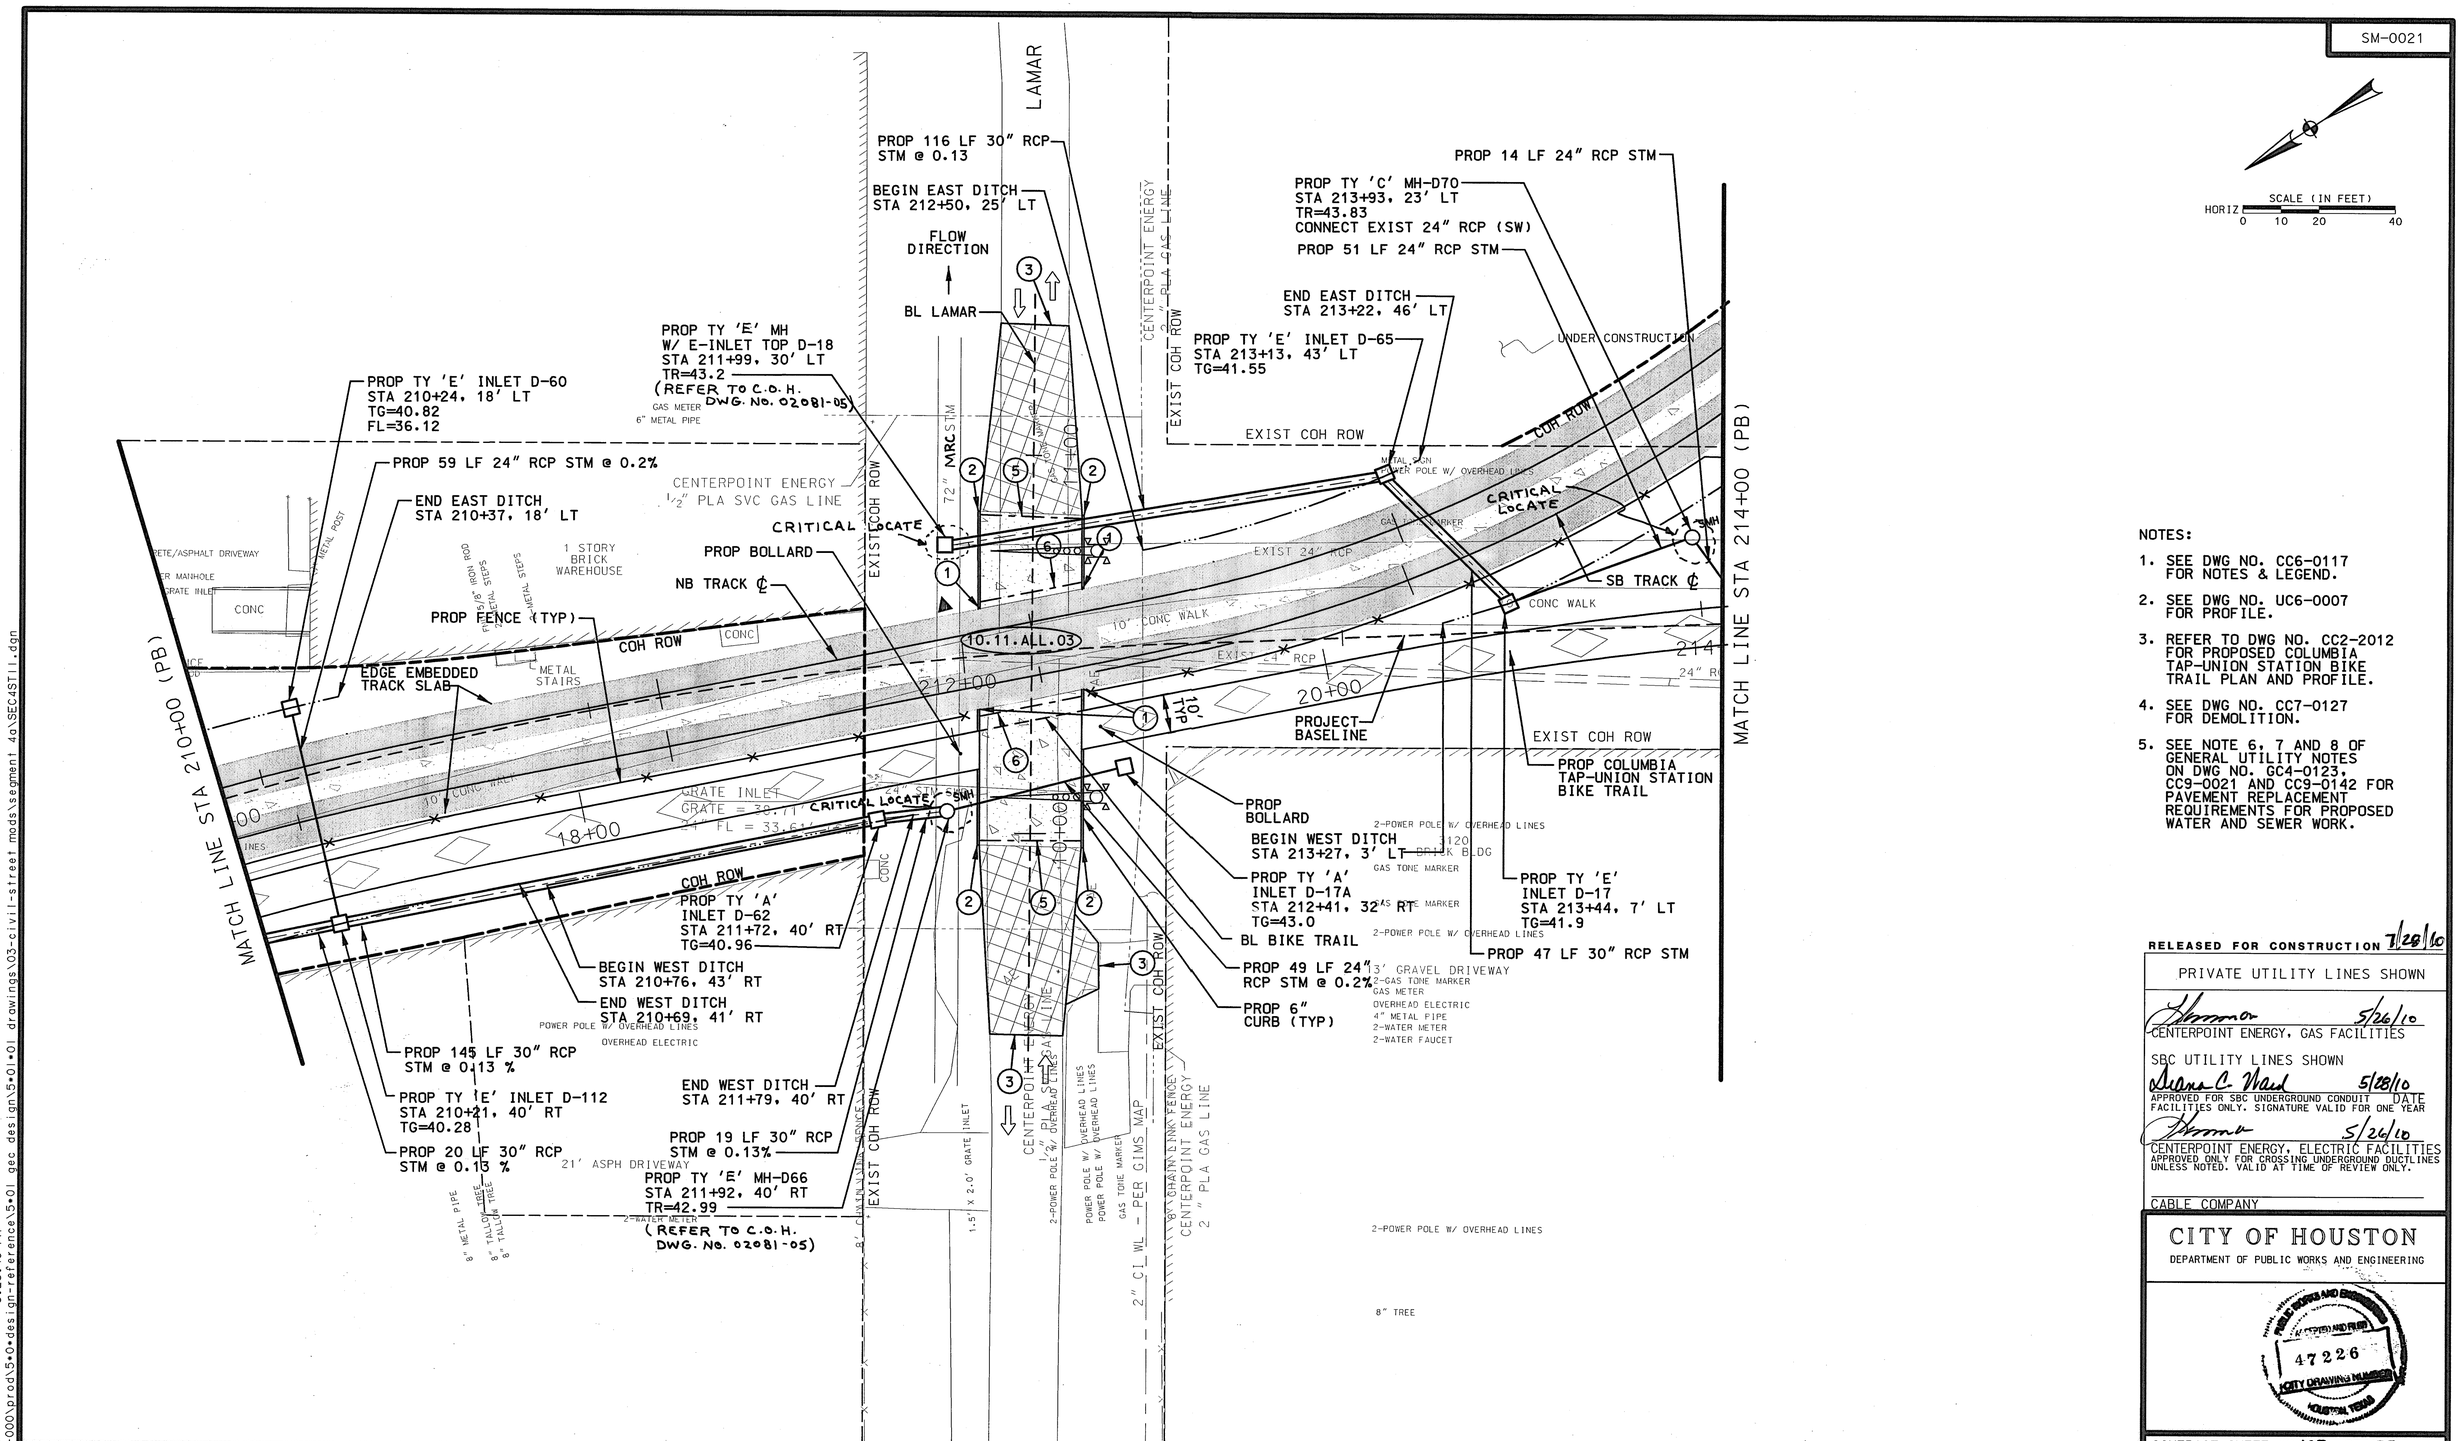

NOTES:

1. SEE DWG NO. CC6-0117 FOR NOTES & LEGEND.
2. SEE DWG NO. UC6-0007 FOR PROFILE.
3. REFER TO DWG NO. CC2-2012 FOR PROPOSED COLUMBIA TAP-UNION STATION BIKE TRAIL PLAN AND PROFILE.
4. SEE DWG NO. CC7-0127 FOR DEMOLITION.
5. SEE NOTE 6, 7 AND 8 OF GENERAL UTILITY NOTES ON DWG NO. GC4-0123, CC9-0021 AND CC9-0142 FOR PAVEMENT REPLACEMENT REQUIREMENTS FOR PROPOSED WATER AND SEWER WORK.

RELEASED FOR CONSTRUCTION 7/28/10

PRIVATE UTILITY LINES SHOWN

5/26/10
CENTERPOINT ENERGY, GAS FACILITIES

SBC UTILITY LINES SHOWN

5/28/10
APPROVED FOR SBC UNDERGROUND CONDUIT FACILITIES ONLY. SIGNATURE VALID FOR ONE YEAR — DATE

5/26/10
CENTERPOINT ENERGY, ELECTRIC FACILITIES
APPROVED ONLY FOR CROSSING UNDERGROUND DUCTLINES UNLESS NOTED. VALID AT TIME OF REVIEW ONLY.

CABLE COMPANY

CITY OF HOUSTON
DEPARTMENT OF PUBLIC WORKS AND ENGINEERING

PUBLIC WORKS AND ENGINEERING (CITY OF HOUSTON) 47226 CITY DRAWING NUMBER HOUSTON, TEXAS

CONTRACT SHEET NO 107 OF 375

REV	DATE	DESCRIPTION	ADD	AMD	CCR	BY	ENG	CHK	APP

Lockwood, Andrews & Newnam, Inc.
A LEO A DALY COMPANY

STATE OF TEXAS — RUSAY WAAF ALI — 100362 — LICENSED PROFESSIONAL ENGINEER — 5/12/10 — Lockwood, Andrews & Newnam Inc. ID # 2614

DRAFTING ONLY — STATE OF TEXAS — PATRICK W. PHILLIPS — 92917 — LICENSED PROFESSIONAL ENGINEER — 5-2010 — Lockwood, Andrews & Newnam Inc. ID # 2614

HRT — HOUSTON RAPID TRANSIT JV

METRO Solutions — Going Places — Metropolitan Transit Authority of Harris County, Texas

CADD		05/14/10 DATE
DRN BY	J.H.	05/14/10 DATE
DRN CKD BY	G.L.C.	05/14/10 DATE
DES BY	K.M.A.	05/14/10 DATE
DES CKD BY	C.E.R.	05/14/10 DATE
APPROVED BY		DATE

SCALE: AS SHOWN

METRO SOLUTIONS SOUTHEAST CORRIDOR - 4A

STREET MODIFICATION PLAN
STA 210+00 (PB) TO STA 214+00 (PB)

CONTRACT NO. CT0800120 | DRAWING NO. CC6-0206 | REV.

5/19/2010 cmore
r:\20409\50-10118-000\prod\50-0-design-reference\50-01 geo design\50-01-01 drawings\03-civil-street mods\segment 4a\SEC4STI1.dgn 6:26:40 PM

SM-0022

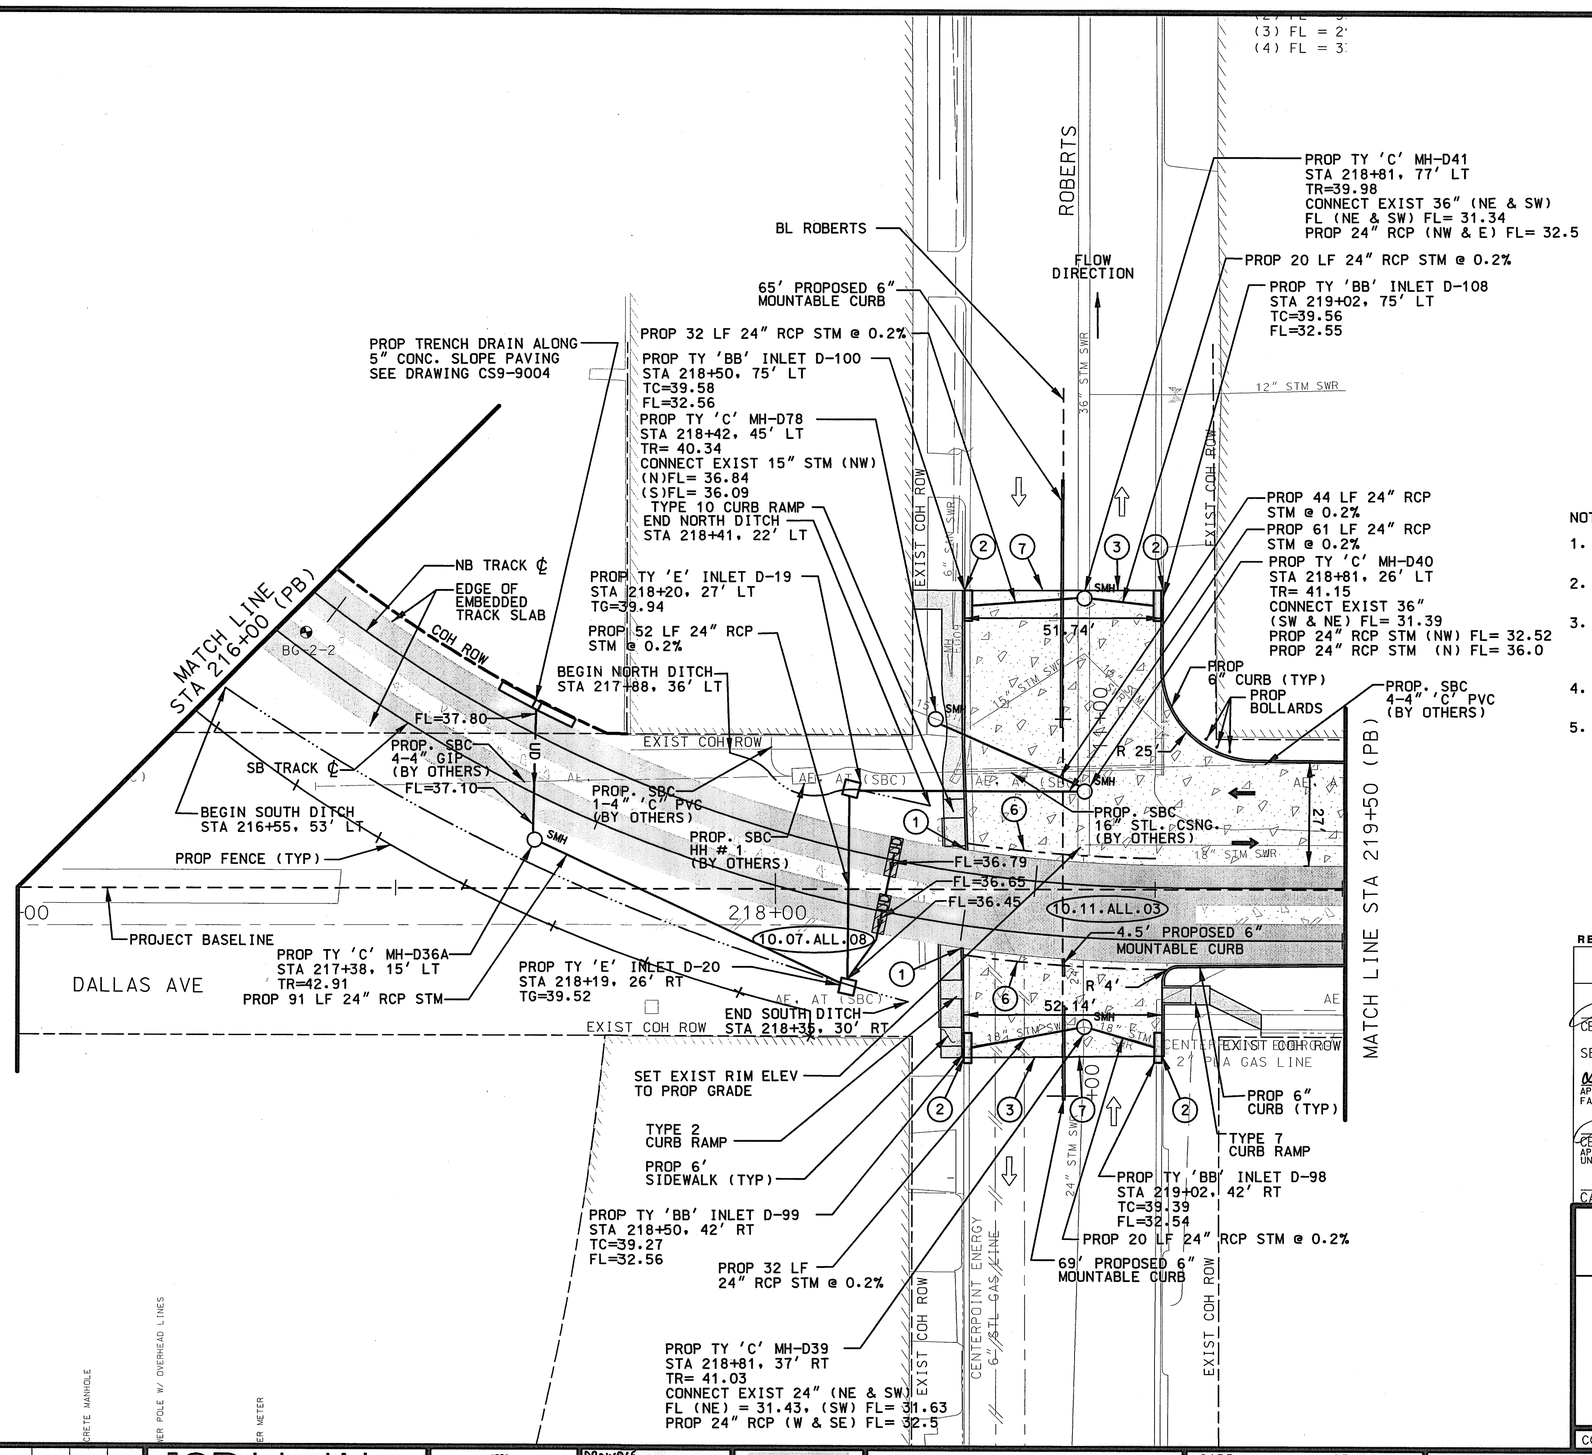

NOTES:

1. SEE DWG NO. CC6-0117 FOR NOTES & LEGEND.
2. SEE DWG NO. UC6-0008 FOR PROFILE.
3. REFER TO DWG NO. CC2-2012 FOR PROPOSED COLUMBIA TAP-UNION STATION BIKE TRAIL PLAN AND PROFILE.
4. SEE DWG NO. CC7-0128 FOR DEMOLITION.
5. SEE NOTE 6, 7 AND 8 OF GENERAL UTILITY NOTES ON DWG NO. GC4-0123, CC9-0021 AND CC9-0142 FOR PAVEMENT REPLACEMENT REQUIREMENTS FOR PROPOSED WATER AND SEWER WORK.

RELEASED FOR CONSTRUCTION 7/28/10

PRIVATE UTILITY LINES SHOWN

5/26/10
CENTERPOINT ENERGY, GAS FACILITIES

SBC UTILITY LINES SHOWN

Diane C. Ward 5/28/10
APPROVED FOR SBC UNDERGROUND CONDUIT FACILITIES ONLY. SIGNATURE VALID FOR ONE YEAR — DATE

5/26/10
CENTERPOINT ENERGY, ELECTRIC FACILITIES
APPROVED ONLY FOR CROSSING UNDERGROUND DUCTLINES UNLESS NOTED. VALID AT TIME OF REVIEW ONLY.

CABLE COMPANY

CITY OF HOUSTON
DEPARTMENT OF PUBLIC WORKS AND ENGINEERING

PUBLIC WORKS AND ENGINEERING — REVIEWED AND FILED — 47226 — CITY DRAWING NUMBER — HOUSTON, TEXAS

CONTRACT SHEET NO 111 OF 375

REV	DATE	DESCRIPTION	ADD	AMD	CCR	BY	ENG	CHK	APP

Lockwood, Andrews & Newnam, Inc.
A LEO A DALY COMPANY

STATE OF TEXAS — RUSAY MANAF ALI — 100382 — LICENSED PROFESSIONAL ENGINEER — 5/24/10 — Lockwood, Andrews & Newnam Inc. ID # 2614

DRAWING ONLY — STATE OF TEXAS — PATRICK W. PHILLIPS — 92917 — LICENSED PROFESSIONAL ENGINEER — 5-20-10 — Lockwood, Andrews & Newnam Inc. ID # 2614

HRT — HOUSTON RAPID TRANSIT JV

METRO Solutions — Going Places — Metropolitan Transit Authority of Harris County, Texas

CADD		05/14/10
DRN BY	J.H.	DATE 05/14/10
DRN CKD BY	G.L.C.	DATE 05/14/10
DES BY	K.M.A.	DATE 05/14/10
DES CKD BY	C.E.R.	DATE 05/14/10
APPROVED BY		DATE
SCALE: AS SHOWN		

METRO SOLUTIONS SOUTHEAST CORRIDOR - 4A

STREET MODIFICATION PLAN
STA 216+00 (PB) TO STA 219+50 (PB)

CONTRACT NO. CT0800120 | DRAWING NO. CC6-0207 | REV.

5/19/2010 cmoore
r:\120409\150-10118-000\prod\5-0-design-reference\5-01 geo design\5-01-01 drawings\03-civil-street mods\segment 4a\SEC4ST12.dgn 6:27:50 PM