


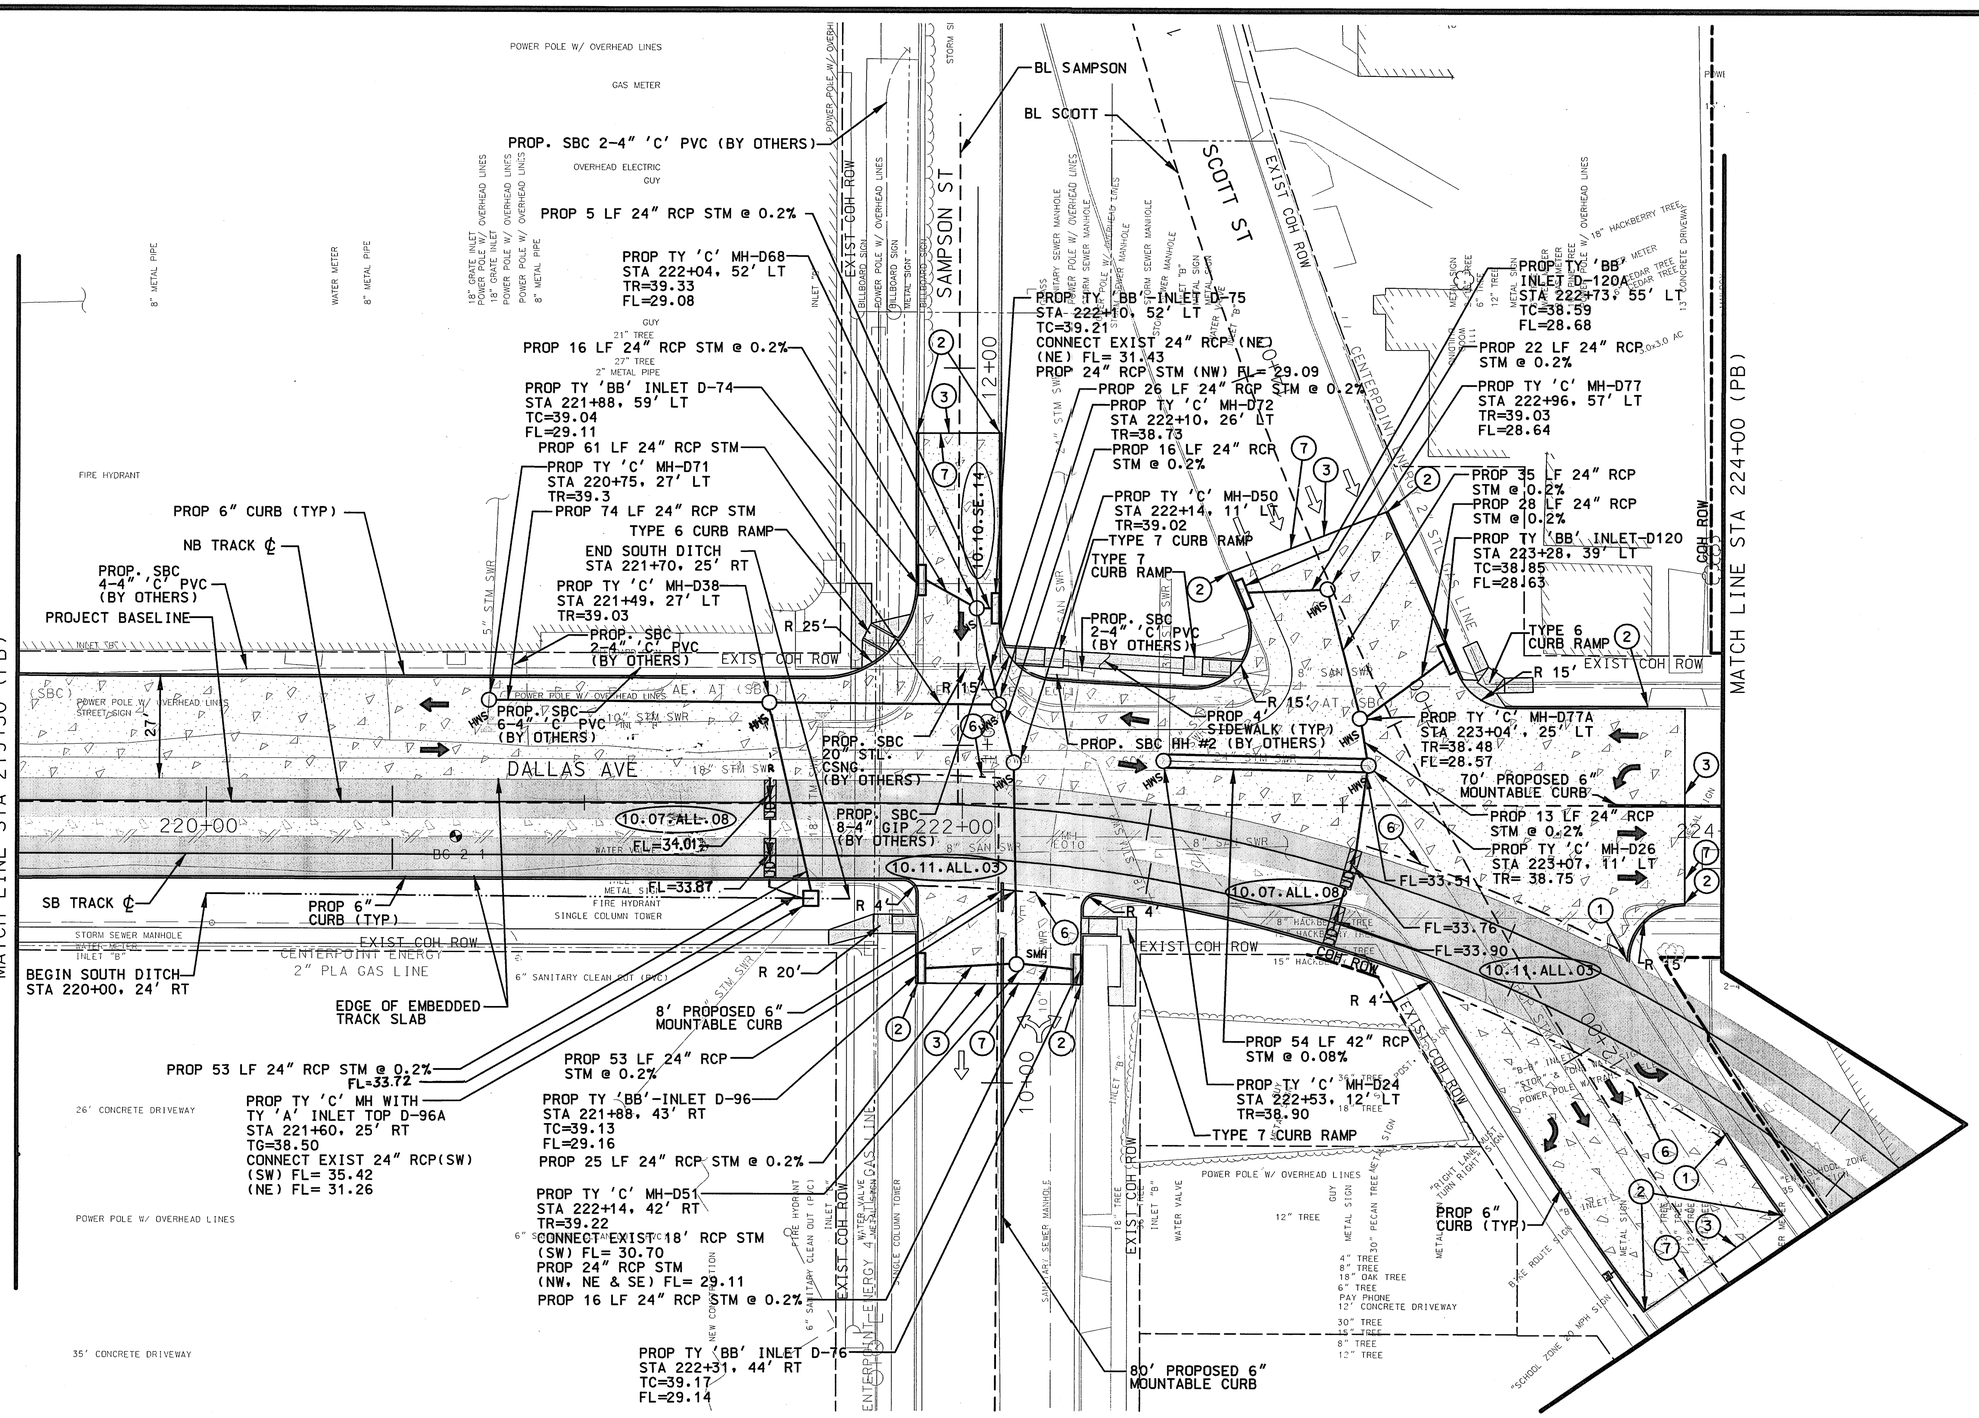


NOTES:

1. SEE DWG NO. CC6-0117 FOR NOTES & LEGEND.
2. SEE DWG NO. UC6-0009 FOR PROFILE.
3. SEE DWG NO. CC7-0129 FOR DEMOLITION.
4. SEE NOTE 6, 7 AND 8 OF GENERAL UTILITY NOTES ON DWG NO. GC4-0123, CC9-0021 AND CC9-0142 FOR PAVEMENT REPLACEMENT REQUIREMENTS FOR PROPOSED WATER AND SEWER WORK.

RELEASED FOR CONSTRUCTION 7/28/10

PRIVATE UTILITY LINES SHOWN

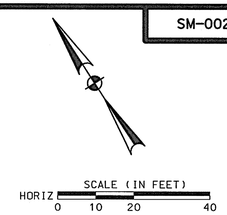5/26/10
CENTERPOINT ENERGY, GAS FACILITIES

SBC UTILITY LINES SHOWN

5/28/10
APPROVED FOR SBC UNDERGROUND CONDUIT FACILITIES ONLY. SIGNATURE VALID FOR ONE YEAR — DATE

5/26/10
CENTERPOINT ENERGY, ELECTRIC FACILITIES
APPROVED ONLY FOR CROSSING UNDERGROUND DUCTLINES UNLESS NOTED. VALID AT TIME OF REVIEW ONLY.

CABLE COMPANY

CITY OF HOUSTON
DEPARTMENT OF PUBLIC WORKS AND ENGINEERING

PUBLIC WORKS AND ENGINEERING
APPROVED AND REQUIRED
47226
CITY DRAWING NUMBER
HOUSTON, TEXAS

CONTRACT SHEET NO 113 OF 375

| REV | DATE | DESCRIPTION | ADD | AMD | CCR | BY | ENG | CHK | APP |
|---|---|---|---|---|---|---|---|---|---|

Lockwood, Andrews & Newnam, Inc.
A LEO A DALY COMPANY

STATE OF TEXAS — KUSAY MANAF ALI — 100382 — LICENSED — PROFESSIONAL ENGINEER — 7-14-10 — Lockwood, Andrews & Newnam Inc. ID # 2614

DRAINAGE ONLY — STATE OF TEXAS — PATRICK W. PHILLIPS — 92917 — LICENSED — PROFESSIONAL ENGINEER — 5-20-10 — Lockwood, Andrews & Newnam Inc. ID # 2614

HRT
HOUSTON RAPID TRANSIT JV

METRO Solutions
Going Places
Metropolitan Transit Authority of Harris County, Texas

| | | |
|---|---|---|
| CADD | | 05/14/10 |
| DRN BY | J.H. | DATE |
| DRN CKD BY | G.L.C. | 05/14/10 DATE |
| DES BY | K.M.A. | 05/14/10 DATE |
| DES CKD BY | C.E.R. | 05/14/10 DATE |
| APPROVED BY | | 05/14/10 DATE |
| SCALE: AS SHOWN | | |

METRO SOLUTIONS SOUTHEAST CORRIDOR - 4A

STREET MODIFICATION PLAN
STA 219+50 (PB) TO STA 224+00 (PB)

CONTRACT NO. CT0800120 | DRAWING NO. CC6-0208 | REV.

5/19/2010 cmoore r:\20409\150-10118-000\prod\5-0-design-reference\5-01 geo design\5-01-01 drawings\03-civil-street mods\segment 4a\SEC4ST13.dgn 6:28:27 PM