SM-0024

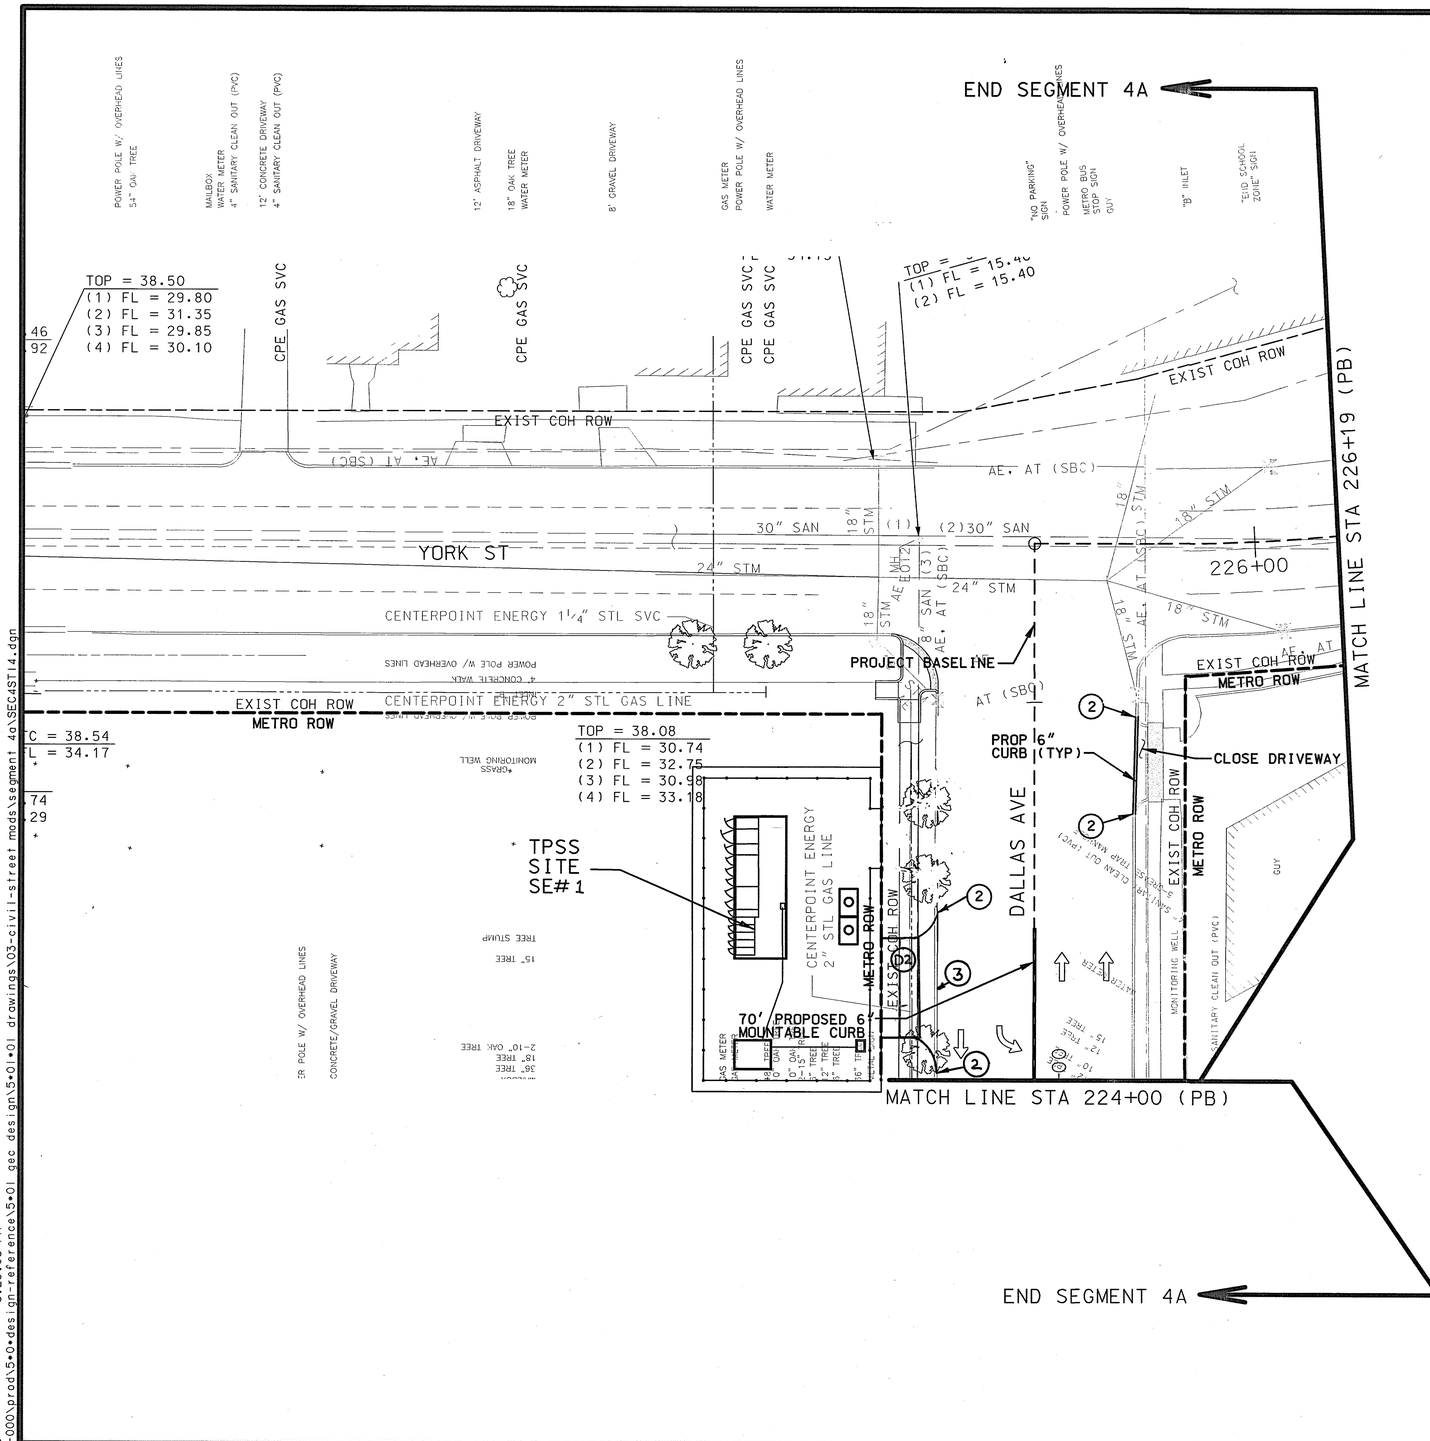

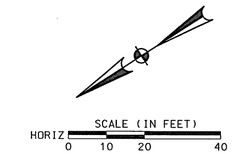

NOTES:

1. SEE DWG NO. CC6-0117 FOR NOTES & LEGEND.
2. SEE DWG NO. UC6-0010 FOR PROFILE.
3. SEE DWG NO. CC7-0130 FOR DEMOLITION.
4. SEE NOTE 6, 7 AND 8 OF GENERAL UTILITY NOTES ON DWG NO. GC4-0123, CC9-0021 AND CC9-0142 FOR PAVEMENT REPLACEMENT REQUIREMENTS FOR PROPOSED WATER AND SEWER WORK.

RELEASED FOR CONSTRUCTION 7/28/10

PRIVATE UTILITY LINES SHOWN

5/26/10
CENTERPOINT ENERGY, GAS FACILITIES

SBC UTILITY LINES SHOWN

5/28/10
APPROVED FOR SBC UNDERGROUND CONDUIT FACILITIES ONLY. SIGNATURE VALID FOR ONE YEAR — DATE

5/26/10
CENTERPOINT ENERGY, ELECTRIC FACILITIES
APPROVED ONLY FOR CROSSING UNDERGROUND DUCTLINES UNLESS NOTED. VALID AT TIME OF REVIEW ONLY.

CABLE COMPANY

CITY OF HOUSTON
DEPARTMENT OF PUBLIC WORKS AND ENGINEERING

PUBLIC WORKS AND ENGINEERING — CERTIFIED AND FILED — 47226 — CITY DRAWING NUMBER — HOUSTON, TEXAS

CONTRACT SHEET NO 115 OF 375

REV	DATE	DESCRIPTION	ADD	AMD	CCR	BY	ENG	CHK	APP

Lockwood, Andrews & Newnam, Inc.
A LEO A DALY COMPANY

STATE OF TEXAS — KUSAY MAMAF ALI — 100382 — LICENSED PROFESSIONAL ENGINEER — 5/21/10 — Lockwood, Andrews & Newnam Inc. ID # 2614

DRAINAGE ONLY — STATE OF TEXAS — PATRICK W. PHILLIPS — 92917 — LICENSED PROFESSIONAL ENGINEER — 5-20-10 — Lockwood, Andrews & Newnam Inc. ID # 2614

HRT HOUSTON RAPID TRANSIT JV

METRO Solutions Going Places
Metropolitan Transit Authority of Harris County, Texas

CADD	DRN BY	05/14/10 DATE
J.H.	DRN CKD BY	05/14/10 DATE
G.L.C.	DES BY	05/14/10 DATE
K.M.A.	DES CKD BY	05/14/10 DATE
C.E.R.	APPROVED BY	05/14/10 DATE

SCALE: AS SHOWN

METRO SOLUTIONS SOUTHEAST CORRIDOR - 4A

STREET MODIFICATION PLAN
STA 224+00 (PB) TO STA 226+19 (PB)

CONTRACT NO. CT0800120 | DRAWING NO. CC6-0209 | REV.

5/19/2010 cmoore 6:29:06 PM
r:\120409\150-10118-000\prod\5•0•design-reference\5•01 gec design\5•01•01 drawings\03-civil-street mods\segment 4a\SEC4ST14.dgn