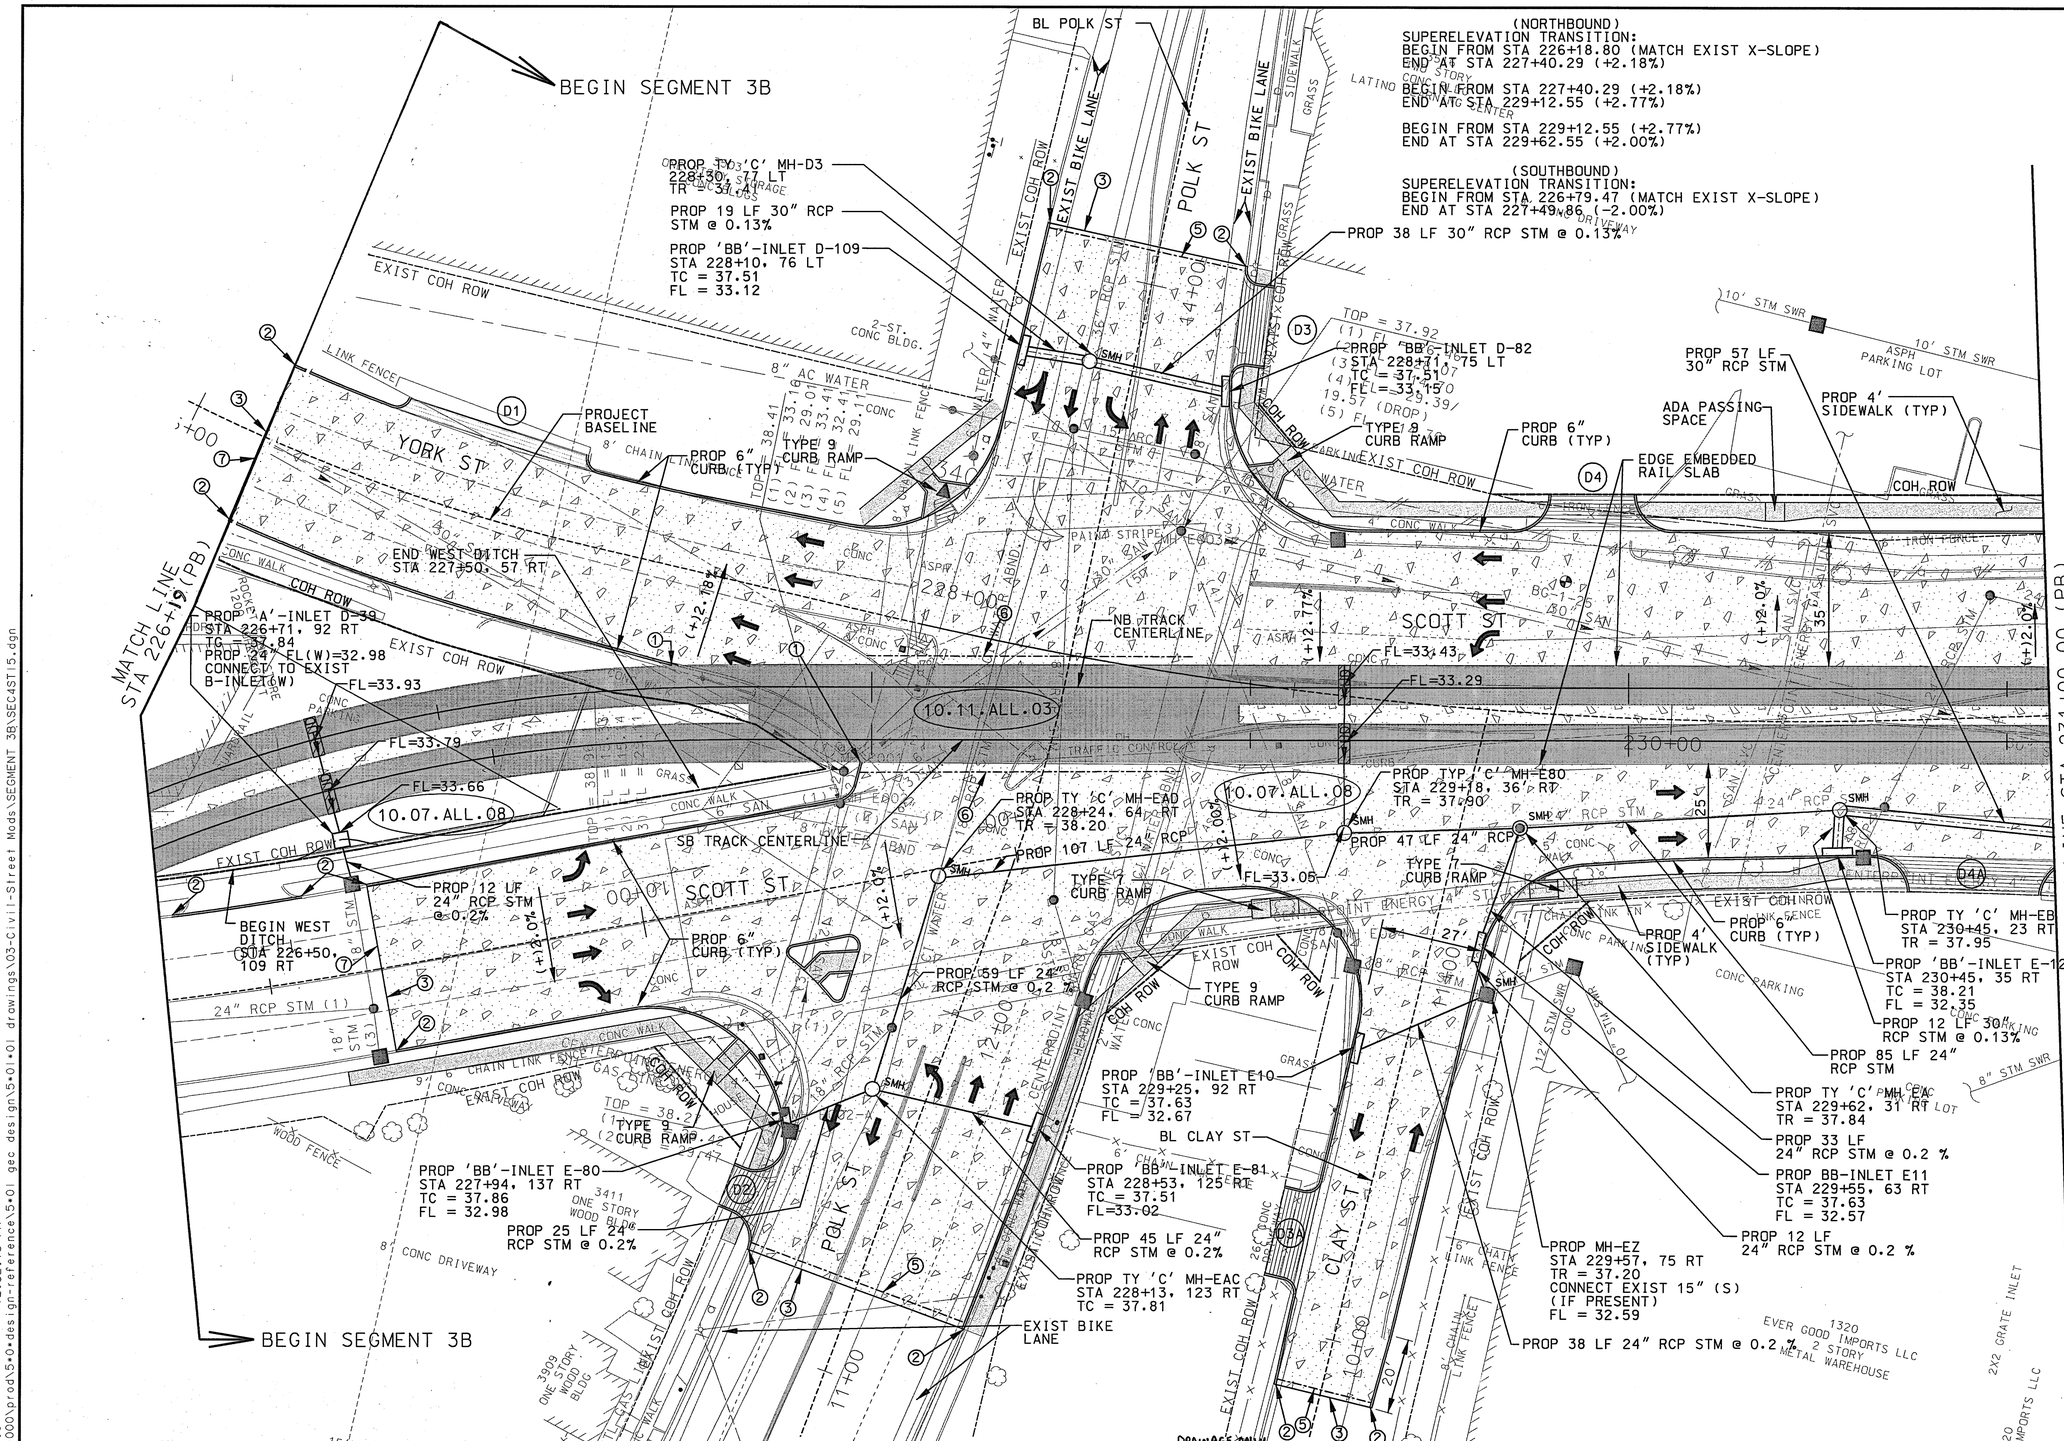

(NORTHBOUND)
SUPERELEVATION TRANSITION:
BEGIN FROM STA 226+18.80 (MATCH EXIST X-SLOPE)
END AT STA 227+40.29 (+2.18%)

BEGIN FROM STA 227+40.29 (+2.18%)
END AT STA 229+12.55 (+2.77%)

BEGIN FROM STA 229+12.55 (+2.77%)
END AT STA 229+62.55 (+2.00%)

(SOUTHBOUND)
SUPERELEVATION TRANSITION:
BEGIN FROM STA 226+79.47 (MATCH EXIST X-SLOPE)
END AT STA 227+49.86 (-2.00%)

SCALE (IN FEET)
HORIZ 0 10 20 40

NOTES:

1. FOR NOTES SEE DWG NO CC6-1074.
2. FOR POLK ST PROFILE SEE DWG NO UC6-0118P.
3. FOR CLAY ST PROFILE SEE DWG NO CC7-1202.
4. RETAINING WALL SHALL BE INSTALLED IF TIE-IN SLOPE IS GREATER THAN 3:1.
5. SEE DWG NO. UC6-0025P FOR PROFILE.
6. SEE DWG NO. CC7-0025 FOR DEMOLITION.
7. SEE NOTES 6,7 AND 8 OF GENERAL UTILITY NOTES ON DWG. NO GC4-0106 FOR PAVEMENT REPLACEMENT REQUIREMENTS FOR PROPOSED WATER AND SEWER WORK.
8. SEE DWG NO. CC6-1087 FOR GRADING.

PRIVATE UTILITY LINES SHOWN

9/23/09
CENTERPOINT ENERGY, GAS FACILITIES

SBC UTILITY LINES SHOWN

Diana C. Ward 9/23/09
APPROVED FOR SBC UNDERGROUND CONDUIT FACILITIES ONLY. SIGNATURE VALID FOR ONE YEAR — DATE

9/23/09
CENTERPOINT ENERGY, ELECTRIC FACILITIES
APPROVED ONLY FOR CROSSING UNDERGROUND DUCTLINES UNLESS NOTED. VALID AT TIME OF REVIEW ONLY.

CABLE COMPANY

CITY OF HOUSTON
DEPARTMENT OF PUBLIC WORKS AND ENGINEERING

STREET & BRIDGE ENGINEERING

WAYNE GAUDIN 23-0CT-2009
WAYNE GAUDIN P.E. - SR. P.M.

PUBLIC WORKS AND ENGINEERING — ADOPTED AND FILED — 46499 — KEY DRAWING NUMBER — HOUSTON TEXAS

CONTRACT SHEET NO 76 OF 318

REV	DATE	DESCRIPTION	ADD	AMD	CCR	BY	ENG	CHK	APP

Lockwood, Andrews & Newnam, Inc.
A LEO A DALY COMPANY

STATE OF TEXAS — KUSAY MANAF ALI — 100382 — LICENSED PROFESSIONAL ENGINEER — 9/23/09 — Lockwood, Andrews & Newnam Inc. ID # 2614

STATE OF TEXAS — PATRICK W. PHILLIPS — 92917 — LICENSED PROFESSIONAL ENGINEER — 9/23/09 — Lockwood, Andrews & Newnam Inc. ID # 2614

HRT — HOUSTON RAPID TRANSIT JV

METRO Solutions — Going Places — Metropolitan Transit Authority of Harris County, Texas

CADD		09/21/09
DRN BY	J.H.	09/21/09
DRN CKD BY	C.L.C.	09/21/09
DES BY	K.M.A.	09/21/09
DES CKD BY	C.E.R.	09/21/09
APPROVED BY		DATE

SCALE: AS SHOWN

METRO SOLUTIONS SOUTHEAST CORRIDOR

STREET MODIFICATION PLAN
STA 226+19 (PB) TO STA 231+00 (PB)

CONTRACT NO. CT0800120 | DRAWING NO. CC6-0113 | REV.

RELEASED FOR CONSTRUCTION DEC 11 2009

9/23/2009 MCTorres 12:32:18 PM
r:\12409\50-1018-000\prod\5•0•design-reference\5•01 gec design\5•01•01 drawings\03-Civil-Street Mods\SEGMENT 3B\SEC4ST15.dgn