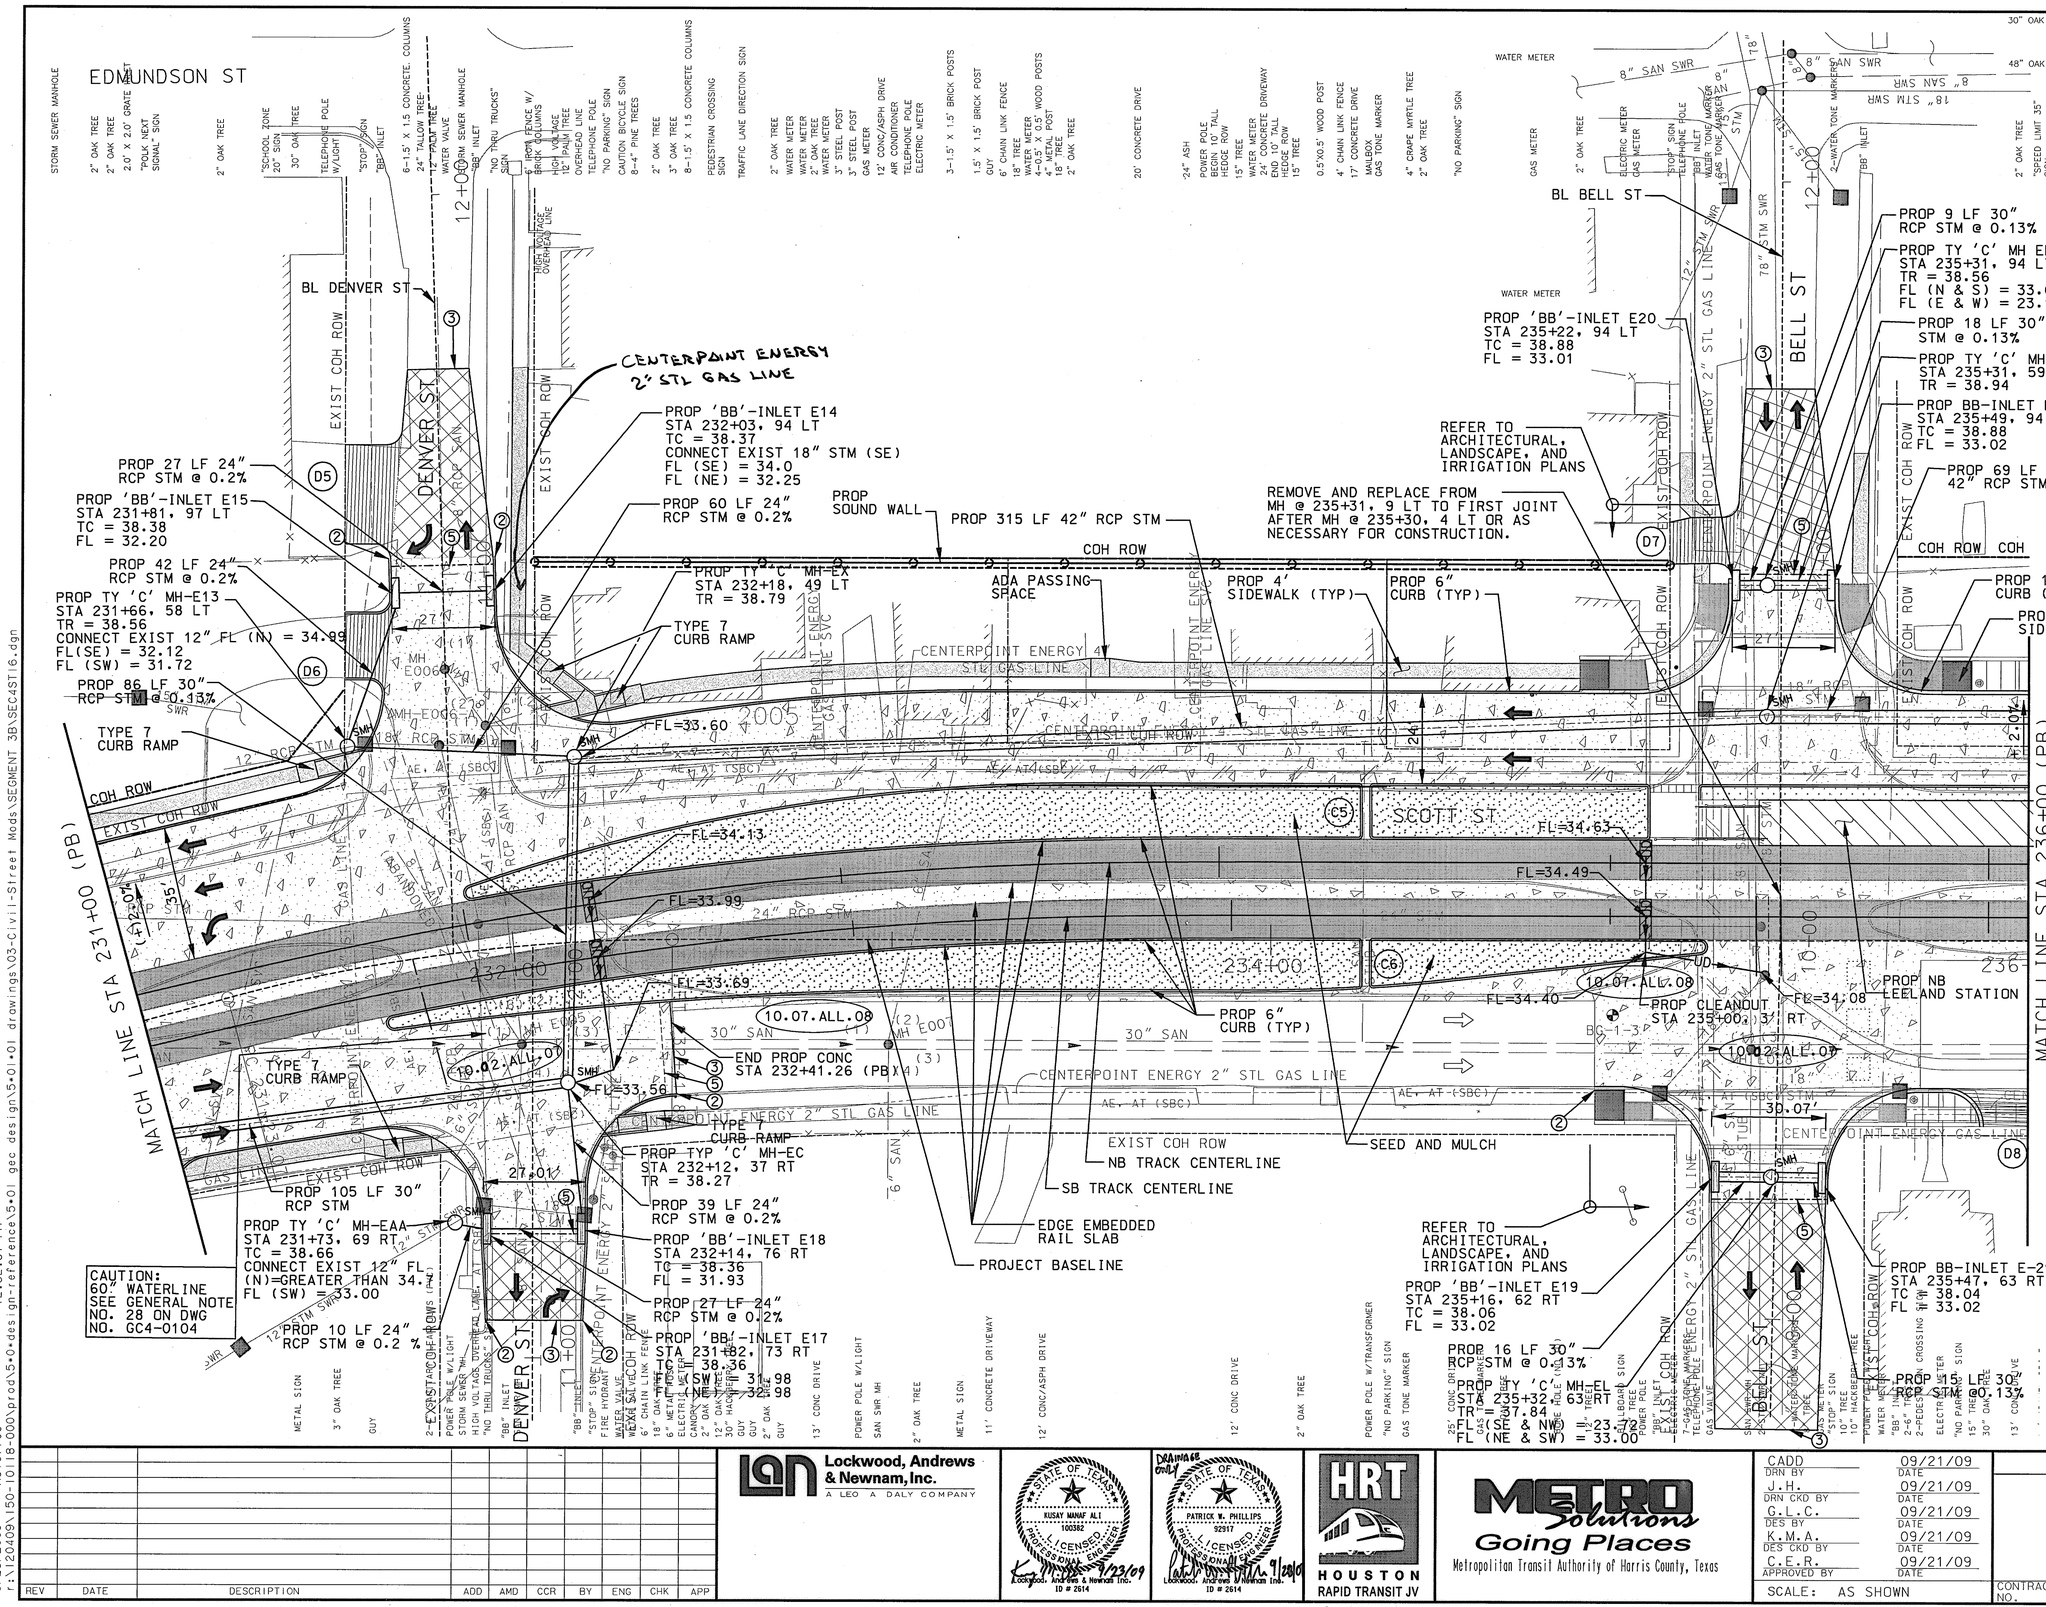

NOTES:

1. FOR NOTES SEE DWG NO CC6-1074.
2. FOR DENVER ST PROFILE SEE DWG NO CC7-1201.
3. FOR BELL ST PROFILE SEE DWG NO CC7-1201.
4. FOR STATION PLATFORMS, CROSSWALK DETAILS & SIDEWALKS @ STATION & MEDIAN LANDSCAPING IRRIGATION AND MEDIAN DRAINS SEE ARCHITECTURAL SHEETS.
5. REFER TO GENERAL NOTE NO. 28 ON DWG NO. GC4-0104
6. SEE DWG NO. UC6-0026P FOR PROFILE.
7. SEE DWG NO. CC7-0026 FOR DEMOLITION.
8. SEE DWG NO. SC8-0243 FOR SOUND WALLS PLAN AND PROFILE.
9. SEE NOTES 6,7 AND 8 OF GENERAL UTILITY NOTES ON DWG. NO GC4-0106 FOR PAVEMENT REPLACEMENT REQUIREMENTS FOR PROPOSED WATER AND SEWER WORK.

PRIVATE UTILITY LINES SHOWN

9/23/09
CENTERPOINT ENERGY, GAS FACILITIES

SBC UTILITY LINES SHOWN
9/24/09
APPROVED FOR SBC UNDERGROUND CONDUIT FACILITIES ONLY. SIGNATURE VALID FOR ONE YEAR — DATE

9/23/09
CENTERPOINT ENERGY, ELECTRIC FACILITIES
APPROVED ONLY FOR CROSSING UNDERGROUND DUCTLINES UNLESS NOTED. VALID AT TIME OF REVIEW ONLY.

CABLE COMPANY

CITY OF HOUSTON
DEPARTMENT OF PUBLIC WORKS AND ENGINEERING

STREET & BRIDGE ENGINEERING

29-OCT-2009
WAYNE GAUDIN C.P.M. - SR. P.M.

REGISTERED PROFESSIONAL ENGINEER 46499 CITY DRAWING NUMBER HOUSTON TEXAS

CONTRACT SHEET NO 78 OF 318

REV	DATE	DESCRIPTION	ADD	AMD	CCR	BY	ENG	CHK	APP

Lockwood, Andrews & Newnam, Inc.
A LEO A DALY COMPANY

STATE OF TEXAS — KUSAY MANAF ALI — 100382 — LICENSED PROFESSIONAL ENGINEER — 9/23/09 — Lockwood, Andrews & Newnam Inc. ID # 2614

DRAFTING ONLY — STATE OF TEXAS — PATRICK W. PHILLIPS — 92917 — LICENSED PROFESSIONAL ENGINEER — 9/23/09 — Lockwood, Andrews & Newnam Inc. ID # 2614

HRT — HOUSTON RAPID TRANSIT JV

METRO Solutions — Going Places — Metropolitan Transit Authority of Harris County, Texas

CADD	09/21/09		
DRN BY J.H.	DATE 09/21/09		
DRN CKD BY G.L.C.	DATE 09/21/09		
DES BY K.M.A.	DATE 09/21/09		
DES CKD BY C.E.R.	DATE 09/21/09		
APPROVED BY	DATE		
SCALE: AS SHOWN			

METRO SOLUTIONS SOUTHEAST CORRIDOR

STREET MODIFICATION
PLAN
STA 231+00 (PB) TO
STA 236+00 (PB)

CONTRACT NO. CT0800120 | DRAWING NO. CC6-0114 | REV.

RELEASED FOR CONSTRUCTION DEC 11 2009

9/23/2009 MCTorres r:\120409\150-10118-000\prod\5+0\design-reference\5+01 gec design\5+01-01 drawings\03-Civil-Street Mods\SEGMENT 3B\SEC4STI6.dgn 12:32:31 PM