SM-0115

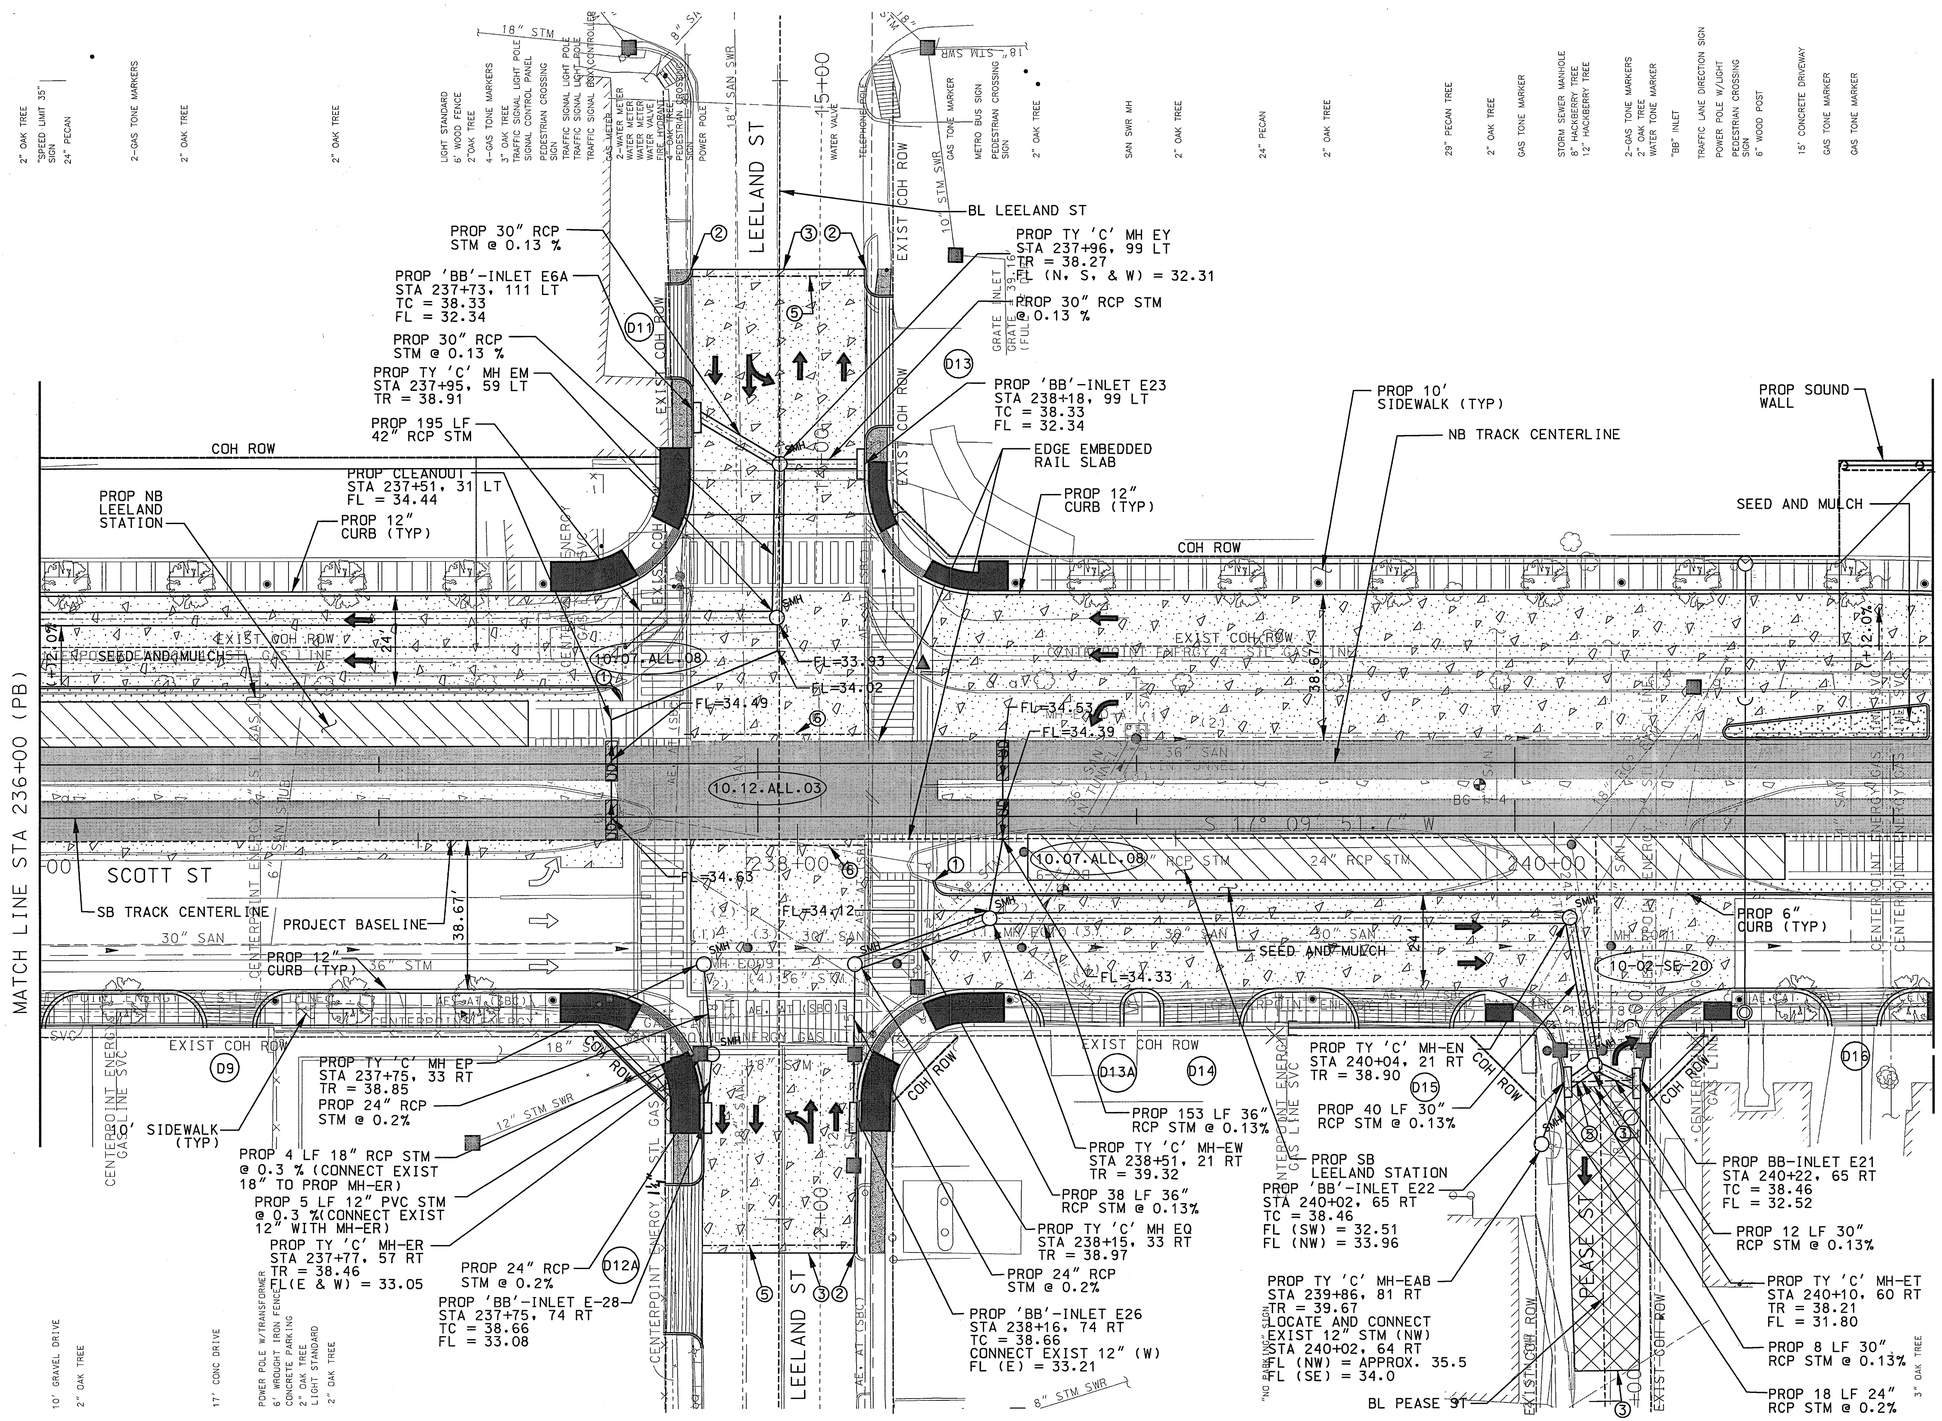

SCALE (IN FEET)
HORIZ 0 10 20 40

NOTES:

1. FOR NOTES SEE DWG NO CC6-1074.
2. FOR LEELAND ST PROFILE SEE DWG NO UC6-120P.
3. FOR STATION PLATFORMS, CROSSWALK DETAILS & SIDEWALKS @ STATION SEE ARCHITECTURAL SHEETS.
4. RETAINING WALL SHALL BE INSTALLED IF TIE-IN SLOPE IS GREATER THAN 3:1.
5. SEE DWG NO. UC6-0027P FOR PROFILE.
6. SEE DWG NO. UC7-0027 FOR DEMOLITION.
7. SEE DWG NO. SC8-0244 FOR SOUND WALLS PLAN AND PROFILE.
8. SEE NOTES 6,7 AND 8 OF GENERAL UTILITY NOTES ON DWG. NO GC4-0106 FOR PAVEMENT REPLACEMENT REQUIREMENTS FOR PROPOSED WATER AND SEWER WORK.
9. SEE DWG NO. UD6-9108 FOR LEELAND ST STORM SEWER PROFILE.

PRIVATE UTILITY LINES SHOWN

9/23/09
CENTERPOINT ENERGY, GAS FACILITIES

SBC UTILITY LINES SHOWN

9/24/09
APPROVED FOR SBC UNDERGROUND CONDUIT FACILITIES ONLY. SIGNATURE VALID FOR ONE YEAR — DATE

9/23/09
CENTERPOINT ENERGY, ELECTRIC FACILITIES
APPROVED ONLY FOR CROSSING UNDERGROUND DUCTLINES UNLESS NOTED. VALID AT TIME OF REVIEW ONLY.

CABLE COMPANY

CITY OF HOUSTON
DEPARTMENT OF PUBLIC WORKS AND ENGINEERING

STREET & BRIDGE ENGINEERING

29 OCT 2009
WAYNE GAUDIN, P.E. - SR. P.M.

ACCEPTED AND FILED
46499
CITY DRAWING NUMBER
HOUSTON, TEXAS

CONTRACT SHEET NO 80 OF 318

REV	DATE	DESCRIPTION	ADD	AMD	CCR	BY	ENG	CHK	APP

Lockwood, Andrews & Newnam, Inc.
A LEO A DALY COMPANY

STATE OF TEXAS — KUSAY MANAF ALI — 100382 — LICENSED PROFESSIONAL ENGINEER — 9/23/09 — Lockwood, Andrews & Newnam Inc. ID # 2614

DEA IMAGE ONLY — STATE OF TEXAS — PATRICK W. PHILLIPS — 92917 — LICENSED PROFESSIONAL ENGINEER — 9/23/09 — Lockwood, Andrews & Newnam Inc. ID # 2614

HRT
HOUSTON RAPID TRANSIT JV

METRO Solutions
Going Places
Metropolitan Transit Authority of Harris County, Texas

CADD	09/21/09		
DRN BY	DATE		
J.H.	09/21/09		
DRN CKD BY	DATE		
G.L.C.	09/21/09		
DES BY	DATE		
K.M.A.	09/21/09		
DES CKD BY	DATE		
C.E.R.	09/21/09		
APPROVED BY	DATE		
SCALE: AS SHOWN			

METRO SOLUTIONS SOUTHEAST CORRIDOR

STREET MODIFICATION PLAN
STA 236+00 (PB) TO STA 241+00 (PB)

CONTRACT NO.	DRAWING NO.	REV.
CT0800120	CC6-0115	

RELEASED FOR CONSTRUCTION DEC 11 2009

9/23/2009 JHHUMBLE R:\120409\150-10118-000\Prod\5-0-Design-Reference\5-01 GEC Design\5-01-01 Drawings\03-Civil-Street Mods\SEGMENT 3B\SEC4STI7.dgn $$TIME$$