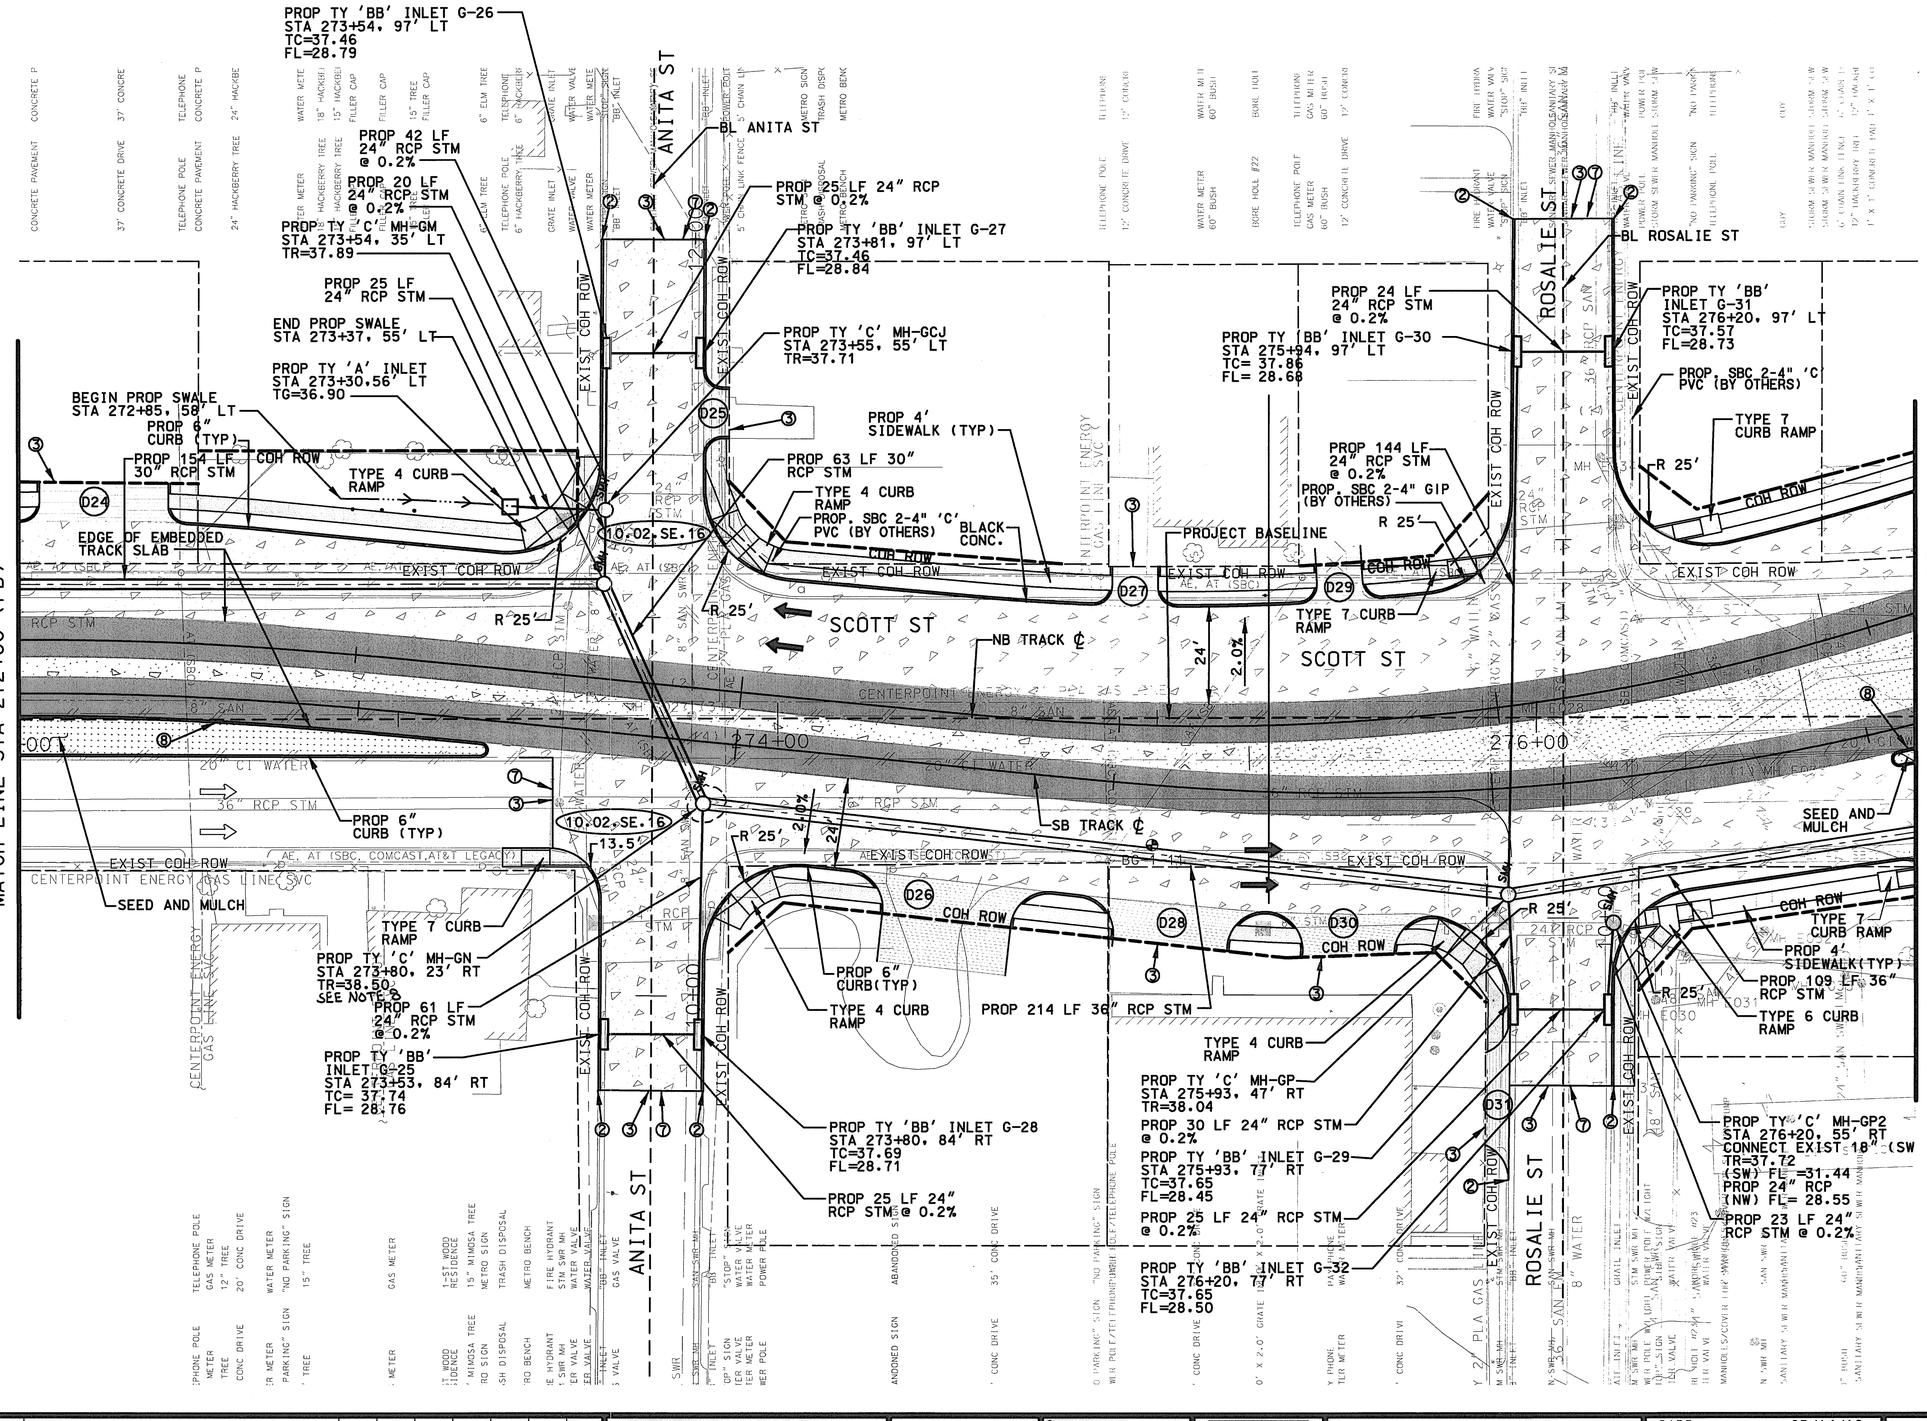

SCALE (IN FEET)
HORIZ 0 10 20 40

NOTES:

1. SEE DWG. NO. CC6-1073 FOR NOTES AND LEGEND.
2. SEE SHEET UC6-1092P FOR ANITA ST. PROFILE.
3. SEE SHEET UC6-1093P FOR ROSALIE ST. PROFILE.
4. SEE DWG. NO. CC7-0035 FOR DEMOLITION.
5. SEE DWG. NO. UC6-0035P FOR PROFILE.
6. SEE NOTES 6, 7, AND 8 OF GENERAL UTILITY NOTES ON DWG. NO. GC4-1046, CC9-0153 AND CC9-0154 FOR PAVEMENT REPLACEMENT REQUIREMENTS FOR PROPOSED WATER AND SEWER WORK.
7. METRO/HRT NEEDS TO OBTAIN RIGHT OF ENTRY FROM PROPERTY OWNER BEFORE PERFORMING ANY CONSTRUCTION ON PRIVATE PROPERTY.
8. CRITICAL LOCATE THIS AREA PER COH SPEC 02317. EXISTING STORM SEWER MAY BE NRC. PRE-CAST MANHOLES MAY NOT BE ABLE TO BE USED.

RELEASED FOR CONSTRUCTION 7/26/10

PRIVATE UTILITY LINES SHOWN

CENTERPOINT ENERGY, GAS FACILITIES — 6-16-10

SBC UTILITY LINES SHOWN

APPROVED FOR SBC UNDERGROUND CONDUIT FACILITIES ONLY. SIGNATURE VALID FOR ONE YEAR — 6/21/10 DATE

CENTERPOINT ENERGY, ELECTRIC FACILITIES — 6-16-10
APPROVED ONLY FOR CROSSING UNDERGROUND DUCTLINES UNLESS NOTED. VALID AT TIME OF REVIEW ONLY.

CABLE COMPANY

CITY OF HOUSTON
DEPARTMENT OF PUBLIC WORKS AND ENGINEERING

47205
CITY DRAWING NUMBER

CONTRACT SHEET NO 116 OF 523

REV	DATE	DESCRIPTION	ADD	AMD	CCR	BY	ENG	CHK	APP

Lockwood, Andrews & Newnam, Inc.
A LEO A DALY COMPANY

RUSAY MANIE ALI 106382 — LICENSED PROFESSIONAL ENGINEER — STATE OF TEXAS — Lockwood, Andrews & Newnam, Inc. ID # 2614

PATRICIA R. PHILLIPS 92977 — LICENSED PROFESSIONAL ENGINEER — STATE OF TEXAS — Lockwood, Andrews & Newnam, Inc. ID # 2614

HRT HOUSTON RAPID TRANSIT JV

METRO Solutions
Going Places
Metropolitan Transit Authority of Harris County, Texas

CADD	05/14/10	DATE
DRN BY	J.H.	05/14/10 DATE
DRN CKD BY	K.M.A.	05/14/10 DATE
DES BY	C.E.R.	05/14/10 DATE
DES CKD BY	K.M.A.	05/14/10 DATE
APPROVED BY		DATE
SCALE: AS SHOWN		

METRO SOLUTIONS SOUTHEAST CORRIDOR - 3A

STREET MODIFICATION PLAN STA 272+00 (PB) TO STA 277+00 (PB)

CONTRACT NO. CT0800120 | DRAWING NO. CC6-0035 | REV.

6/15/2010 4:11:27 PM AKundu
r:\20409\150-10118-000\prod\5-0•des\gn-reference\5-0•gec design\5-0•01 drawings\03-Civil-Street-Mods\SEGMENT 3A\SEC4ST25.dgn