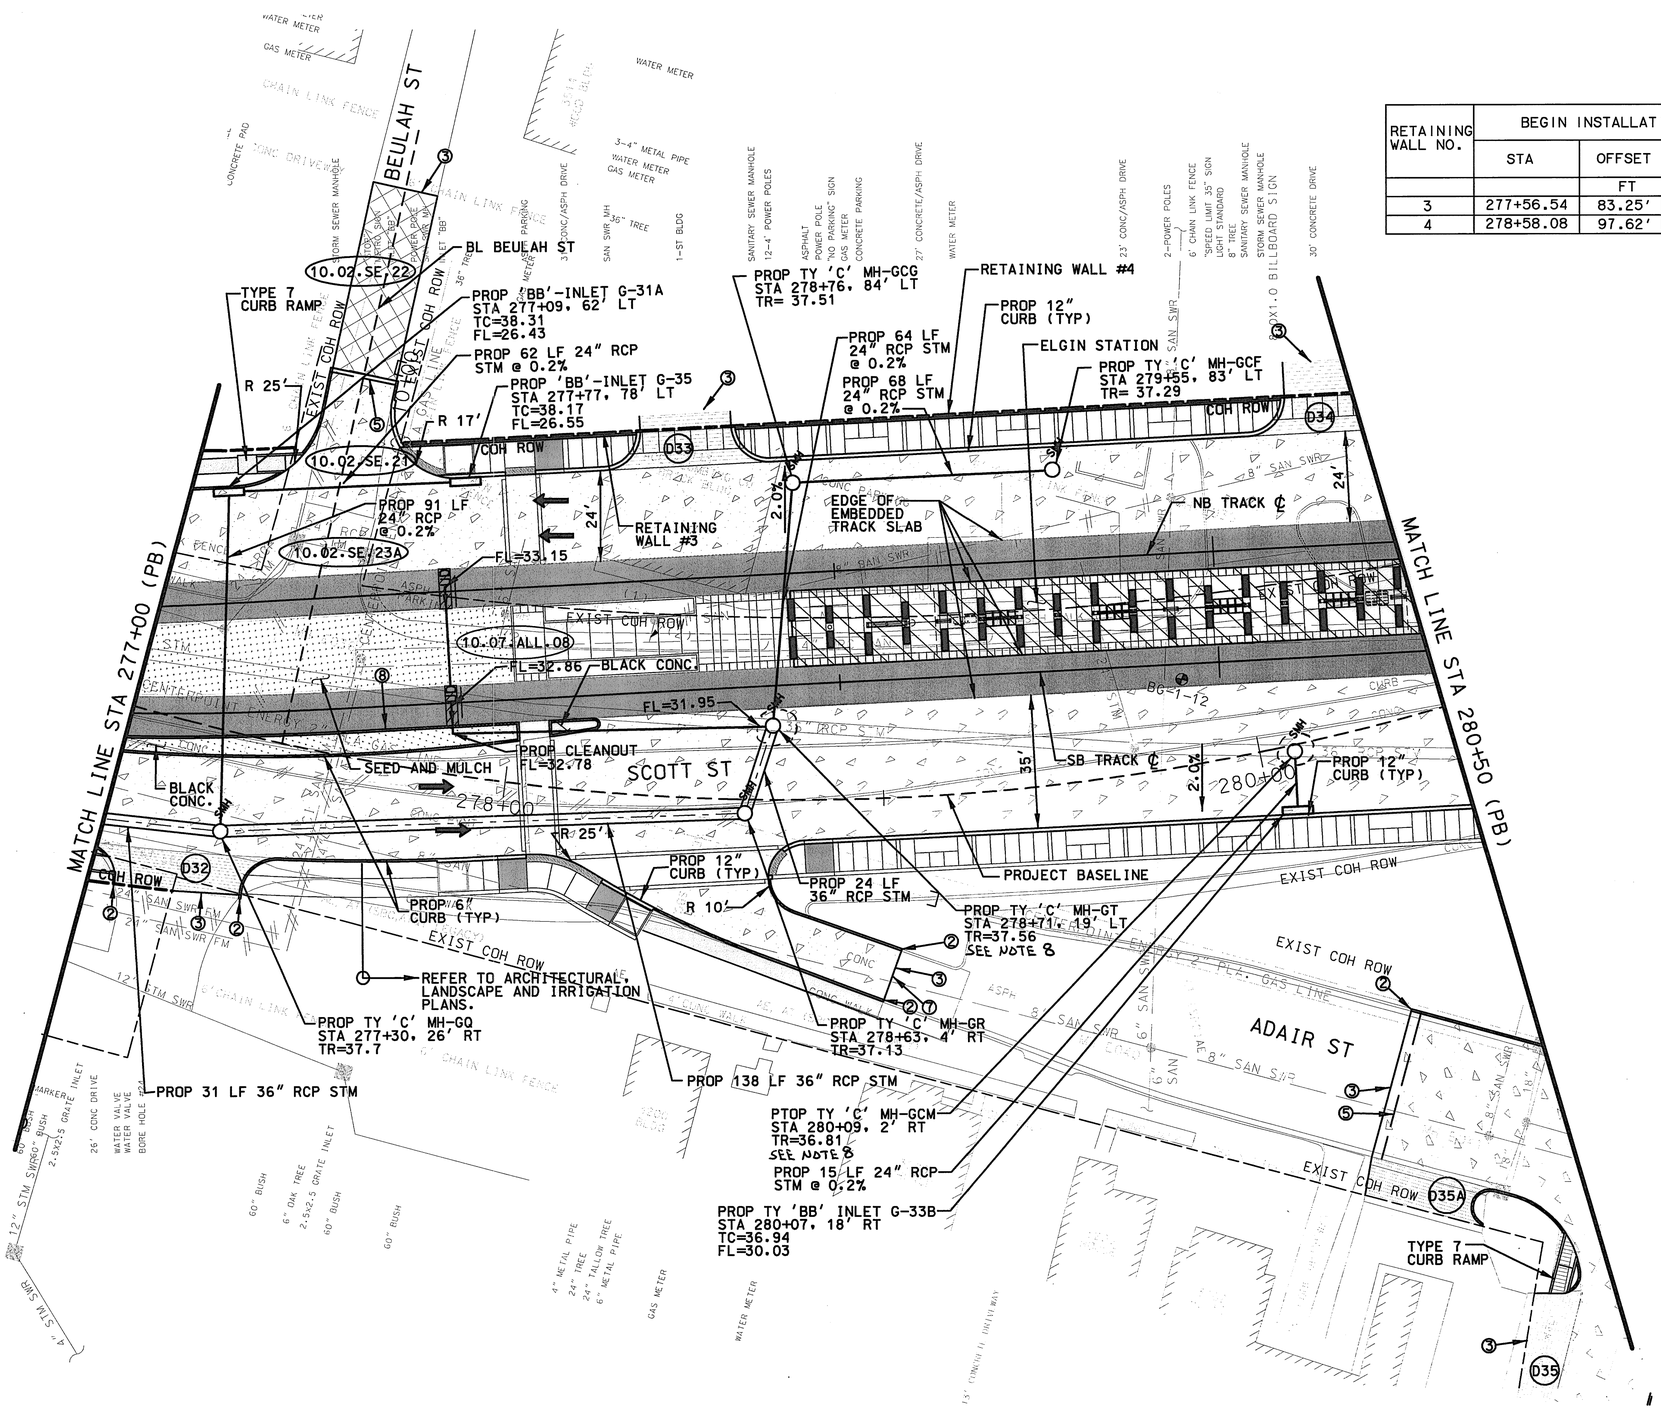


| RETAINING WALL NO. | BEGIN INSTALLATION | | END INSTALLATION | |
|---|---|---|---|---|
| | STA | OFFSET | STA | OFFSET |
| | | FT | | FT |
| 3 | 277+56.54 | 83.25' LT | 278+27.37 | 94.84' LT |
| 4 | 278+58.08 | 97.62' LT | 280+28.06 | 89.47' LT |

SCALE (IN FEET)
HORIZ 0 10 20 40

**NOTES:**

1. SEE DWG. NO. CC6-1073 FOR NOTES AND LEGEND.
2. FOR STATION PLATFORM, CROSSWALK DETAILS AND SIDEWALKS AT STATION, SEE ARCHITECTURAL, LANDSCAPE AND IRRIGATION PLANS.
3. SEE SHEET UC6-1094P FOR BEULAH ST. PROFILE.
4. SEE DWG. NO. CC7-0036 FOR DEMOLITION.
5. SEE DWG. NO. UC6-0036P FOR PROFILE.
6. SEE NOTES 6, 7, AND 8 OF GENERAL UTILITY NOTES ON DWG. NO. GC4-1046, CC9-0153 AND CC9-0154 FOR PAVEMENT REPLACEMENT REQUIREMENTS FOR PROPOSED WATER AND SEWER WORK.
7. METRO/HRT NEEDS TO OBTAIN RIGHT OF ENTRY FROM PROPERTY OWNER BEFORE PERFORMING ANY CONSTRUCTION ON PRIVATE PROPERTY.
8. CRITICAL LOCATE THIS AREA PER COH SPEC 02317. EXISTING STORM SEWER MAY BE MRC, PRE-CAST MANHOLES MAY NOT BE ABLE TO BE USED.

RELEASED FOR CONSTRUCTION 7/2/10

PRIVATE UTILITY LINES SHOWN

6-16-10
CENTERPOINT ENERGY, GAS FACILITIES

SBC UTILITY LINES SHOWN

6/24/10
APPROVED FOR SBC UNDERGROUND CONDUIT FACILITIES ONLY. SIGNATURE VALID FOR ONE YEAR — DATE

6-16-10
CENTERPOINT ENERGY, ELECTRIC FACILITIES
APPROVED ONLY FOR CROSSING UNDERGROUND DUCTLINES UNLESS NOTED. VALID AT TIME OF REVIEW ONLY.

CABLE COMPANY

CITY OF HOUSTON
DEPARTMENT OF PUBLIC WORKS AND ENGINEERING

PUBLIC WORKS AND ENGINEERING DEPARTMENT 47205 CITY DRAWING NUMBER HOUSTON, TEXAS

CONTRACT SHEET NO 118 OF 523

| REV | DATE | DESCRIPTION | ADD | AMD | CCR | BY | ENG | CHK | APP |
|---|---|---|---|---|---|---|---|---|---|

Lockwood, Andrews & Newnam, Inc.
A LEO A DALY COMPANY

STATE OF TEXAS — KUSAY MANAF ALI — 100382 — PROFESSIONAL ENGINEER — Lockwood, Andrews & Newnam Inc. ID # 2614

DRAINAGE ONLY — STATE OF TEXAS — PATRICK W. PHILLIPS — 92917 — PROFESSIONAL ENGINEER — Lockwood, Andrews & Newnam Inc. ID # 2614 — 6/16/10

HRT
HOUSTON RAPID TRANSIT JV

METRO Solutions
Going Places
Metropolitan Transit Authority of Harris County, Texas

| | |
|---|---|
| CADD | 05/14/10 |
| DRN BY | DATE |
| J.H. | 05/14/10 |
| DRN CKD BY | DATE |
| K.M.A. | 05/14/10 |
| DES BY | DATE |
| C.E.R. | 05/14/10 |
| DES CKD BY | DATE |
| K.M.A. | 05/14/10 |
| APPROVED BY | DATE |
| SCALE: AS SHOWN | |

METRO SOLUTIONS SOUTHEAST CORRIDOR - 3A

# STREET MODIFICATION PLAN
# STA 277+00 (PB) TO STA 280+50 (PB)

CONTRACT NO. CT0800120 | DRAWING NO. CC6-0036 | REV.

6/15/2010 AKundu 4:12:35 PM
f:\120409\150-10118-000\prod\5•0•design-reference\5•01 geo design\5•01•01 drawings\03-Civil-Street Mods\SEGMENT 3A\SEC4STR26.dgn