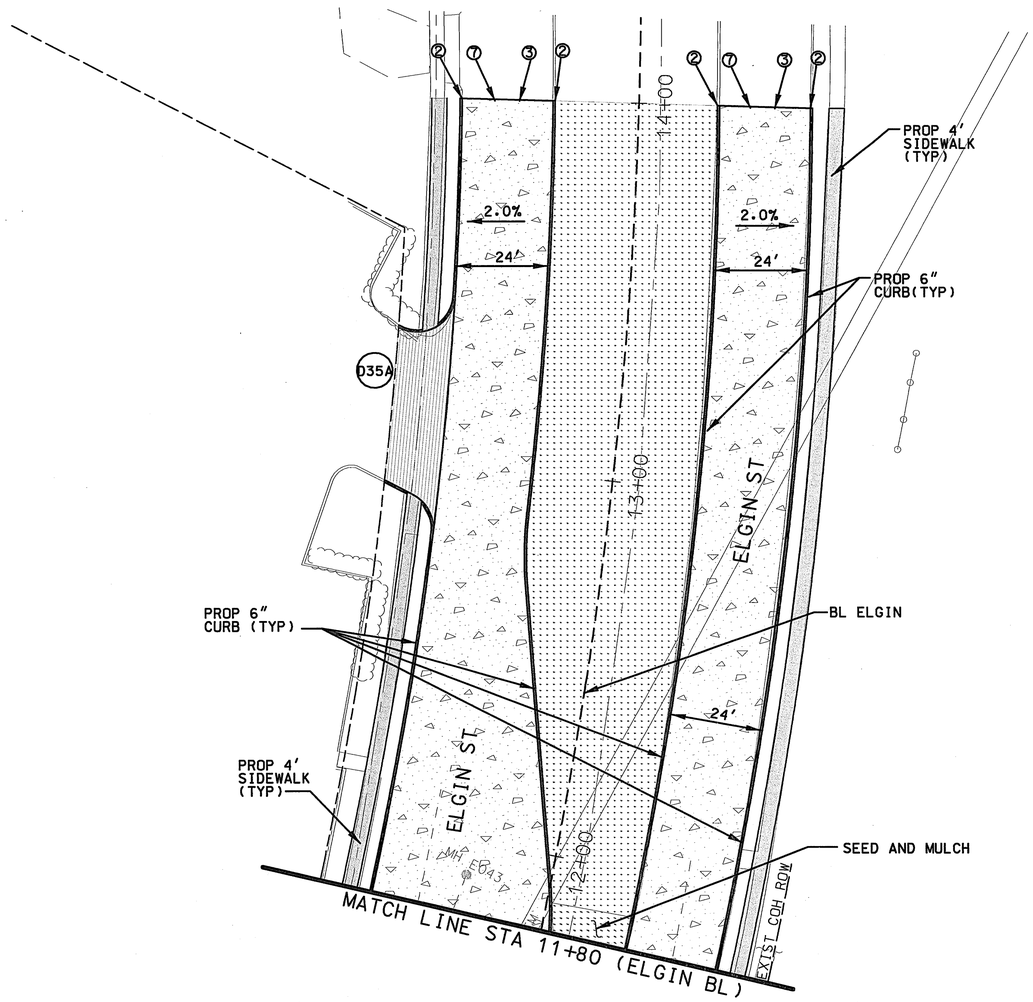

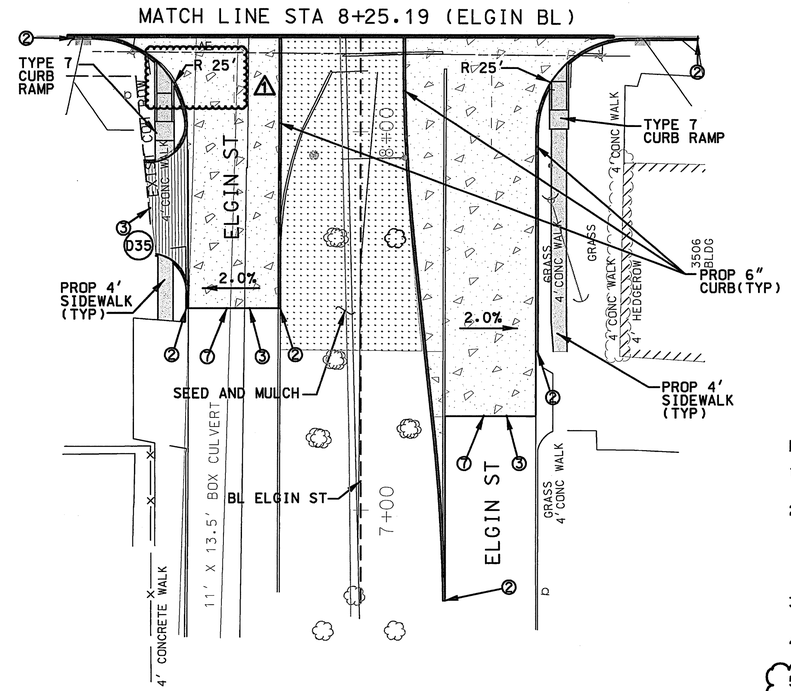

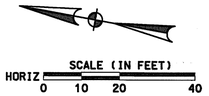

NOTES:

1. SEE DWG. NO. CC6-1073 FOR NOTES AND LEGEND.
2. FOR STATION PLATFORMS, CROSSWALK DETAILS AND SIDEWALKS AT STATIONS, SEE ARCHITECTURAL, LANDSCAPE AND IRRIGATION PLANS.
3. SEE SHEET UC6-1095P FOR ELGIN ST. PROFILE.
4. SEE DWG NO. CC7-9199 FOR DEMOLITION.
5. LOCATION(S) OF PROPOSED SBC FACILITIES ARE PRELIMINARY & SUBJECT TO CHANGE. REFER TO ISSUED SBC CONDUIT DESIGN DRAWINGS FOR FINAL LOCATION. ⚠1
6. ALL SBC FACILITIES IDENTIFIED IN DRAWINGS ARE AT&T TEXAS/ SWBT FACILITIES.

RELEASED FOR CONSTRUCTION

PRIVATE UTILITY LINES SHOWN

11-8-11
CENTERPOINT ENERGY, GAS FACILITIES

AT&T TEXAS/SWBT
11/10/11
APPROVED FOR AT&T TEXAS/SWBT UNDERGROUND CONDUIT FACILITIES ONLY. SIGNATURE VALID FOR ONE YEAR — DATE

11-8-11
CENTERPOINT ENERGY, ELECTRIC FACILITIES
APPROVED ONLY FOR CROSSING UNDERGROUND DUCTLINES UNLESS NOTED. VALID AT TIME OF REVIEW ONLY.

CABLE COMPANY

CITY OF HOUSTON
DEPARTMENT OF PUBLIC WORKS AND ENGINEERING

CONTRACT SHEET NO 121 OF 523

REV	DATE	DESCRIPTION	ADD	AMD	CCR	BY	ENG	CHK	APP
1	06/28/2011	RFR 00034 - 2B/3A TRACK REALIGNMENT					RW	K.A.	JR

Lockwood, Andrews & Newnam, Inc.
A LEO A DALY COMPANY

STATE OF TEXAS — KUSAY MANAF ALI — 100382 — LICENSED PROFESSIONAL ENGINEER — 11/29/11 — Lockwood, Andrews & Newnam Inc. TBPE # 2614

DRAINAGE ONLY — STATE OF TEXAS — PATRICK W. PHILLIPS — 92917 — LICENSED PROFESSIONAL ENGINEER — 11/30/11 — Lockwood, Andrews & Newnam Inc. TBPE # 2614

HRT — HOUSTON RAPID TRANSIT JV

METRO Solutions — Going Places — Metropolitan Transit Authority of Harris County, Texas

CADD		06/29/11
DRN BY	C.M.	DATE 06/29/11
DRN CKD BY	K.M.A.	DATE 06/29/11
DES BY	J.T.H.	DATE 06/29/11
DES CKD BY	C.E.R.	DATE 06/29/11
APPROVED BY		DATE

SCALE: AS SHOWN

METRO SOLUTIONS SOUTHEAST CORRIDOR - 3A

STREET MODIFICATION PLAN
STA 11+80 (ELGIN BL) TO STA 14+20 (ELGIN BL)

CONTRACT NO. CT0800120 | DRAWING NO. CC6-2034 | REV. 1

10/31/2011 cmoore r:\120409\150-10118-000\prod\5•0•design-reference\5•01 gec design\5•01•01 drawings\03-civil-street mods\SEGMENT 3A\SEC4ST142.dgn 9:42:15 AM