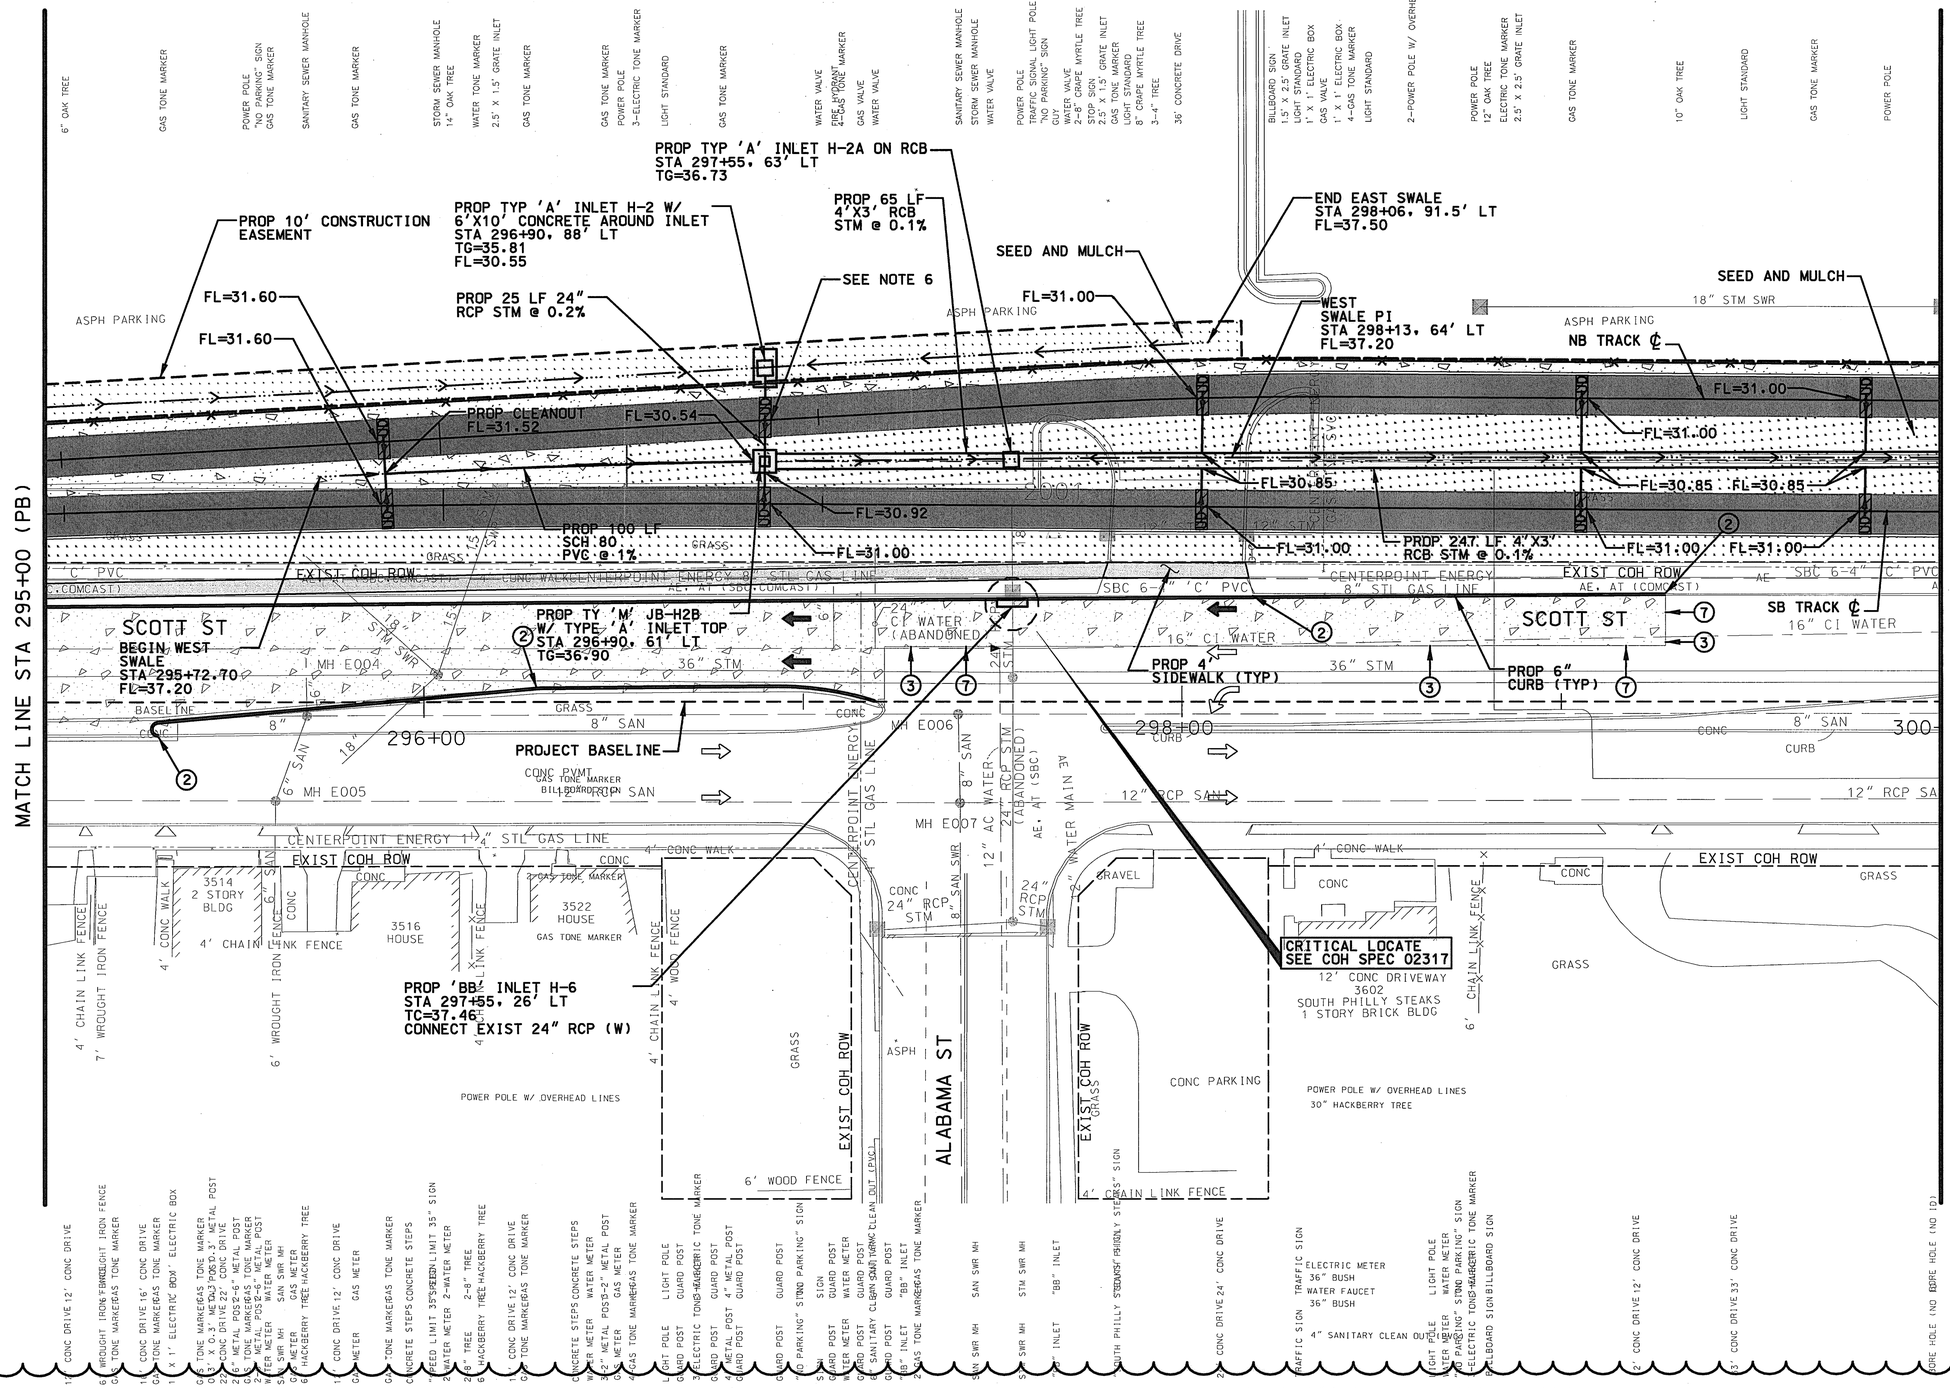

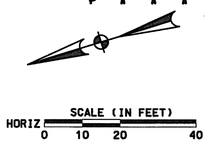

NOTES:

1. SEE DWG. NO. CC6-1072 FOR NOTES & LEGEND.
2. SEE DWG. NO. UC6-0040P FOR PROFILE.
3. SEE DWG. NO. CC7-0040 FOR DEMOLITION.
4. SEE NOTE 6, 7 AND 8 OF GENERAL UTILITY NOTES ON DWG. NO. GC4-0137, CC9-0149 AND CC9-0150 FOR PAVEMENT REPLACEMENT REQUIREMENTS FOR PROPOSED WATER AND SEWER WORK.
5. LOCATION(S) OF PROPOSED SBC FACILITIES ARE PRELIMINARY & SUBJECT TO CHANGE. REFER TO ISSUED SBC CONDUIT DESIGN DRAWINGS FOR FINAL LOCATION.
6. CONNECT TRACK DRAIN OUTFALL THROUGH TOP OF PROPOSED RCB OR RCB.
7. ALL SBC FACILITIES IDENTIFIED IN DRAWING ARE AT&T TEXAS/ SWBT FACILITIES.

RELEASED FOR CONSTRUCTION

PRIVATE UTILITY LINES SHOWN

11/10/11
CENTERPOINT ENERGY, GAS FACILITIES

AT&T TEXAS/SWBT
11/14/11
APPROVED FOR AT&T TEXAS/SWBT UNDERGROUND CONDUIT FACILITIES ONLY. SIGNATURE VALID FOR ONE YEAR — DATE

11/10/11
CENTERPOINT ENERGY, ELECTRIC FACILITIES
APPROVED ONLY FOR CROSSING UNDERGROUND DUCTLINES UNLESS NOTED. VALID AT TIME OF REVIEW ONLY.

CABLE COMPANY

CITY OF HOUSTON
DEPARTMENT OF PUBLIC WORKS AND ENGINEERING

CONTRACT SHEET NO 107 OF 355

REV	DATE	DESCRIPTION	ADD	AMD	CCR	BY	ENG	CHK	APP
1	06/28/2011	RFR 00033 - 2B TRACK REALIGNMENT							

Lockwood, Andrews & Newnam, Inc.
A LEO A DALY COMPANY

STATE OF TEXAS — KUSAY MMAF ALI — 100382 — LICENSED PROFESSIONAL ENGINEER — 11/9/11 — Lockwood, Andrews & Newnam, Inc. TBPE # 2614

DRAINAGE ONLY
STATE OF TEXAS — PATRICK W. PHILLIPS — 92917 — LICENSED PROFESSIONAL ENGINEER — 11/9/11 — Lockwood, Andrews & Newnam, Inc. TBPE # 2614

HRT
HOUSTON RAPID TRANSIT JV

METRO Solutions
Going Places
Metropolitan Transit Authority of Harris County, Texas

CADD	06/29/11
DRN BY C.M.	DATE 06/29/11
DRN CKD BY K.M.A.	DATE 06/29/11
DES BY J.T.H.	DATE 06/29/11
DES CKD BY C.E.R.	DATE 06/29/11
APPROVED BY	DATE
SCALE: AS SHOWN	

METRO SOLUTIONS SOUTHEAST CORRIDOR - 2B

STREET MODIFICATION PLAN
STA 295+00 (PB) TO STA 300+00 (PB)

CONTRACT NO. CT0800120 | DRAWING NO. CC6-0040 | REV. 1

11/9/2011 7:58:51 AM cmoore
r:\20409\50-10118-000\prod\5•0•design-reference\5•01 geo design\5•01•01 drawings\03-Civil-Street Mods\SEGMENT 2B\SEC4ST30.dgn