SM-0041

CRITICAL LOCATE
SEE COH SPEC 02317

PROP 10'X10' CONSTRUCTION EASEMENT

PROP TY 'C' MH-H7
STA 300+24, 93' LT
CONNECT EXIST 18" RCP STM (SE)
TR=38.28

MH E013

PROP 28 LF 24" RCP STM @ 0.2%

PROP TY 'M' JB-13
W/ TYPE 'A' INLET TOP
STA 300+26, 64' LT
TG=36.40

SEED AND MULCH

END WEST SWALE
STA 300+37, 64' LT
FL=37.30

EDGE OF TRACK SLAB

PROP FENCE (TYP)

PROP 24 LF 24" RCP STM @ 0.2%

PROP TY 'C' MH-H13
STA 300+29, 41' LT
TR=38.14
CONNECT EXIST 18" RCP

PROP 474 LF 5'X3' RCB STM @ 0.1%

PROP 26 LF 4'X3' RCB STM @ 0.1%

SCOTT ST

EXIST COH ROW

CRITICAL LOCATE
SEE COH SPEC 02317

3624
HOUSTON PUBLIC LIBRARY
BRICK/STUCCO BLDG

CONC PARKING

PROJECT BASELINE

NB TRACK ℄

SB TRACK ℄

SEE NOTE 7

FL=31.00

FL=30.85

MATCH LINE STA 300+00 (PB)

MATCH LINE STA 305+00 (PB)

SCALE (IN FEET)
HORIZ
0 10 20 40

NOTES:

1. SEE DWG. NO. CC6-1072 FOR NOTES & LEGEND.
2. FOR STATION PLATFORMS, CROSSWALK DETAILS AND SIDEWALKS AT STATION, SEE ARCHITECTURAL, LANDSCAPE AND IRRIGATION PLANS.
3. SEE DWG. NO. UC6-0041P FOR PROFILE.
4. SEE DWG. NO. CC7-0041 FOR DEMOLITION.
5. SEE NOTE 6, 7 AND 8 OF GENERAL UTILITY NOTES ON DWG. NO. GC4-0137, CC9-0149 AND CC9-0150 FOR PAVEMENT REPLACEMENT REQUIREMENTS FOR PROPOSED WATER AND SEWER WORK.
6. LOCATION(S) OF PROPOSED SBC FACILITIES ARE PRELIMINARY & SUBJECT TO CHANGE. REFER TO ISSUED SBC CONDUIT DESIGN DRAWINGS FOR FINAL LOCATION.
7. CONNECT TRACK DRAIN OUTFALL THROUGH TOP OF PROPOSED RCB.
8. ALL SBC FACILITIES IDENTIFIED IN DRAWING ARE AT&T TEXAS/ SWBT FACILITIES.

RELEASED FOR CONSTRUCTION

PRIVATE UTILITY LINES SHOWN

CENTERPOINT ENERGY, GAS FACILITIES — 11/10/11

AT&T TEXAS/SWBT

APPROVED FOR AT&T TEXAS/SWBT UNDERGROUND CONDUIT FACILITIES ONLY. SIGNATURE VALID FOR ONE YEAR — 11/4/11 DATE

CENTERPOINT ENERGY, ELECTRIC FACILITIES — 11/10/11
APPROVED ONLY FOR CROSSING UNDERGROUND DUCTLINES UNLESS NOTED. VALID AT TIME OF REVIEW ONLY.

CABLE COMPANY

CITY OF HOUSTON
DEPARTMENT OF PUBLIC WORKS AND ENGINEERING

CONTRACT SHEET NO 109 OF 355

REV	DATE	DESCRIPTION	ADD	AMD	CCR	BY	ENG	CHK	APP
1	06/28/2011	RFR 00033 - 2B TRACK REALIGNMENT							

Lockwood, Andrews & Newnam, Inc.
A LEO A DALY COMPANY

RUSAY MMAF ALI, 100382, LICENSED PROFESSIONAL ENGINEER, 11/4/11, Lockwood Andrews & Newnam Inc. ID # 2614

DRAINAGE ONLY
PATRICK W. PHILLIPS, 92917, LICENSED PROFESSIONAL ENGINEER, Lockwood Andrews & Newnam Inc. ID # 2614

HRT HOUSTON RAPID TRANSIT JV

METRO Solutions
Going Places
Metropolitan Transit Authority of Harris County, Texas

CADD		06/29/11 DATE
DRN BY	C.M.	06/29/11 DATE
DRN CKD BY	K.M.A.	06/29/11 DATE
DES BY	J.T.H.	06/29/11 DATE
DES CKD BY	C.E.R.	06/29/11 DATE
APPROVED BY		DATE

SCALE: AS SHOWN

METRO SOLUTIONS SOUTHEAST CORRIDOR - 2B

STREET MODIFICATION PLAN
STA 300+00 (PB) TO STA 305+00 (PB)

CONTRACT NO. CT0800120 | DRAWING NO. CC6-0041 | REV. 1

11/9/2011 cmoore
r:\120409\150-10118-000\prod\5•0•design-reference\5•0l gec design\5•0l•0l drawings\03-Civil-Street Mods\SEGMENT 2B\SEC43T3l.dgn
7:59:38 AM

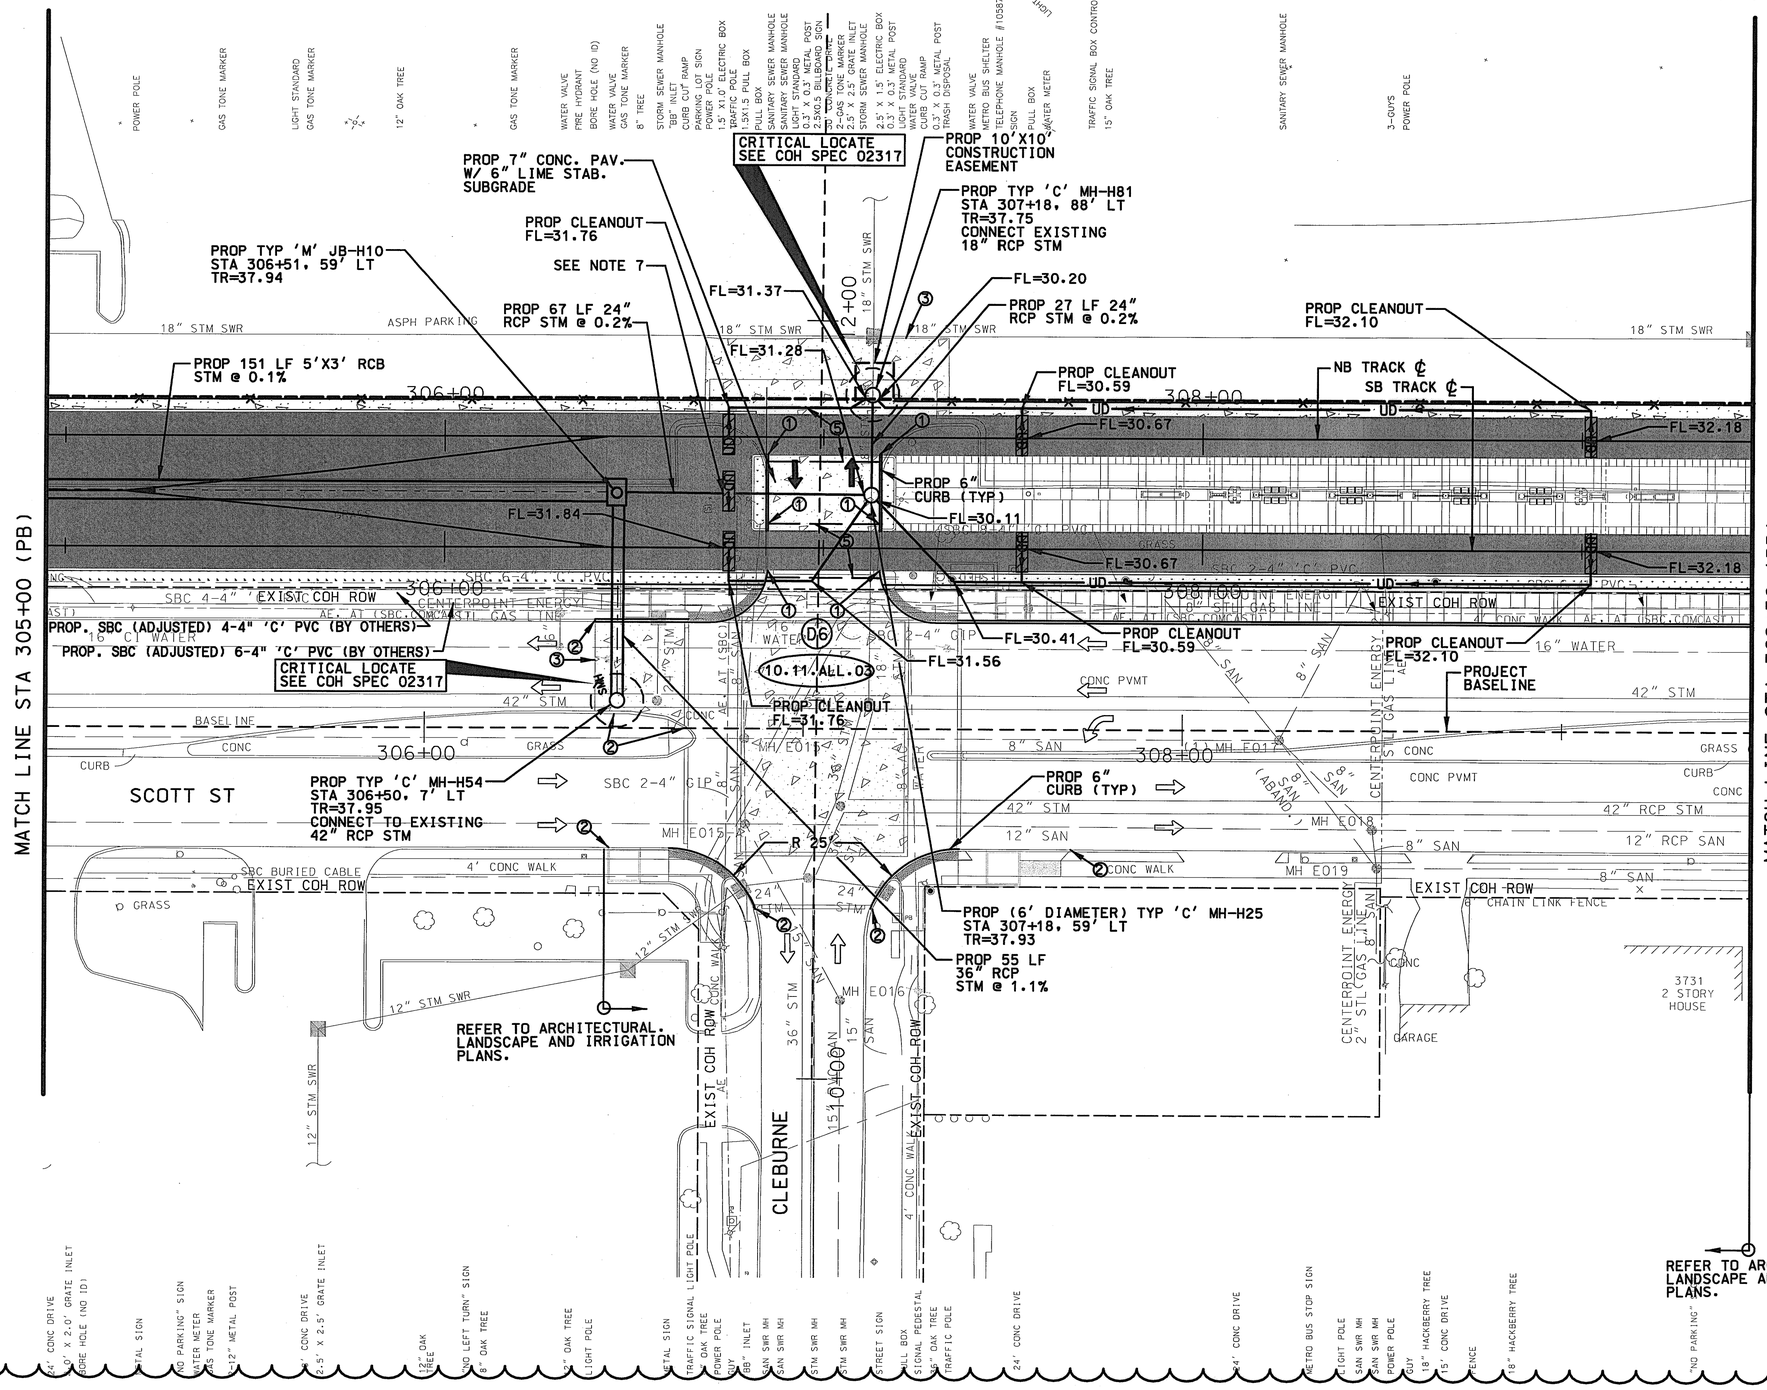

NOTES:

1. SEE DWG. NO. CC6-1072 FOR NOTES & LEGEND.
2. FOR STATION PLATFORMS, CROSSWALK DETAILS AND SIDEWALKS AT STATION, SEE ARCHITECTURAL, LANDSCAPE AND IRRIGATION PLANS.
3. SEE DWG. NO. UC6-0042P FOR PROFILE.
4. SEE DWG. NO. CC7-0042 FOR DEMOLITION.
5. SEE NOTE 6, 7 AND 8 OF GENERAL UTILITY NOTES ON DWG. NO. GC4-0137, CC9-0149 AND CC9-0150 FOR PAVEMENT REPLACEMENT REQUIREMENTS FOR PROPOSED WATER AND SEWER WORK.
6. LOCATION(S) OF PROPOSED SBC FACILITIES ARE PRELIMINARY & SUBJECT TO CHANGE. REFER TO ISSUED SBC CONDUIT DESIGN DRAWINGS FOR FINAL LOCATION.
7. CONNECT TRACK DRAIN THROUGH TOP OF PROPOSED RCB OR RCP.
8. CONTRACTOR TO OBTAIN RIGHT-OF-ENTRY OR TEMP. EASEMENT FOR DEMOLITION OUTSIDE OF RIGHT OF WAY.
9. ALL SBC FACILITIES IDENTIFIED IN DRAWING ARE AT&T TEXAS/ SWBT FACILITIES.

RELEASED FOR CONSTRUCTION

PRIVATE UTILITY LINES SHOWN

CENTERPOINT ENERGY, GAS FACILITIES — 11/10/11

AT&T TEXAS/SWBT

APPROVED FOR AT&T TEXAS/SWBT UNDERGROUND CONDUIT FACILITIES ONLY. SIGNATURE VALID FOR ONE YEAR — DATE 11/14/11

CENTERPOINT ENERGY, ELECTRIC FACILITIES — 11/10/11

APPROVED ONLY FOR CROSSING UNDERGROUND DUCTLINES UNLESS NOTED. VALID AT TIME OF REVIEW ONLY.

CABLE COMPANY

CITY OF HOUSTON
DEPARTMENT OF PUBLIC WORKS AND ENGINEERING

CONTRACT SHEET NO 111 OF 355

REV	DATE	DESCRIPTION	ADD	AMD	CCR	BY	ENG	CHK	APP
1	06/28/2011	RFR 00033 - 2B TRACK REALIGNMENT							

Lockwood, Andrews & Newnam, Inc. A LEO A DALY COMPANY

KUSHY MANN ALI 100382 — STATE OF TEXAS — LICENSED PROFESSIONAL ENGINEER — Lockwood, Andrews & Newnam Inc. ID # 2614

DRAINAGE ONLY — PATRICK W. PHILLIPS 92917 — STATE OF TEXAS — LICENSED PROFESSIONAL ENGINEER — Lockwood, Andrews & Newnam Inc. ID # 2614

HRT HOUSTON RAPID TRANSIT JV

METRO Solutions — Going Places — Metropolitan Transit Authority of Harris County, Texas

CADD DRN BY	06/29/11 DATE
C.M. DRN CKD BY	06/29/11 DATE
K.M.A. DES BY	06/29/11 DATE
J.T.H. DES CKD BY	06/29/11 DATE
C.E.R. APPROVED BY	06/29/11 DATE

SCALE: AS SHOWN

METRO SOLUTIONS SOUTHEAST CORRIDOR - 2B

STREET MODIFICATION PLAN STA 305+00 (PB) TO STA 309+50 (PB)

CONTRACT NO. CT0800120 | DRAWING NO. CC6-0042 | REV. 1

11/9/2011 8:00:20 AM cmoore
I:\2409\150-10118-000\proa\5•0•design-reference\5•0•gec design\5•0•0•drawings\03-Civil-Street Mods\SEGMENT 2B\SEC4ST32.dgn

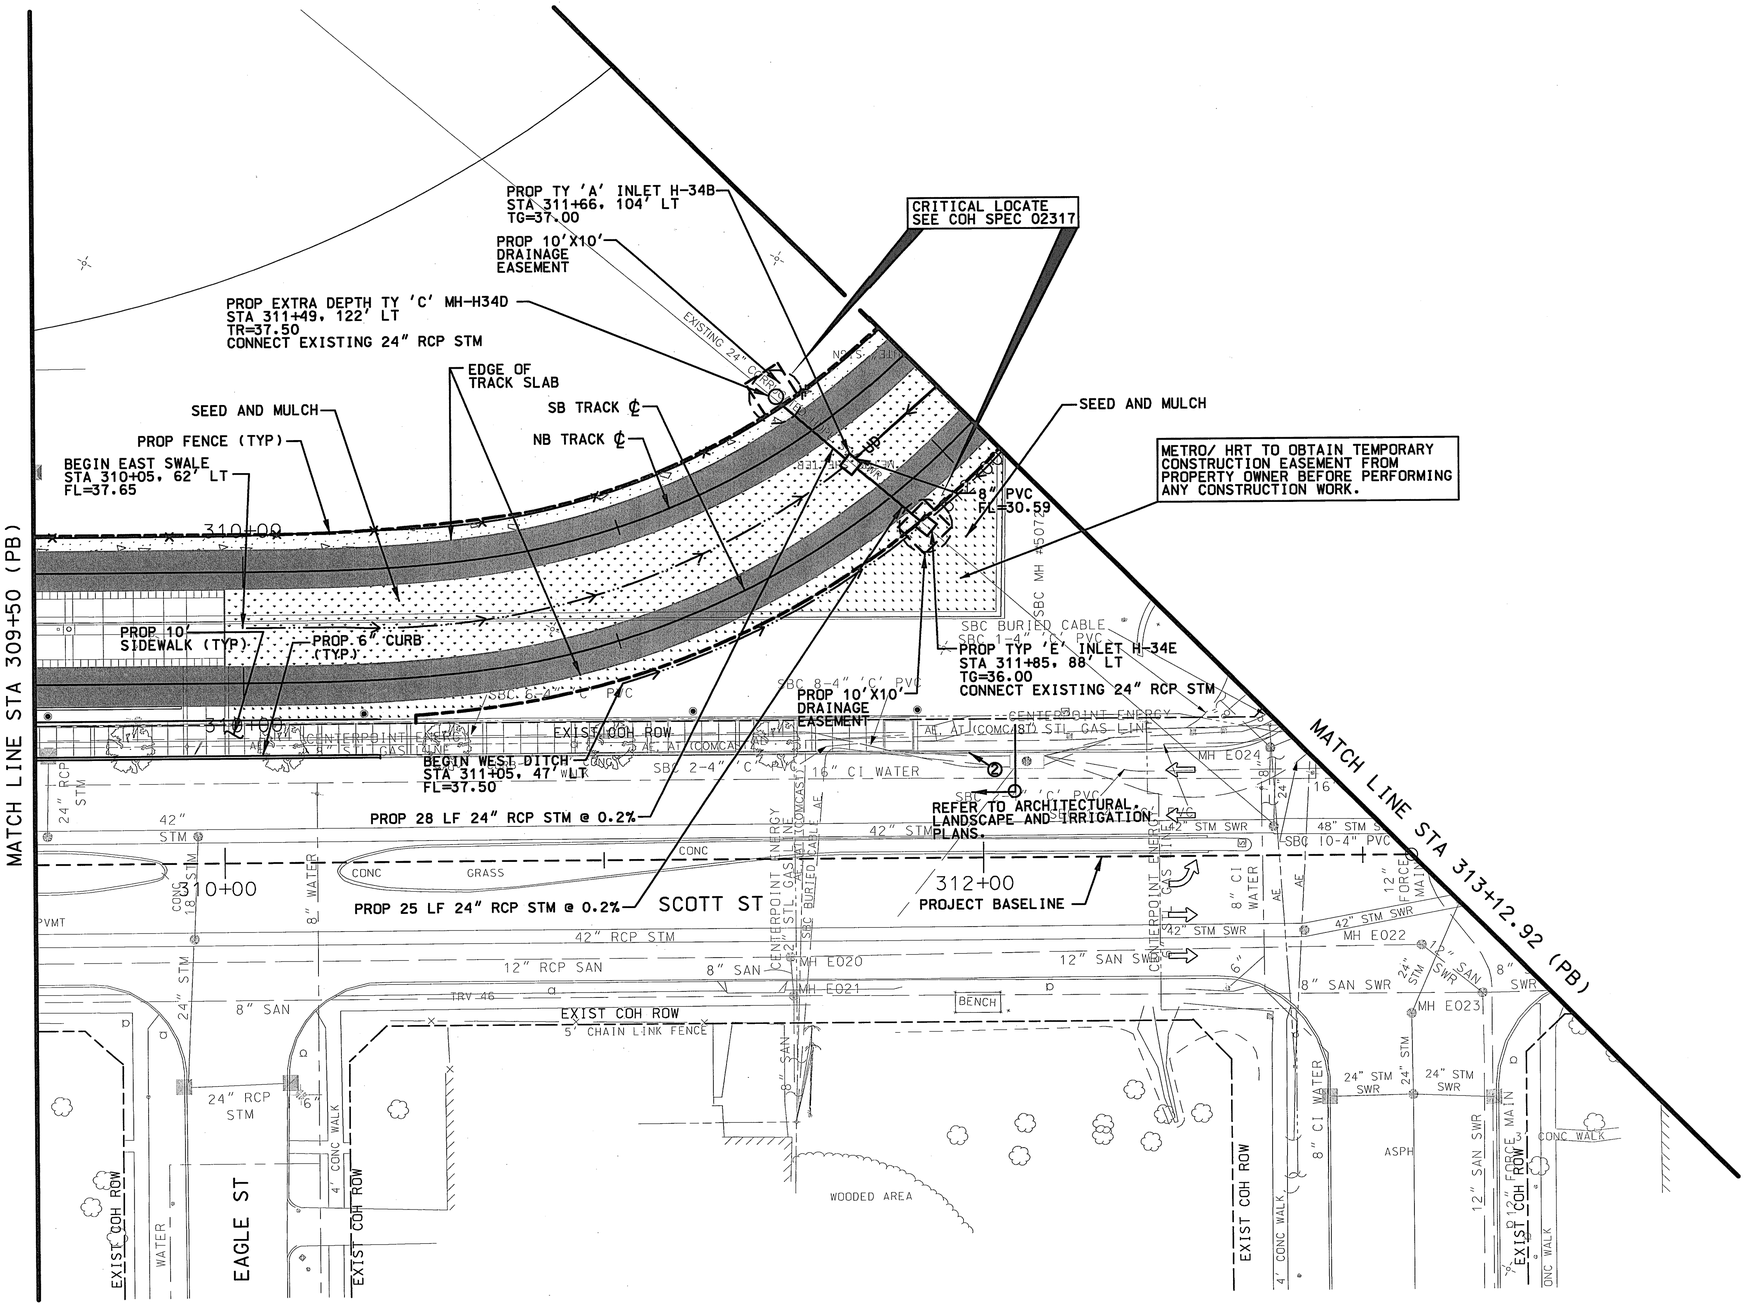

SCALE (IN FEET)
HORIZ 0 10 20 40

NOTES:

1. SEE DWG. NO. CC6-1072 FOR NOTES & LEGEND.
2. SEE DWG. NO. UC6-0043P FOR PROFILE.
3. SEE DWG. NO. CC7-0043 FOR DEMOLITION.
4. SEE NOTE 6, 7 AND 8 OF GENERAL UTILITY NOTES ON DWG. NO. GC4-0137, CC9-0149 AND CC9-0150 FOR PAVEMENT REPLACEMENT REQUIREMENTS FOR PROPOSED WATER AND SEWER WORK.
5. LOCATION(S) OF PROPOSED SBC FACILITIES ARE PRELIMINARY & SUBJECT TO CHANGE. REFER TO ISSUED SBC CONDUIT DESIGN DRAWINGS FOR FINAL LOCATION.
6. ALL SBC FACILITIES IDENTIFIED IN DRAWING ARE AT&T TEXAS/ SWBT FACILITIES.

RELEASED FOR CONSTRUCTION

PRIVATE UTILITY LINES SHOWN

CENTERPOINT ENERGY, GAS FACILITIES — 11/10/11

AT&T TEXAS/SWBT
APPROVED FOR AT&T TEXAS/SWBT UNDERGROUND CONDUIT FACILITIES ONLY. SIGNATURE VALID FOR ONE YEAR — 11/4/11 DATE

CENTERPOINT ENERGY, ELECTRIC FACILITIES — 11/10/11
APPROVED ONLY FOR CROSSING UNDERGROUND DUCTLINES UNLESS NOTED. VALID AT TIME OF REVIEW ONLY.

CABLE COMPANY

CITY OF HOUSTON
DEPARTMENT OF PUBLIC WORKS AND ENGINEERING

CONTRACT SHEET NO 113 OF 355

REV	DATE	DESCRIPTION	ADD	AMD	CCR	BY	ENG	CHK	APP
1	06/28/2011	RFR 00033 - 2B TRACK REALIGNMENT							

Lockwood, Andrews & Newnam, Inc. A LEO A DALY COMPANY

KUSAY MANAF ALI, 100382, STATE OF TEXAS, LICENSED PROFESSIONAL ENGINEER, Lockwood, Andrews & Newnam Inc. ID # 2614 — 11/4/11

DRAINAGE ONLY
PATRICK W. PHILLIPS, 92917, STATE OF TEXAS, LICENSED PROFESSIONAL ENGINEER, Lockwood, Andrews & Newnam Inc. ID # 2614 — 11/4/11

HRT HOUSTON RAPID TRANSIT JV

METRO Solutions — Going Places — Metropolitan Transit Authority of Harris County, Texas

CADD	06/29/11 DATE
DRN BY C.M.	06/29/11 DATE
DRN CKD BY K.M.A.	06/29/11 DATE
DES BY J.T.H.	06/29/11 DATE
DES CKD BY C.E.R.	06/29/11 DATE
APPROVED BY	DATE
SCALE: AS SHOWN	

METRO SOLUTIONS SOUTHEAST CORRIDOR - 2B

STREET MODIFICATION PLAN STA 309+50 (PB) TO STA 313+12.92 (PB)

CONTRACT NO CT0800120 | DRAWING NO CC6-0043 | REV. 1

I:\20409\150-10118-000\prod\5•0•design-reference\5•01 geo design\5•01•01 drawings\03-Civil-Street Mods\SECMENT 2B\SEC4ST33.dgn
8:01:09 AM
cmoore
11/9/2011