SM-0054

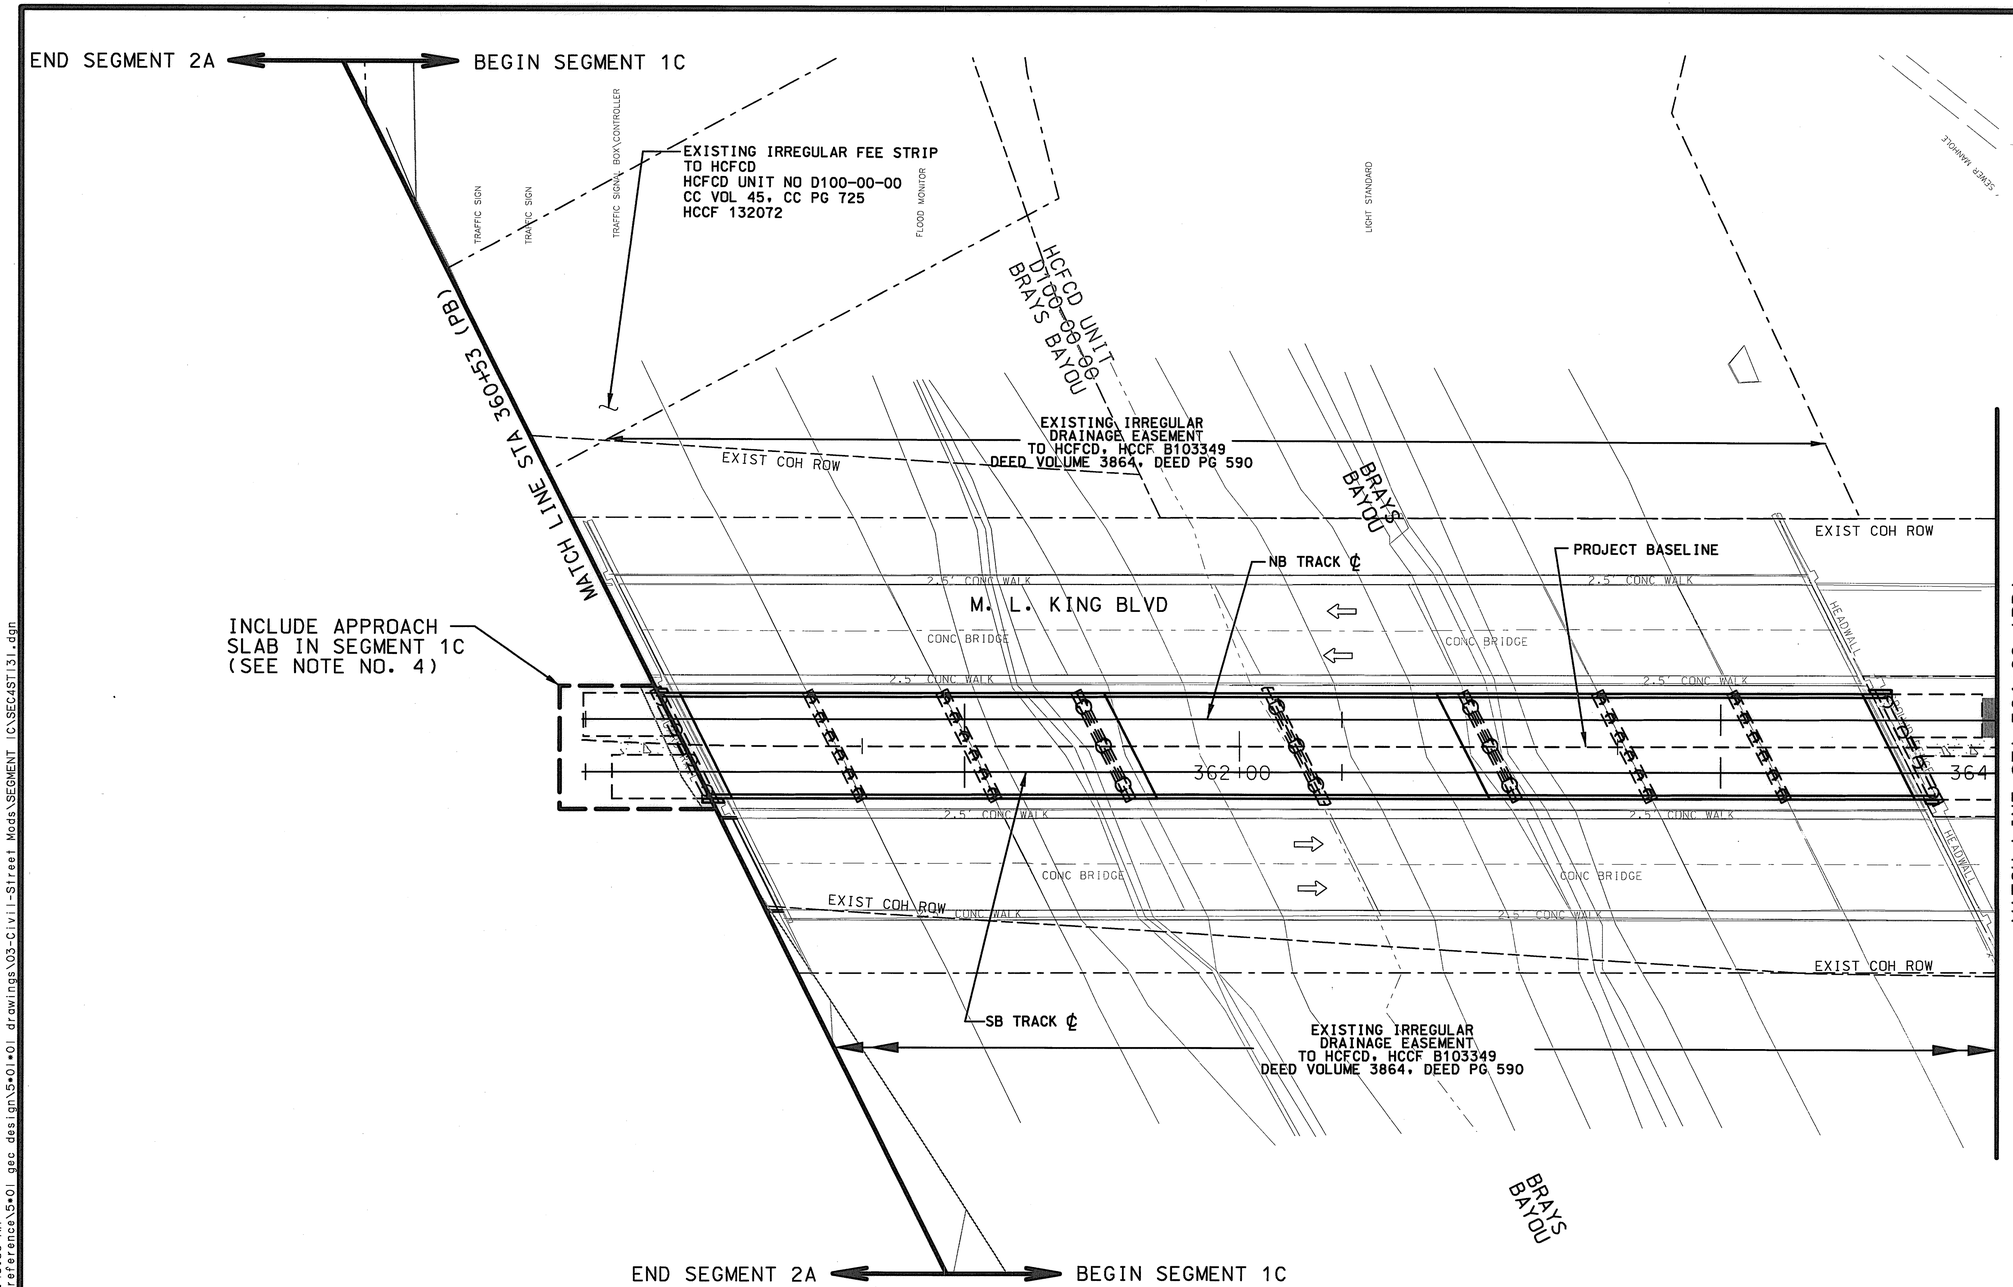

SCALE (IN FEET)
HORIZ 0 10 20 40

NOTES:

1. SEE DWG. NO CC6-1070 FOR NOTES.
2. SEE DWG. NO UC6-0054P FOR PROFILE.
3. SEE DWG. NO. CC7-0054 FOR DEMOLITION.
4. SEE DWG. NO. SC8-0001 FOR BRAYS BAYOU BRIDGE STRUCTURE LAYOUT.
5. SEE NOTES 6, 7 AND 8 OF GENERAL UTILITY NOTES ON DWG. NO. GC4-0129, CC9-0147 AND CC9-0148 FOR PAVEMENT REPLACEMENT REQUIREMENTS FOR PROPOSED WATER AND SEWER WORK.
6. LOCATION(S) OF PROPOSED SBC FACILITIES ARE PRELIMINARY & SUBJECT TO CHANGE. REFER TO ISSUED SBC CONDUIT DESIGN DRAWINGS FOR FINAL LOCATION(S).
7. REFER TO BALLAST CURB AND UNDERDRAIN SHEETS FOR UNDERDRAIN PIPE CONNECTIONS TO STORM SEWER MANHOLES AND/OR INLETS.

PRIVATE UTILITY LINES SHOWN

3/16/10
CENTERPOINT ENERGY, GAS FACILITIES

SBC UTILITY LINES SHOWN

3/12/10
APPROVED FOR SBC UNDERGROUND CONDUIT FACILITIES ONLY. SIGNATURE VALID FOR ONE YEAR — DATE

3/16/10
CENTERPOINT ENERGY, ELECTRIC FACILITIES
APPROVED ONLY FOR CROSSING UNDERGROUND DUCTLINES UNLESS NOTED. VALID AT TIME OF REVIEW ONLY.

CABLE COMPANY

CITY OF HOUSTON
DEPARTMENT OF PUBLIC WORKS AND ENGINEERING

STREET & BRIDGE ENGINEERING

WAYNE GAUDIN C.O.H. - SR. P.M.

PUBLIC WORKS AND ENGINEERING — ACCEPTED AND FILED — 47227 — CITY DRAWING NUMBER — HOUSTON, TEXAS

RELEASED FOR CONSTRUCTION

CONTRACT SHEET NO 100 OF 376

REV	DATE	DESCRIPTION	ADD	AMD	CCR	BY	ENG	CHK	APP

Lockwood, Andrews & Newnam, Inc.
A LEO A DALY COMPANY

STATE OF TEXAS — KUSAY MAAF ALI — 100382 — LICENSED PROFESSIONAL ENGINEER — 03/02/10 — Lockwood, Andrews & Newnam Inc. ID # 2614

DRAINAGE ONLY — STATE OF TEXAS — PATRICK W. PHILLIPS — 92917 — LICENSED PROFESSIONAL ENGINEER — 3-4-10 — Lockwood, Andrews & Newnam Inc. ID # 2614

HRT — HOUSTON RAPID TRANSIT JV

METRO Solutions — Going Places — Metropolitan Transit Authority of Harris County, Texas

CADD	02/11/10
DRN BY J.H.	DATE 02/11/10
DRN CKD BY G.L.C.	DATE 02/11/10
DES BY K.M.A.	DATE 02/11/10
DES CKD BY C.E.R.	DATE 02/11/10
APPROVED BY	DATE
SCALE: AS SHOWN	

METRO SOLUTIONS SOUTHEAST CORRIDOR - IC

STREET MODIFICATION PLAN
STA 360+53 (PB) TO STA 364+00 (PB)

CONTRACT NO. CT0800120 | DRAWING NO. CC6-0054 | REV.

3/3/2010 cmoore r:\20409\150-10118-000\prod\5*0*design-reference\5*01 gec design\5*01*01 drawings\03-Civil-Street Mods\SEGMENT 1C\SEC4ST131.dgn 11:46:55 AM