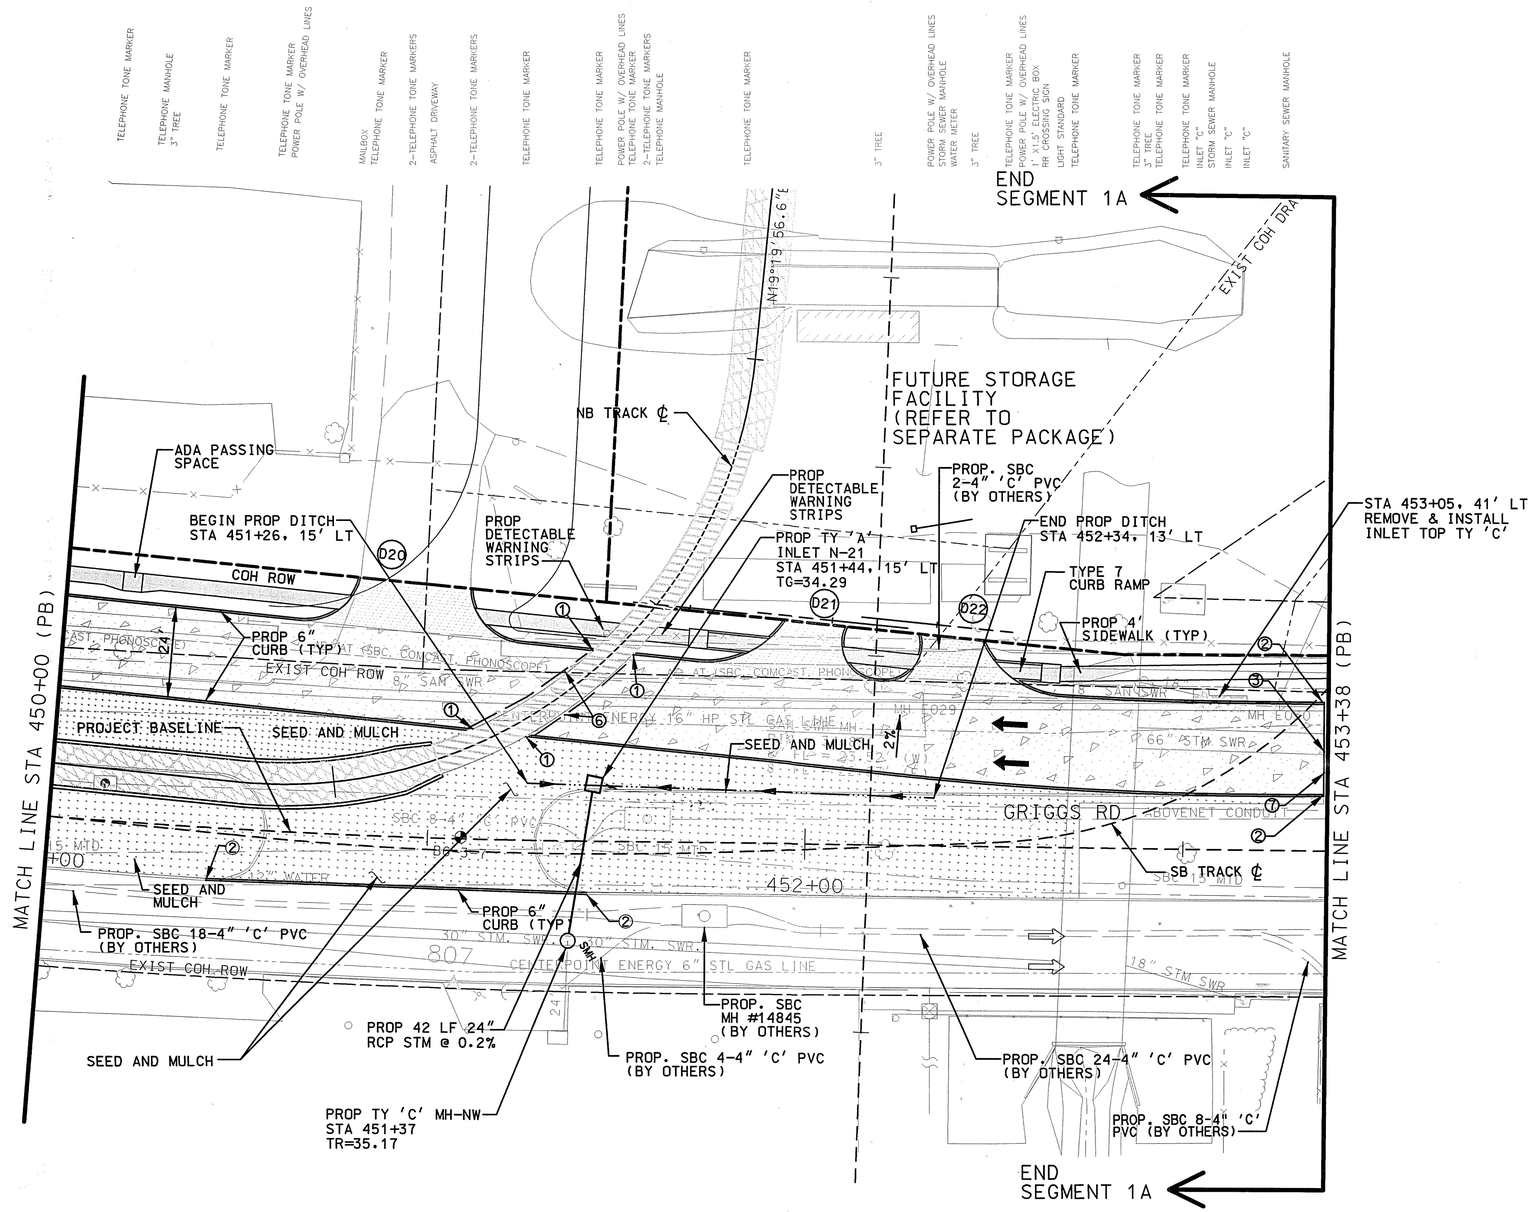

SCALE (IN FEET)
HORIZ 0 10 20 40

NOTE:

1. SEE DWG NO. CC6-1068 FOR NOTES AND LEGEND.
2. SEE NOTES 6, 7, AND 8 OF GENERAL UTILITY NOTES ON DWG. NO. GC4-0151, CC9-0151 AND CC9-0152 FOR PROPOSED PAVEMENT REPLACEMENT REQUIREMENTS FOR WATER AN SEWER WORK.
3. SEE DWG NO. CC7-0302 FOR DEMOLITION.
4. SEE DWG NO. UC6-0074P FOR PROFILE.

RELEASED FOR CONSTRUCTION 8/12/10

PRIVATE UTILITY LINES SHOWN

6/30/10
CENTERPOINT ENERGY, GAS FACILITIES

SBC UTILITY LINES SHOWN

Diana C Ward 7/1/10
APPROVED FOR SBC UNDERGROUND CONDUIT FACILITIES ONLY. SIGNATURE VALID FOR ONE YEAR — DATE

6/30/10
CENTERPOINT ENERGY, ELECTRIC FACILITIES
APPROVED ONLY FOR CROSSING UNDERGROUND DUCTLINES UNLESS NOTED. VALID AT TIME OF REVIEW ONLY.

CABLE COMPANY

CITY OF HOUSTON
DEPARTMENT OF PUBLIC WORKS AND ENGINEERING

47267

CONTRACT SHEET NO 111 OF 375

REV	DATE	DESCRIPTION	ADD	AMD	CCR	BY	ENG	CHK	APP

Lockwood, Andrews & Newnam, Inc.
A LEO A DALY COMPANY

STATE OF TEXAS — KUSAY MANAF ALI — 100382 — LICENSED PROFESSIONAL ENGINEER — 6/28/10 — Lockwood, Andrews & Newnam Inc. ID # 2614

DRAFTING ONLY — STATE OF TEXAS — PATRICK W. PHILLIPS — 52917 — LICENSED PROFESSIONAL ENGINEER — 6/28/10 — Lockwood, Andrews & Newnam Inc. ID # 2614

HOUSTON RAPID TRANSIT JV

METRO Solutions
Going Places
Metropolitan Transit Authority of Harris County, Texas

CADD		06/21/10
DRN BY	J.H.	DATE 06/21/10
DRN CKD BY	K.M.A.	DATE 06/21/10
DES BY	C.E.R.	DATE 06/21/10
DES CKD BY	K.M.A.	DATE 06/21/10
APPROVED BY		DATE

SCALE: AS SHOWN

METRO SOLUTIONS SOUTHEAST CORRIDOR - IA

STREET MODIFICATION PLAN
STA 450+00 (PB) TO STA 453+38 (PB)

CONTRACT NO. CT0800120 | DRAWING NO. CC6-0303 | REV.

6/28/2010 3:01:26 PM cmoore
R:\120409\150-10118-000\Prod\5•0•Design-Reference\5•01 GEC Design\5•01•01 Drawings\03-Civil-Street Mods\SEGMENT 1A\SEC4ST63.dgn