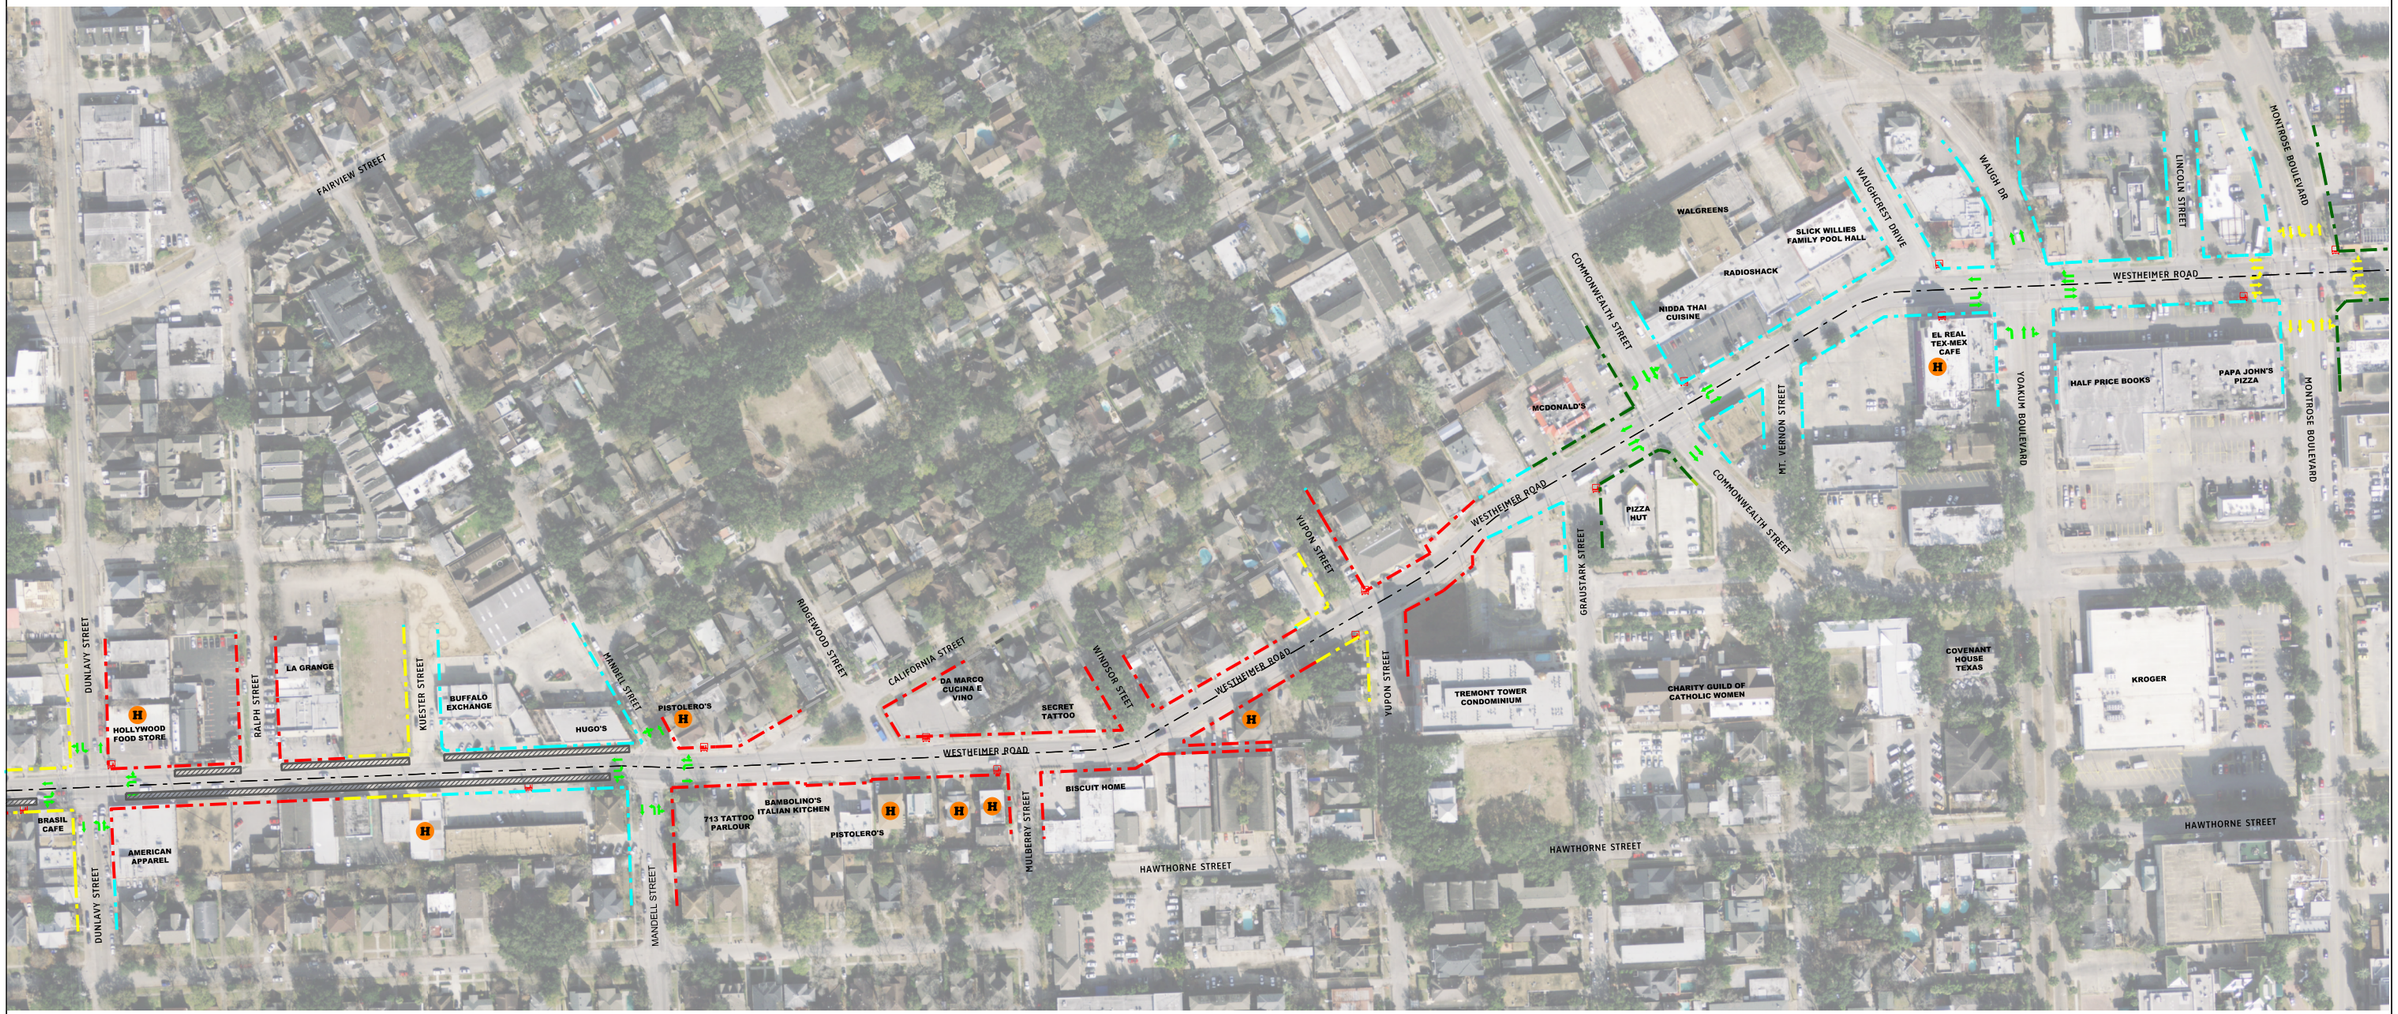

WESTHEIMER ROAD

DUNLAVY TO MONTROSE

LEGEND

- EXISTING ROW (60')
- EXISTING ROW (65')
- EXISTING ROW (70')
- EXISTING ROW (75')
- EXISTING ROW (80')
- EXISTING TO REMAIN INTERSECTION LANE CONFIGURATION
- PROPOSED INTERSECTION LANE CONFIGURATION
- EXISTING PARALLEL ON-STREET PARKING
- EXISTING BUS STOPS
- POTENTIAL HISTORICAL AND CULTURAL LANDMARK