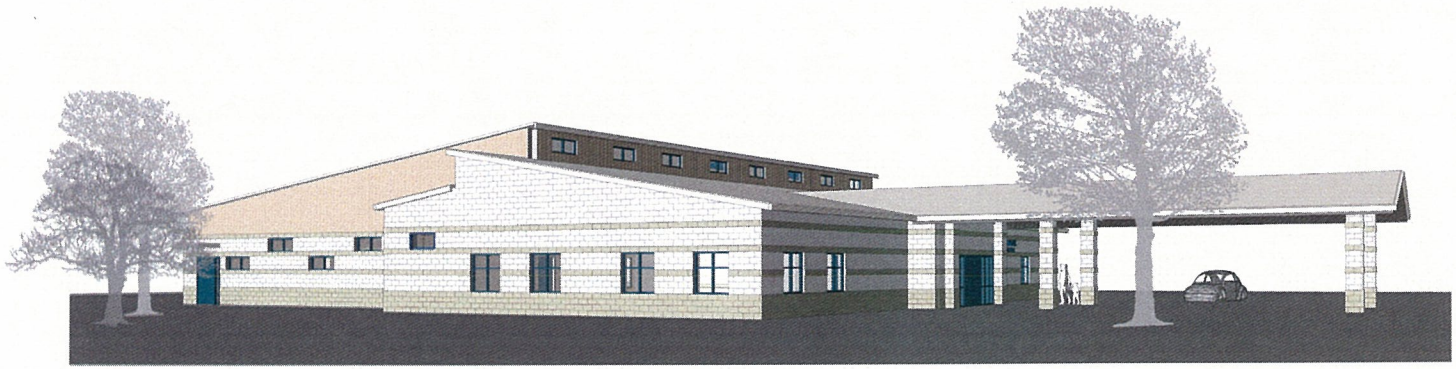

VIEW FROM PARK 1

VIEW FROM THE PARKING LOT 2

CITY OF HOUSTON
GENERAL SERVICES DEPARTMENT

KINGWOOD
COMMUNITY CENTER

M2L Associates Inc.
8955 Katy Freeway, Suite 300
Houston, Texas 77027
T: (713)722-8097 F: (713)722-8048
• Landscape Architecture •
• Land Planning •
• Urban Design •

PDG architects
design with your future in mind
3100 WESLAYAN #200 HOUSTON, TEXAS 77027-5752
713.629.6100 FAX 713.629.4123 www.pdgarchitects.com

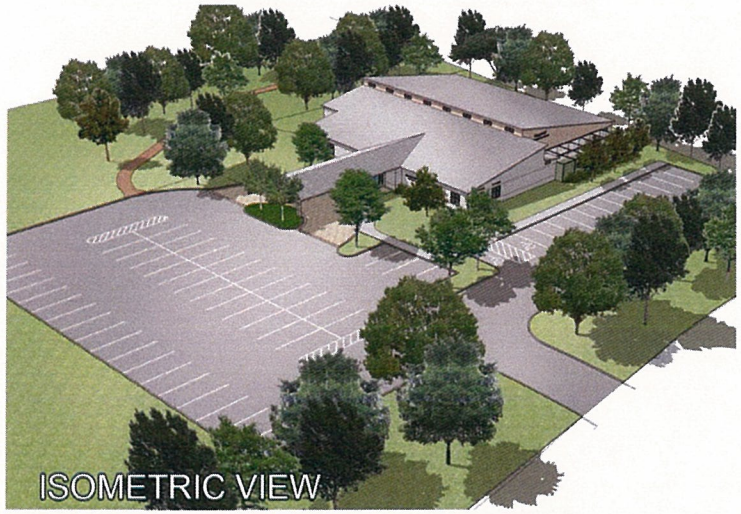

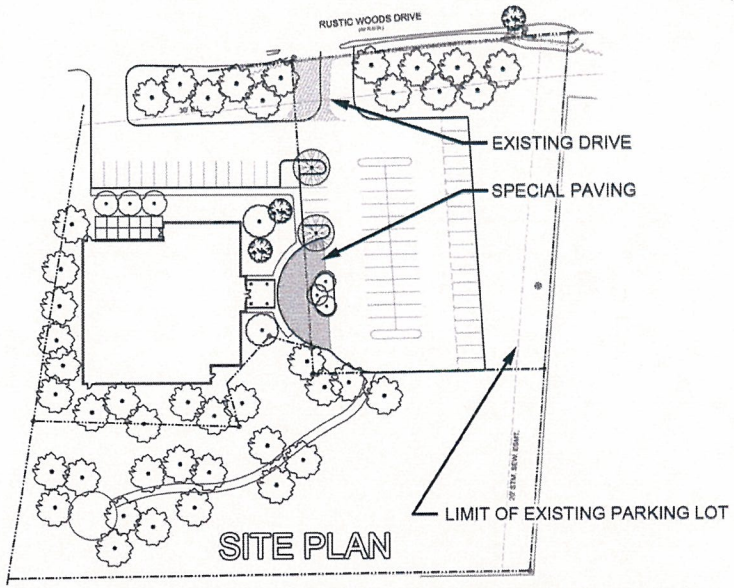

CITY OF HOUSTON
GENERAL SERVICES DEPARTMENT

KINGWOOD
COMMUNITY CENTER

M2L Associates Inc.
8995 Katy Freeway, Suite 300
Houston, Texas 77027
T: (713)722-8897 F: (713)722-8048
• Landscape Architecture •
• Land Planning •
• Urban Design •

PDG architects
design with your future in mind
3100 WEST LAYAN #200 HOUSTON, TEXAS 77027-5782
713.629.6300 FAX 713.629.6123 www.pdgarchitects.com

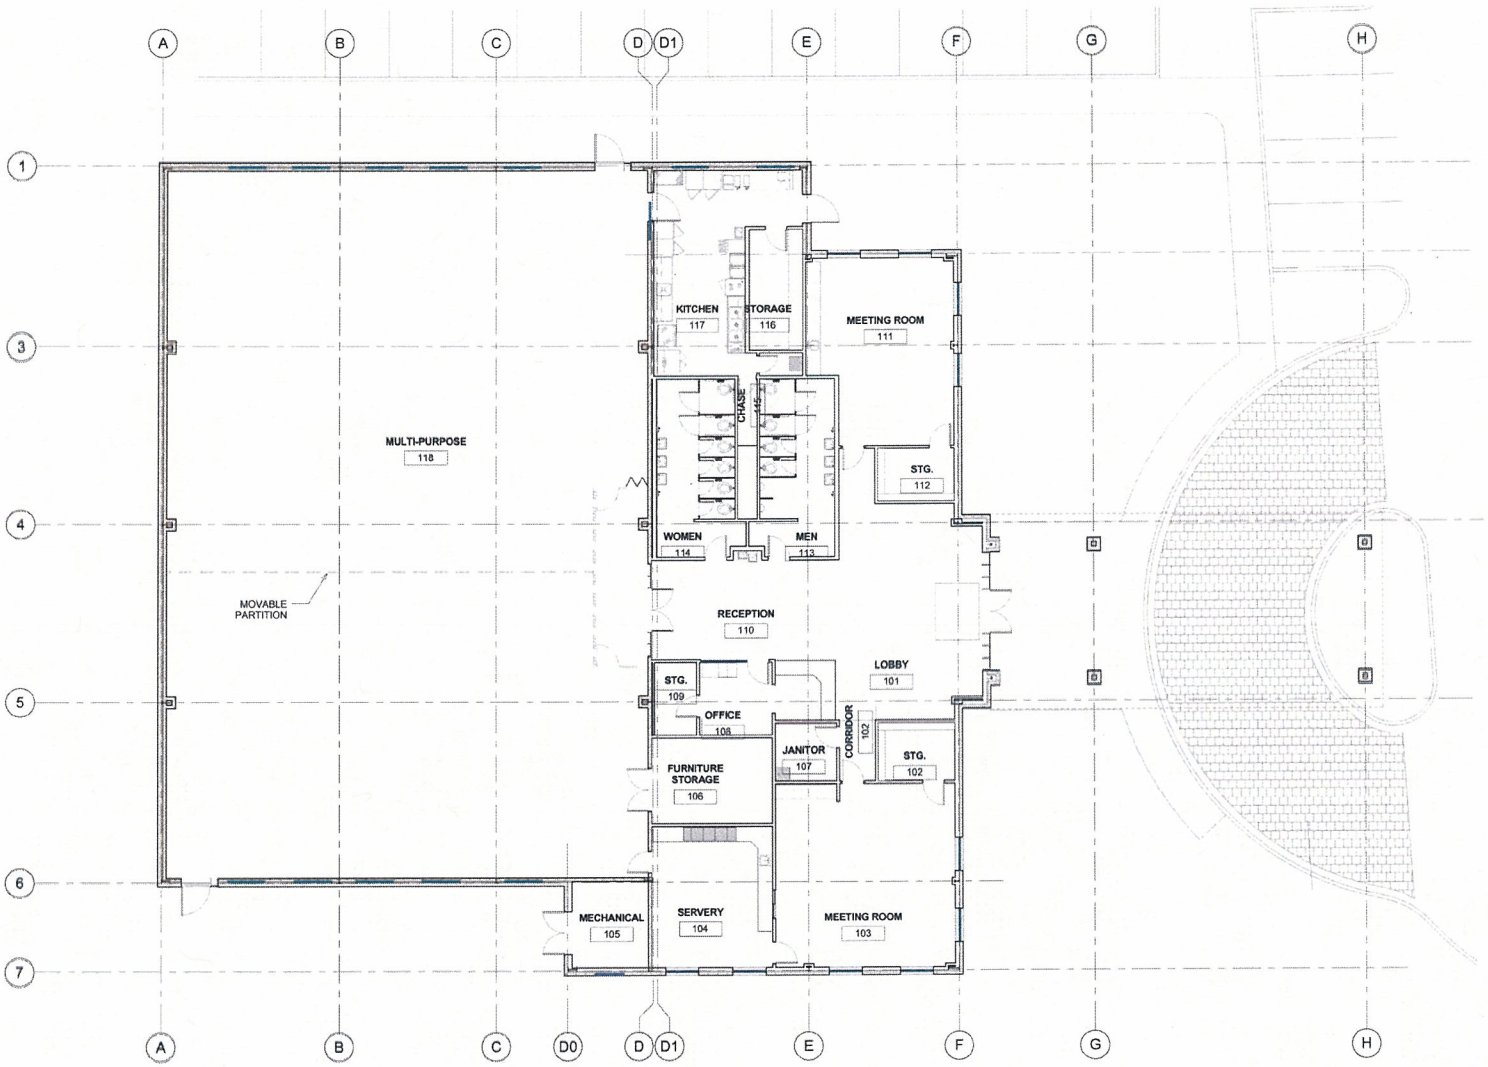

PROPOSED FLOOR PLAN 1
1/8" = 1'-0"

CITY OF HOUSTON
GENERAL SERVICES DEPARTMENT

KINGWOOD
COMMUNITY CENTER

M2L Associates Inc.
8955 Katy Freeway, Suite 300
Houston, Texas 77027
T: (713)722-8097 F: (713)722-8048
• Landscape Architecture •
• Land Planning •
• Urban Design •

PDG architects
design with your future in mind
3400 WESLAYAN #200 HOUSTON, TEXAS 77027-5757
713.629.6300 FAX 713.629.6323 www.pdgarchitects.com