PRELIMINARY DOCUMENT - NOT FOR CONSTRUCTION

FM 2234

Texas Department of Transportation — **FORT BEND COUNTY**
CSJ 2105-01-046

FROM FM 3345 TO FORT BEND TOLL ROAD (SH122)

DESIGN SPEED:
BASE LINE - 45 MPH FROM PROJECT TO STA 240+00

HOUSTON DISTRICT

DATE: JANUARY 2013

NOT A BIDDING DOCUMENT


KYLE A BERTRAND, P.E.

84575
TEXAS REGISTRATION NUMBER
JANUARY 29, 2013
DATE


LEGEND

PROPOSED ROADWAY
EXIST ROW
PLANIMETRIC
PROPOSED LANE DIRECTIONAL INDICATOR
NOISE ABATEMENT WALL

SCALE: 0' 100' 200' 300' 400'
HORIZONTAL 1" = 100'

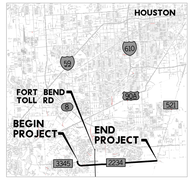

VICINITY MAP
NTS

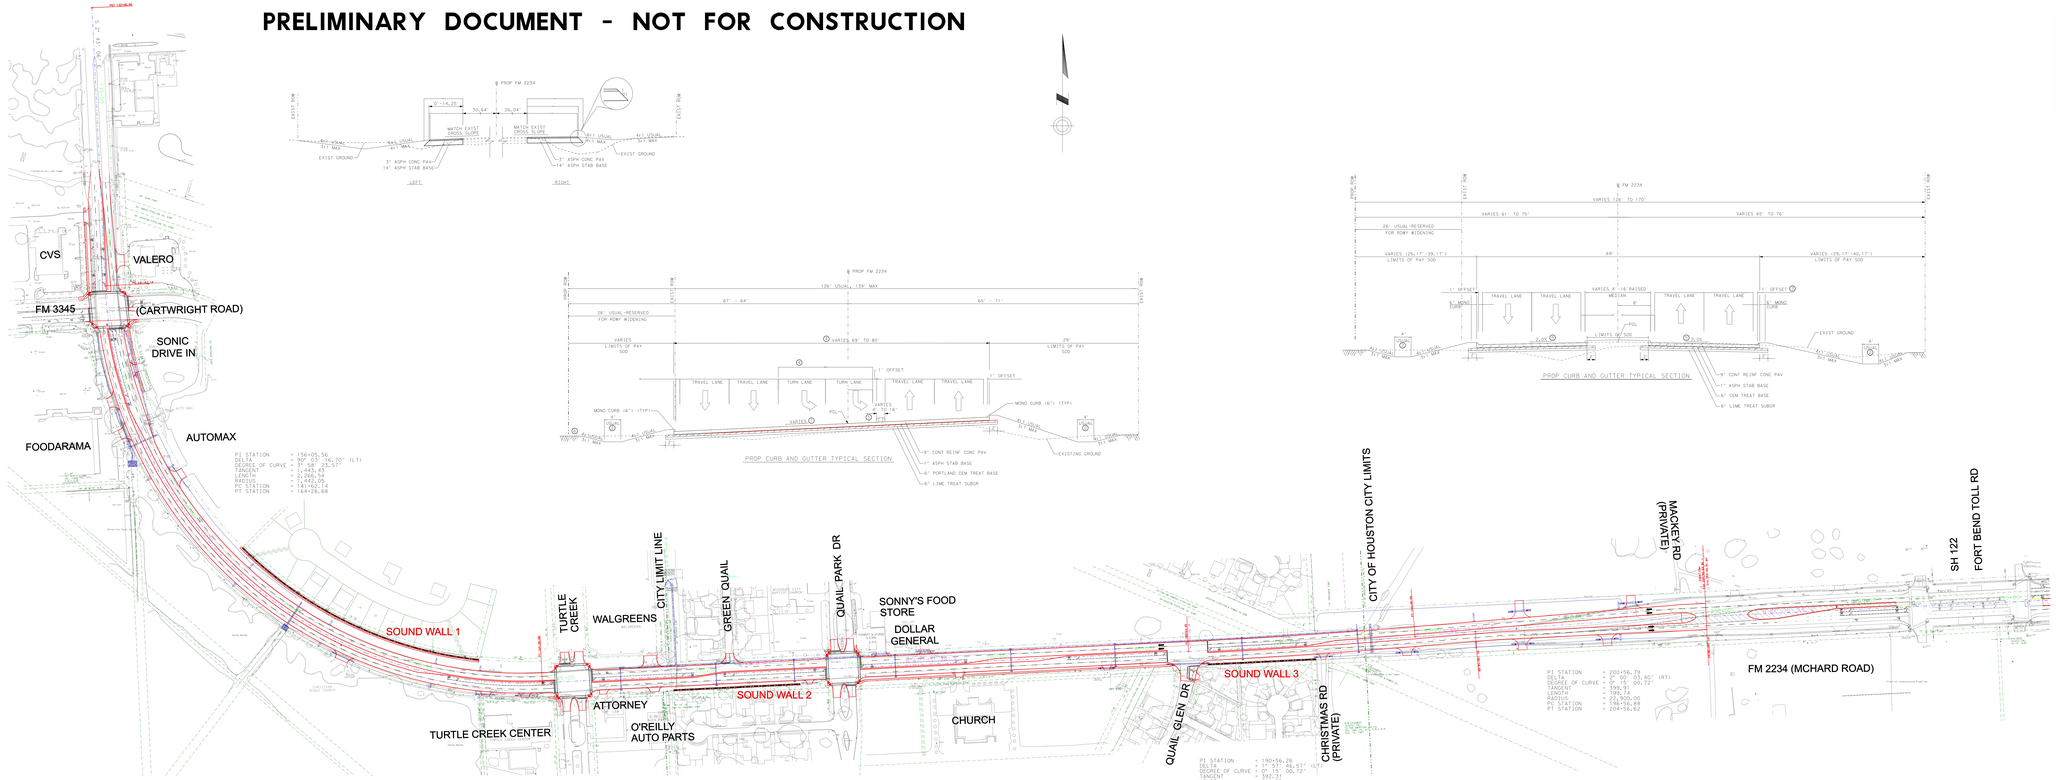

FM 2234

Texas Department of Transportation — **FORT BEND COUNTY**
CSJ 2105-01-046

FROM FM 3345 TO FORT BEND TOLL ROAD (SH122)

DESIGN SPEED:
BASE LINE - 45 MPH FROM PROJECT TO STA 240+00

HOUSTON DISTRICT

DATE: JANUARY 2013

NOT A BIDDING DOCUMENT

KYLE A BERTRAND, P.E.

84575
TEXAS REGISTRATION NUMBER
JANUARY 29, 2013
DATE

LEGEND

PROPOSED ROADWAY
EXIST ROW
PLANIMETRIC
PROPOSED LANE DIRECTIONAL INDICATOR
NOISE ABATEMENT WALL

SCALE: 0' 100' 200' 300' 400'
HORIZONTAL 1" = 100'

HOUSTON
610
FORT BEND TOLL RD
90
BEGIN PROJECT
END PROJECT
3345
2234

VICINITY MAP
NTS

PRELIMINARY DOCUMENT - NOT FOR CONSTRUCTION

CLR TEXAS ENGINEERING, INC.
ENGINEERS • SURVEYORS
14950 F.M. 1960 BELLA TEXAS 77346
PHONE: (713) 960-9393 FAX: (713) 462-2732 www.clrtx.com

© 2013 by Texas Department of Transportation
All rights reserved

FM2234•JAN2013 PUBLIC MEETING.DGN

CLR TEXAS ENGINEERING, INC.
ENGINEERS • SURVEYORS
14950 F.M. 1960 BELLA TEXAS 77346
PHONE: (713) 960-9393 FAX: (713) 462-2732 www.clrtx.com

© 2013 by Texas Department of Transportation
All rights reserved

FM2234•JAN2013 PUBLIC MEETING.DGN