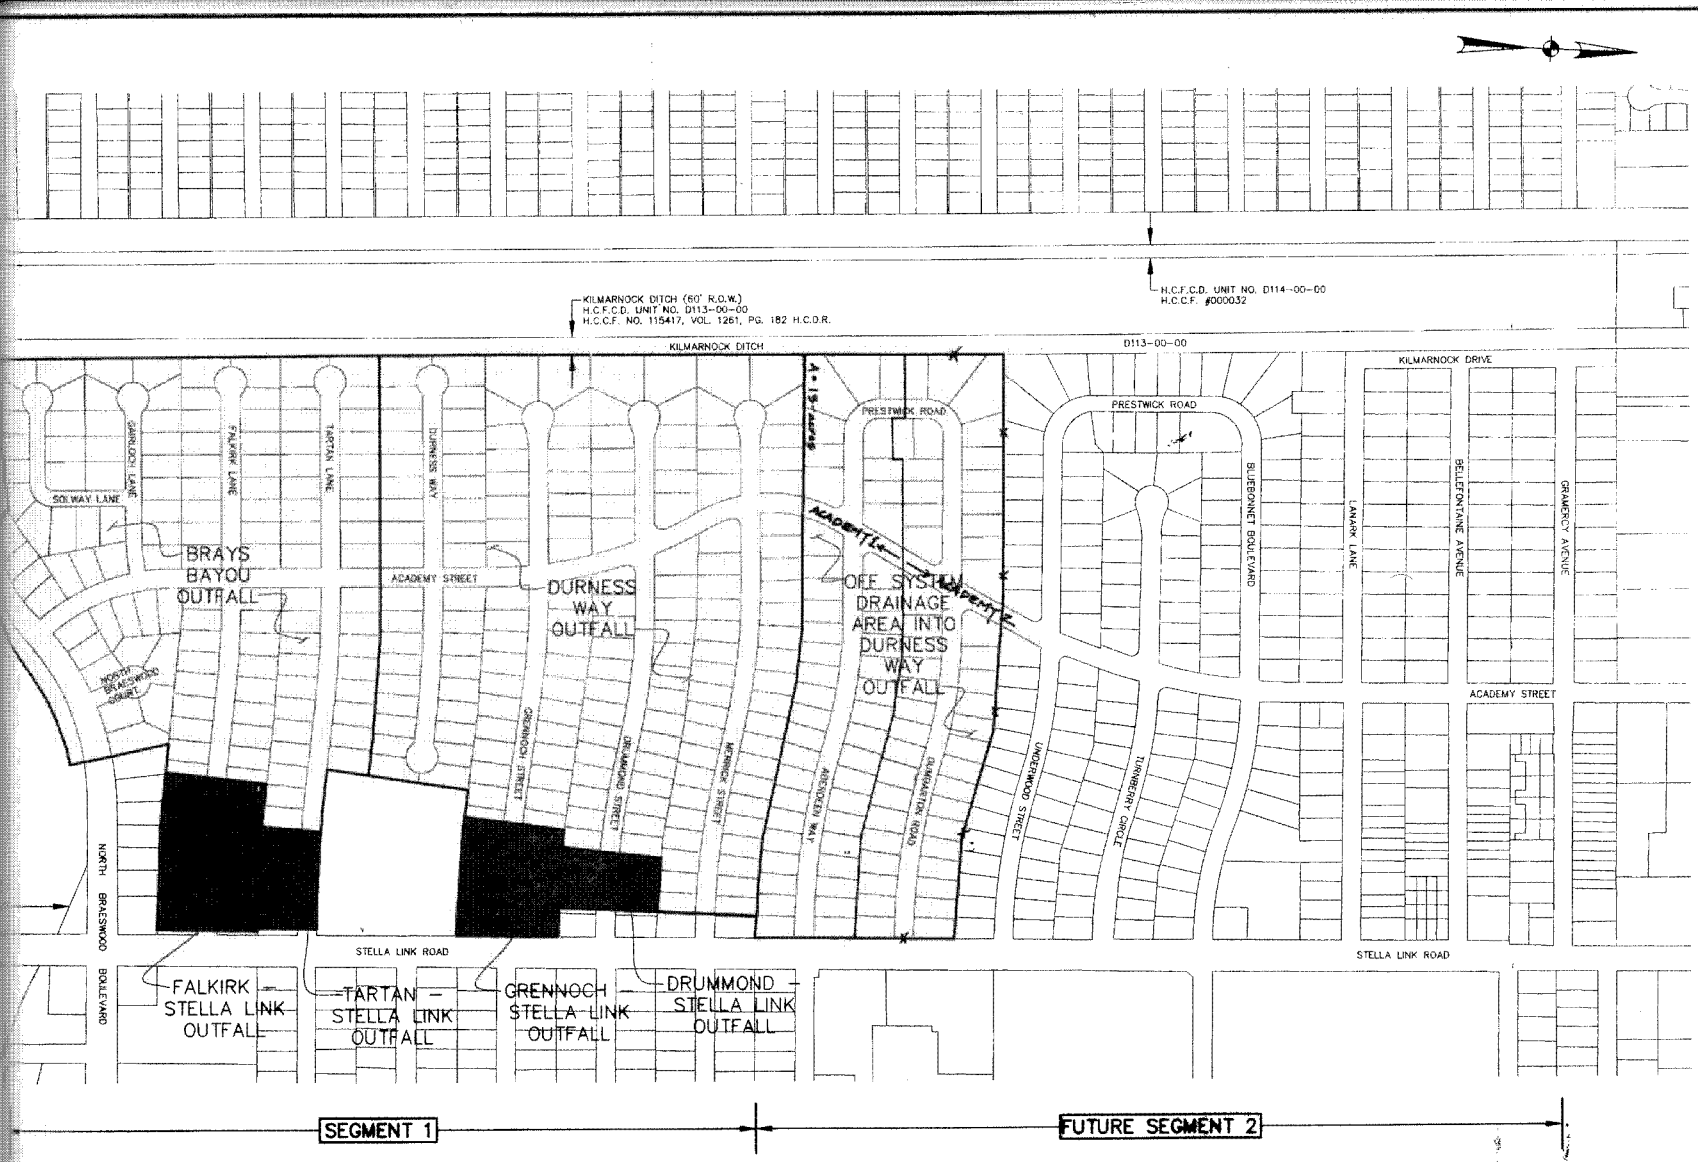

PRIVATE UTILITY LINES SHOWN

NA
SBC Approved for underground conduit facilities only
Date
Signature valid for one year
CenterPoint Energy Gas Facilities NA
CenterPoint Energy Electric Facilities NA
(Valid At Time Of Review Only)
(Approval only for crossing underground ductlines unless noted.)

NOTICE

FOR LOCATION OF UNDERGROUND UTILITY LINES, CALL 713-223-4087, 48 HOURS BEFORE EXCAVATING

SEE NOTE SHEET FOR PRIVATE UTILITY NOTES

SWMP
Houston Storm Water Management Program

Approved
Date
QUALITY CONTROL
Date

r.g.miller engineers
12121 Wickchester Lane
Suite 200
Houston, Texas 77070
(713) 681-2900

SURVEYED BY: KAI
FB NO. P-5411

3-5-08
STATE OF TEXAS
MARK WOODWARD
98872
LICENSED
PROFESSIONAL ENGINEER

CITY OF HOUSTON
DEPARTMENT OF PUBLIC WORKS AND ENGINEERING

ACADEMY STREET STORM SEWER SEGMENT 1 OVERALL DRAINAGE AREA MAP

WBS NO.
M-000255-0002-4
DRAWING SCALE
1" = 200'
CITY OF HOUSTON PM
MOSAMMAD SABZEVARI, P.E.
SHEET NO. 6 OF 112

644839

FILE NAME: LAY-DAMS-OVERALL.DWG
PLOTTED ON: MAR 05, 2008-4:04pm